
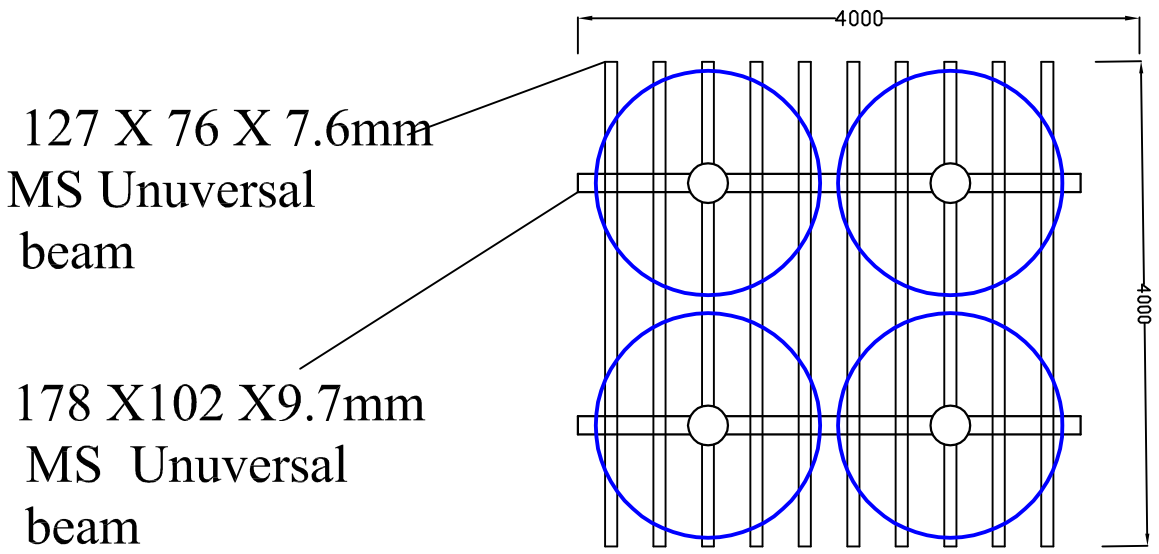


A. PLAN

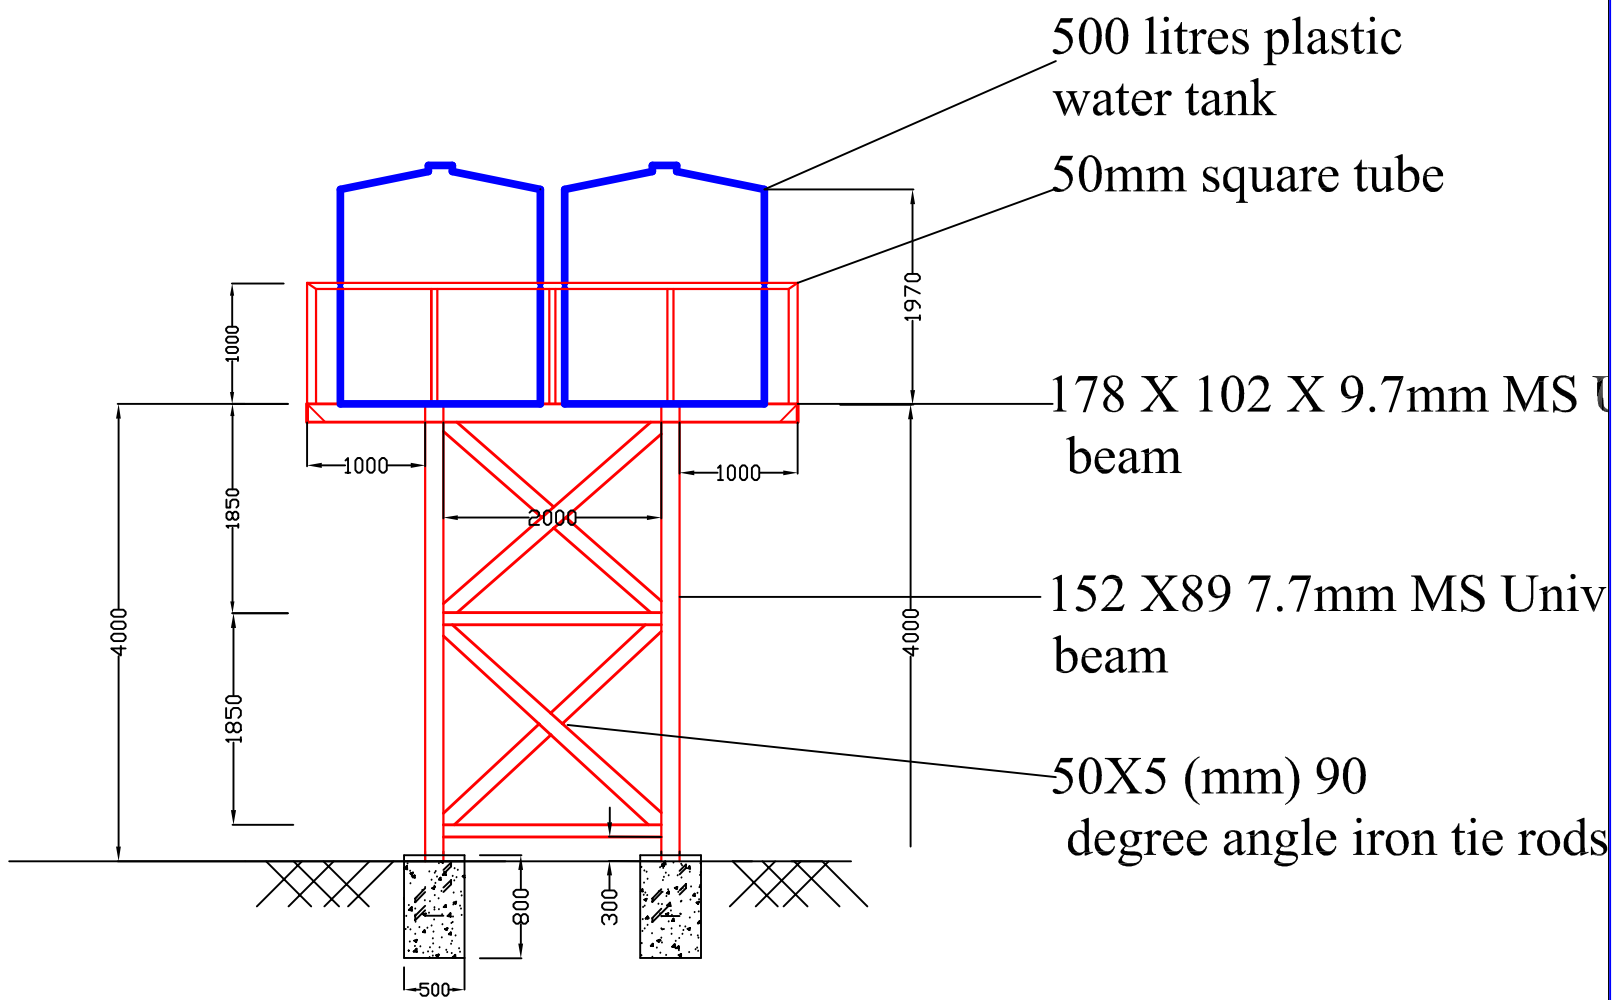

B. CROSS SECTION

CLIENT MIN OF AGRICULTURE,IRRI & WATER DEVT (MoAIWD)	**PROJECT** UNDP HOTSPOT	**SCHEME NAME** GUNDA IRRIGATION SCHEME (10ha)	**DRAWING TITLE** WATER TANK STAND	**DESIGNED BY** PHALOMBE IRRIGATION OFFICE	**CHECKED BY:** **SCALE :**