
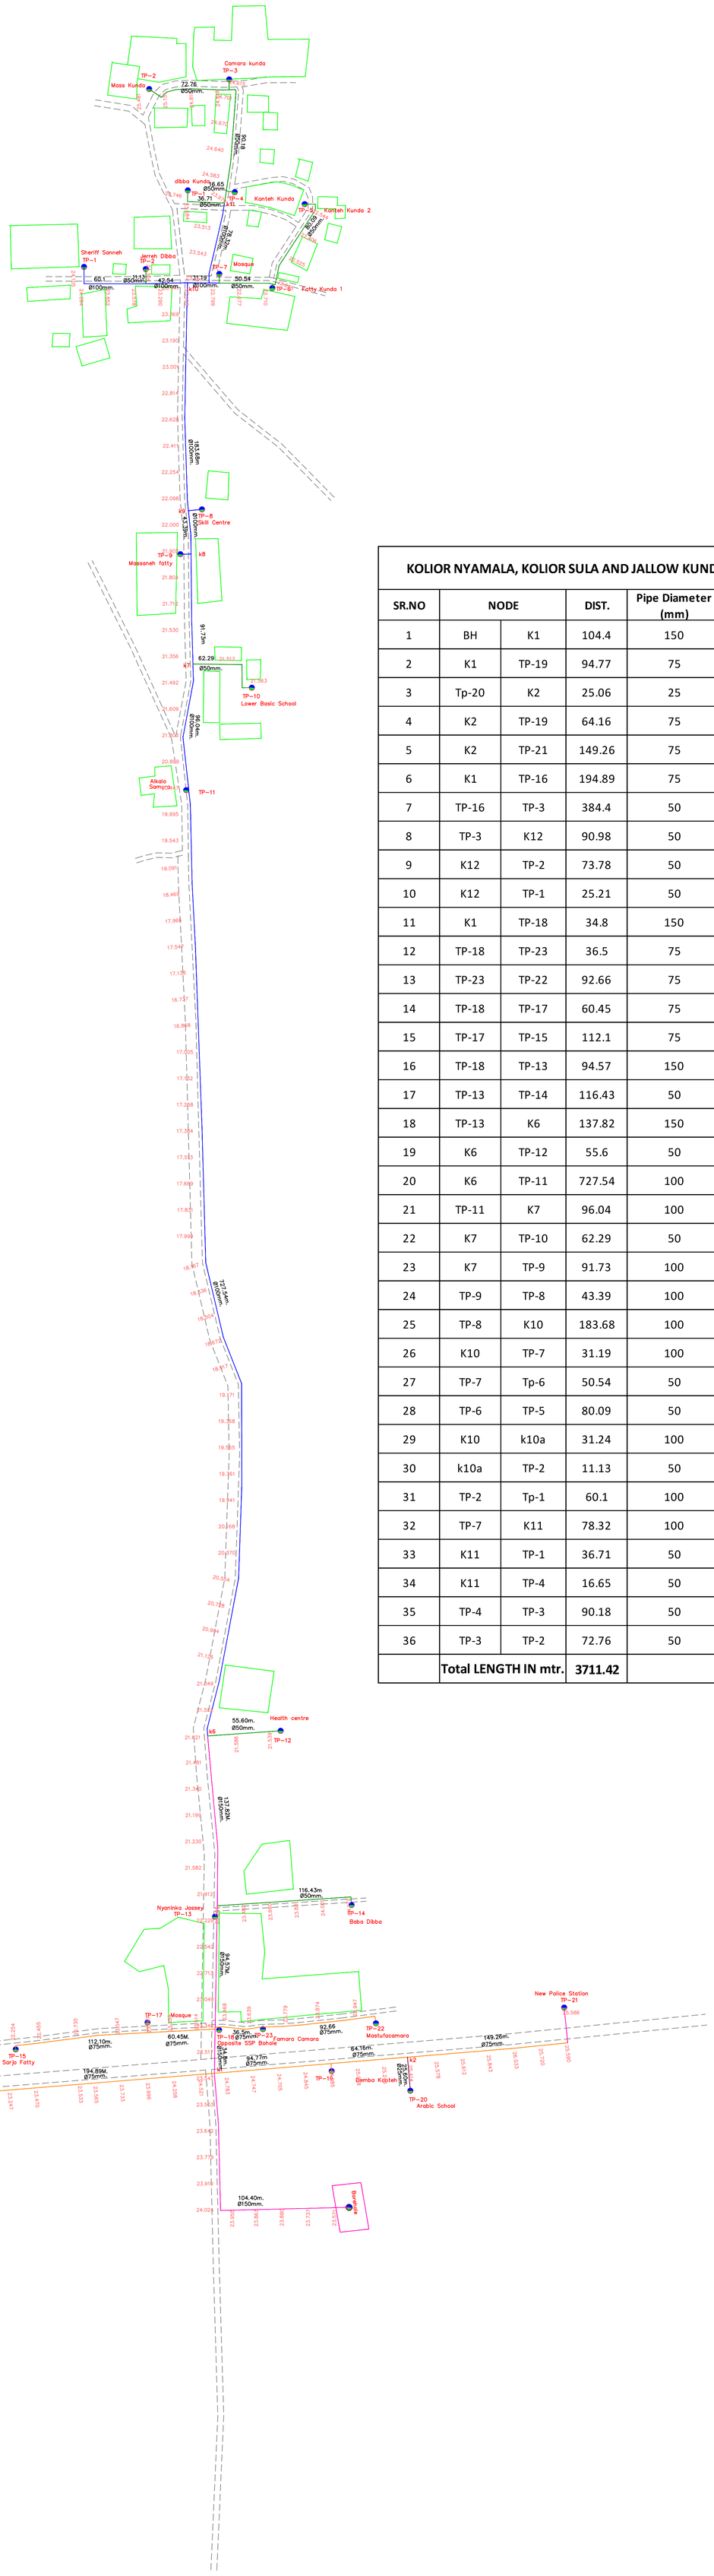


KOLIOR NYAMALA, KOLIOR SULA AND JALLOW KUNDAm Kiang East, LRR

SR.NO	NODE		DIST.	Pipe Diameter (mm)	REMARK
1	BH	K1	104.4	150	104.4m.
2	K1	TP-19	94.77	75	Arabic school
3	Tp-20	K2	25.06	25	
4	K2	TP-19	64.16	75	Demba Kanteh
5	K2	TP-21	149.26	75	
6	K1	TP-16	194.89	75	Bandaing
7	TP-16	TP-3	384.4	50	mariama Kebbah
8	TP-3	K12	90.98	50	
9	K12	TP-2	73.78	50	Fatou Kebbeh
10	K12	TP-1	25.21	50	Alkalo+mosque
11	K1	TP-18	34.8	150	Opposable SSP Center
12	TP-18	TP-23	36.5	75	Famara camara
13	TP-23	TP-22	92.66	75	mustufa camara
14	TP-18	TP-17	60.45	75	MOSQUE
15	TP-17	TP-15	112.1	75	Sarjo Fatty
16	TP-18	TP-13	94.57	150	Nyaninka Jassey
17	TP-13	TP-14	116.43	50	Baba Dibba
18	TP-13	K6	137.82	150	
19	K6	TP-12	55.6	50	Health center
20	K6	TP-11	727.54	100	Alkalo Samura
21	TP-11	K7	96.04	100	
22	K7	TP-10	62.29	50	Lower Basic School
23	K7	TP-9	91.73	100	Massaneh Fatty
24	TP-9	TP-8	43.39	100	Skil ICenter
25	TP-8	K10	183.68	100	
26	K10	TP-7	31.19	100	MOSQUE
27	TP-7	Tp-6	50.54	50	Fatty Kunda
28	TP-6	TP-5	80.09	50	Kanteh Kunda 2
29	K10	k10a	31.24	100	jerreh Dibba
30	k10a	TP-2	11.13	50	
31	TP-2	Tp-1	60.1	100	Sjeriff sanneh
32	TP-7	K11	78.32	100	
33	K11	TP-1	36.71	50	Dibba Kunda
34	K11	TP-4	16.65	50	Kanteh Kunda
35	TP-4	TP-3	90.18	50	camara Kunda
36	TP-3	TP-2	72.76	50	Mass Kunda
	Total LENGTH IN mtr.		**3711.42**		

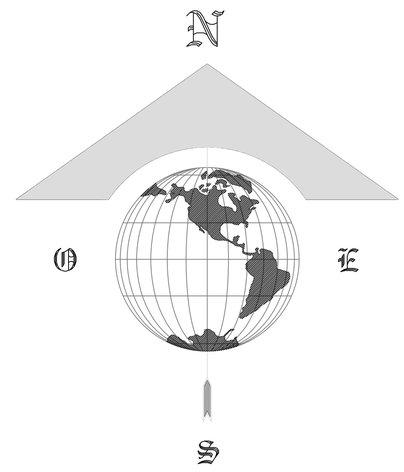

ø 150mm PIPE

ø 100mm PIPE

ø 75mm PIPE

ø 50mm PIPE

ø 25mm PIPE

WATER TAPE PINT

EXISTING STRUCTURE

VILLAGE ROAD

NOTES:-

1.All Dimensions are in meter .

2. All Location Structure and name of location showing in the Drawing only for reference (Structure and plots location not to be scale)

3.The drawing is not to be reproduced by any means or handed over to a third party without prior consultations with Consultants or Client

SRL No.	DATE	REVISIONS	DRAWN BY	CHECKED	APPROVED	PROJECT SURVEYOR
1.			H GOSAI	Ousman D Jarjusey		Pa Sallah Jeng

PROJECT

Water Distribution System for Village Water Supply

CLIENT

United Nations Development Programme

(Programme for Accelerated Community Development (PACD)

BENEFICIARY

Government of The Gambia

CONSULTANTS

FAM Engineering
& Smart Structures Joint Venture

TITLE

Proposed Water Distribution Pipe line network

Location

KOLIOR NYAMALA, KOLIOR SULA AND JALLOW KUNDAm Kiang East, LRR THE GAMBIA

SURVEYED BY	DRAWN BY	DESIGNED	APPROVED
Pa Sallah Jeng	H GOSAI	Ousman D Jarjusey	

SCALE	DATE	REVISION
H= 1:1 V= 1:1		

J