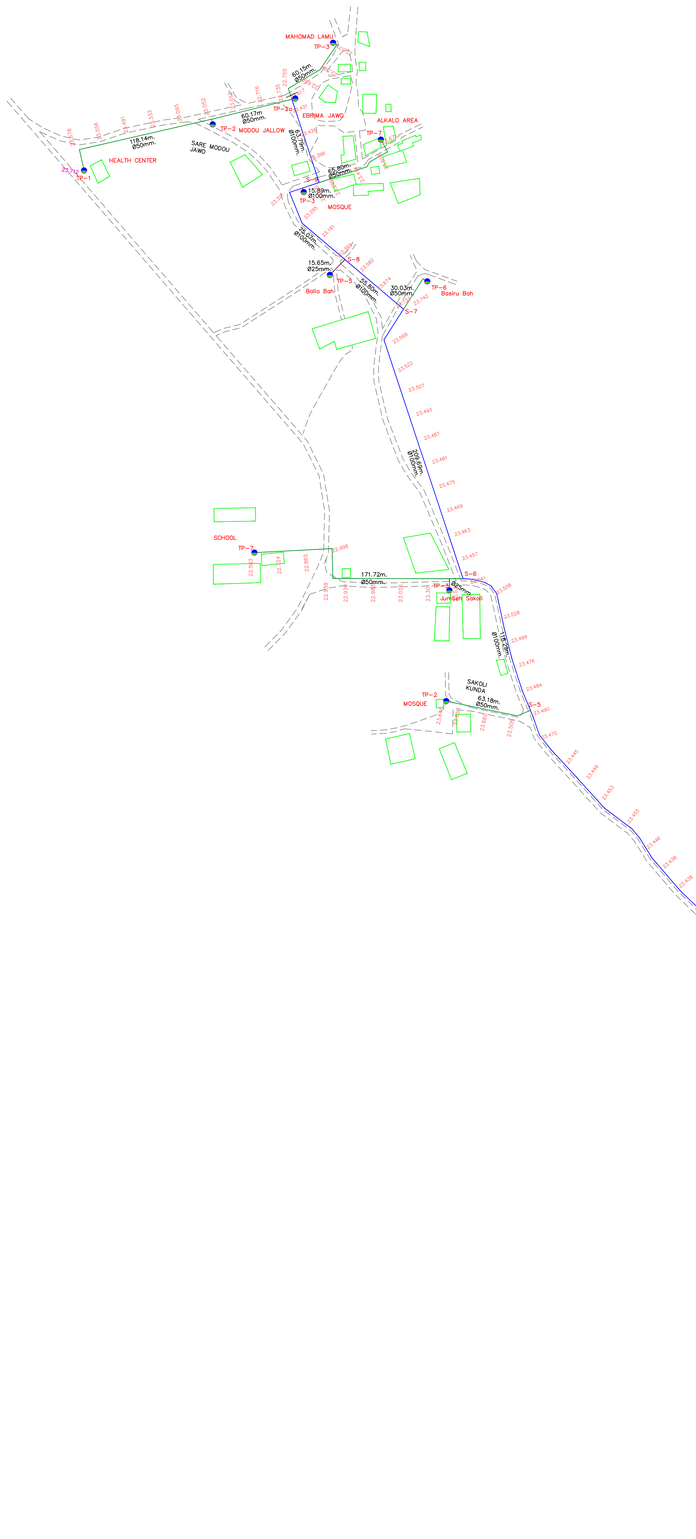

SANDI KUNDA VILLAGE WATER PIPR LINE ROUTE					
SR.NO	NODE		DIST.	Pipe Diameter (mm)	REMARK
SANDI KUNDA					
1	BH	S-4	12.28	100	BOREHOLE
2	S-4	S-1	66.66	50	
3	S-1	TP-1	6.30	25	DEMBA BAH
4	S-1	S-2	70.96	50	
5	S-2	TP-2	20.55	50	MODOU SOWE
6	S-2	TP-5	91.21	50	YAYA BARRY
7	TP-2	S-1	69.10	50	
8	S-1	TP-3	17.31	25	MUHAMMADOU JAWO
9	S-1	TP-4	73.73	100	ALKALO AREA
SAKOLI KUNDA, SARE MADOU AWO					
10	S-4	S-5	455.97	100	
11	S-5	TP-2	63.18	50	MOSQUE
12	S-5	S-6	118.29	100	JUMBEH SAKOLI
13	S-6	TP-3	8.40	25	JUMBEH SAKOLI
14	S-6	TP-7	171.72	50	SCHOOL
15	S-6	S-7	209.69	100	
16	S-7	TP-6	30.03	50	BASIRU BAH
17	S-7	S-8	55.80	100	
18	S-8	TP-5	15.65	25	BALL BAH
19	S-8	TP-3	75.07	100	MOSQUE
20	TP-3	S-9	15.89	100	
21	S-9	TP-7	65.80	50	ALKALO AREA
22	S-9	TP-2a	63.79	100	EBRIMA JAWO
23	TP-2a	TP-2	60.17	50	MODOU JALLOW
	TP-2	TP-1	118.14	50	HEALTH CENTER
24	TP-2a	TP-3	60.15	50	MAHOMAD LAMU
TOTAL LENGH IN mtr.			2015.84		

N

W E

S

ø 150mm PIPE

ø 100mm PIPE

ø 75mm PIPE

ø 50mm PIPE

ø 25mm PIPE

WATER TAPE PINT

EXISTING STRUCTURE

VILLAGE ROAD

NOTES:-

1.All Dimensions are in meter .

2. All Location Structure and name of location showing in the Drawing only for reference (Structure and plots location not to be scale)

3.The drawing is not to be reproduced by any means or handed over to a third party without prior consultations with Consultants or Client

SRL No.	DATE	REVISIONS	DRAWN BY	CHECKED	APPROVED	PROJECT SURVEYOR
1.			H GOSAI	Ousman D Jarjusey		Pa Sallah Jeng

PROJECT

Water Distribution System for Village Water Supply

CLIENT

United Nations Development Programme

(Programme for Accelerated Community Development (PACD)

BENEFICIARY

Government of The Gambia

CONSULTANTS

FAM Engineering
& Smart Structures Joint Venture

TITLE

Proposed Water Distribution Pipe line network

Location

SANDI KUNDA VILLAGETHE GAMBIA

SURVEYED BY	DRAWN BY	DESIGNED	APPROVED
Pa Sallah Jeng	H GOSAI	Ousman D Jarjusey	

SCALE H= 1:1 V= 1:1

DATE

REVISION

J