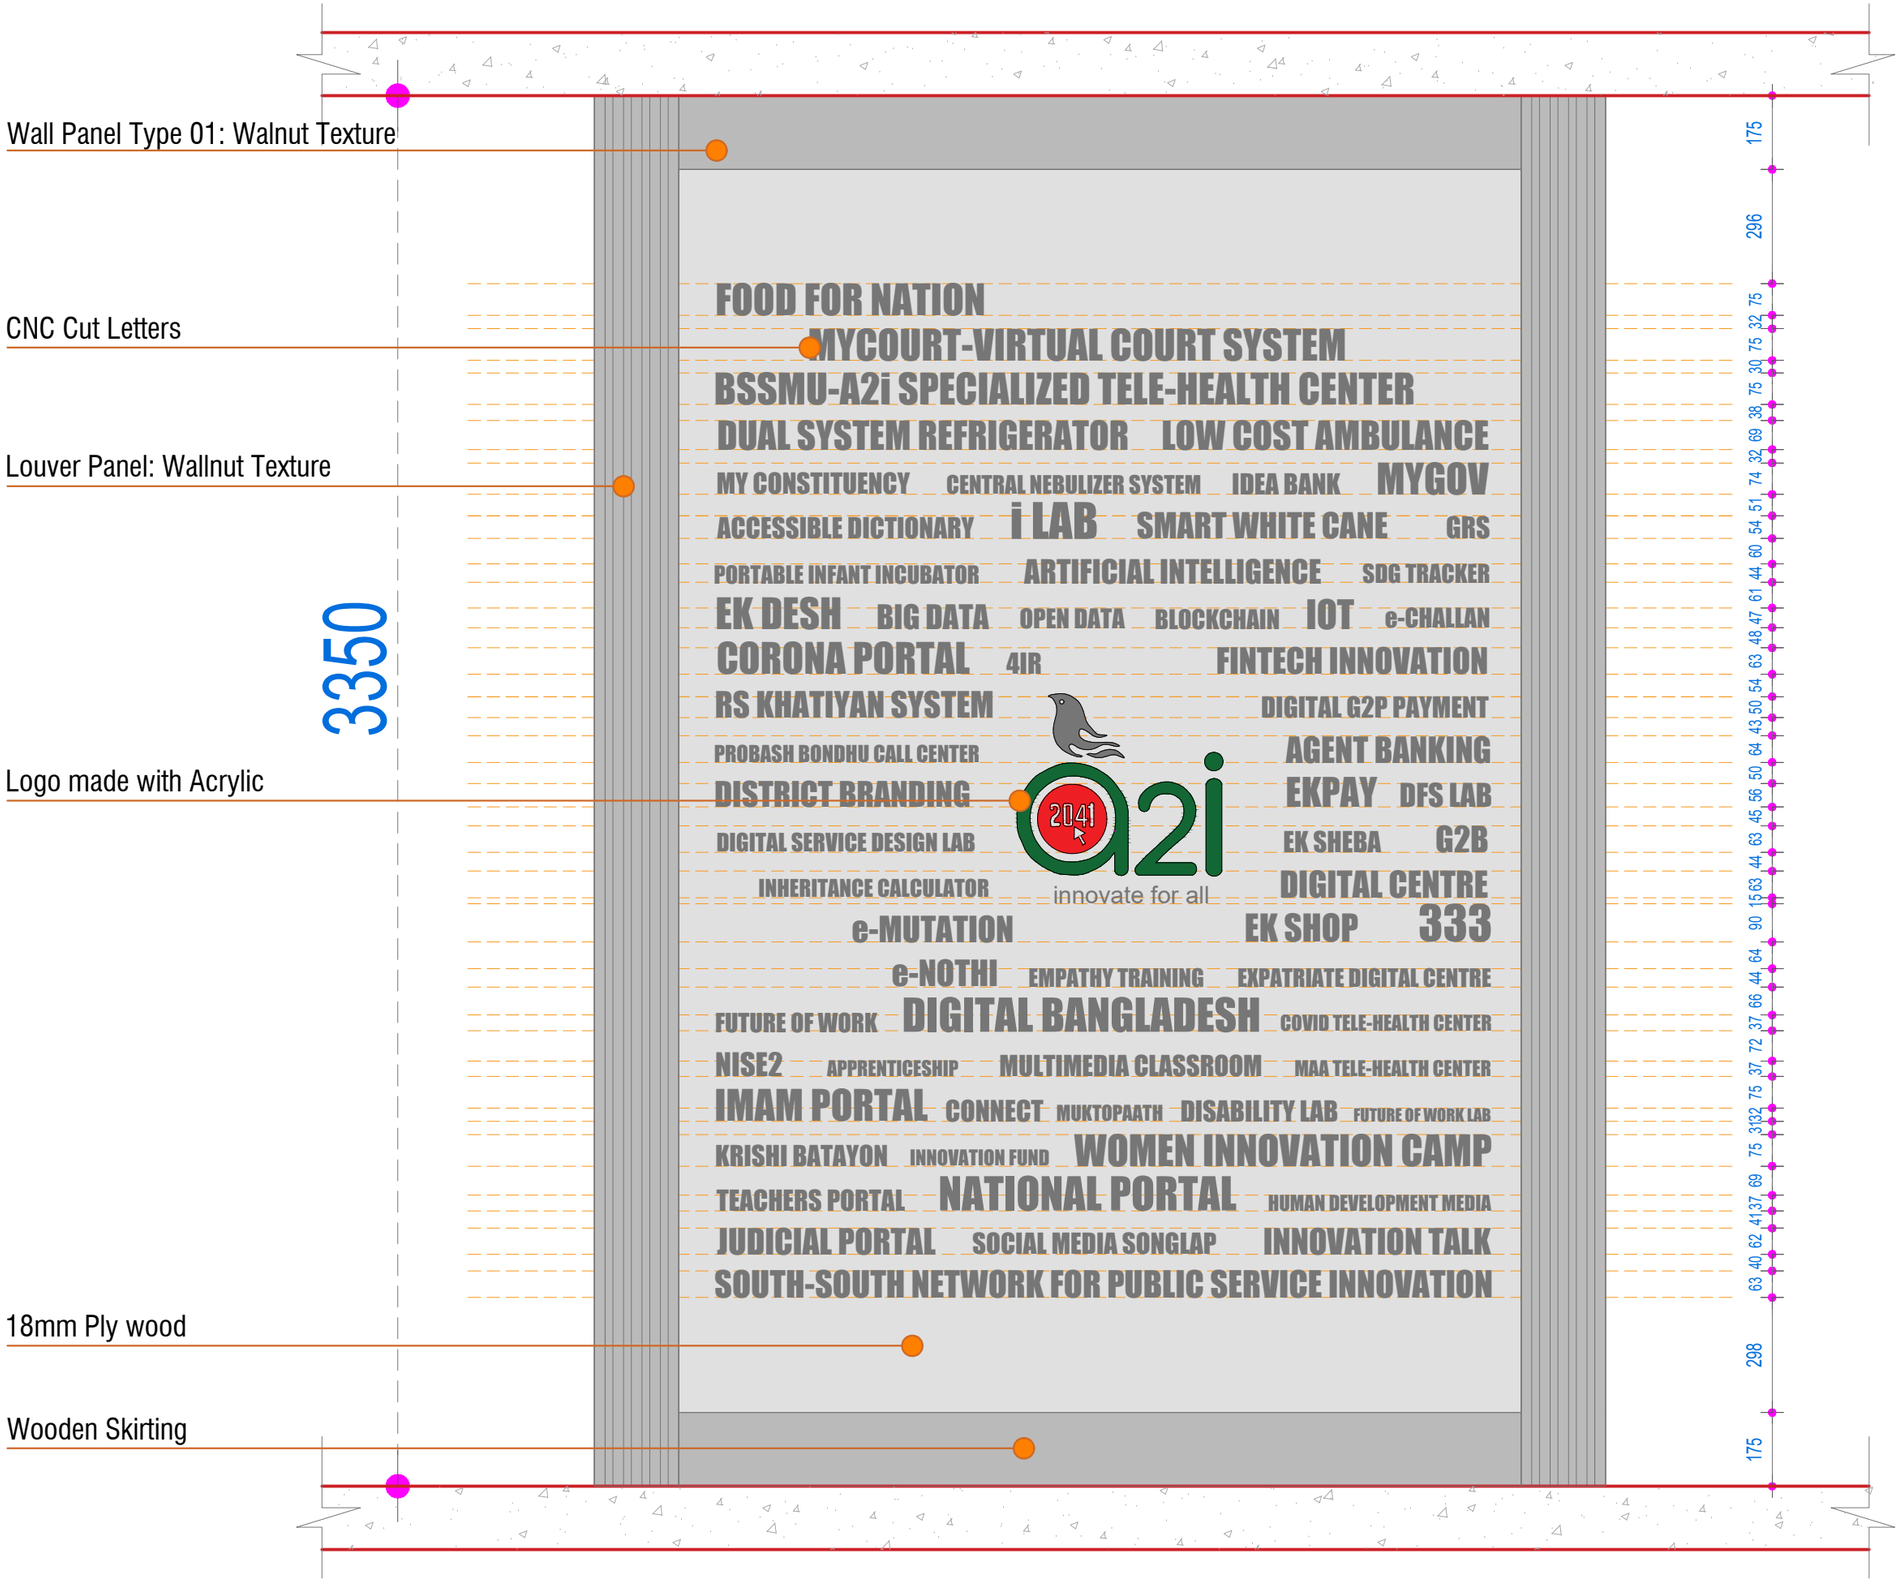

Feature Wall

Front Elevation