AR-DETAILED DESIGN DRAWING LIST		
DWG NO.	REVISION	DRAWING TITLE
N-AR-0000 GENERAL		
N-AR-001	0	DRAWING STANDARD CONVENTION & INDEX
N-AR-002	0	EXTERIOR PERSPECTIVE
N-AR-003	0	INTERIOR PERSPECTIVE
N-AR-004	0	EXISTING SITE PLAN
N-AR-005	0	SITE DEVELOPMENT PLAN
N-AR-006	0	LOCATION SITE UTILITIES
N-AR-007	0	TOPOGRAPHIC SITE DETAILS
N-AR-008	0	SITE DETAILS PLAN
N-AR-009	0	EXTERNAL WALKWAY AND RAMP DETAILS
N-AR-010	0	EXTERNAL PARKING AND BOLLARDS DETAILS
N-AR-011	0	GENERATOR SHELTER FLOOR PLAN/ELEVATION DETAILS
N-AR-012	0	GENERATOR SHELTER-CONSTRUCTION DETAILS
N-AR-013	0	GF & SF GENERAL PLANS
N-AR-014	0	ROOF PLAN GENERAL PLANS
N-AR-101 CALL-OUTS		
N-AR-101	0	GF FURNITURE LAYOUT
N-AR-102	0	SF FURNITURE LAYOUT
N-AR-103	0	ROOF PLAN
N-AR-104	0	GF-SPACE CALLOUTS & FIN. FLOOR ELEVATION
N-AR-105	0	SF-SPACE CALLOUTS & FIN. FLOOR ELEVATION
N-AR-106	0	ROOF PLAN-SPACE CALLOUTS & FIN. FLOOR ELEVATION
N-AR-107	0	GF DOORS & WINDOWS & WALLS CALLOUTS
N-AR-108	0	SF DOORS & WINDOWS & WALLS CALLOUTS
N-AR-120 FLOOR FINISH PLAN		
N-AR-120	0	GF FLOOR TILE PATTERN PLAN
N-AR-121	0	2F FLOOR TILE PATTERN PLAN
N-AR-130 REFLECTED CEILING PLAN		
N-AR-130	0	GF REFLECTED CEILING PLAN
N-AR-131	0	SF REFLECTED CEILING PLAN
N-AR-132	0	ROOF EAVES REFLECTED CEILING PLAN
N-AR-200 ELEVATION		
N-AR-200	0	FRONT & REAR ELEVATION
N-AR-201	0	RIGHT & LEFT ELEVATION
N-AR-202	0	CROSS & LONGITUDINAL SECTION
N-AR-203	0	PARAPET/DRY WALL PARTITION/BAY SECTION
N-AR-204	0	CLADDING CONNECTION DETAILS & WINDOW BLOW-UP/ELEV.
N-AR-205	0	COVELIGHT AND SHADOW LANE DETAILS
N-AR-206	0	DETAILS OF ACOUSTIC TILES AND SHADOW LANE
N-AR-300 DOORS & WINDOW SCHEDULES		
N-AR-300	0	SCHEDULE OF DOORS
N-AR-301	0	SCHEDULE OF WINDOWS
N-AR-302	0	WINDOW GRILL DETAILS & ALUMINUM TYPHOON SHUTTER DETAILS & WINDOW GRILL SCHEDULES
N-AR-303	0	AWNING WINDOW DETAILS &AND ALUMINUM TYPHOON SHUTTER PLAN
N-AR-400 SCHEDULE OF FINISHES		
N-AR-400	0	SCHEDULE OF FINISHES
N-AR-500 INTERIOR DETAILS		
N-AR-500	0	CONF/OPERATIONS/TRAINING ROOM INTERIOR DETAILS
N-AR-501	0	ADMINISTRATIVE WORK STATION INTERIOR DETAILS
N-AR-502	0	911 COMM./CHIEF/ADMIN/STO/ DIRECTOR'S/CAPTAIN OFFICE
N-AR-503	0	KITCHEN INTERIOR DETAILS
N-AR-504	0	TOILET & SHOWER DETAILS
N-AR-505	0	PWD TOILET DETAILS
N-AR-506	0	COMMON TOILET DETAILS
N-AR-507	0	PWD TOILET DETAILS
N-AR-508	0	TOILET & SHOWER DETAILS
N-AR-509	0	COMMON TOILET DETAILS
N-AR-510	0	SIGNAGE DETAILS
N-AR-511	0	MAIN STAIR DETAILS
N-AR-512	0	FIRE EXIT DETAILS

1 / A 001 **PERSPECTIVE (FRONT VIEW)**
SCALE NTS

R.S.ROQUE ARCHITECTS & CONSTRUCTION SERVICES

. ARCHITECTURAL

proposed new Pohnpei state emergency operations center (EOC) FIRE STATION

From the People of Japan

UNDP

Prepared for

POHNPEI STATE GOVERNMENT
Federated States of Micronesia (FSM)
February 03, 2021

1 A 002 **PERSPECTIVE (FRONT VIEW)**
SCALE NTS

2 A 002 **PERSPECTIVE (LEFT SIDE VIEW)**
SCALE NTS

3 A 002 **PERSPECTIVE (REAR SIDE VIEW)**
SCALE NTS

4 A 002 **PERSPETIVE (RIGHT SIDE VIEW-2)**
SCALE NTS

ARCHITECTS
P.O. Box 6
Kolonia, POHNPEI
FSM 96941
Tel. (691) 320-2966
email add.:
archrsroque@yahoo.com

CONSULTANT

RYAN SALAS ROQUE
PRC NO.0024015
PHILIPPINES
REGISTERED ARCHITECT

proposed new Pohnpei state emergency operations center (EOC) FIRE STATION

CONTENTS
EXTERIOR PERSPECTIVE

Approved

Approved

REVISION	BY

DATE: 09–2020
SCALE:
DRAWN: FES
JOB:
SHEET
Ar–002

1 A 003 **PERSPECTIVE (RECEPTION AREA)**
SCALE NTS

2 A 003 **PERSPECTIVE (OFFICES AREA)**
SCALE NTS

3 A 003 **PERSPECTIVE (RECEPTION AREA-2)**
SCALE NTS

ARCHITECTS
P.O. Box 6
Kolonia, POHNPEI
FSM 96941
Tel. (691) 320-2966
email add.:
archsroque@yahoo.com
CONSULTANT
BRYAN SALAS ROQUE
PRC NO.0024015
PHILIPPINES
REGISTERED ARCHITECT

proposed new Phohnpei state emergency operations center
(EOC) FIRE STATION

CONTENTS
INTERIOR PERSPECTIVE

Approved

Approved

REVISION	BY

DATE: 09–2020
SCALE:
DRAWN:
JOB:
SHEET
Ar–003

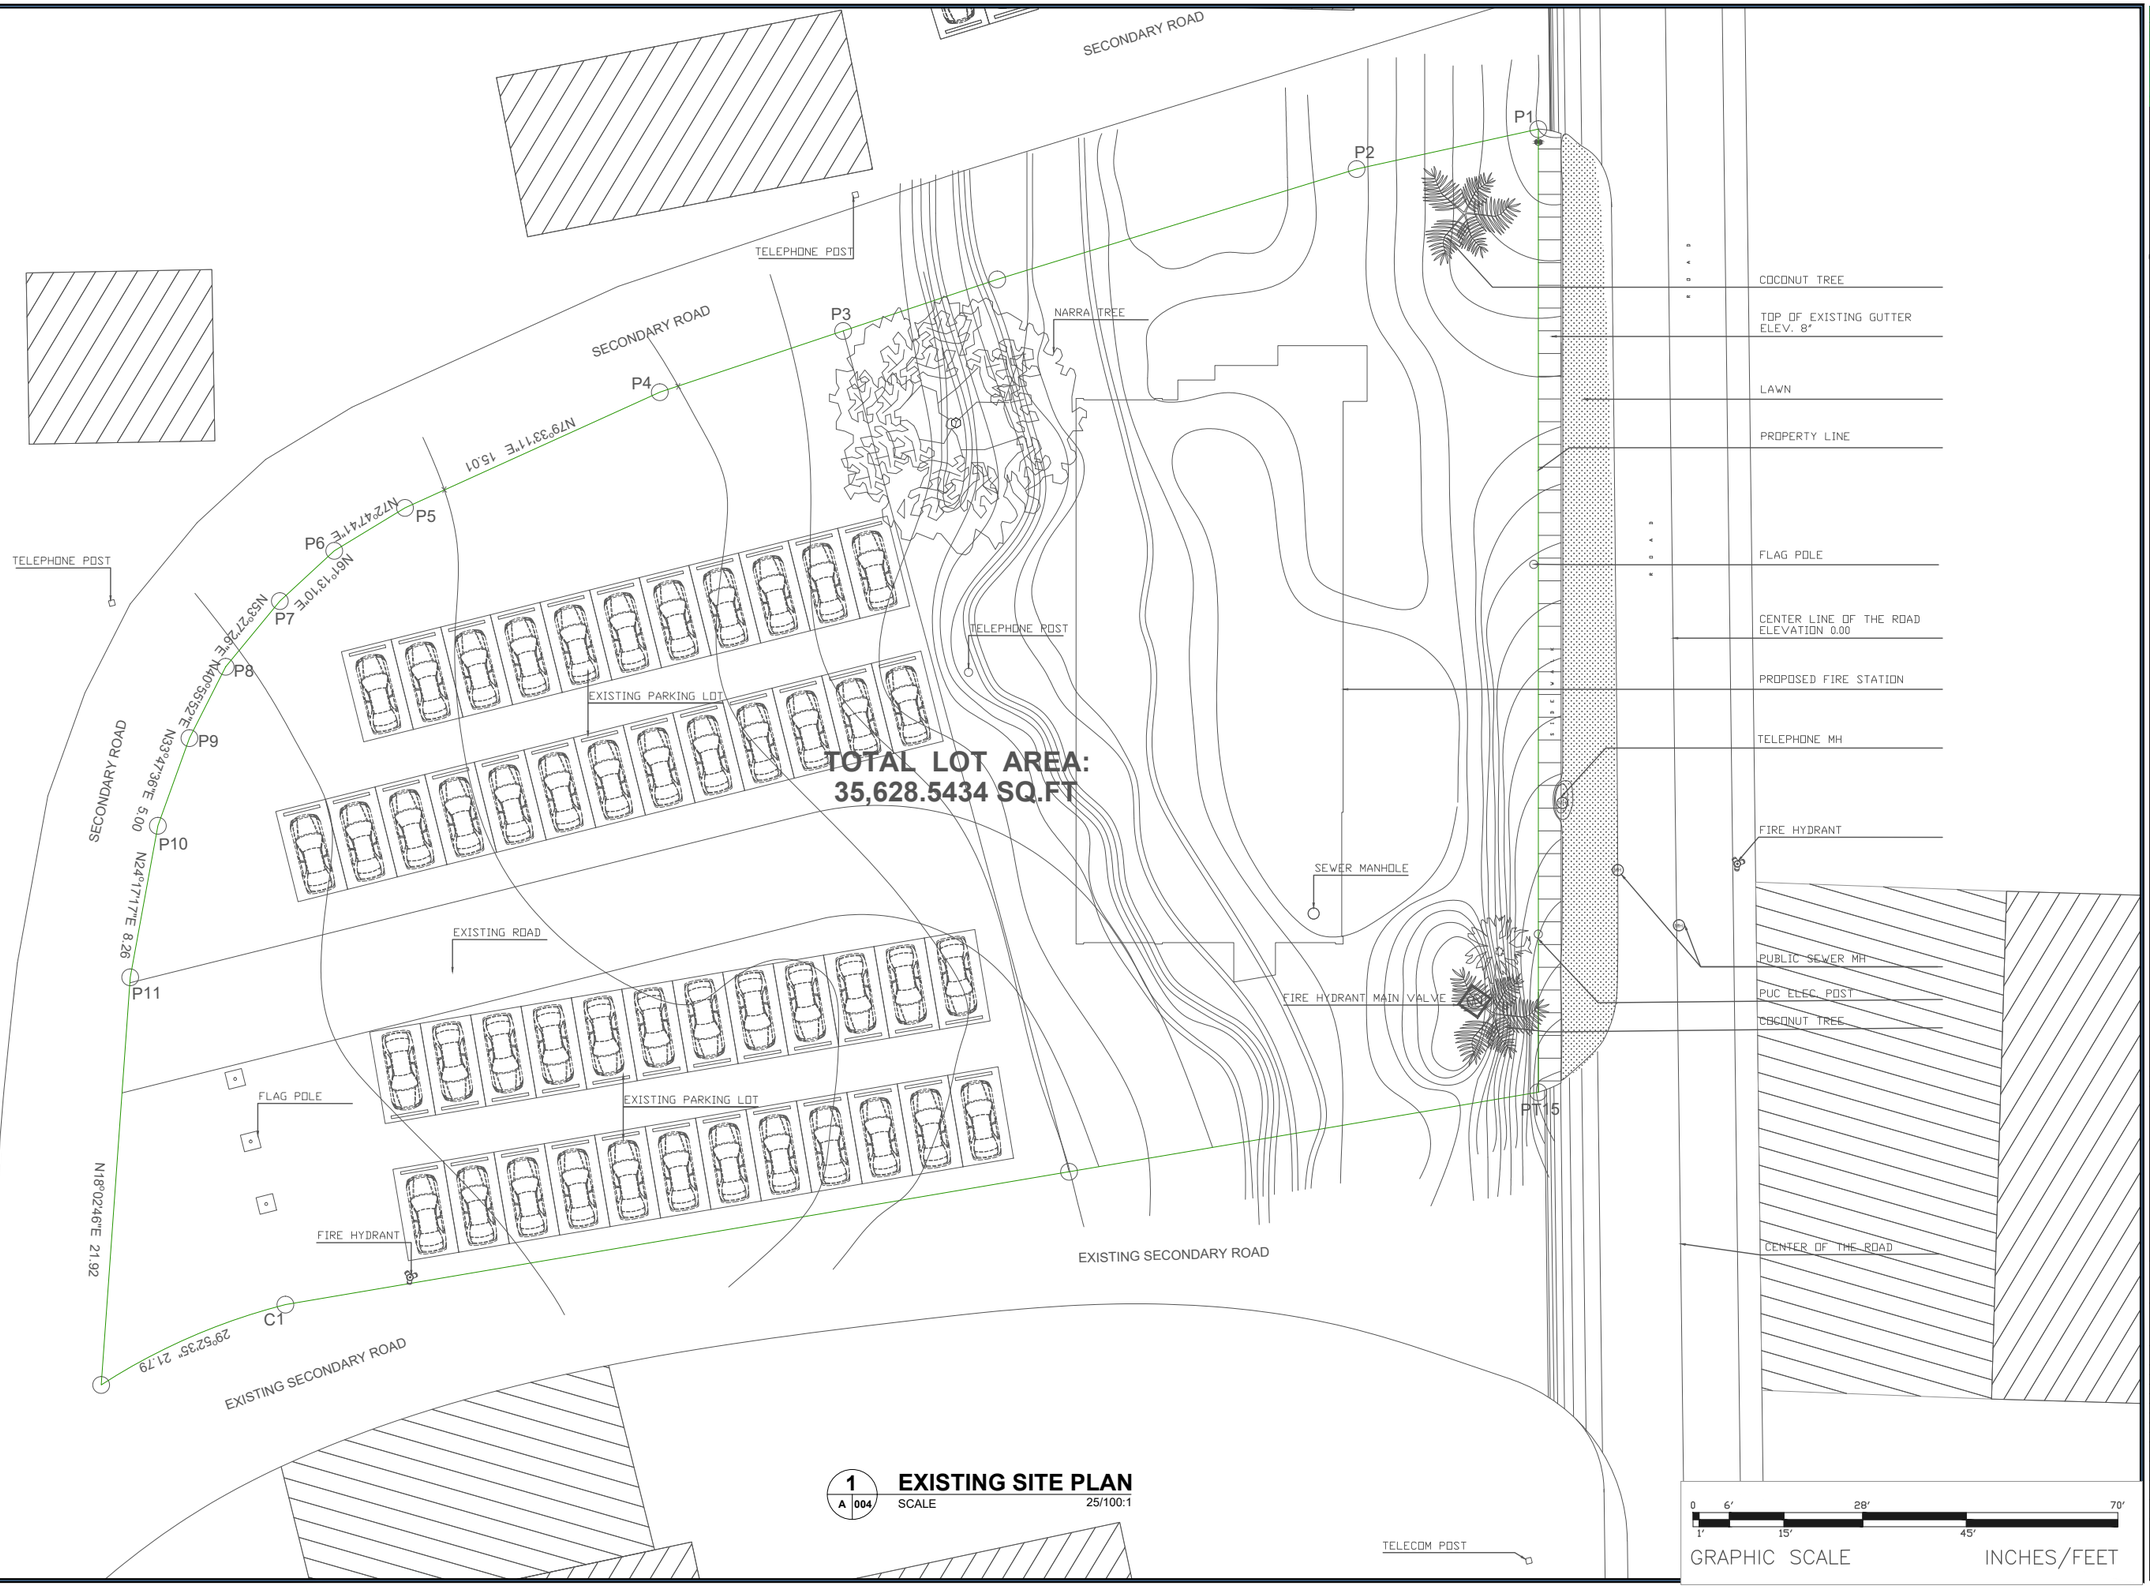

1 A 004 **EXISTING SITE PLAN**

SCALE 25/100:1

0 1' 6' 15' 28' 45' 70'

GRAPHIC SCALE INCHES/FEET

ARCHITECTS
P.O. Box 6
Kolonia, POHNPEI
FSM 96941
Tel. (691) 320-2966
email add.:
archrsroque@yahoo.com
CONSULTANT
BRYAN SALAS ROQUE
PRC NO.0024015
PHILIPPINES
REGISTERED ARCHITECT

proposed new pohnpei state emergency operation center (EOC) FIRE STATION

CONTENTS
EXISTING SITE PLAN

Approved

Approved

REVISION	BY

DATE: 09–2020
SCALE:
DRAWN:
JOB:
SHEET
Ar–004

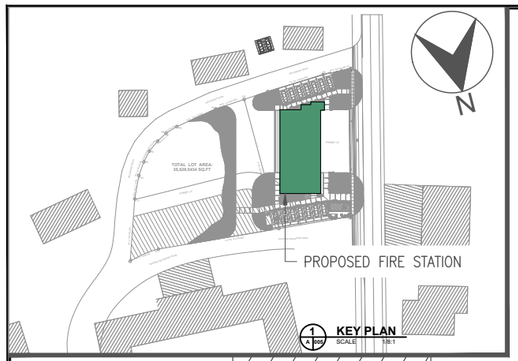

TOTAL LOT AREA: 35,628.5434 SQ.FT

SECONDARY ROAD

PROPOSED 9,000 GALS. CAP RAIN WATER TANK (34,069 LITER) RAIN WATER TAN L= 6, W=3 AND D=3

PUMP ROOM PROPOSED 2M x 2M

P1 P2 P3 P4 P5 P6 P7 P8 P9 P10 P11 PT15 C1

N79°33'11"E 15.01

N72°47'47"E

N6°13'10"E

N53°27'26"E

N10°55'52"E N33°47'36"E 5.00

N24°17'17"E 8.26

N18°02'46"E 21.92

29°52'35" 21.79

PHASE 1-3

EXISTING SECONDARY ROAD

PROPOSED 10,000 GALS. CAP (37,855 LITERS) POTABLE WATER TANK L=4,W=4 AND D=3

PUMP ROOM PROPOSED 2M x 2M

GENERATOR HOUSE

BUILDING LINE

SECONDARY ROAD

25 FEET FROM CENTER OF THE ROAD

COCONUT TREE

TOP OF EXISTING GUTTER ELEV. 8"

STEEL CANOPY

ENTRANCE FOR FIRE TRUCKS

TEMPORARY BENCH MARK AS REFERENCE POINT TOP OF THE GUTTER ELEVATION IS 8"

CENTER LINE OF THE ROAD ELEVATION 0.00

TELEPHONE MH

FIRE HYDRANT

PUBLIC SEWER MH

PUC ELEC. POST

1 A 005 **PROPOSED SITE DEVELOPMENT PLAN**

SCALE 25/100:1

0 1' 6' 15' 28' 45' 70'

GRAPHIC SCALE INCHES/FEET

ARCHITECTS
P.O. Box 6
Kolonia, POHNPEI
FSM 96941
Tel. (691) 320-2966
email add.:
archrsroque@yahoo.com

CONSULTANT

BRYAN SALAS ROQUE
PRC NO.0024015
PHILIPPINES
REGISTERED ARCHITECT

proposed new Pohnpei state emergency operations center (EOC) FIRE STATION

CONTENTS
SITE DEV'T PLAN

Approved

Approved

REVISION	BY

DATE: 09–2020
SCALE:
DRAWN:
JOB:
SHEET
Ar–005

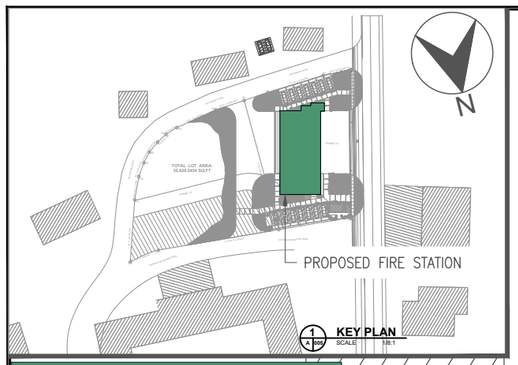

LEGEND

- TELECOM LINE
- WATER LINE 12" MAIN
- STORM WATER DISCHARGE
- SEWER WASTE LINE

TOTAL LOT AREA:
35,628.5434 SQ.FT

SECONDARY ROAD
TELECOM POST
P1
P2
P3
P4
P5
P6
P7
P8
P9
P10
P11
N79°33'11"E 15.01
N72°47'41"E
N61°01'31"E
N53°37'26"E
N40°55'52"E
N33°47'36"E 5.00
N24°17'17"E 8.28
N18°02'46"E 21.92
29°52'35" 21.79
BIG TREE
LINE OF TREE
TELEPHONE POST
PROPOSED FIRE STATION
153'-3"
OLD TELECOM LINE
PHASE 1-3
WATER LINE
STORM WATER DISCHARGE
FLAG POLE
FIRE HYDRANT
20'-0"
C1
EXISTING SECONDARY ROAD
6"ø WATER PIPE FOR FIRE HYDRANT
8"ø WASTE PIPE
SEWER MH
43'-7"
FIRE HYDRANT MAIN VALVE
EXISTING SECONDARY ROAD
83'-9"
205'-5"
PT-5
TO PUBLIC SEWER
TO PUC UTILITY
25 FEET FROM CENTER OF THE ROAD
COCONUT TREE
TOP OF EXISTING GUTTER ELEV. 8'
8" SEWER MAIN PIPE
STUB-OUT FOR WATER LINE
1"ø WATER PIPE
TEMPORARY BENCH MARK AS REFERENCE POINT TOP OF THE GUTTER ELEVATION IS 8'
CENTER LINE OF THE ROAD ELEVATION 0.00
12"ø WATER PIPE
30'-8"
TELEPHONE MH
FIRE HYDRANT
11'-7"
23'-5"
54'-1"
PUBLIC SEWER MH
PUC ELEC. POST
TREE
CENTER OF THE ROAD
10'-0"
TO PUC UTILITY
STORM WATER DISCHARGE

0 6' 28' 70'
1' 15' 45'
GRAPHIC SCALE INCHES/FEET

1 / A 006
NEW FIRE STATION
LOCATION OF EXISTING SITE UTILITIES
SCALE 25/100:1

ARCHITECTS
P.O. Box 6
Kolonia, POHNPEI
FSM 96941
Tel. (691) 320-2966
email add.:
archsrsroque@yahoo.com

CONSULTANT
RYAN SALAS ROQUE
PRC NO.0024015
PHILIPPINES
REGISTERED ARCHITECT

proposed new Pohnpei state emergency operations center (EOC) FIRE STATION

CONTENTS
LOCATION OF EXISTING SITE UTILITIES

Approved

Approved

REVISION	BY

DATE: 09-2020
SCALE:
DRAWN:
JOB:
SHEET
Ar-006

THESE PLANS ARE PROPRIETARY AND SHALL NOT BE USED IN WHOLE OR IN PART WITHOUT THE WRITTEN CONSENT OF THE ARCHITECT

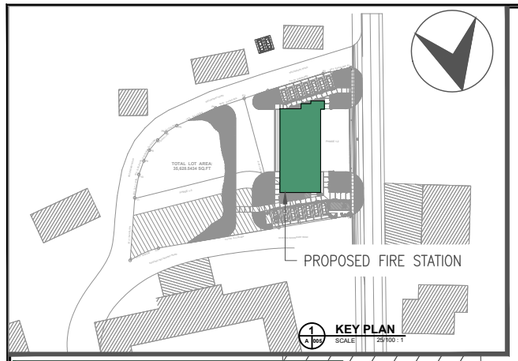

SITES NOTES

BOUNDARY OF PROPOSED SITE.
ELEVATION OF EXISTING SITE.

PAVEMENTS AND FEATURE FINISHES AROUND THE EXTERIOR OF THE BUILDING.

TOTAL LOT AREA:
35,628.5434 SQ.FT

PROPOSED FIRE STATION

SECONDARY ROAD

EXISTING SECONDARY ROAD

PHASE 1-3

N86°53'44"E 20.17m
S86°25'30"E 9.98
N85°28'37"E 19.08
N79°33'11"E 15.01
N72°47'41"E
N61°13'10"E
N53°27'26"E 5.00
N40°55'52"E
N33°47'36"E 5.00
N24°17'17"E 8.26
N18°02'46"E 21.92
S85°39'11"E 68.17m
29°52'35" 21.79
N13°58'10"E 51.66m

P1 P2 P3 P4 P5 P6 P7 P8 P9 P10 P11 C1

TECHNICAL DESCRIPTION		
LINES	BEARINGS	DISTANCES
L1	S 88° 25' 30"E	32'-9"
L2	N 86° 53' 44"E	66'-2"
L3	N 85° 28' 37"E	62'-7"
L4	N 79° 33' 11"E	49'-3"
L5	N 72° 47' 41"E	14'-7"
L6	N 61° 13' 10"E	13'-0"
L7	N 53° 27' 26"E	15'-0"
L8	N 40° 55' 52"E	14'-1"
L9	N 33° 47' 36"E	16'-5"
L10	N 24° 17' 17"E	27'-1"
L11	N 18° 02' 46"E	71'-11"
CURVE TABLE		
CURVE	DELTA ANGLE	LENGTH
C1	29° 52' 35"E	37'-3" 71'-6"

1 A 007 NEW FIRE STATION
TOPOGRAPHIC SITE PLAN
SCALE 25/100:1

GRAPHIC SCALE 0 6' 28' 70' / 1' 15' 45' INCHES/FEET

ARCHITECTS
P.O. Box 6
Kolonia, POHNPEI
FSM 96941
Tel. (691) 320-2966
email add.:
archrsroque@yahoo.com

CONSULTANT
RYAN SALAS ROQUE
PRC NO.0024015
PHILIPPINES
REGISTERED ARCHITECT

proposed new Pohnpei state emergency operations center
(EOC) FIRE STATION

CONTENTS
TOPOGRAPHIC SITE PLAN

Approved

Approved

REVISION	BY

DATE: 09–2020
SCALE:
DRAWN:
JOB:
SHEET
Ar–007

LEGEND

STEP UP

RAMP UP

NEW FIRE STATION

1 / A 008 SITE DETAILS PLAN

SCALE 1/16 : 1

ARCHITECTS

P.O. Box 6
Kolonia, POHNPEI
FSM 96941
Tel. (691) 320-2966
email add.:
archrsroque@yahoo.com

CONSULTANT

RYAN SALAS ROQUE
PRC NO.0024015
PHILIPPINES
REGISTERED ARCHITECT

proposed new Pohnpei state emergency operation center (EOC) FIRE STATION

CONTENTS

SITE DEVT PLAN

Approved

Approved

REVISION	BY

DATE: 09–2020

SCALE:

DRAWN:

JOB:

SHEET

Ar–008

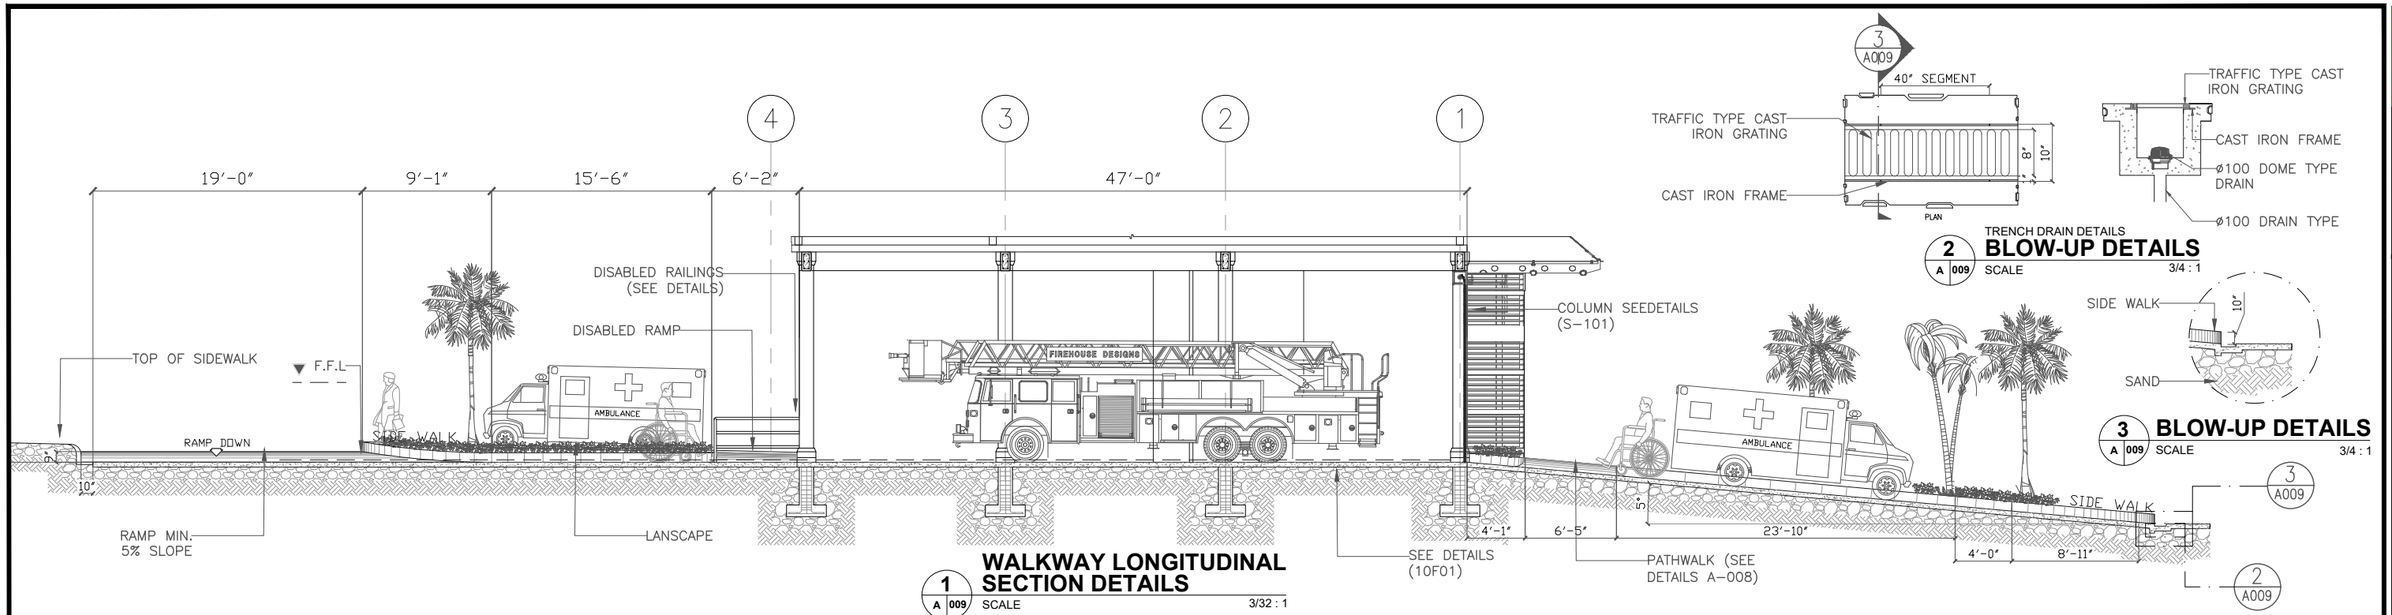

1 A 009 WALKWAY LONGITUDINAL SECTION DETAILS
SCALE 3/32 : 1

TRENCH DRAIN DETAILS
2 A 009 BLOW-UP DETAILS
SCALE 3/4 : 1

3 A 009 BLOW-UP DETAILS
SCALE 3/4 : 1

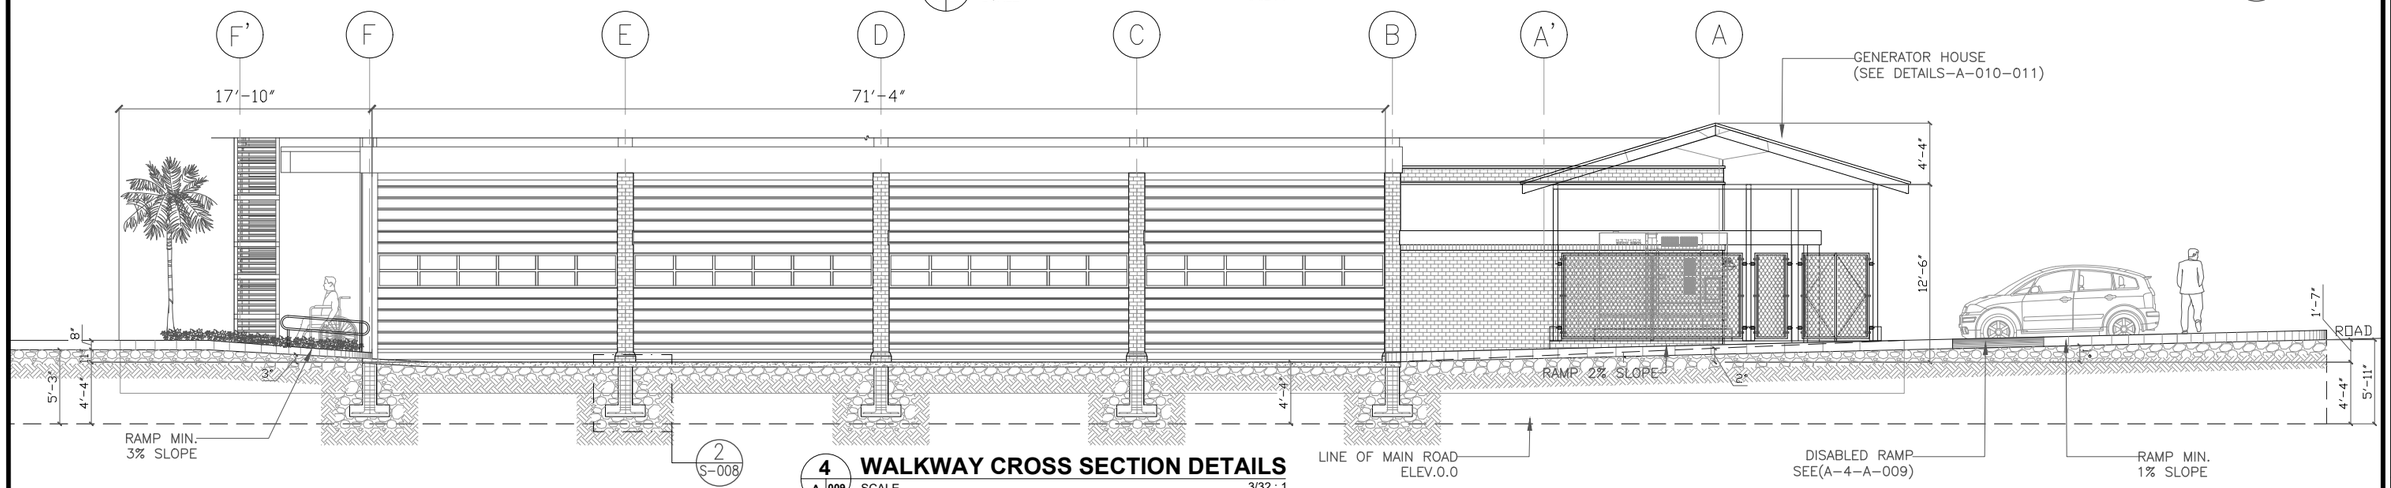

4 A 009 WALKWAY CROSS SECTION DETAILS
SCALE 3/32 : 1

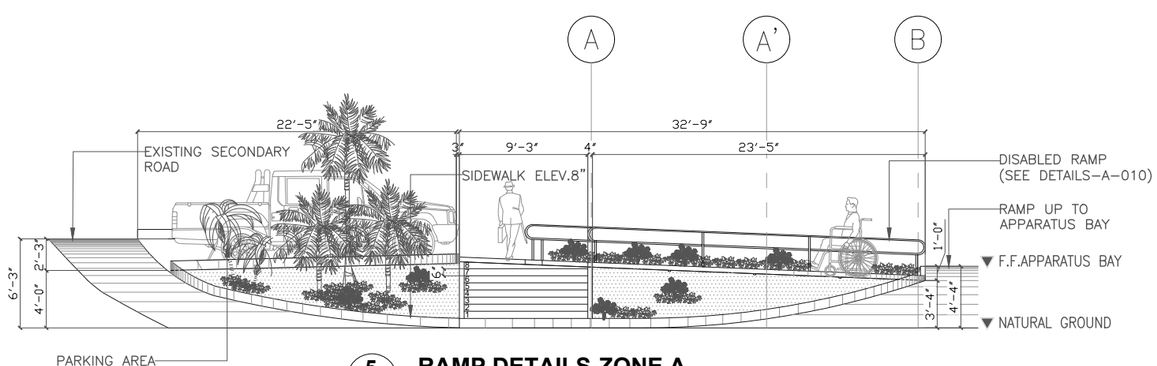

5 A 009 RAMP DETAILS-ZONE A
SCALE 3/32 : 1

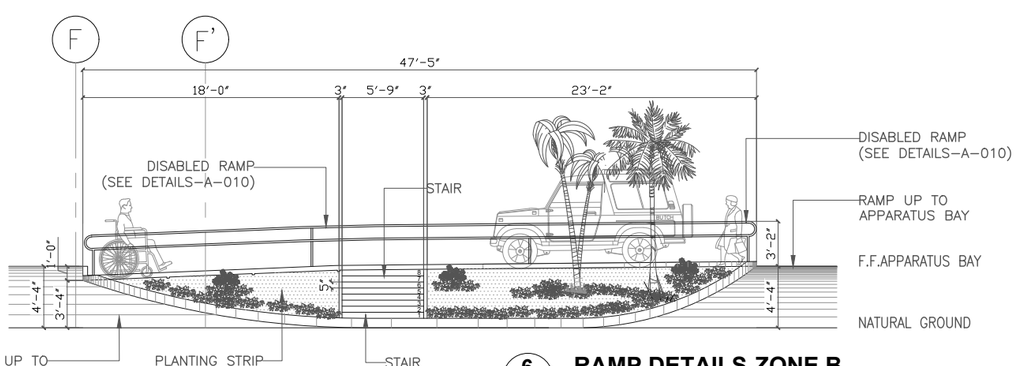

6 A 009 RAMP DETAILS-ZONE B
SCALE 3/32 : 1

7 A 009 EXTERNAL WALKWAY & RAMP DETAILS
SCALE 3/32 : 1

ARCHITECTS
P.O. Box 6
Kolonia, POHNPEI
FSM 96941
Tel. (691) 320-2966
email add.:
archsroque@yahoo.com
CONSULTANT
BRYAN SALAS ROQUE
PRC NO.0024015
PHILIPPINES
REGISTERED ARCHITECT

proposed new Pohnpei state emergency operations center
(EOC) FIRE STATION

CONTENTS
Section and details

Approved

Approved

REVISION	BY

DATE: 09–2020
SCALE:
DRAWN:
JOB:
SHEET
AR–009

THE USE AND REPRODUCTION OF THESE DRAWINGS WITHOUT THE PERMISSION OF THE ARCHITECT IS PROHIBITED

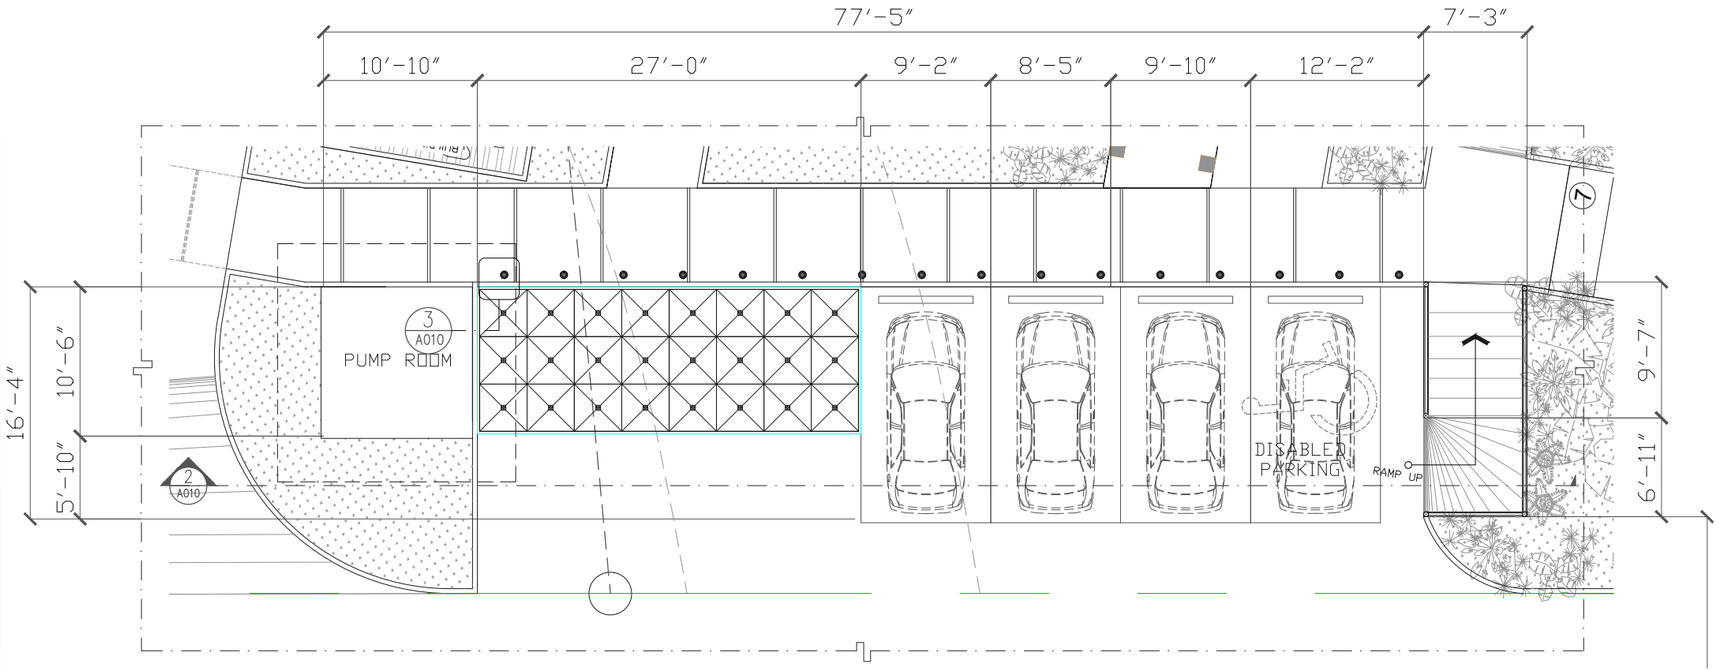

1 A 010 PARKING FOOR PLAN

SCALE 1/4 : 1

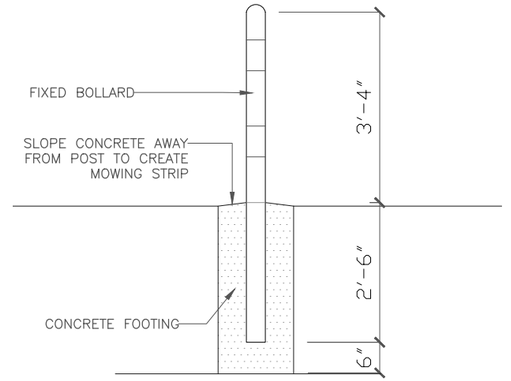

SECTION

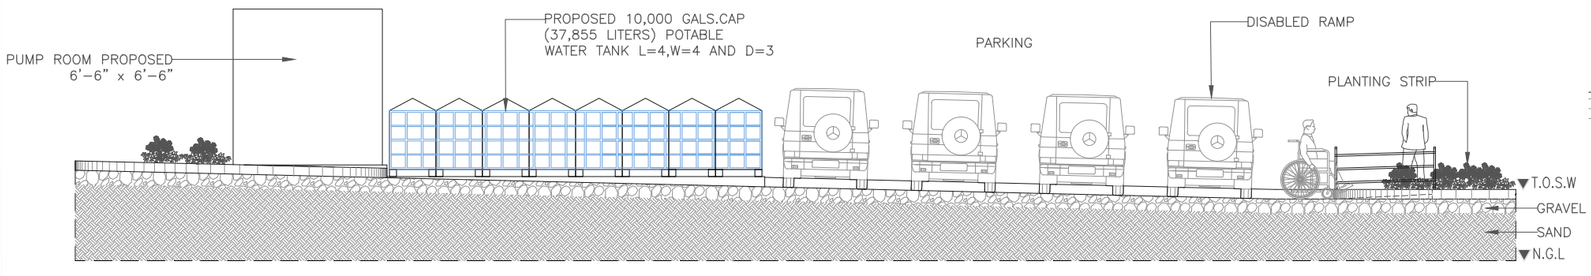

2 A 010 PARKING ELEVATION DETAILS

SCALE 1/4 : 1

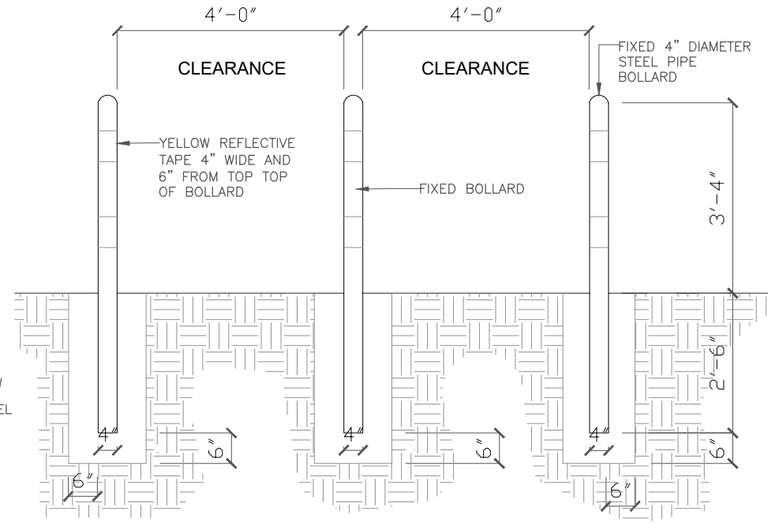

3 A 010 BOLLARDS DETAILS

SCALE 3/8 : 1

4 A 010 EXTERNAL PARKING AND BOLLARDS DETAILS

SCALE 1/4 : 1

ARCHITECTS
P.O. Box 6
Kolonia, POHNPEI
FSM 96941
Tel. (691) 320-2966
email add.:
archsroque@yahoo.com

CONSULTANT
RYAN SALAS ROQUE
PRC NO.0024015
PHILIPPINES
REGISTERED ARCHITECT

proposed new Pohnpei state emergency operations center (EOC) FIRE STATION

CONTENTS
EXTERNAL PARKING AND BOLLARD DETAILS

Approved

Approved

REVISION	BY

DATE: 09–2020
SCALE:
DRAWN:
JOB:
SHEET
Ar–010

THESE PLANS ARE THE PROPERTY OF THE ARCHITECT AND MAY NOT BE REPRODUCED OR USED WITHOUT THE ARCHITECT'S WRITTEN PERMISSION

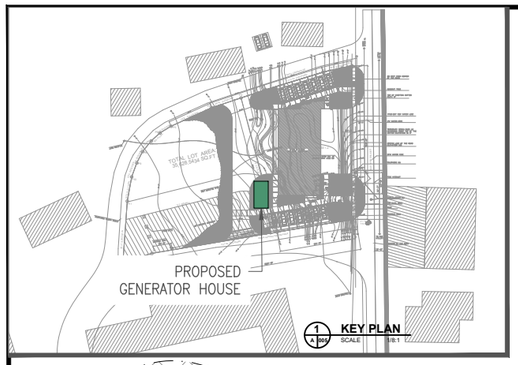

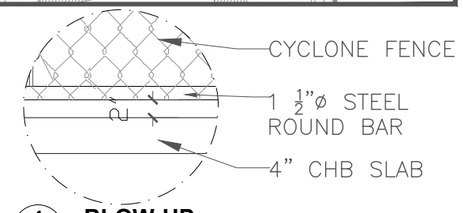

4 BLOW-UP (A 011) SCALE NTS

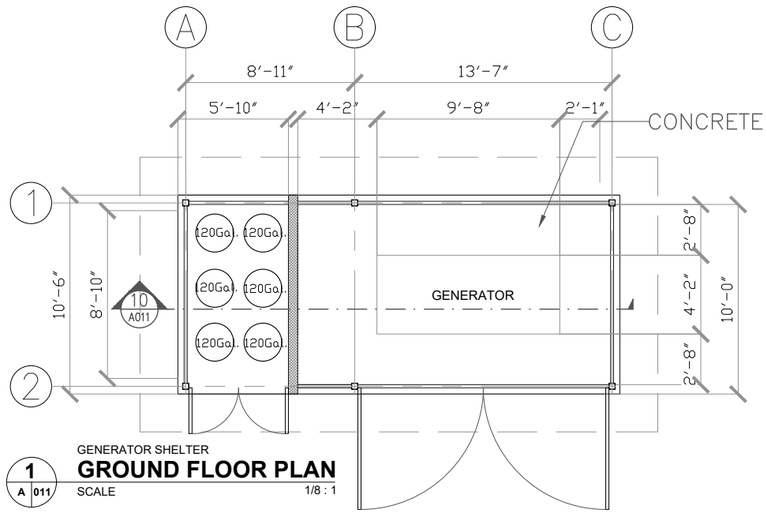

GENERATOR SHELTER
1 GROUND FLOOR PLAN (A 011) SCALE 1/8 : 1

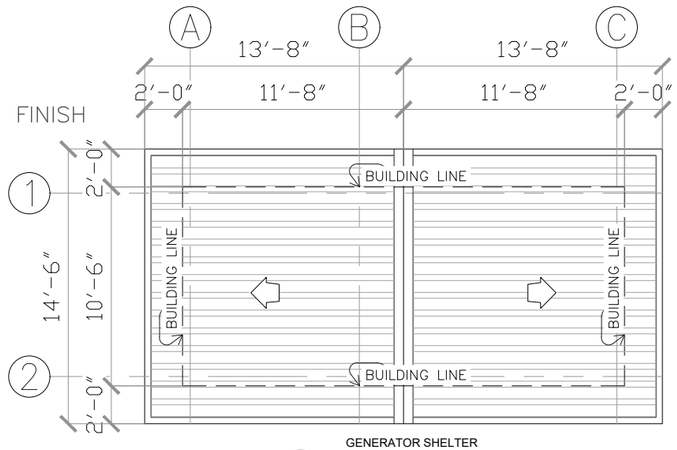

GENERATOR SHELTER
2 ROOF PLAN (A 011) SCALE 1/8 : 1

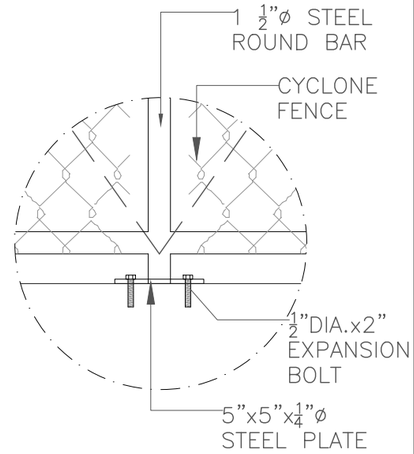

3 BLOW-UP (A 011) SCALE NTS

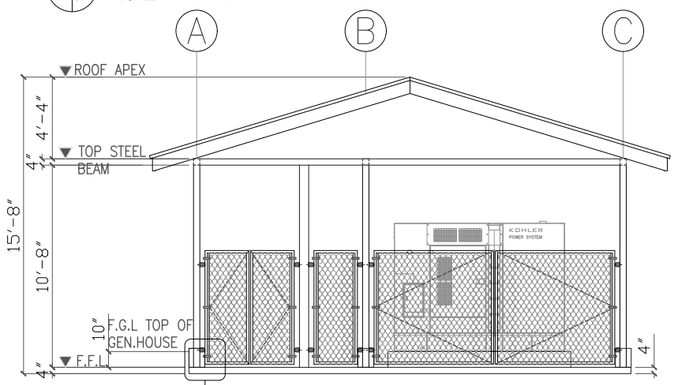

GENERATOR SHELTER
5 FRONT ELEVATION (A 011) SCALE 1/8 : 1

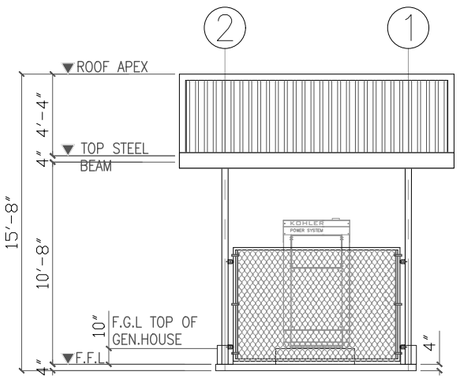

GENERATOR SHELTER
6 RIGHT ELEVATION (A 011) SCALE 1/8 : 1

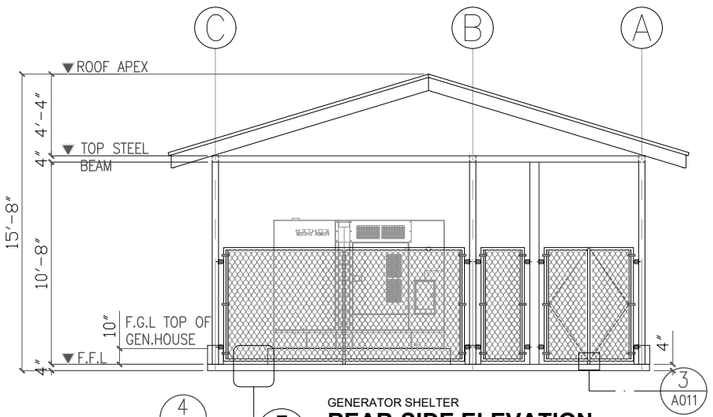

GENERATOR SHELTER
7 REAR-SIDE ELEVATION (A 011) SCALE 1/8 : 1

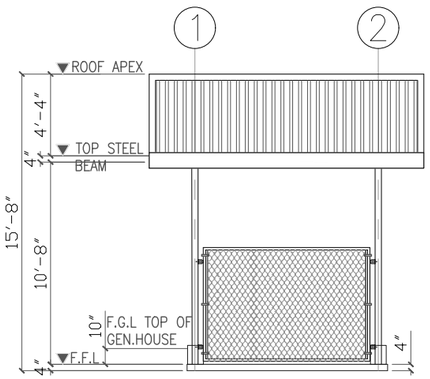

GENERATOR SHELTER
8 LEFT-SIDE ELEVATION (A 011) SCALE 1/8 : 1

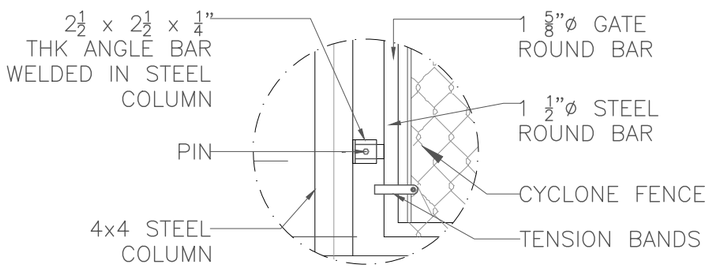

9 BLOW-UP (A 011) SCALE NTS

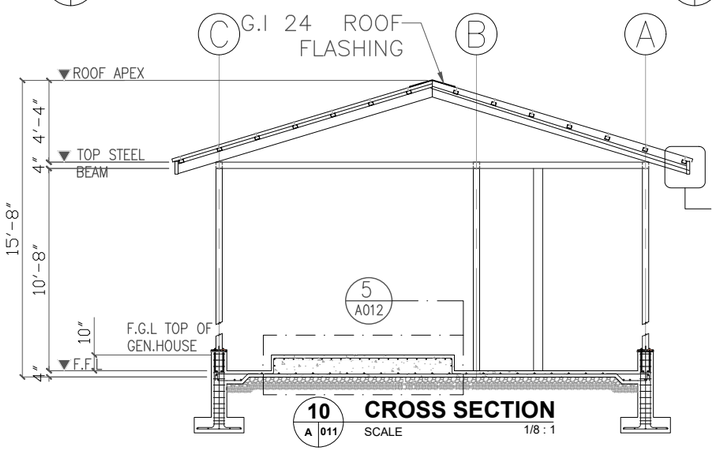

10 CROSS SECTION (A 011) SCALE 1/8 : 1

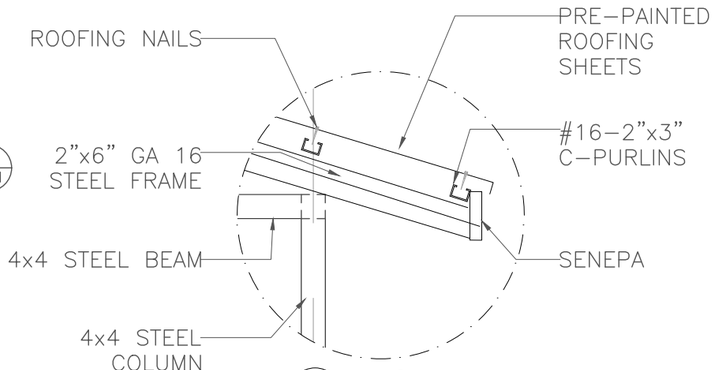

11 BLOW-UP (A 011) SCALE NTS

12 GENERATOR SHELTER FLOOR PLAN/ELEVATION/DETAILS (A 011) SCALE NTS

ARCHITECTS
P.O. Box 6
Kolonia, POHNPEI
FSM 96941
Tel. (691) 320-2966
email add.:
archrsroque@yahoo.com
CONSULTANT
RYAN SALAS ROQUE
PRC NO.0024015
PHILIPPINES
REGISTERED ARCHITECT

proposed new Pohnpei state emergency operations center
(EOC) FIRE STATION

CONTENTS
GENERATOR DETAILS

Approved

Approved

REVISION	BY

DATE: 09-2020
SCALE:
DRAWN:
JOB:
SHEET
Ar-011

THE USE AND REPRODUCTION OF THESE DRAWINGS AND SPECIFICATIONS IS RESTRICTED TO THE ORIGINAL SITE FOR WHICH THEY WERE PREPARED AND PUBLICATION THEREOF IS EXPRESSLY LIMITED TO SUCH USE. REPRODUCTION OR PUBLICATION BY ANY METHOD, IN WHOLE OR IN PART, IS PROHIBITED. TITLE TO THESE DRAWINGS AND SPECIFICATIONS REMAINS WITH THE ARCHITECT AND VISUAL COMMUNICATIONS AND SHALL NOT BE USED BY THE OWNER OR OTHERS ON EXTENSIONS OF THE PROJECT OR ON ANY OTHER PROJECT WITHOUT WRITTEN AGREEMENT TO THAT EFFECT AND APPROPRIATE COMPENSATION TO THE ARCHITECT.

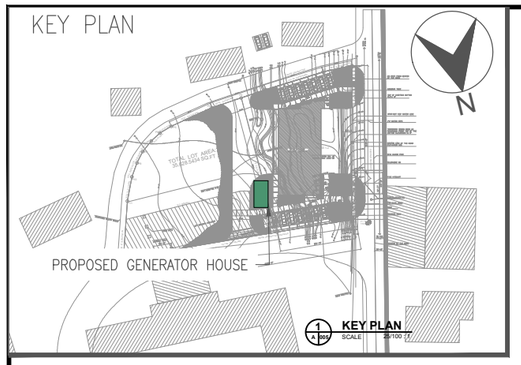

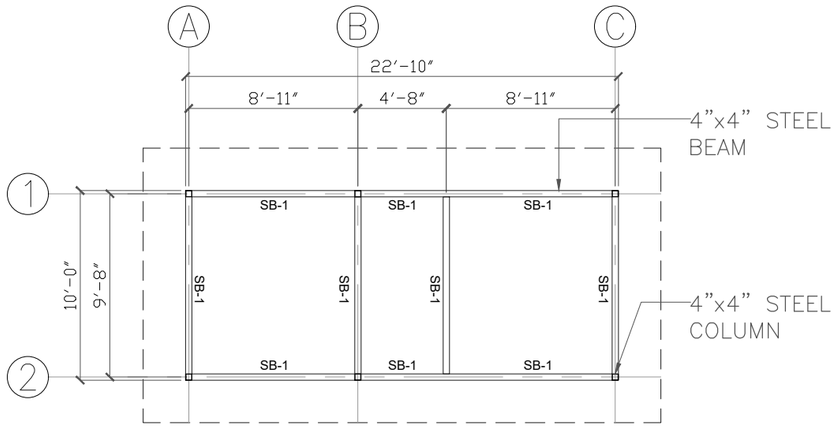

1 A 012 ROOF STEEL BEAM DETAILS SCALE 1/8 : 1

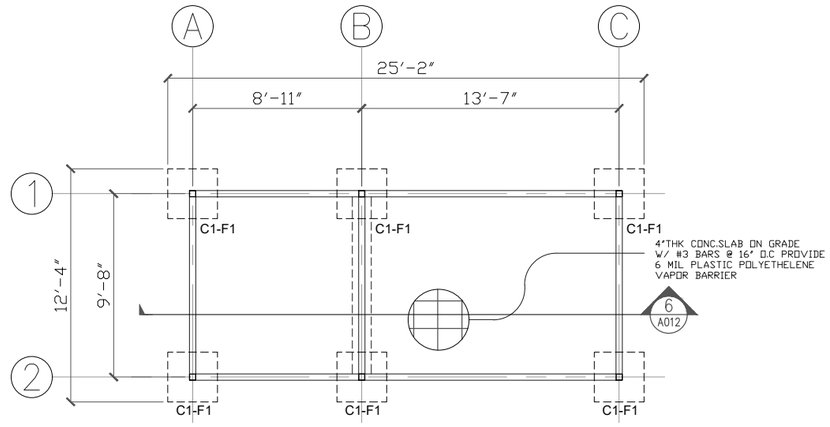

2 A 012 FOUNDATION PLAN SCALE 1/8 : 1

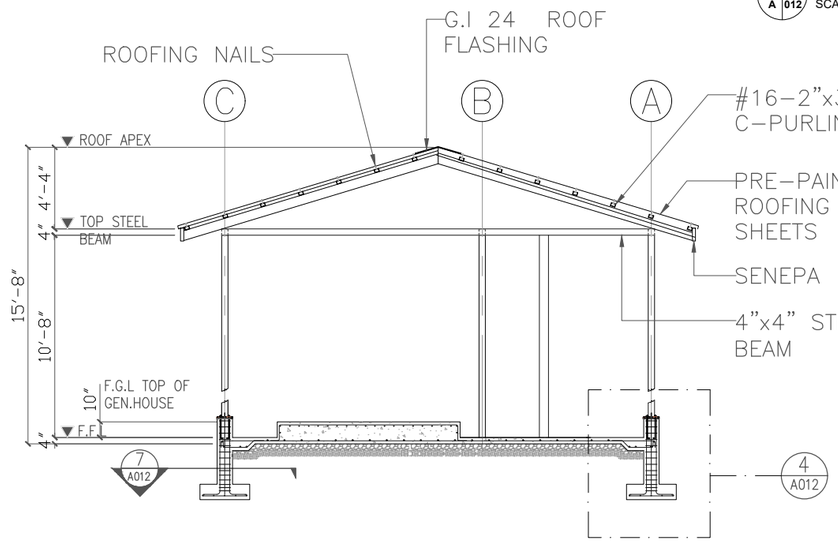

3 A 012 ROOF STEEL BEAM DETAILS SCALE 1/8 : 1

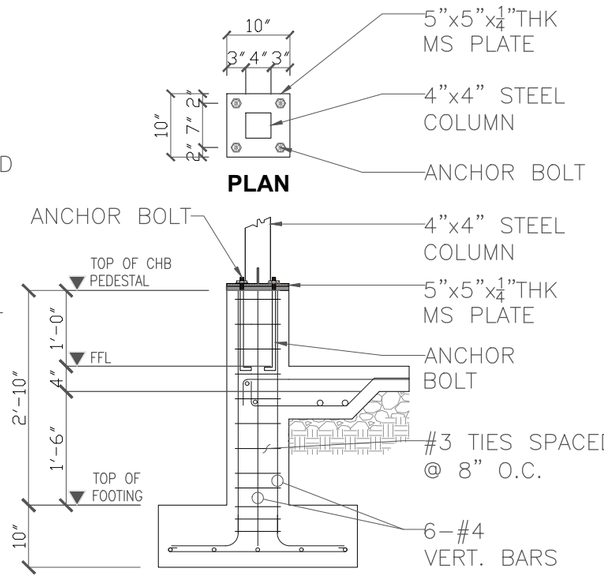

4 A 012 SECTION-SPOT DETAILS SCALE 1/2 : 1

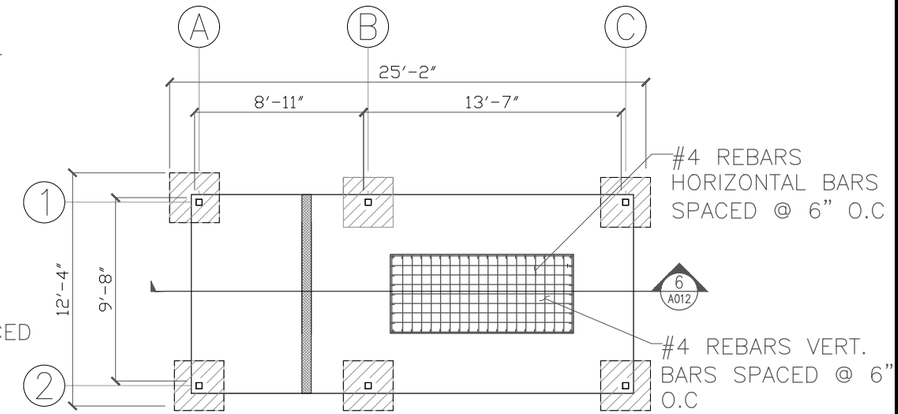

5 A 012 TRANSFORMER BASE PAD REINFORCEMENT PLAN SCALE 1/8 : 1

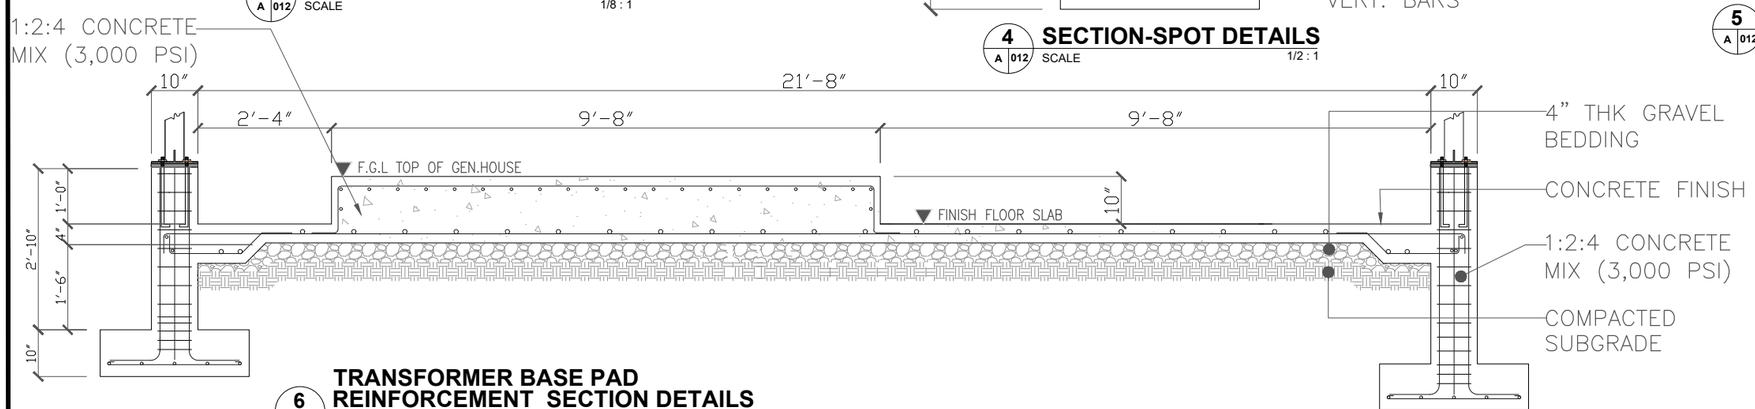

6 A 012 TRANSFORMER BASE PAD REINFORCEMENT SECTION DETAILS SCALE 3/8 : 1

8 A 012 GENERATOR SHELTER-CONSTRUCTION DETAILS SCALE 3/8 : 1

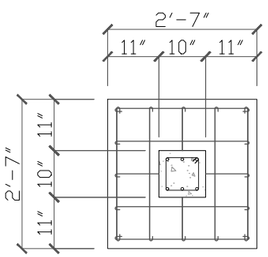

7 A 012 PLAN OF C1-F1 SCALE 1/2 : 1

ARCHITECTS
P.O. Box 6
Kolonia, POHNPEI
FSM 96941
Tel. (691) 320-2966
email add.:
archsrsroque@yahoo.com
CONSULTANT
RYAN SALAS ROQUE
PRC NO.0024015
PHILIPPINES
REGISTERED ARCHITECT

proposed new Pohnpei state emergency operations center (EOC) FIRE STATION

CONTENTS
GENERATOR DETAILS

Approved

Approved

REVISION	BY

DATE: 09–2020
SCALE:
DRAWN:
JOB:
SHEET
Ar–012

THESE PLANS, DRAWINGS AND DESIGNS ARE THE PROPERTY OF RYAN SALAS ROQUE ARCHITECTS AND SHALL NOT BE USED IN WHOLE OR IN PART WITHOUT THE WRITTEN PERMISSION OF THE ARCHITECT.

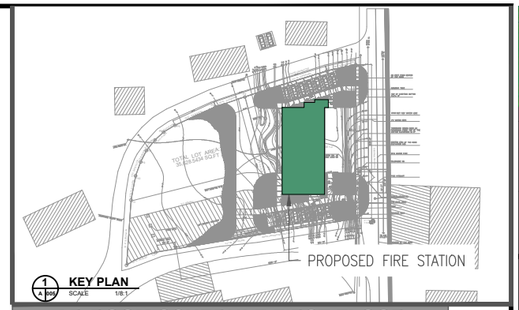

AR-ROOM SCHEDULE FIRST FLOOR

ROOM NAME	AREA	NOTES
FIRST FLOOR		
AMENITIES		
TOILET AND SHOWER	133 SF	
MEDICAL STORAGE	169 SF	
FIREMEN QUARTERS	202 SF	
PWD TOILET	45 SF	
STAIR (LEFT SIDE)	170 SF	
COMMON TOILET	31 SF	
MECHANICAL LIFT	23 SF	
ELECTRICAL ROOM	45 SF	
APPARATUS BAY	3330 SF	
FIREMAN POLE	63 SF	
STAIR (FIRE EXIT)	130 SF	
WASHER & DRYER	21 SF	
RECEPTION & HALLWAY	204 SF	
PORCH	44 SF	
TOTAL FLOOR AREA	4560 square feet	
COLUMN & WALL AREA	207 SF	
TOTAL AREA OF GF	4767 square feet	
SECOND FLOOR		
AMENITIES		
DINING/MESH HALL	354 SF	
KITCHEN	131 SF	
TANK STORAGE	35 SF	
PWD TOILET	45 SF	
MECHANICAL LIFT	23 SF	
COMMON TOILET	31 SF	
ELECTRICAL ROOM	45 SF	
911 / COMMUNICATION STATIONS	119 SF	
CHIEF OF FIRE	116 SF	
ADMIN. OFFICE	116 SF	
DIRECTOR'S OFFICE	175 SF	
STORAGE	57 SF	
CAPTAIN OFFICE	118 SF	
STAIR (FIRE EXIT)	130 SF	
FIREMAN'S POLE	29 SF	
LOCKER'S/DRYING	59 SF	
TOILET & SHOWER	115 SF	
OFFICER'S QUARTER'S	247 SF	
CONFERENCE/OPERATIONS /TRAINING	1046 SF	
ADMIN WORKS STATIONS	336 SF	
STAIR (LEFT SIDE)	845 SF	
ADMIN HALLWAY	751 SF	
RAINWATER COLLECTION TANKS	146 SF	
TOTAL FLOOR AREA	4953 SF	
COLUMN & WALL AREA	766 SF	
TOTAL AREA OF SF	4810 square feet	

ARCHITECTS
P.O. Box 6
Kolonia, POHNPEI
FSM 96941
Tel. (691) 320-2966
email add.:
archsroque@yahoo.com
CONSULTANT
RYAN SALAS ROQUE
PHILIPPINES
PRC NO.0024015
REGISTERED ARCHITECT

proposed new Pohnpei state emergency operations center (EOC) FIRE STATION

CONTENTS
SECOND FLOOR PLAN

Approved

Approved

REVISION	BY

DATE: 09-2020
SCALE:
DRAWN:
JOB:
SHEET
Ar-013

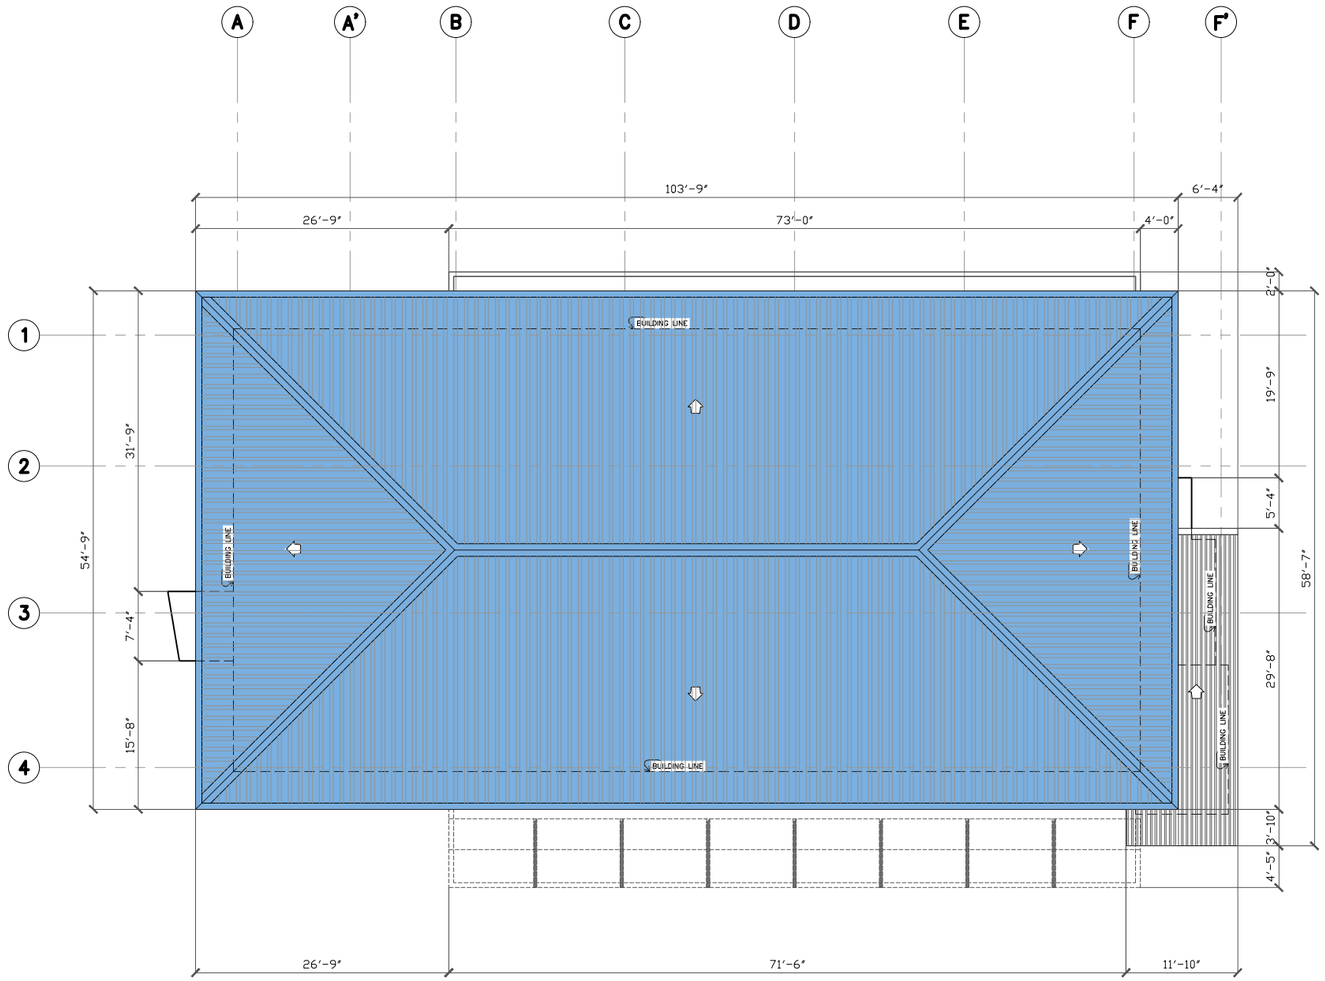

1 A 014 **ROOF PLAN**
SCALE 1/16 : 1

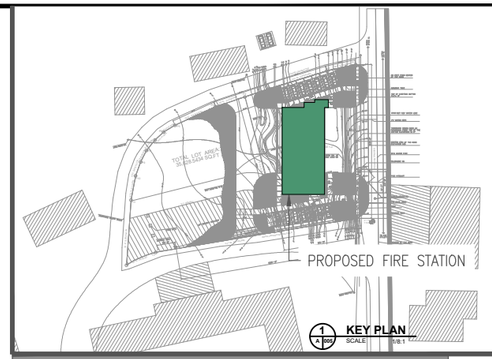

AR-ROOM SCHEDULE ROOF DECK

ROOM NAME	AREA	NOTES
ROOF PLAN		
AMENITIES		
ROOF OF BLDG	5680 SF	
CANOPY(BACK SIDE)	438 SF	
ROOF OF FIRE EXIT	395 SF	
PORCH RECEPTION	46 SF	
TOTAL AREA	6559 SF	
TOTAL AREA OF ROOF	6559 square feet	

ARCHITECTS
P.O. Box 6
Kolonia, POHNPEI
FSM 96941
Tel. (691) 320-2966
email add.:
archsrsroque@yahoo.com
CONSULTANT
RYAN SALAS ROQUE
PRC NO.0024015
PHILIPPINES
REGISTERED ARCHITECT

proposed new Pohnpei state emergency operations center (EOC) FIRE STATION

CONTENTS
ROOF DECK GENERAL PLAN

Approved

Approved

REVISION	BY

DATE: 09-2020
SCALE:
DRAWN:
JOB:
SHEET
Ar-014

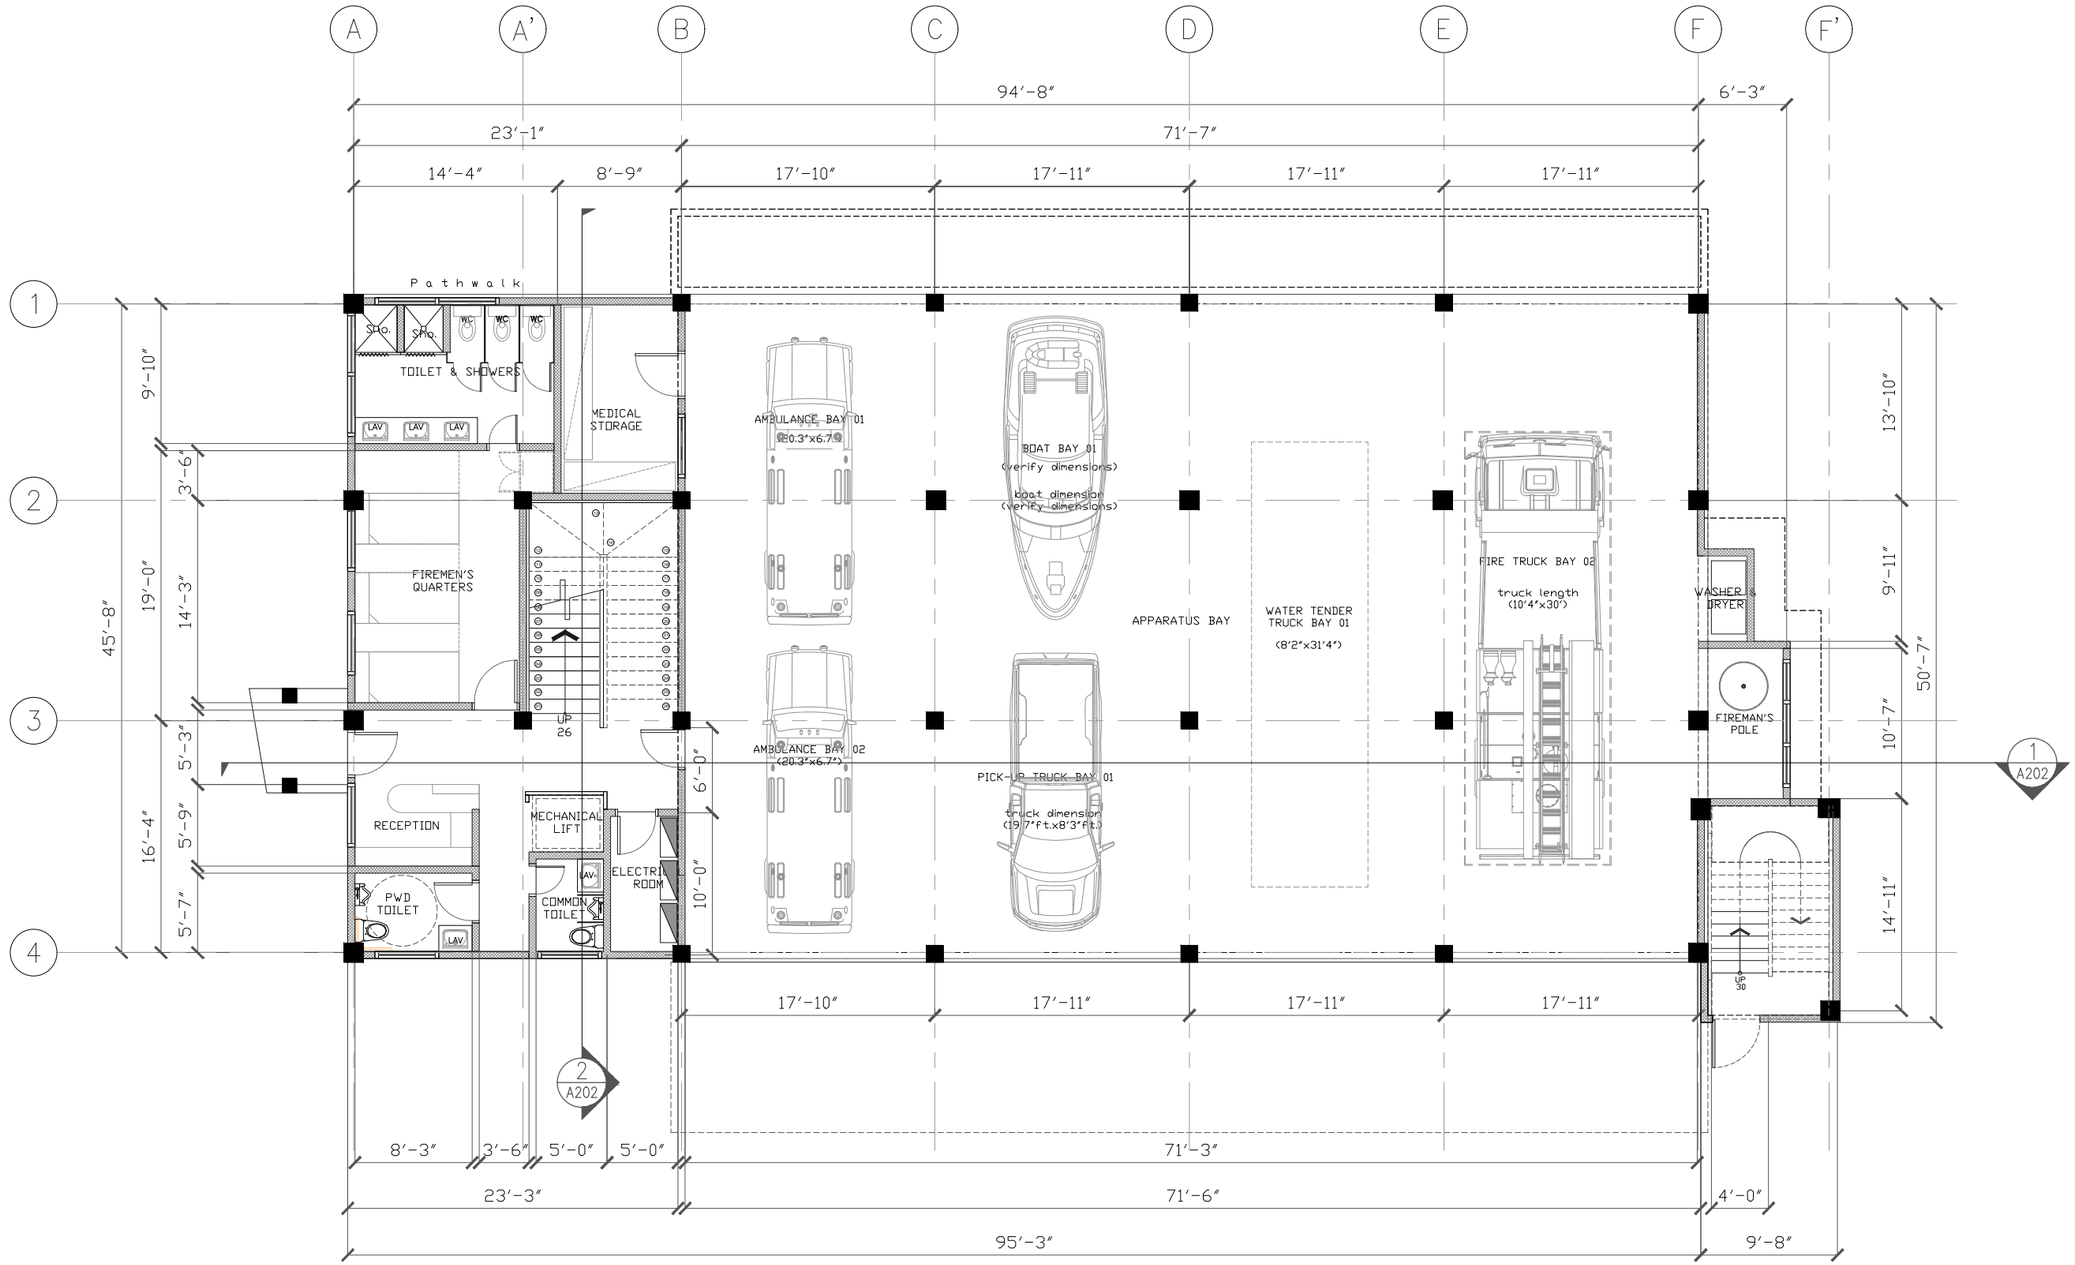

1 A 101 NEW FIRE STATION

GROUND FLOOR FURNITURE LAYOUT

SCALE 3/32 : 1

INCHES/FEET
0 1' 6' 18'
3' 10' 30'
GRAPHIC SCALE INCHES/FEET

WALL KEY

- MASONRY BLOCK
- STEEL STUD
- BALCONY WALL/ LOW WALL
- GLASS PARTITION /WINDOW

ARCHITECTS
P.O. Box 6
Kolonia, POHNPEI
FSM 96941
Tel. (691) 320-2966
email add.:
archsroque@yahoo.com

CONSULTANT
RYAN SALAS ROQUE
PRC NO.0024015
PHILLIPINES
REGISTERED ARCHITECT

proposed new Pohnpei state emergency operations center (EOC) FIRE STATION

CONTENTS
FLOOR PLAN

Approved

Approved

REVISION	BY

DATE: 09-2020
SCALE:
DRAWN:
JOB:
SHEET
Ar-101

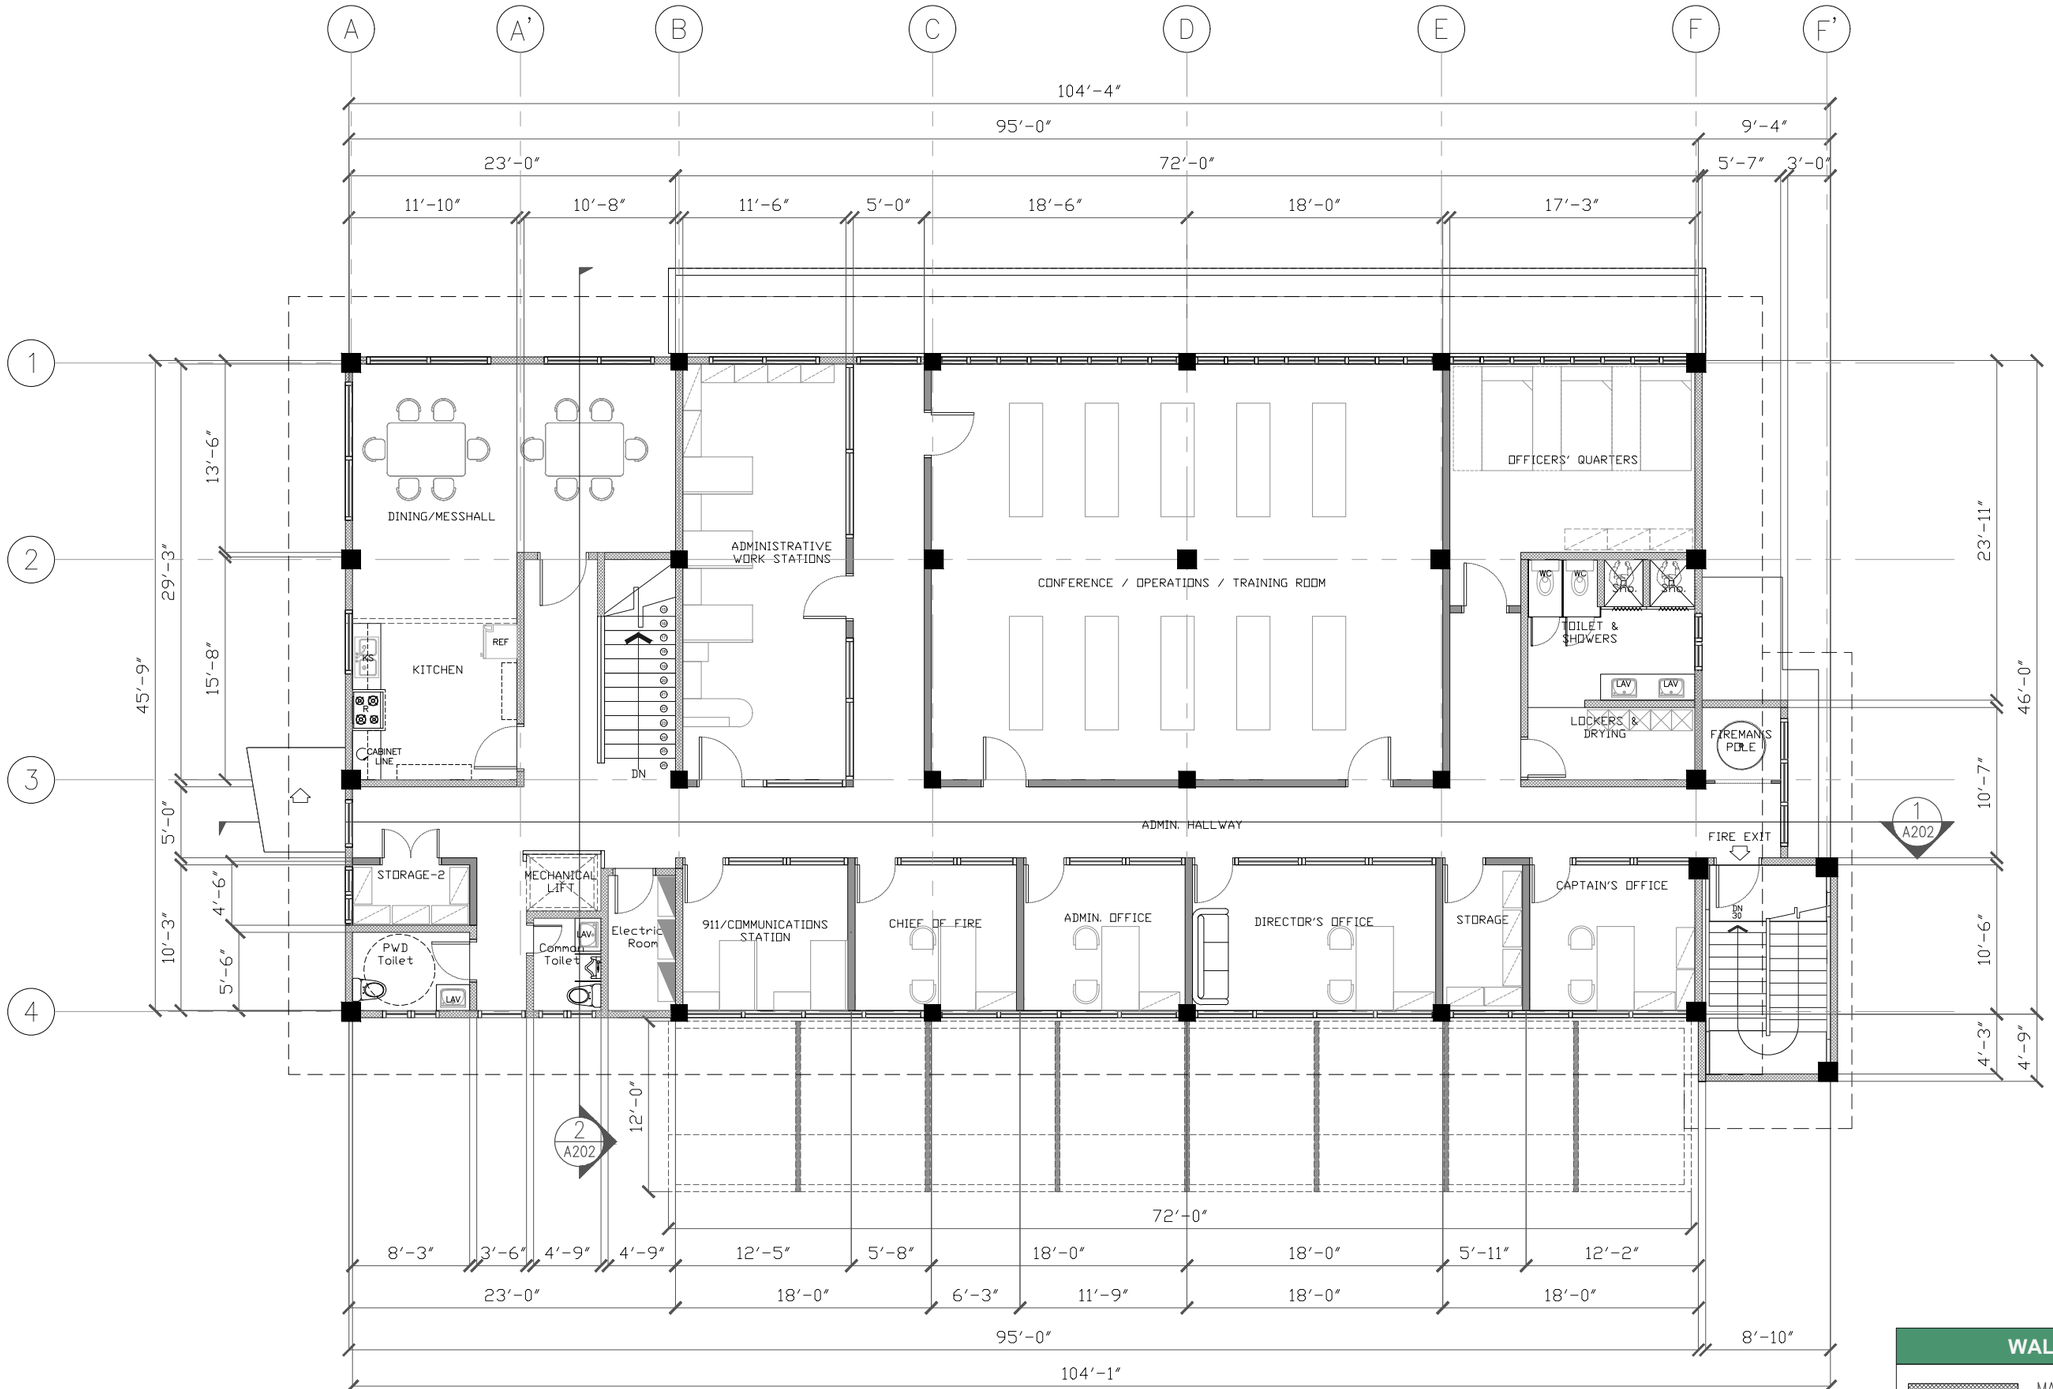

0 1' 6' 18' INCHES/FEET
3' 10' 30'

GRAPHIC SCALE INCHES/FEET

NEW FIRE STATION

1 / A 102 **SECOND FLOOR FURNITURE LAYOUT**

SCALE 3/32 : 1

WALL KEY

- MASONRY BLOCK
- STEEL STUD
- BALCONY WALL/ LOW WALL
- GLASS PARTITION /WINDOW

ARCHITECTS

P.O. Box 6
Kolonia, POHNPEI
FSM 96941
Tel. (691) 320-2966
email add.:
archsrsroque@yahoo.com

CONSULTANT

RYAN SALAS ROQUE
PRC NO.0024015
PHILIPPINES
REGISTERED ARCHITECT

proposed new Pohnpei state emergency operations center (EOC) FIRE STATION

CONTENTS
2/F FLOOR PLAN

Approved

Approved

REVISION	BY

DATE: 09–2020
SCALE:
DRAWN:
JOB:
SHEET
Ar–102

THESE PLANS AND SPECIFICATIONS ARE THE PROPERTY OF THE ARCHITECT AND MAY NOT BE USED IN WHOLE OR IN PART WITHOUT THE WRITTEN CONSENT OF THE ARCHITECT.

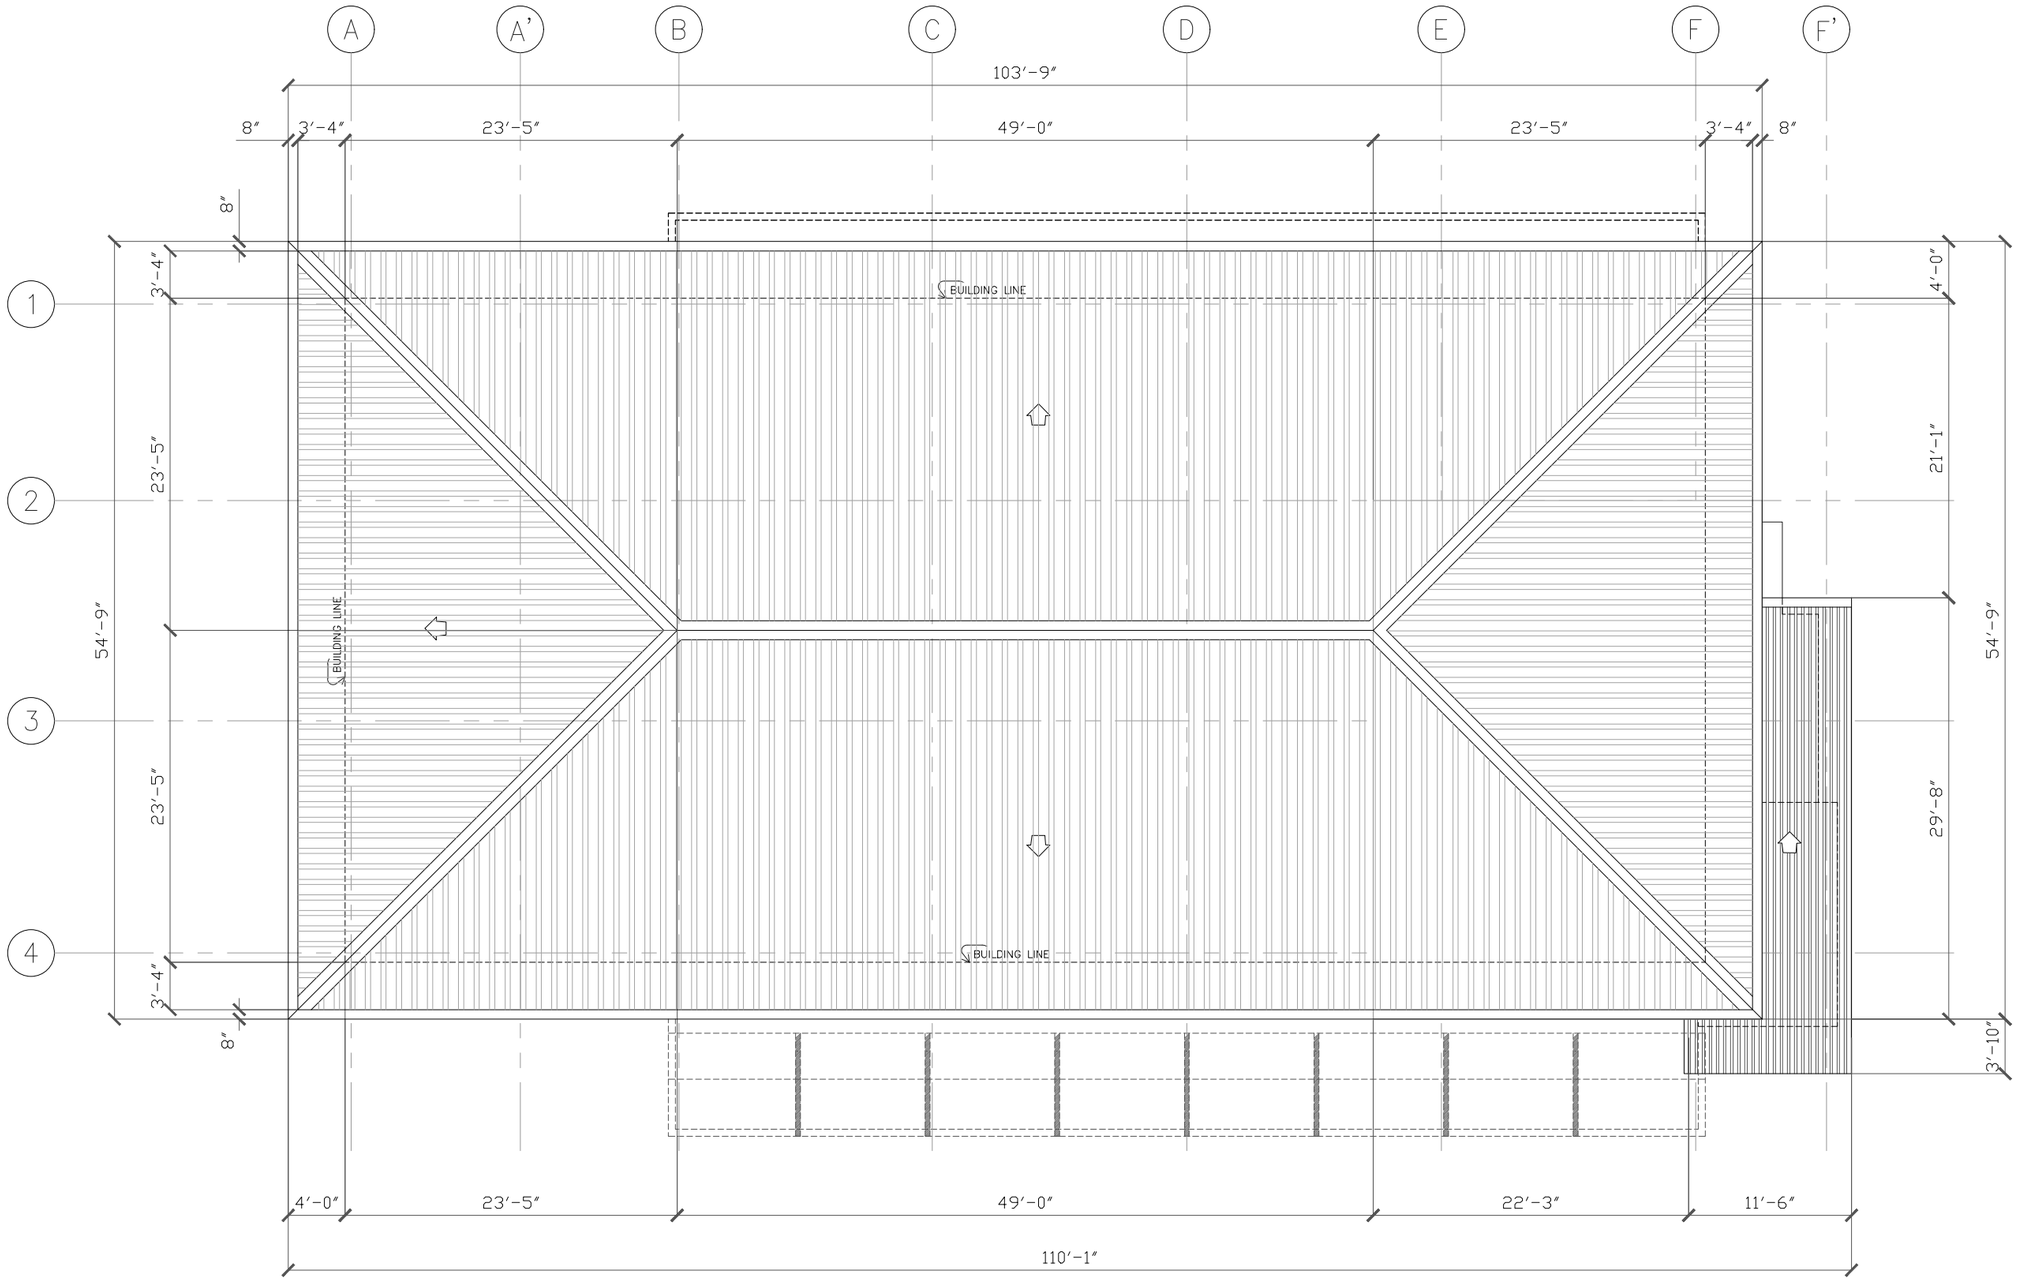

1 / A 103 NEW FIRE STATION
ROOF PLAN
SCALE 3/32 : 1

0 1' 6' 18'
3' 10' 30'
GRAPHIC SCALE INCHES/FEET

WALL KEY

- MASONRY BLOCK
- STEEL STUD
- BALCONY WALL/ LOW WALL
- GLASS PARTITION /WINDOW

ARCHITECTS
P.O. Box 6
Kolonia, POHNPEI
FSM 96941
Tel. (691) 320-2966
email add.:
archsrsroque@yahoo.com

CONSULTANT

BRYAN SALAS ROQUE
PRC NO.0024015
PHILIPPINES
REGISTERED ARCHITECT

proposed new Pohnpei state emergency operations center (EOC) FIRE STATION

CONTENTS
ROOF PLAN

Approved

Approved

REVISION	BY

DATE: 09–2020
SCALE:
DRAWN:
JOB:
SHEET
Ar–103

THESE PLANS, DRAWINGS AND SPECIFICATIONS AS INSTRUMENTS OF SERVICE ARE AND SHALL REMAIN THE PROPERTY OF THE ARCHITECT WHETHER THE PROJECT FOR WHICH THEY ARE MADE IS EXECUTED OR NOT. THE REPRODUCTION OF THESE PLANS, DRAWINGS AND SPECIFICATIONS IN WHOLE OR IN PART WITHOUT THE WRITTEN CONSENT OF THE ARCHITECT IS PROHIBITED.

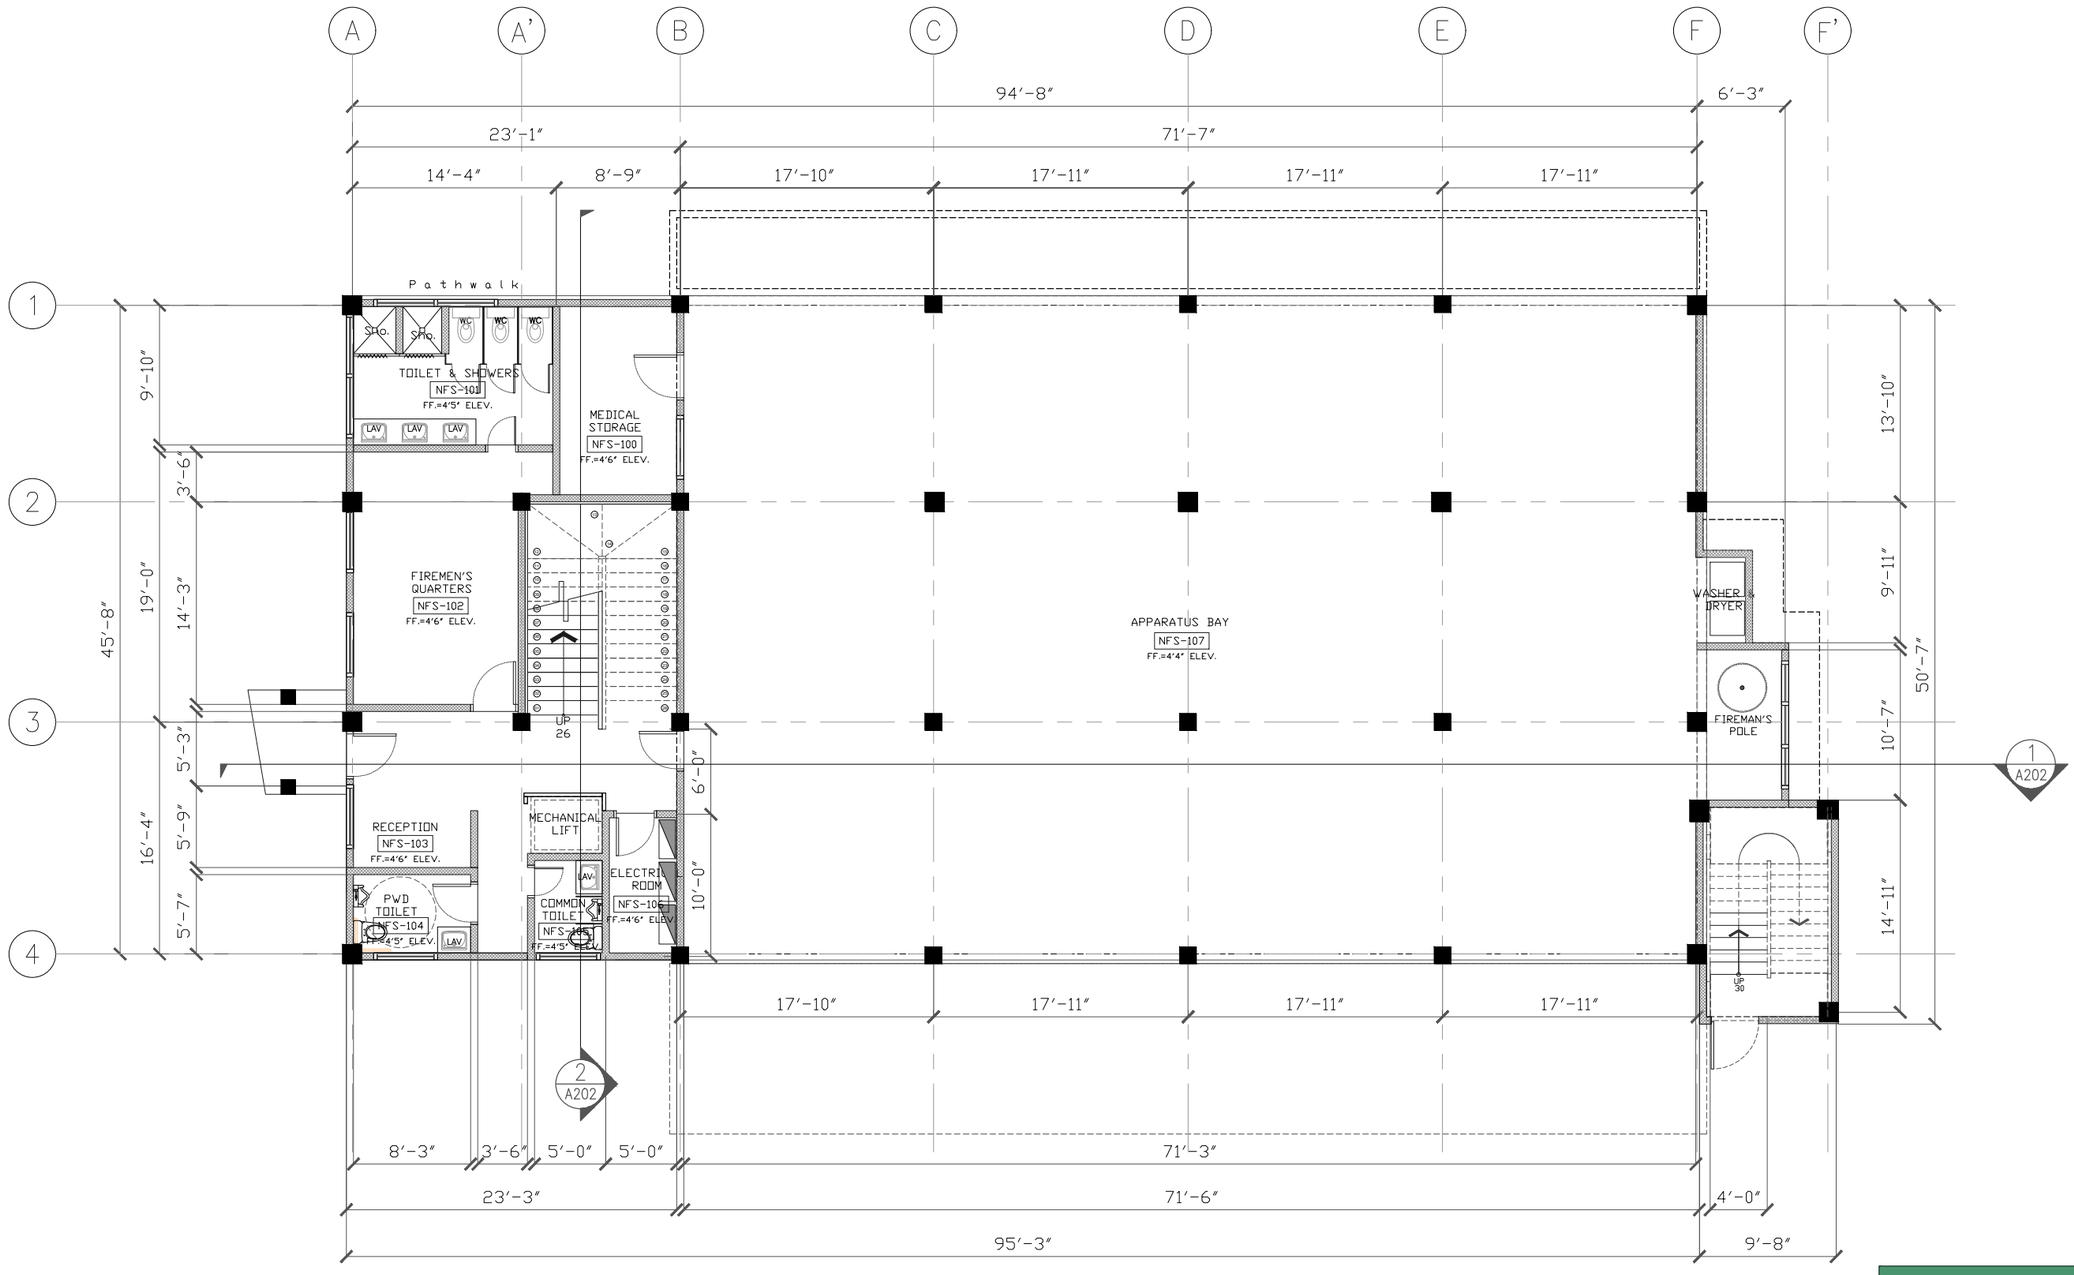

NEW FIRE STATION REFERENCE PLAN 2 - GROUND FLOOR PLAN

1/A104 SPACE CALLOUTS & FIN. FLR. ELEVATION

SCALE 3/32 : 1

WALL KEY

- MASONRY BLOCK
- STEEL STUD
- BALCONY WALL/ LOW WALL
- GLASS PARTITION /WINDOW

ARCHITECTS

P.O. Box 6
Kolonia, POHNPEI
FSM 96941
Tel. (691) 320-2966
email add.:
archsrsroque@yahoo.com

CONSULTANT

RYAN SALAS ROQUE
PRC NO.0024015
PHILIPPINES
REGISTERED ARCHITECT

proposed new Pohnpei state emergency operations center (EOC) FIRE STATION

CONTENTS
FLOOR PLAN

Approved

Approved

REVISION	BY

DATE: 09-2020
SCALE:
DRAWN:
JOB:
SHEET
Ar-104

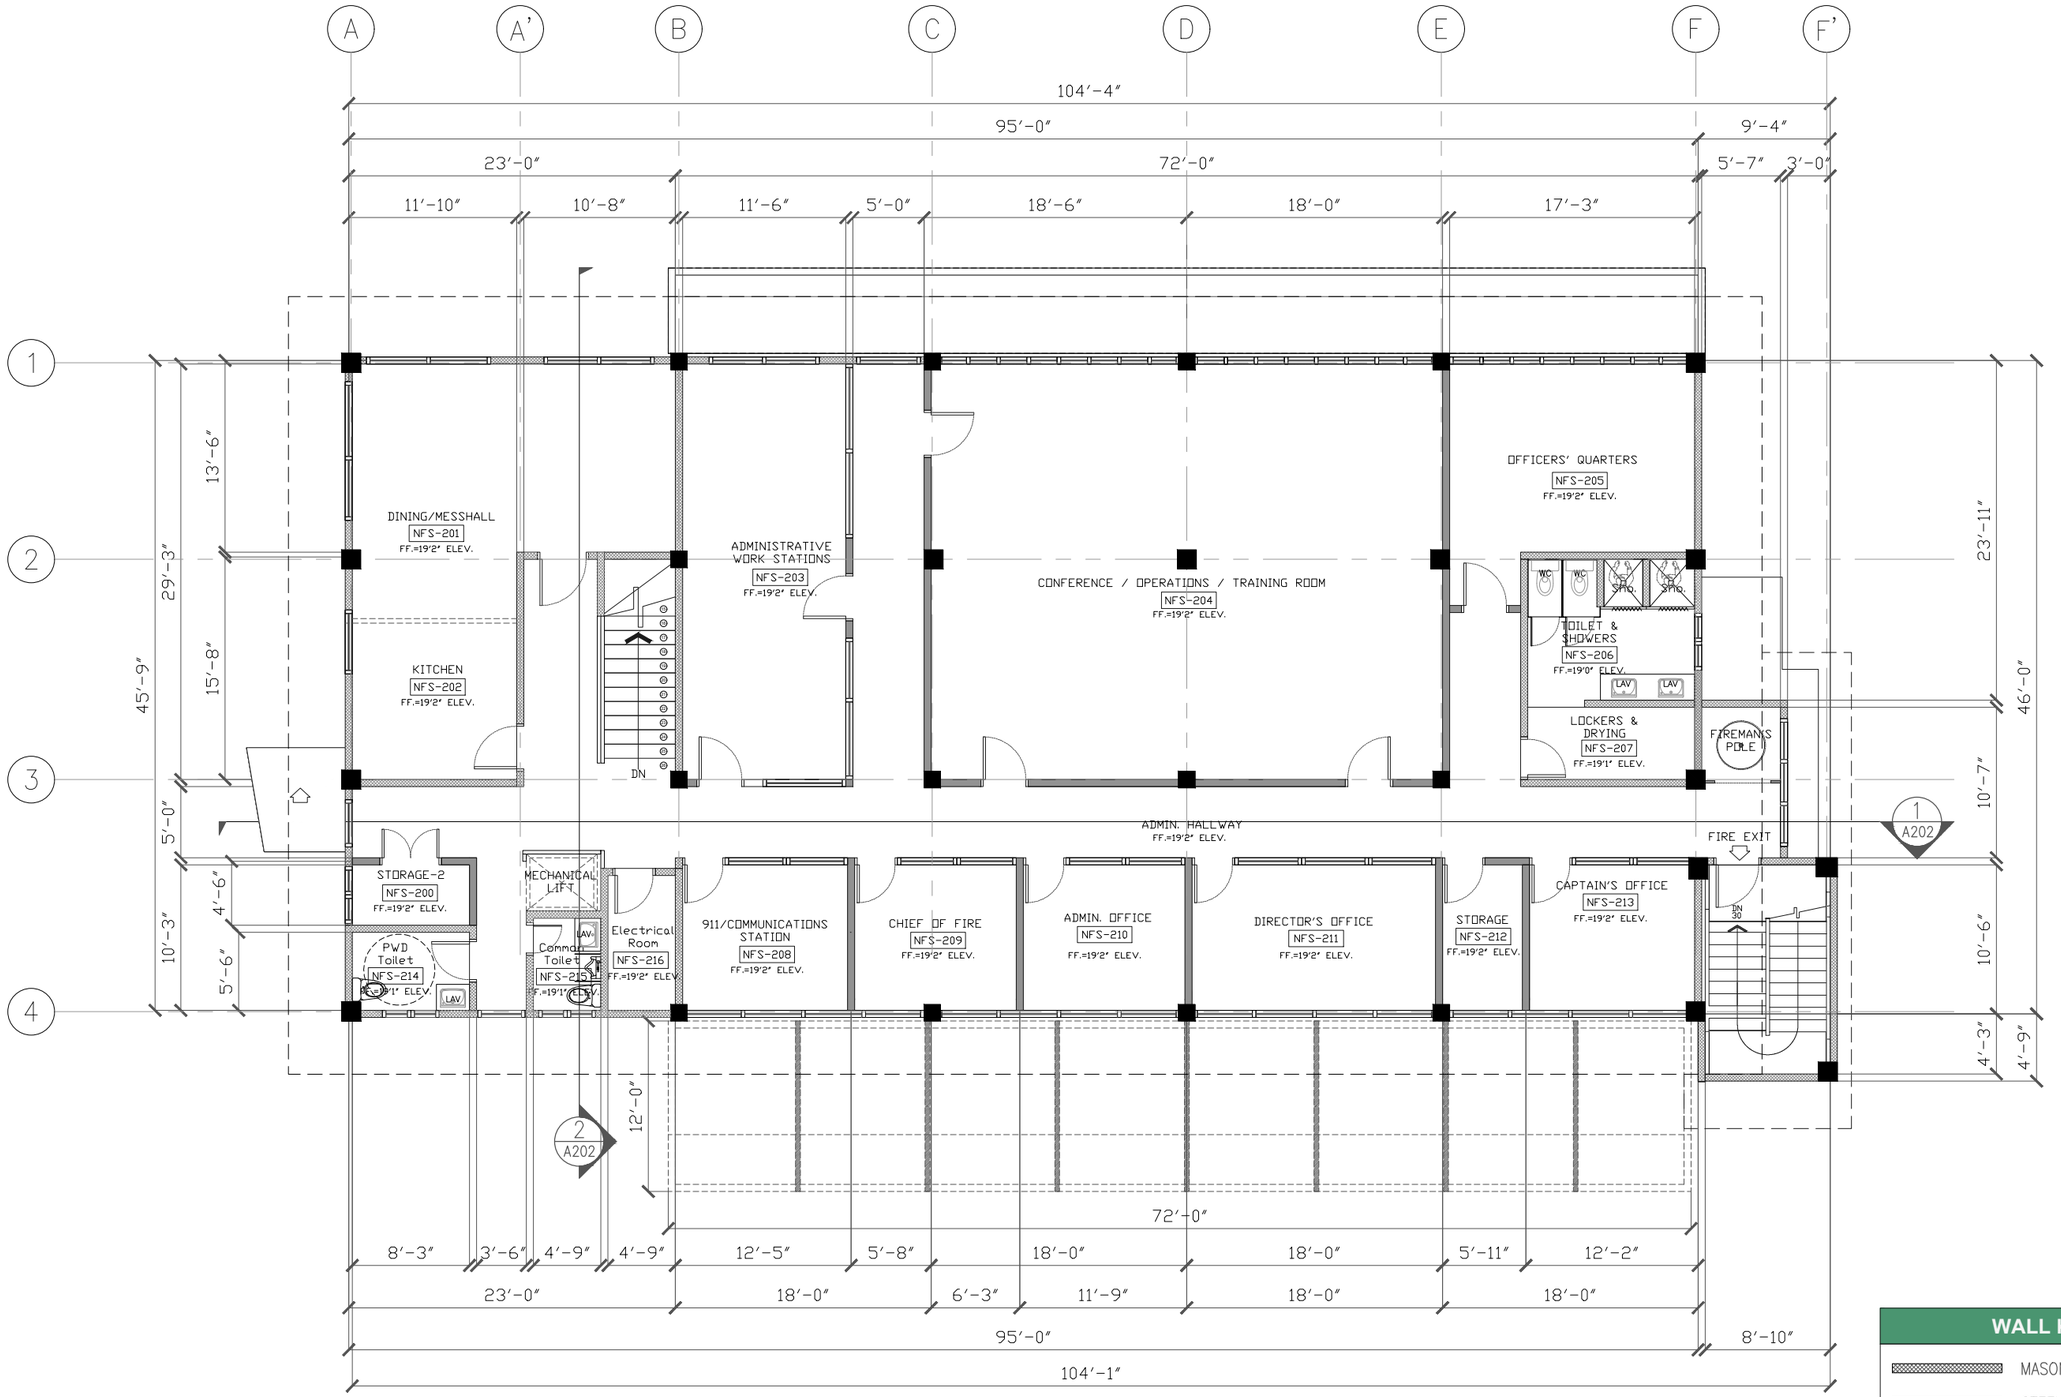

NEW FIRE STATION REFERENCE PLAN 2 - SECOND FLOOR PLAN

1 / A 105 SPACE CALLOUTS & FIN. FLR. ELEVATION

SCALE 3/32 : 1

WALL KEY

- MASONRY BLOCK
- STEEL STUD
- BALCONY WALL/ LOW WALL
- GLASS PARTITION /WINDOW

ARCHITECTS

P.O. Box 6
Kolonia, POHNPEI
FSM 96941
Tel. (691) 320-2966
email add.:
archsrsroque@yahoo.com

CONSULTANT

RYAN SALAS ROQUE
PRC NO.0024015
PHILLIPINES
REGISTERED ARCHITECT

proposed new Pohnpei state emergency operations center (EOC) FIRE STATION

CONTENTS
FLOOR PLAN

Approved

Approved

REVISION	BY

DATE: 09–2020
SCALE:
DRAWN:
JOB:
SHEET Ar–105

THESE PLANS ARE THE PROPERTY OF THE ARCHITECT AND ARE NOT TO BE USED IN WHOLE OR IN PART FOR ANY OTHER PROJECT WITHOUT THE WRITTEN PERMISSION OF THE ARCHITECT

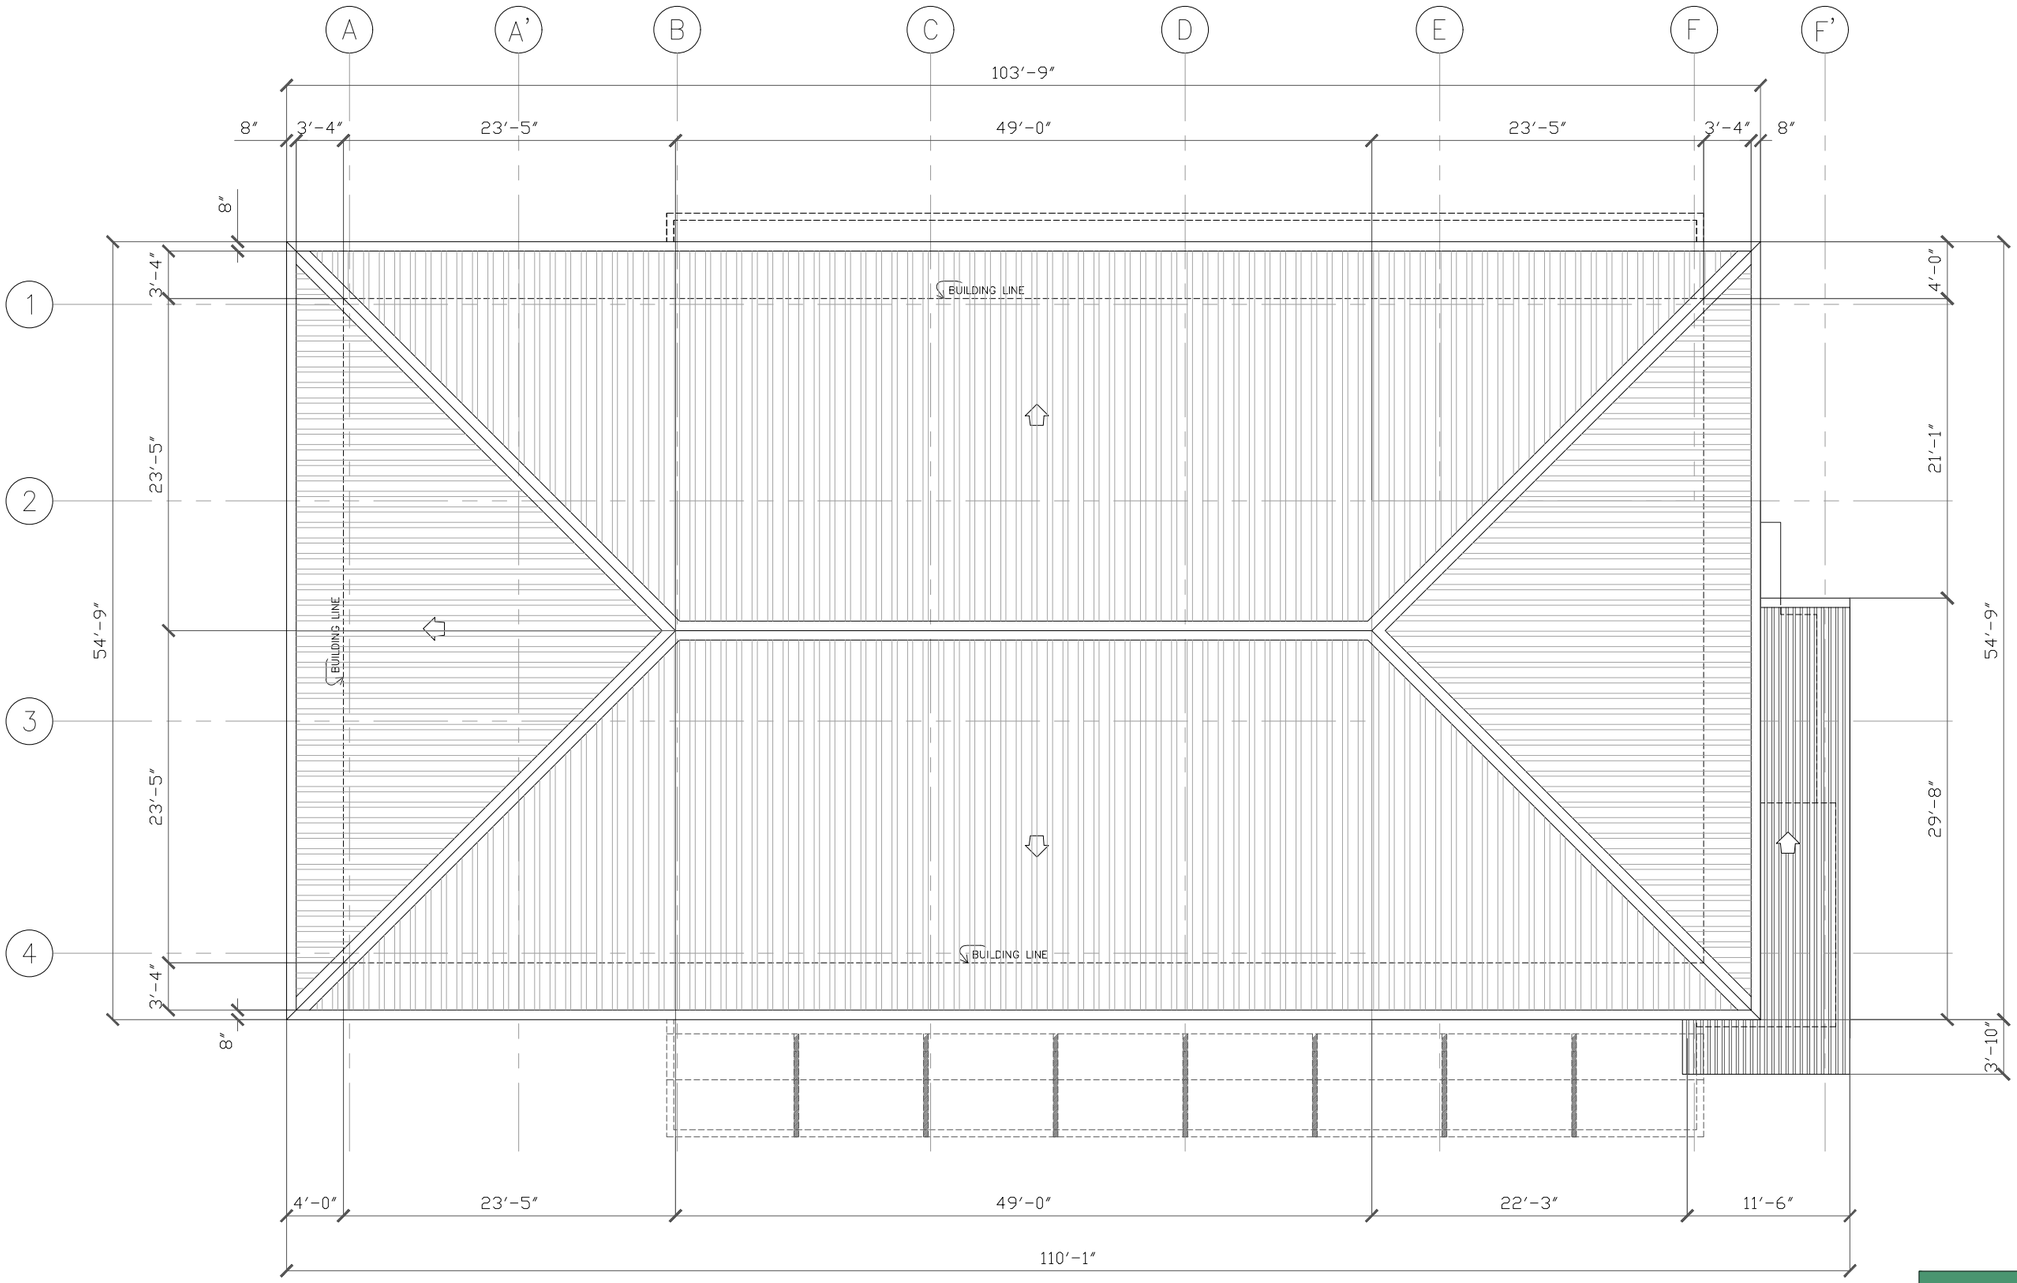

NEW FIRE STATION REFERENCE PLAN 2 - ROOF PLAN

1 / A 106

SPACE CALLOUTS & FIN. FLR. ELEVATION

SCALE 3/32 : 1

WALL KEY

- MASONRY BLOCK
- STEEL STUD
- BALCONY WALL/ LOW WALL
- GLASS PARTITION /WINDOW

ARCHITECTS

P.O. Box 6
Kolonia, POHNPEI
FSM 96941
Tel. (691) 320-2966
email add.:
archsrsroque@yahoo.com

CONSULTANT

RYAN SALAS ROQUE
PRC NO.0024015
PHILIPPINES
REGISTERED ARCHITECT

proposed new Pohnpei state emergency operations center (EOC) FIRE STATION

CONTENTS

CALL OUTS ROOF PLAN

Approved

Approved

REVISION	BY

DATE: 09-2020

SCALE:

DRAWN:

JOB:

SHEET

Ar-106

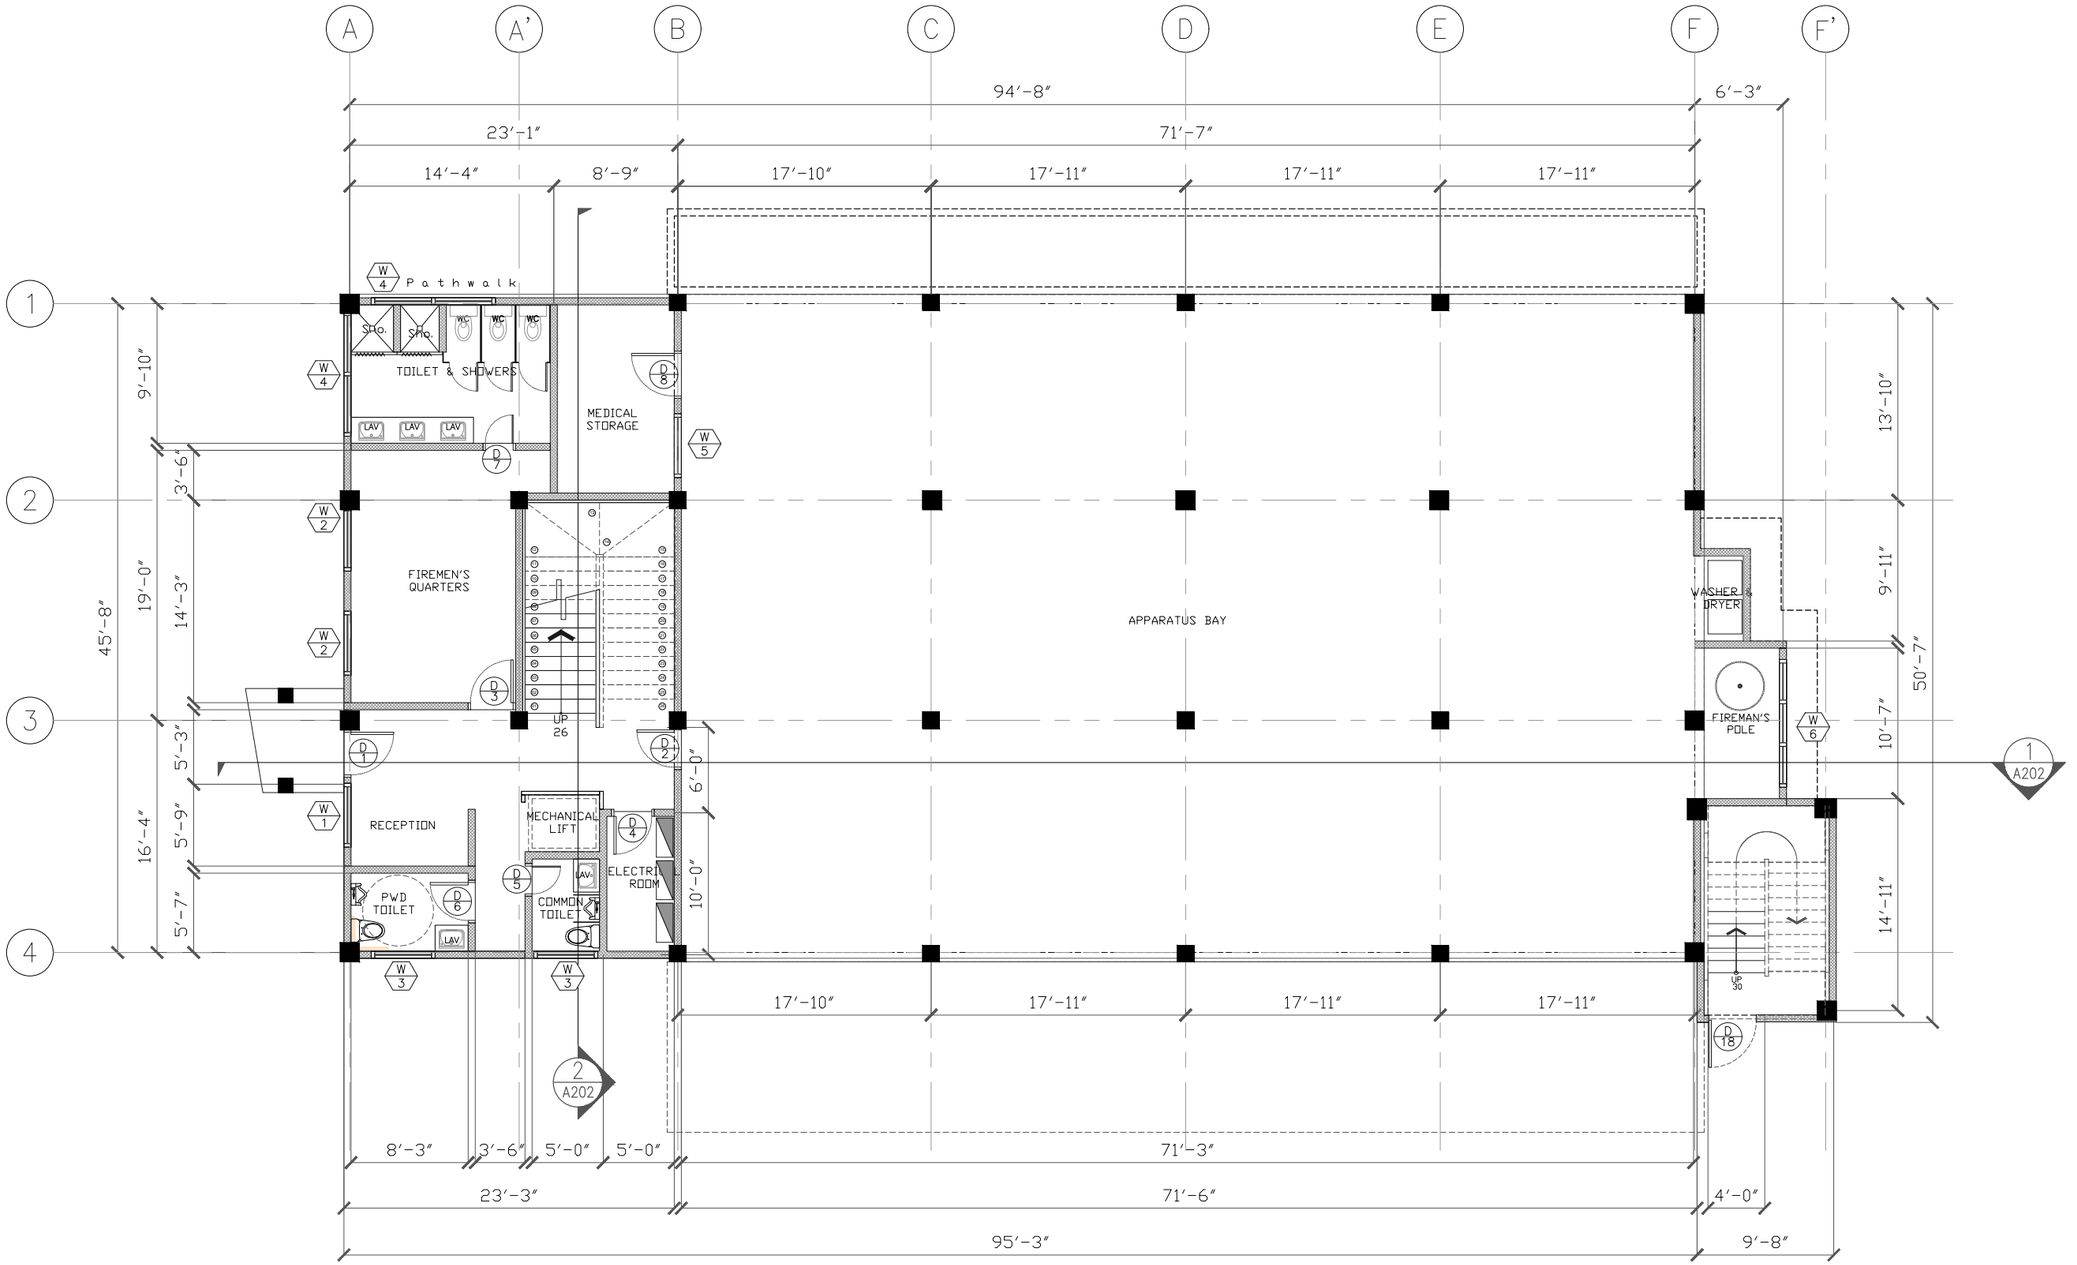

NEW FIRE STATION REFERENCE PLAN 2 - GROUND FLOOR PLAN

DOORS & WINDOWS CALLOUTS, WALL CALLOUTS

SCALE 3/32 : 1

WALL KEY

- MASONRY BLOCK
- STEEL STUD
- BALCONY WALL/ LOW WALL
- GLASS PARTITION /WINDOW

ARCHITECTS
P.O. Box 6
Kolonia, POHNPEI
FSM 96941
Tel. (691) 320-2966
email add.:
archsrsroque@yahoo.com

CONSULTANT
RYAN SALAS ROQUE
PRC NO.0024015
PHILIPPINES
REGISTERED ARCHITECT

proposed new Pohnpei state emergency operations center (EOC) FIRE STATION

CONTENTS
DOORS AND WINDOWS CALL OUTS

Approved

Approved

REVISION	BY

DATE: 09–2020
SCALE:
DRAWN:
JOB:
SHEET
Ar–105

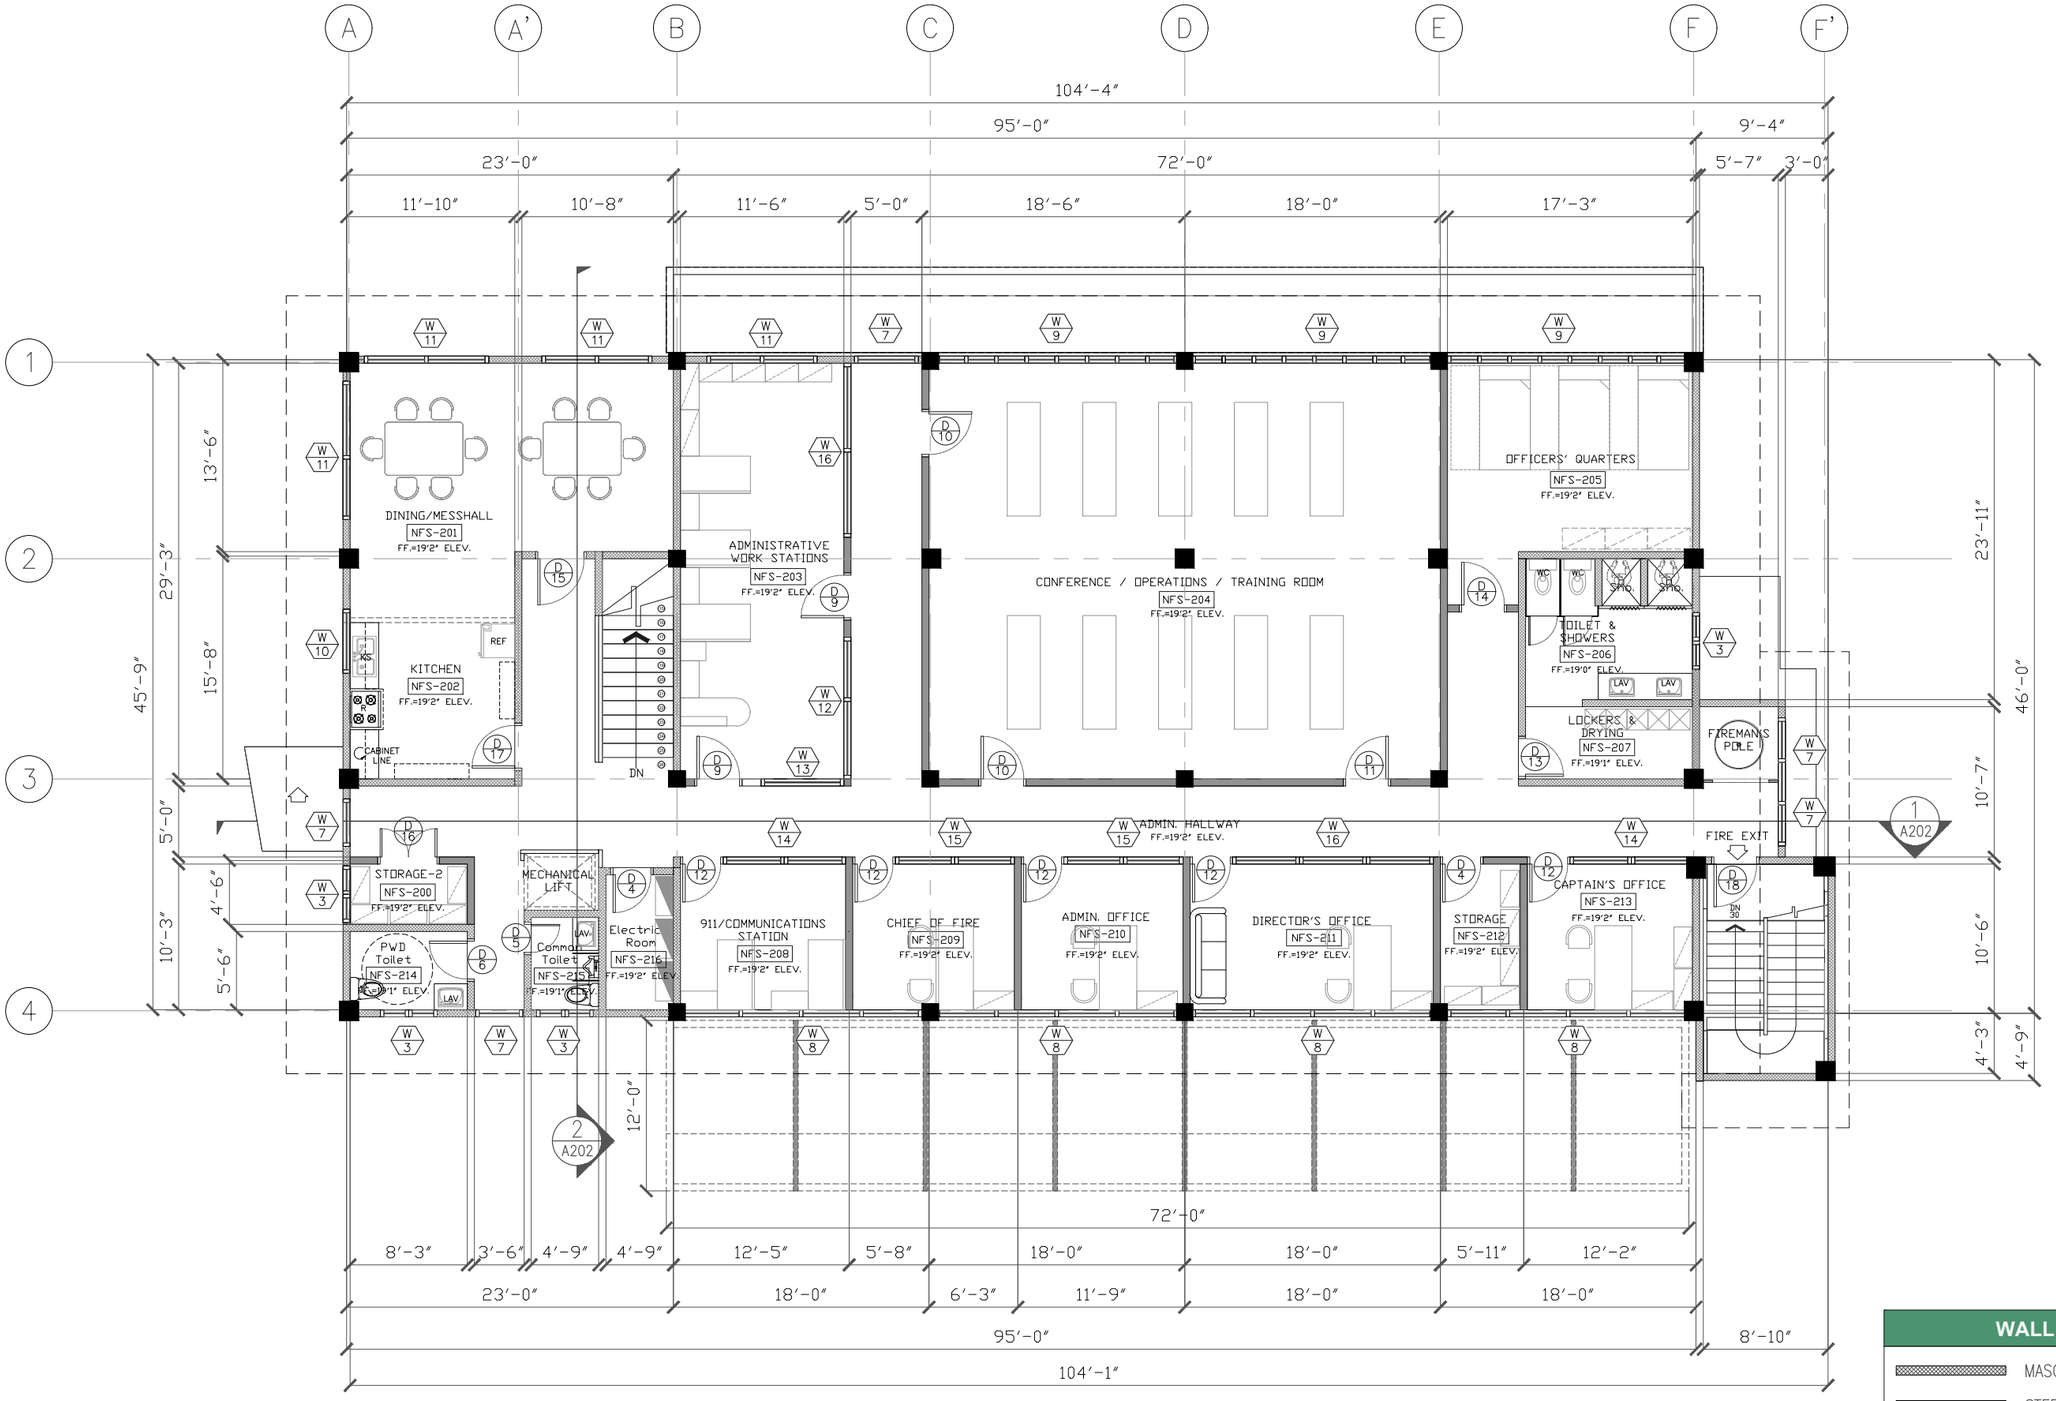

NEW FIRE STATION REFERENCE PLAN 2 - SECOND FLOOR PLAN

1 / A 108

DOORS & WINDOWS CALLOUTS, WALL CALLOUTS

SCALE 3/32 : 1

WALL KEY

- MASONRY BLOCK
- STEEL STUD
- BALCONY WALL/ LOW WALL
- GLASS PARTITION /WINDOW

ARCHITECTS

P.O. Box 6
Kolonia, POHNPEI
FSM 96941
Tel. (691) 320-2966
email add.:
archsrsroque@yahoo.com

CONSULTANT

RYAN SALAS ROQUE
PRC NO.0024015
PHILIPPINES
REGISTERED ARCHITECT

proposed new Pohnpei state emergency operations center (EOC) FIRE STATION

CONTENTS

1/FR DOORS AND WINDOWS CALL OUT

Approved

Approved

REVISION	BY

DATE: 09-2020

SCALE:

DRAWN:

JOB:

SHEET

Ar-108

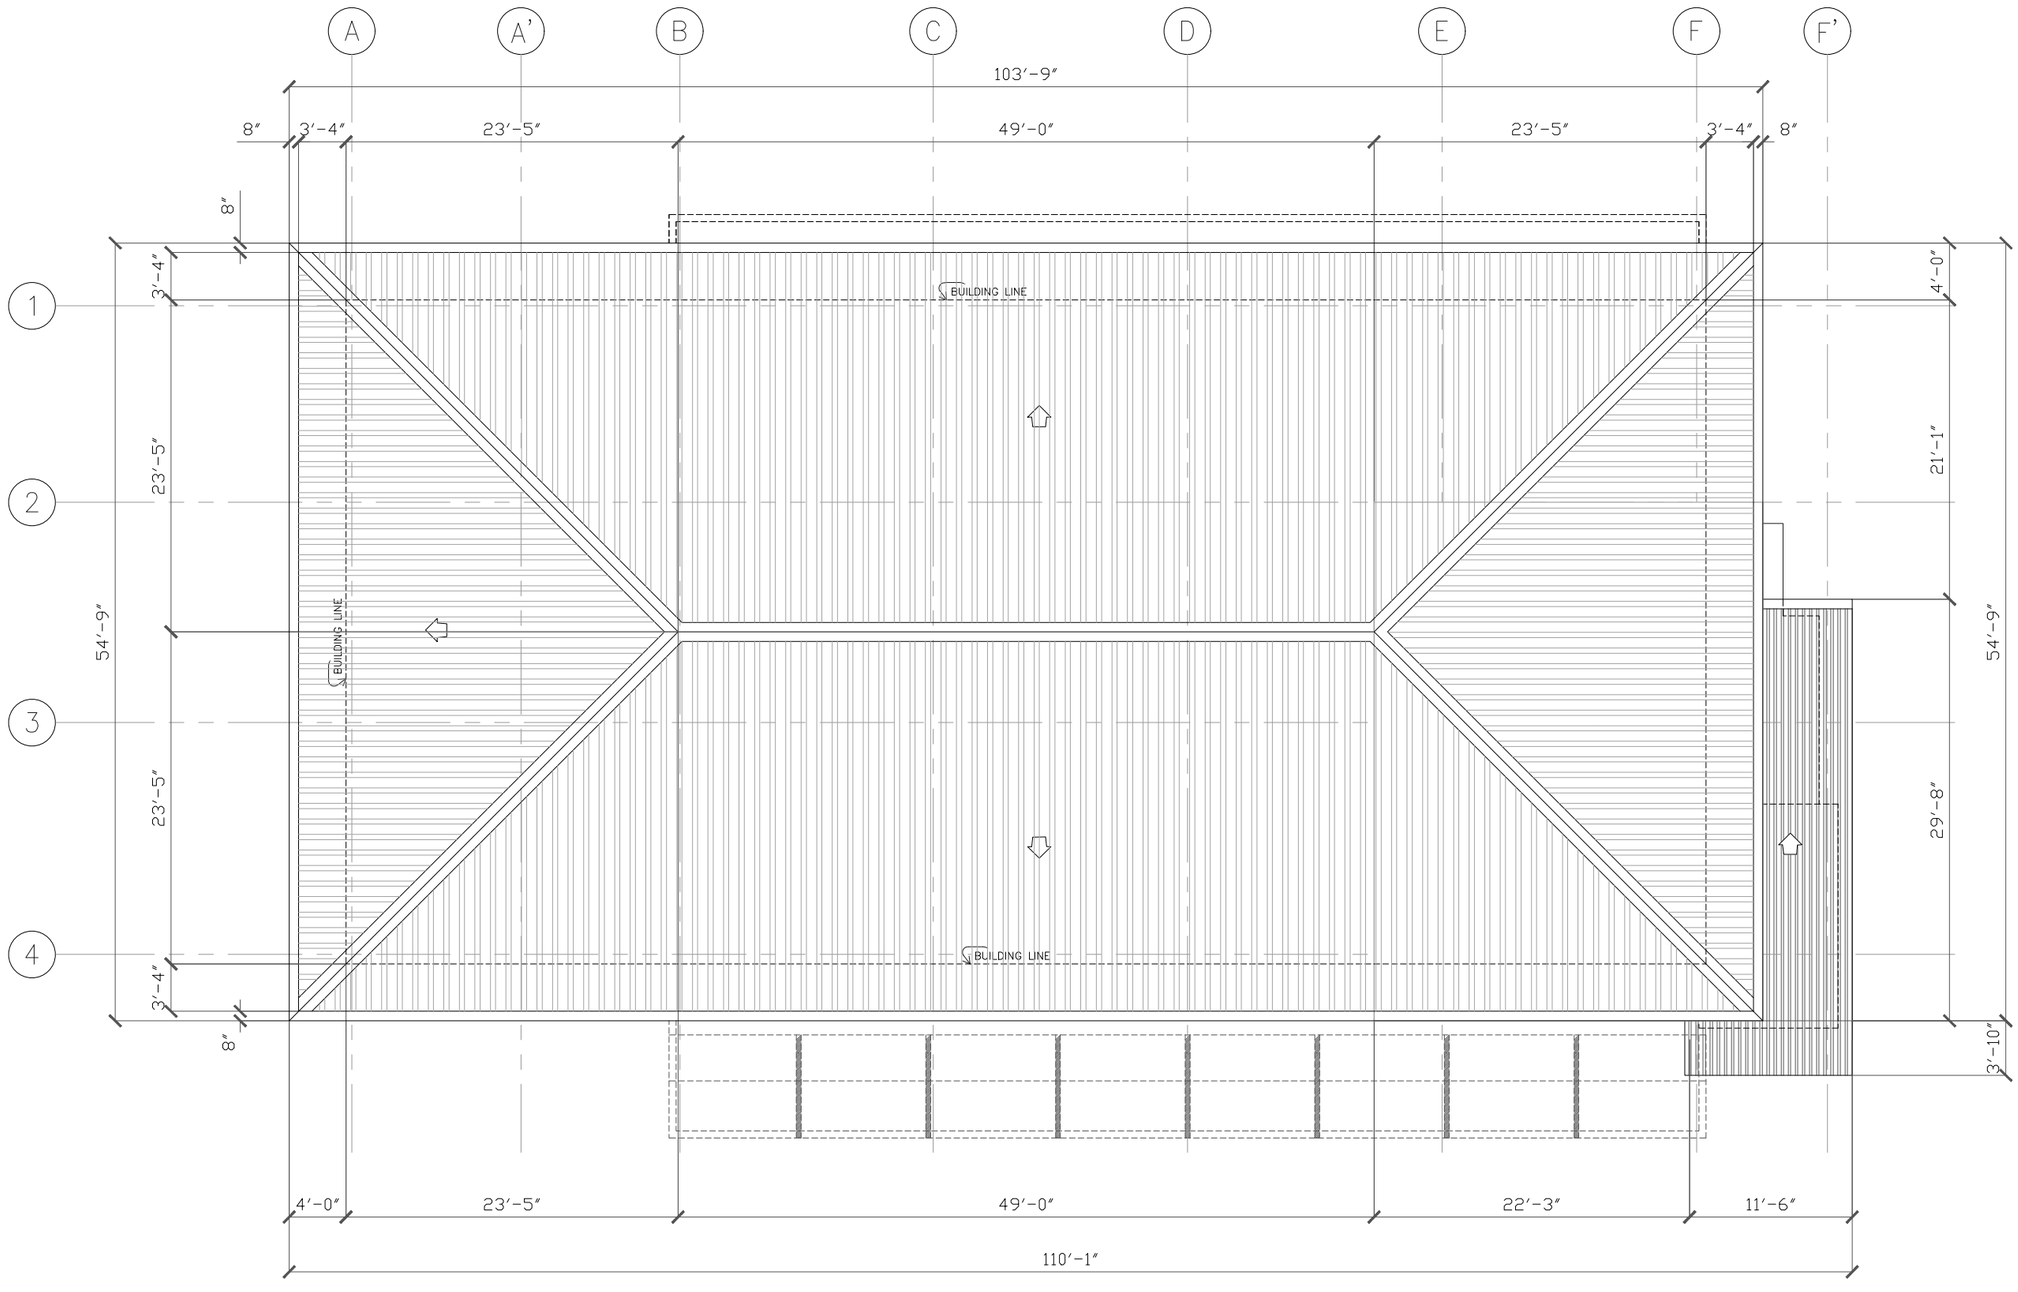

1 / A 109 **ROOF PLAN**
SCALE 3/32 : 1

WALL KEY

- MASONRY BLOCK
- STEEL STUD
- BALCONY WALL/ LOW WALL
- GLASS PARTITION /WINDOW

ARCHITECTS
P.O. Box 6
Kolonia, POHNPEI
FSM 96941
Tel. (691) 320-2966
email add.:
archsroque@yahoo.com

CONSULTANT

RYAN SALAS ROQUE
PRC NO.0024015
PHILIPPINES
REGISTERED ARCHITECT

proposed new Pohnpei state emergency operations center (EOC) FIRE STATION

CONTENTS
ROOF PLAN

Approved

Approved

REVISION	BY

DATE: 09-2020
SCALE:
DRAWN:
JOB:
SHEET
Ar-109

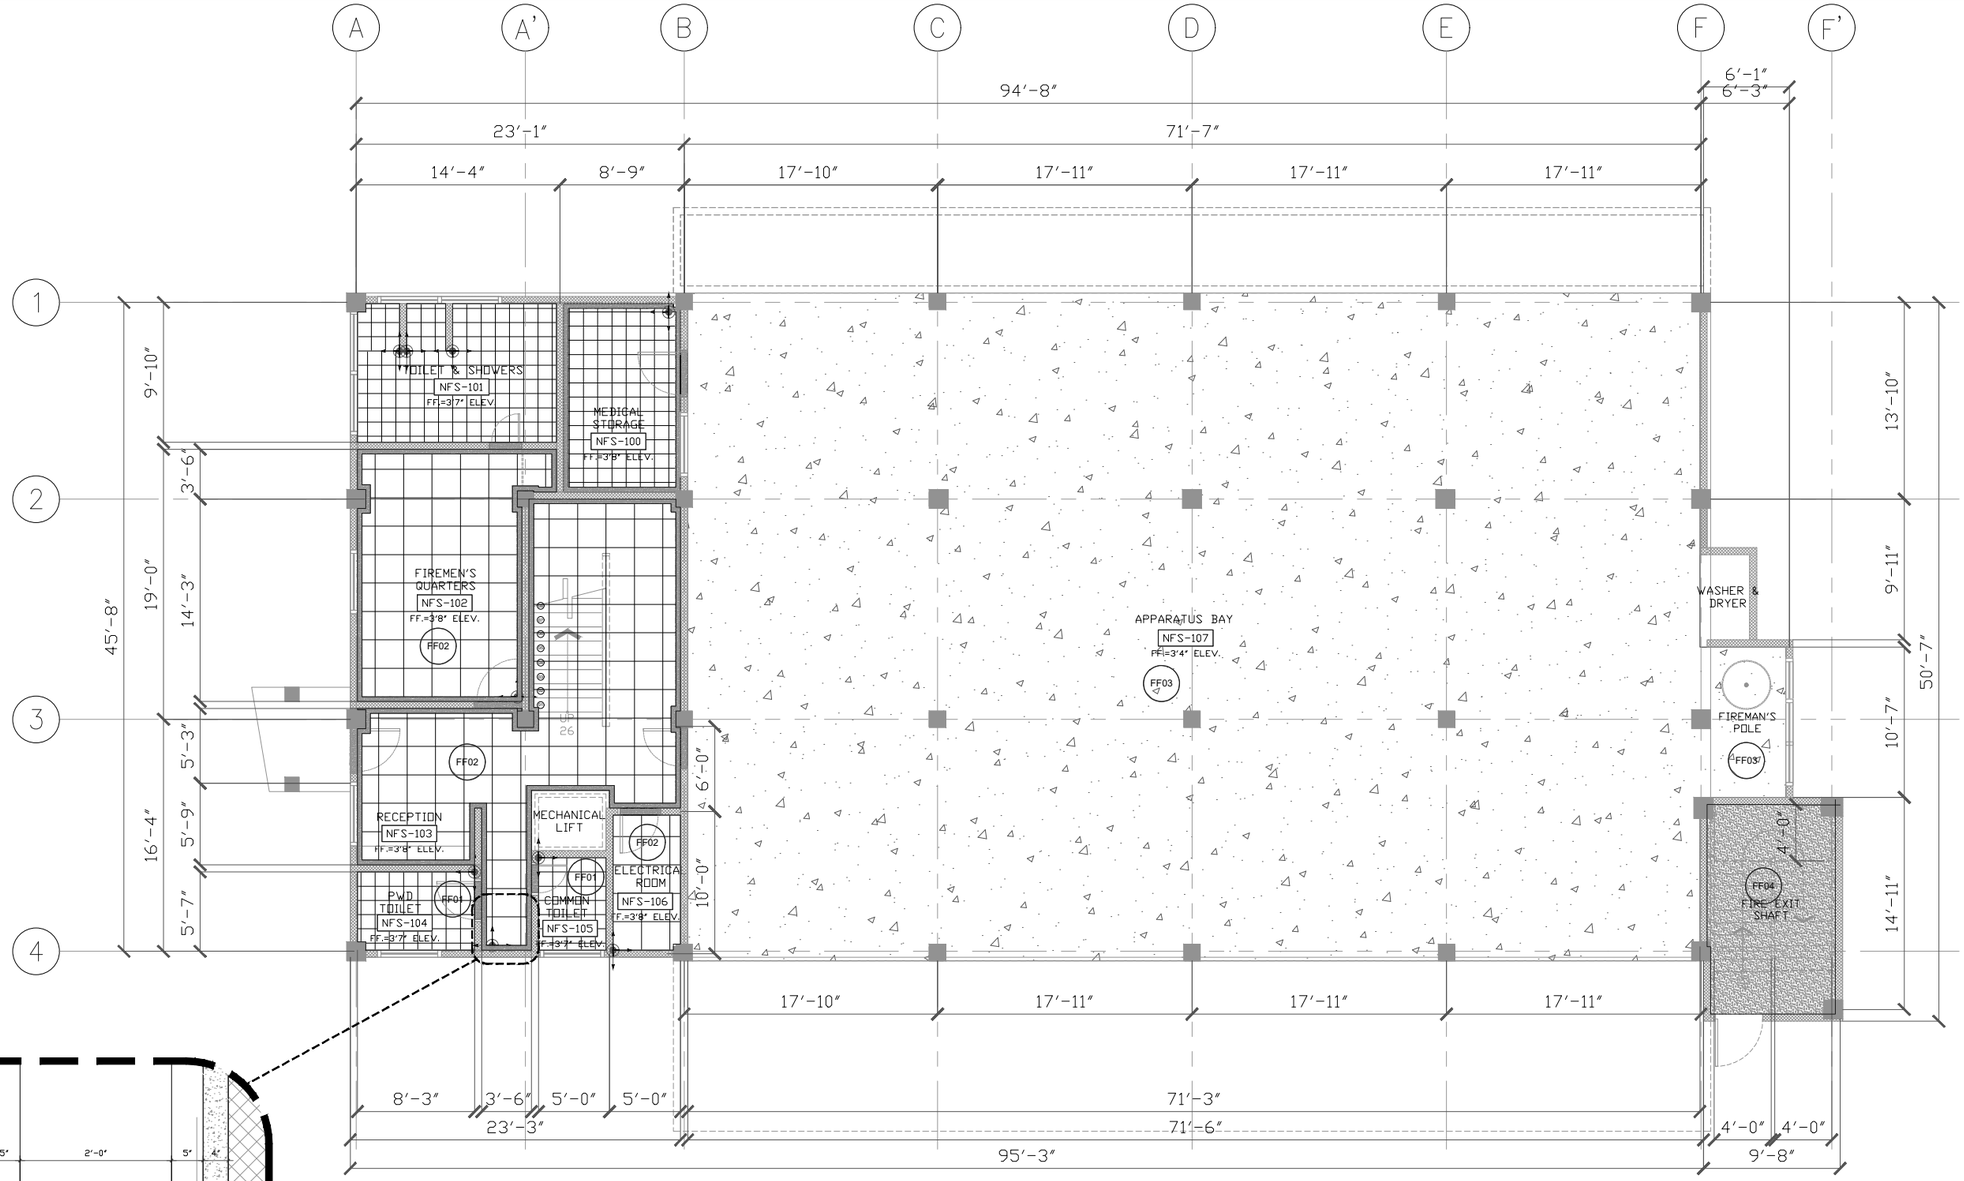

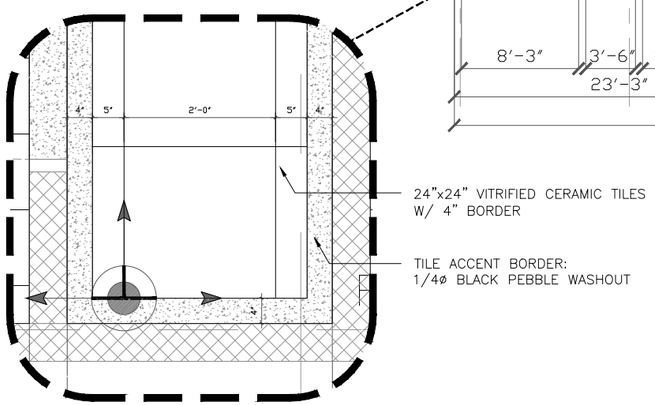

24"x24" VITRIFIED CERAMIC TILES
W/ 4" BORDER

TILE ACCENT BORDER:
1/4ø BLACK PEBBLE WASHOUT

NEW FIRE STATION

1 / A 120 G/F FINISH FLOOR TILE PATTERN

SCALE 3/32 : 1

KEY FLOOR FINISHES	
FF01	12"x12" NON-SKID CERAMIC TILES
FF02	24"x24" CERAMIC TILES
FF03	PLAIN CEMENT W/ EPOXY PAINT FINISH
FF04	CONCRETE FINISH

FLOOR FINISH LEGEND	
NFS-000 / FF.=3'7" ELEV.	SPACE CALL-OUTS FLOOR FINISH ELEVATION FROM NGL 0.00
	TILE SETTING POINT
FF00	FLOOR TILE CONSTRUCTION TYPE
	MASONRY BLOCK
	STEEL STUD
	BALCONY WALL / LOW WALL

ARCHITECTS
P.O. Box 6
Kolonia, POHNPEI
FSM 96941
Tel. (691) 320-2966
email add.:
archsroque@yahoo.com

CONSULTANT

ROMAN SALAS ROQUE
PRC NO.0024015
PHILLIPINES
REGISTERED ARCHITECT

proposed new Pohnpei state emergency operations center (EOC) FIRE STATION

CONTENTS
G/ FLOOR PATTERN

Approved

Approved

REVISION	BY

DATE: 09–2020
SCALE:
DRAWN:
JOB:
SHEET Ar–120

THESE PLANS ARE THE PROPERTY OF THE ARCHITECT AND ARE NOT TO BE USED IN WHOLE OR IN PART FOR ANY OTHER PROJECT WITHOUT THE WRITTEN PERMISSION OF THE ARCHITECT

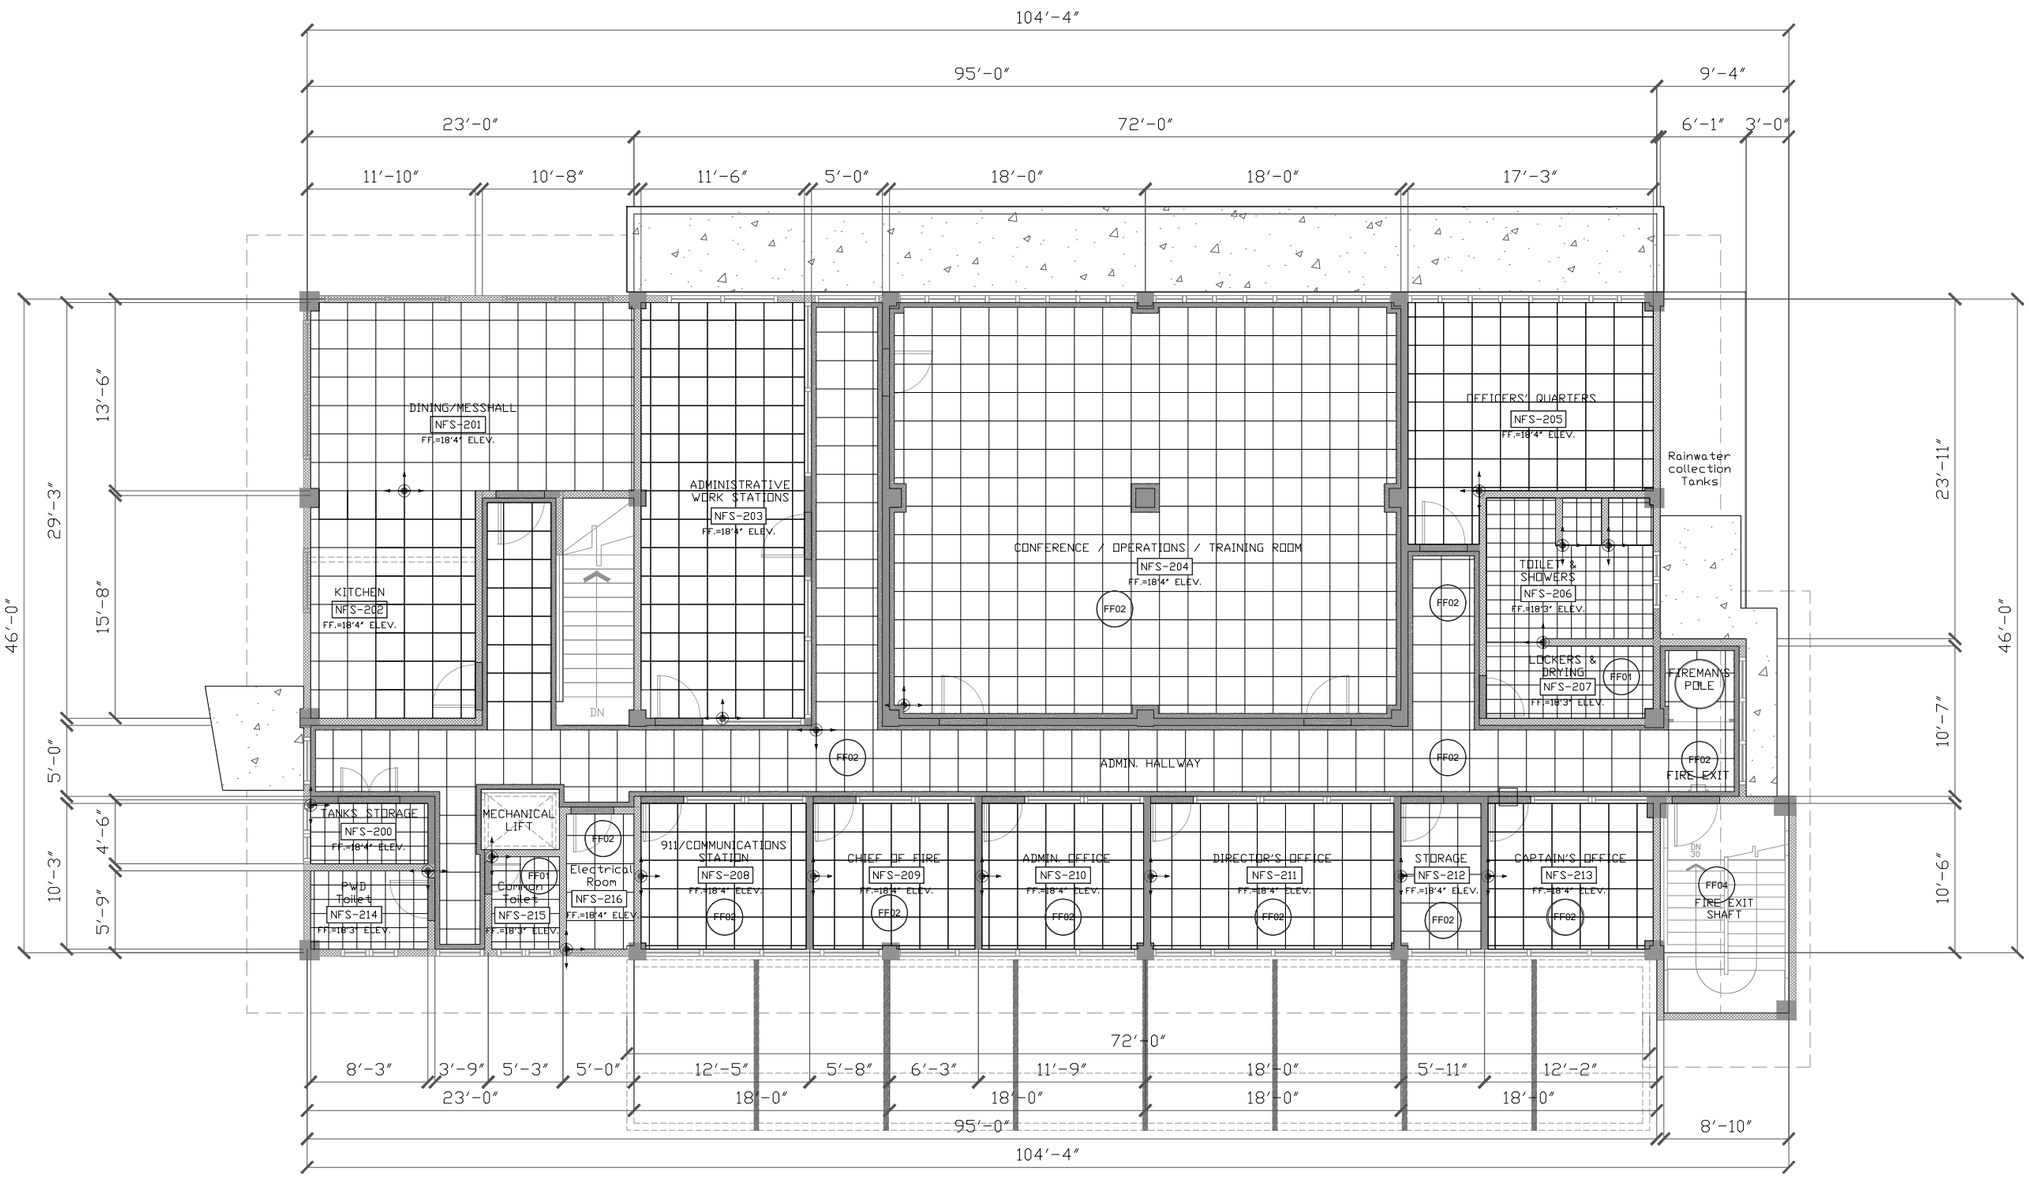

NEW FIRE STATION

1 / A 121 2/F FINISH FLOOR TILE PATTERN

SCALE 3/32 : 1

KEY FLOOR FINISHES

- FF01 12"x12" NON-SKID CERAMIC TILES
- FF02 24"x24" CERAMIC TILES
- FF03 PLAIN CEMENT W/ EPOXY PAINT FINISH

FLOOR FINISH LEGEND

NFS-000 / FF.=3'7" ELEV. — SPACE CALL-OUTS FLOOR FINISH ELEVATION FROM NGL 0.00

TILE SETTING POINT

FLOOR TILE CONSTRUCTION TYPE

MASONRY BLOCK

STEEL STUD

BALCONY WALL / LOW WALL

ARCHITECTS

P.O. Box 6
Kolonia, POHNPEI
FSM 96941
Tel. (691) 320-2966
email add.:
archsrsroque@yahoo.com

CONSULTANT

RYAN SALAS ROQUE
PRC NO.0024015
PHILIPPINES
REGISTERED ARCHITECT

proposed new Pohnpei state emergency operations center (EOC) FIRE STATION

CONTENTS
2/F FLOOR TILE PATTERN

Approved

Approved

REVISION	BY

DATE: 09-2020
SCALE:
DRAWN:
JOB:
SHEET
Ar-121

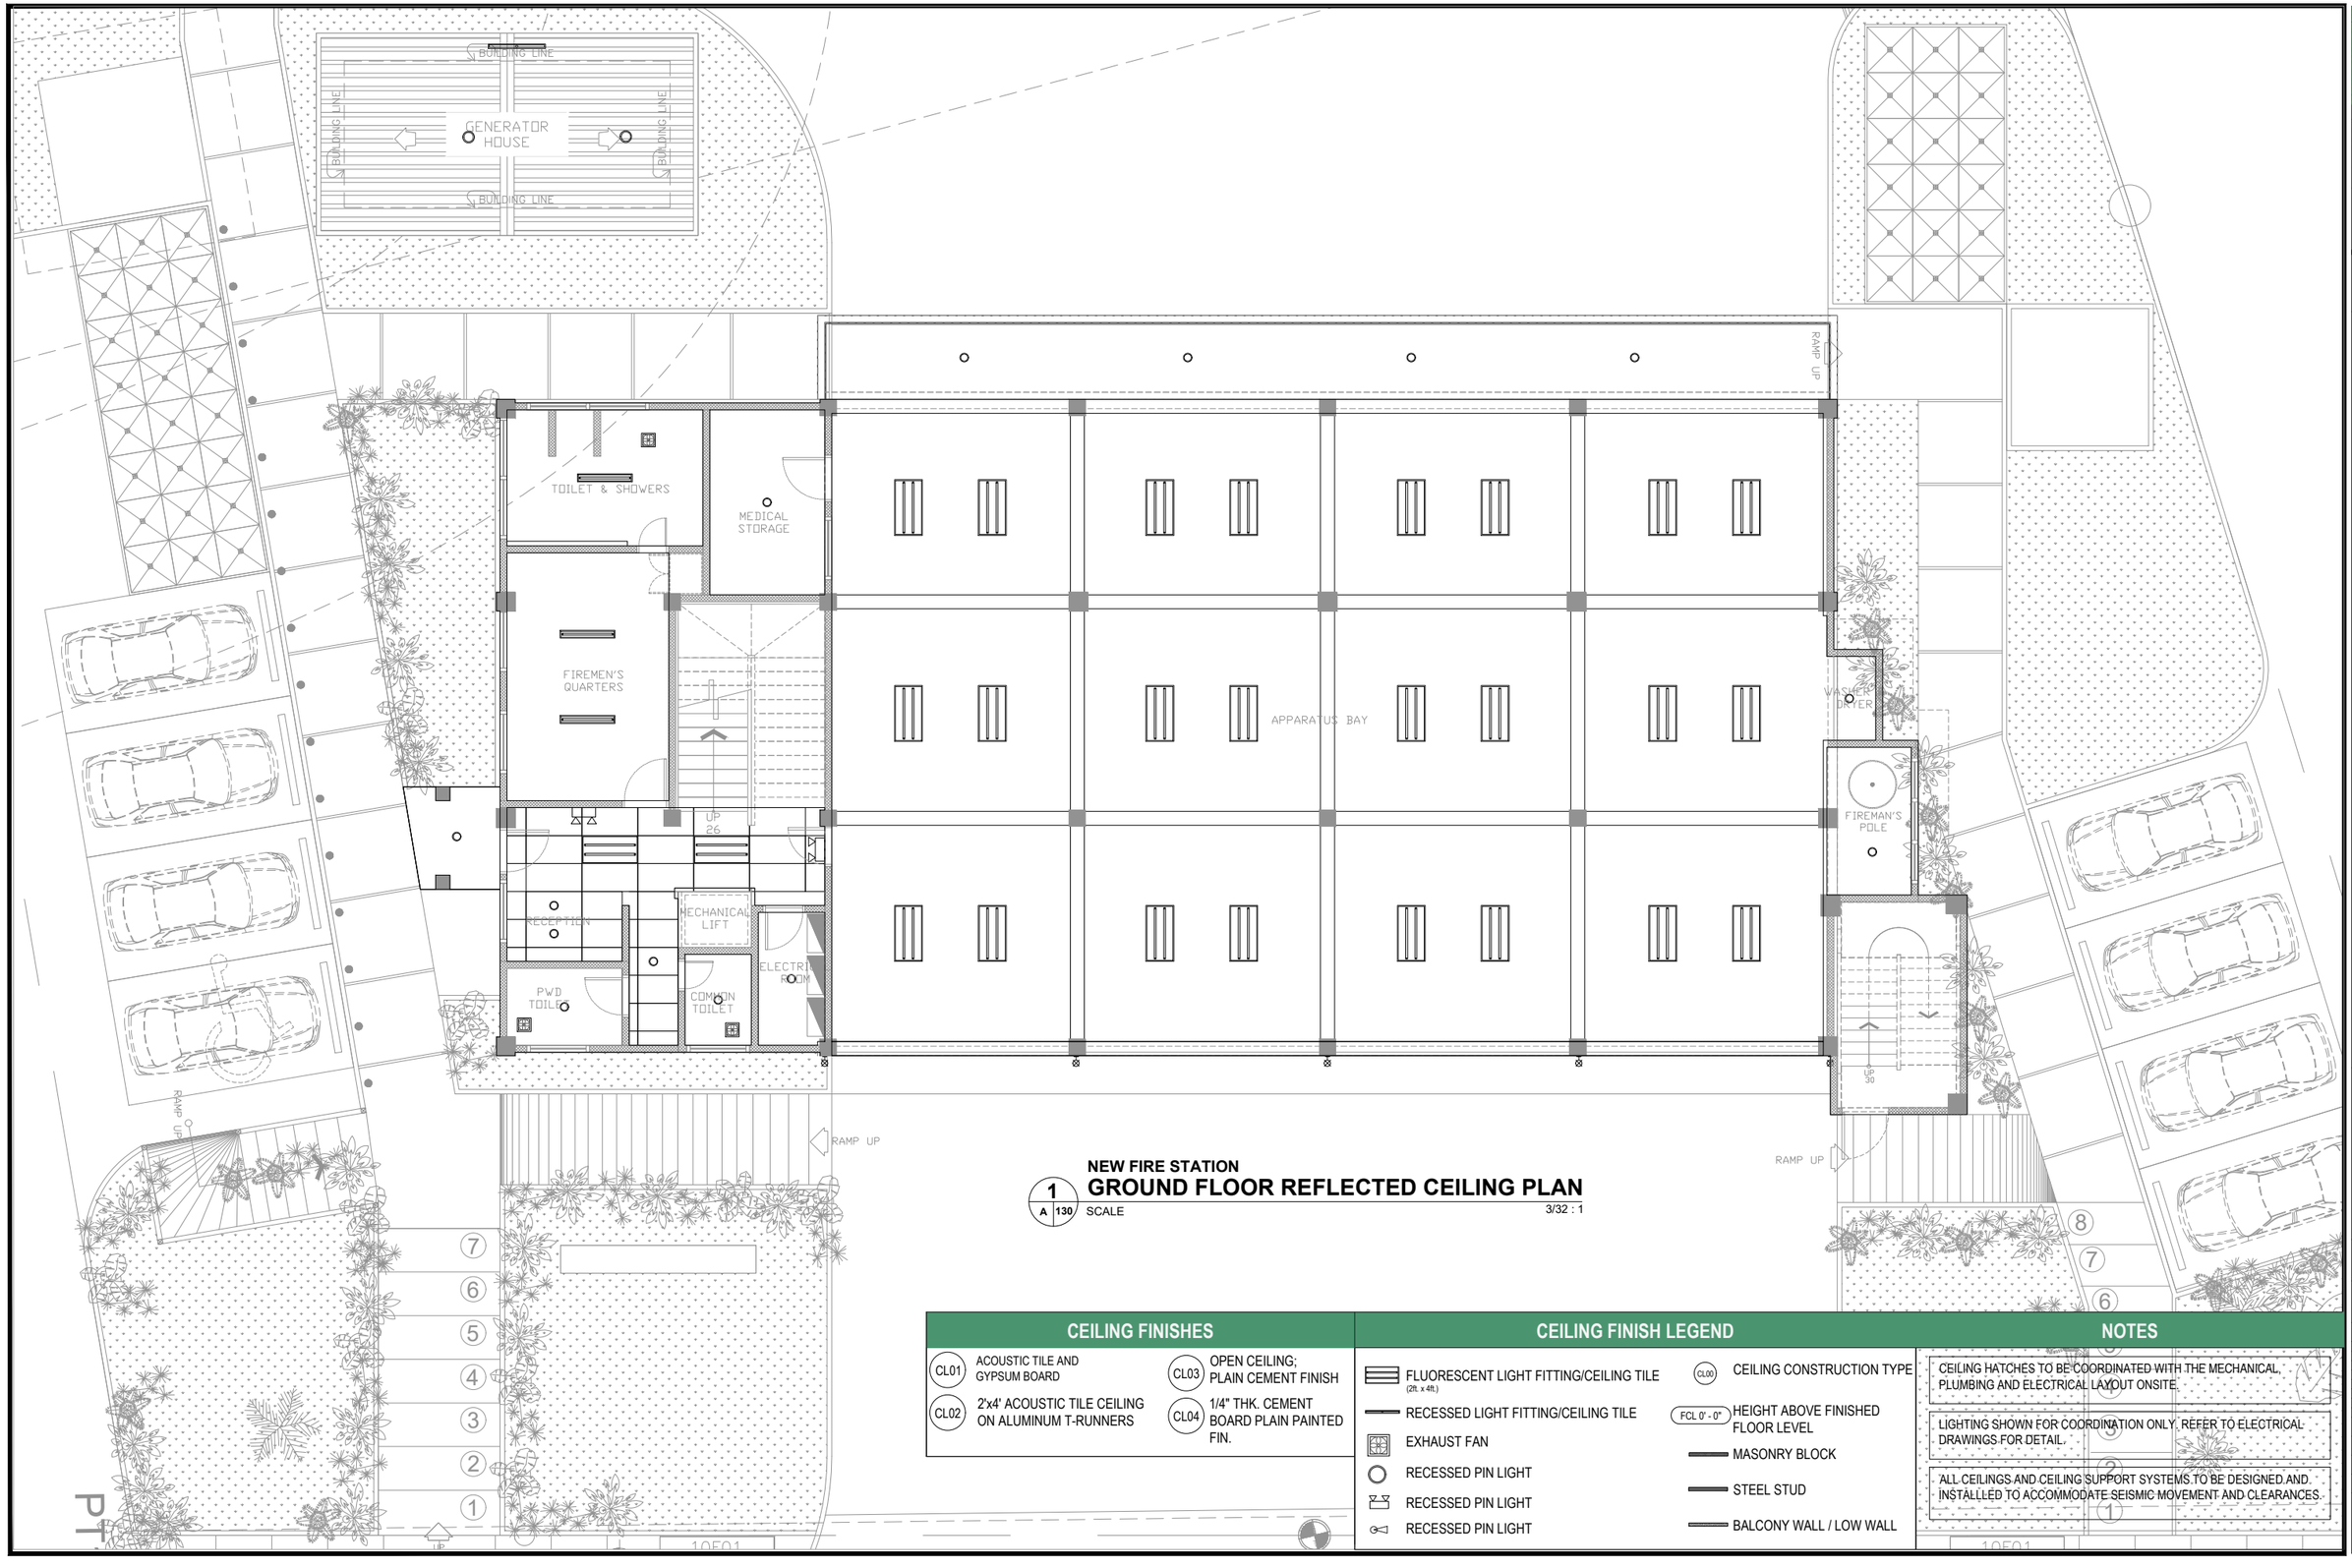

NEW FIRE STATION

1 / A 130 GROUND FLOOR REFLECTED CEILING PLAN

SCALE 3/32 : 1

CEILING FINISHES

CL01	ACOUSTIC TILE AND GYPSUM BOARD	CL03	OPEN CEILING; PLAIN CEMENT FINISH
CL02	2'x4' ACOUSTIC TILE CEILING ON ALUMINUM T-RUNNERS	CL04	1/4" THK. CEMENT BOARD PLAIN PAINTED FIN.

CEILING FINISH LEGEND

- FLUORESCENT LIGHT FITTING/CEILING TILE (2ft. x 4ft.)
- RECESSED LIGHT FITTING/CEILING TILE
- EXHAUST FAN
- RECESSED PIN LIGHT
- RECESSED PIN LIGHT
- RECESSED PIN LIGHT
- CL00 CEILING CONSTRUCTION TYPE
- FCL 0' - 0" HEIGHT ABOVE FINISHED FLOOR LEVEL
- MASONRY BLOCK
- STEEL STUD
- BALCONY WALL / LOW WALL

NOTES

1. CEILING HATCHES TO BE COORDINATED WITH THE MECHANICAL, PLUMBING AND ELECTRICAL LAYOUT ONSITE.
2. LIGHTING SHOWN FOR COORDINATION ONLY. REFER TO ELECTRICAL DRAWINGS FOR DETAIL.
3. ALL CEILINGS AND CEILING SUPPORT SYSTEMS TO BE DESIGNED AND INSTALLLED TO ACCOMMODATE SEISMIC MOVEMENT AND CLEARANCES.

ARCHITECTS
P.O. Box 6
Kolonia, POHNPEI
FSM 96941
Tel. (691) 320-2966
email add.:
archsroque@yahoo.com
CONSULTANT
RYAN SALAS ROQUE
PRC NO.0024015
PHILIPPINES
REGISTERED ARCHITECT

proposed new Pohnpei state emergency operations center (EOC) FIRE STATION

CONTENTS
GF REFLECTED CEILING PLAN

Approved

Approved

REVISION	BY

DATE: 09—2020
SCALE:
DRAWN:
JOB:
SHEET
Ar—130

THESE PLANS AND SPECIFICATIONS ARE THE PROPERTY OF THE ARCHITECT AND MAY NOT BE USED OR REPRODUCED WITHOUT THE ARCHITECT'S WRITTEN PERMISSION

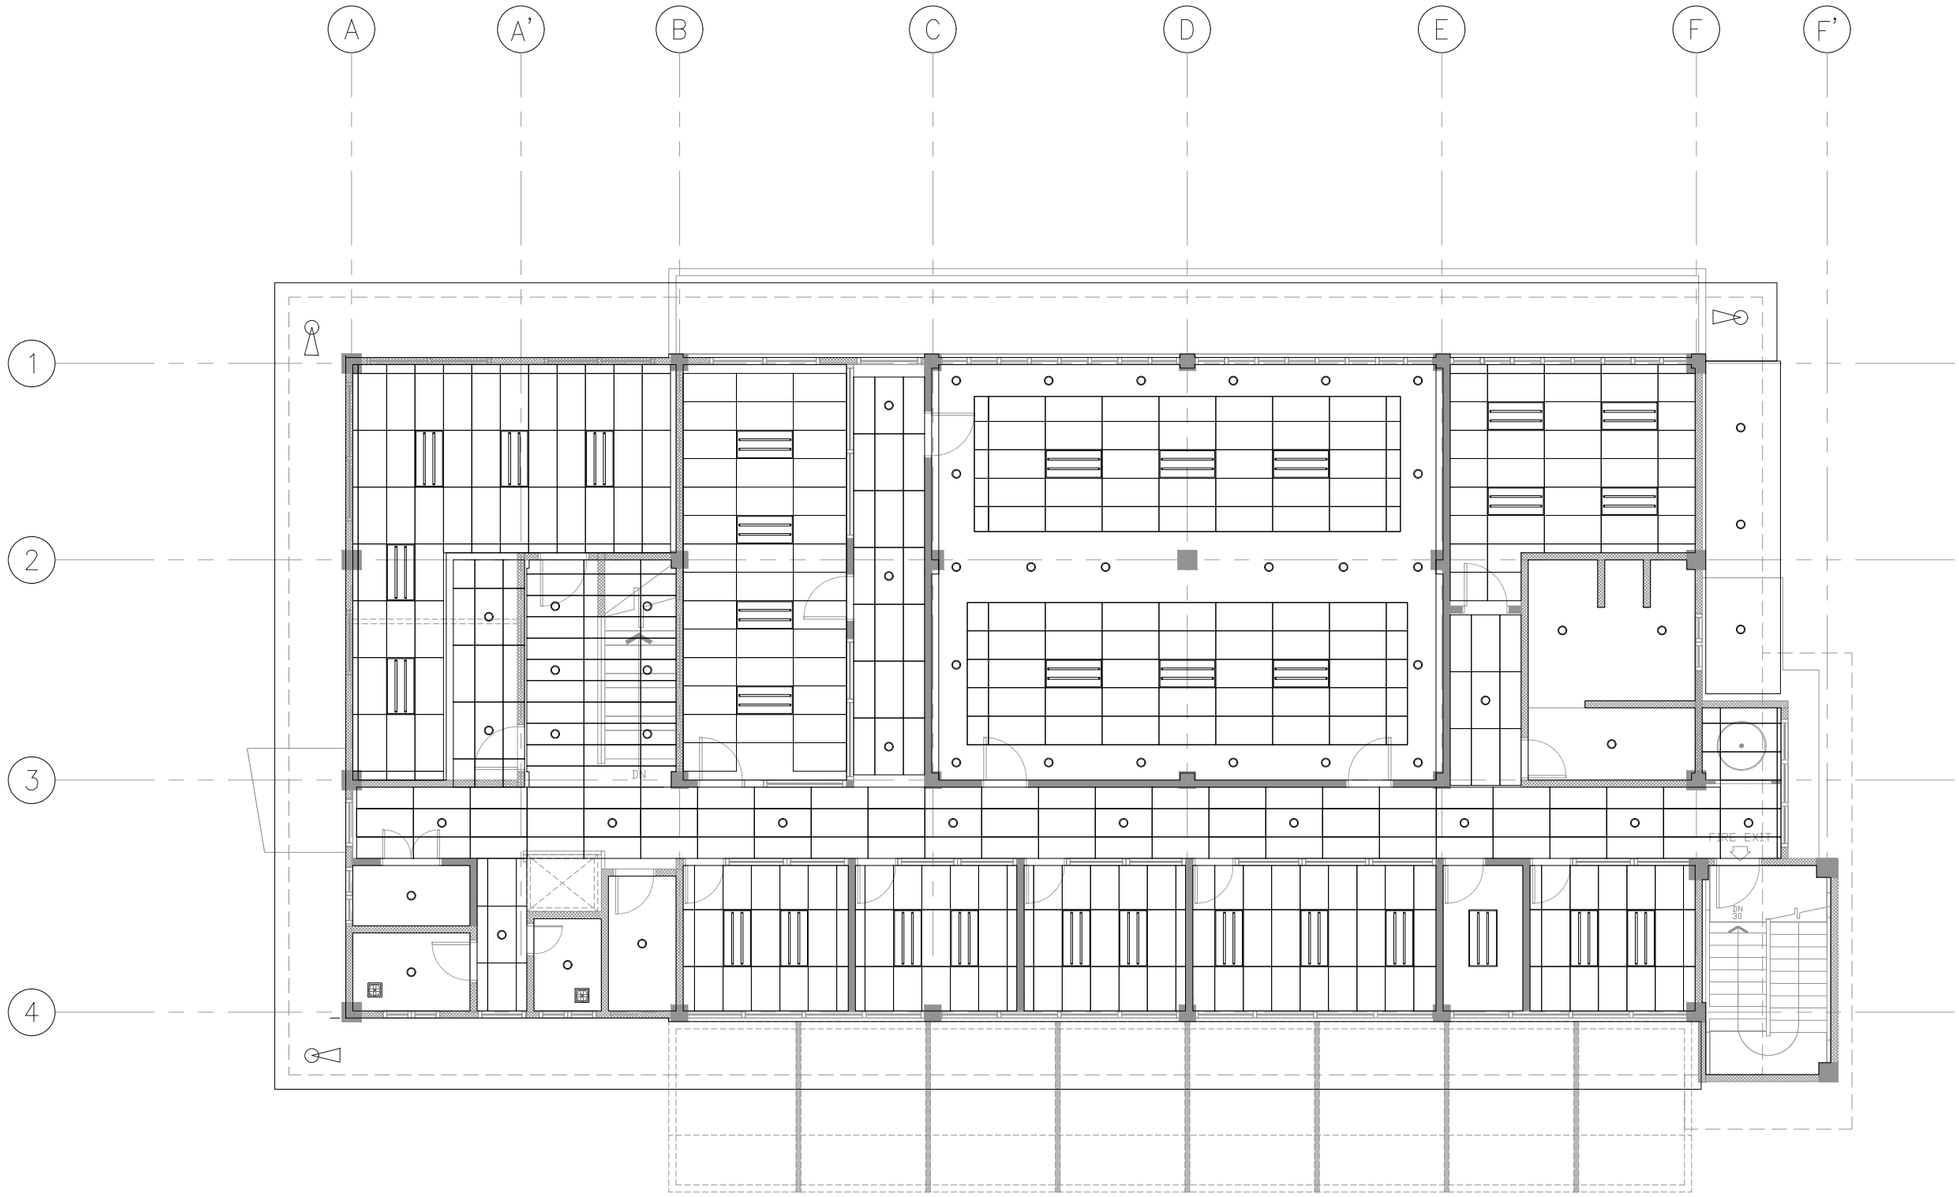

NEW FIRE STATION

1 / A 131 SECOND FLOOR REFLECTED CEILING PLAN

SCALE 3/32 : 1

CEILING FINISHES

- CL01 ACOUSTIC TILE AND GYPSUM BOARD
- CL02 2'x4' ACOUSTIC TILE CEILING ON ALUMINUM T-RUNNERS
- CL03 OPEN CEILING; PLAIN CEMENT FINISH
- CL04 1/4" THK. CEMENT BOARD PLAIN PAINTED FIN.
- CL05 METAL SPANDREL

CEILING FINISHE LEGEND

- FLUORESCENT LIGHT FITTING/CEILING TILE (2ft. x 4ft.)
- RECESSED LIGHT FITTING/CEILING TILE
- EXHAUST FAN
- RECESSED PIN LIGHT
- RECESSED PIN LIGHT
- RECESSED PIN LIGHT
- CL00 CEILING CONSTRUCTION TYPE
- FCL 0' - 0" HEIGHT ABOVE FINISHED FLOOR LEVEL
- MASONRY BLOCKS
- STEEL STUDS
- BALCONY WALL / LOW WALL

NOTES

- CEILING HATCHES TO BE COORDINATED WITH THE MECHANICAL, PLUMBING AND ELECTRICAL LAYOUT ONSITE.
- LIGHTING SHOWN FOR COORDINATION ONLY. REFER TO ELECTRICAL DRAWINGS FOR DETAIL.
- ALL CEILINGS AND CEILING SUPPORT SYSTEMS TO BE DESIGNED AND INSTALLLED TO ACCOMMODATE SEISMIC MOVEMENT AND CLEARANCES.

ARCHITECTS
P.O. Box 6
Kolonia, POHNPEI
FSM 96941
Tel. (691) 320-2966
email add.:
archsrsroque@yahoo.com

CONSULTANT

RYAN SALAS ROQUE
PRC NO.0024015
PHILIPPINES
REGISTERED ARCHITECT

proposed new Pohnpei state emergency operations center (EOC) FIRE STATION

CONTENTS
2/FP REFLECTED CEILING PLAN

Approved

Approved

REVISION	BY

DATE: 09–2020
SCALE:
DRAWN:
JOB:
SHEET
Ar–131

THIS PLAN IS THE PROPERTY OF THE ARCHITECT AND IS NOT TO BE USED IN WHOLE OR IN PART WITHOUT THE WRITTEN PERMISSION OF THE ARCHITECT

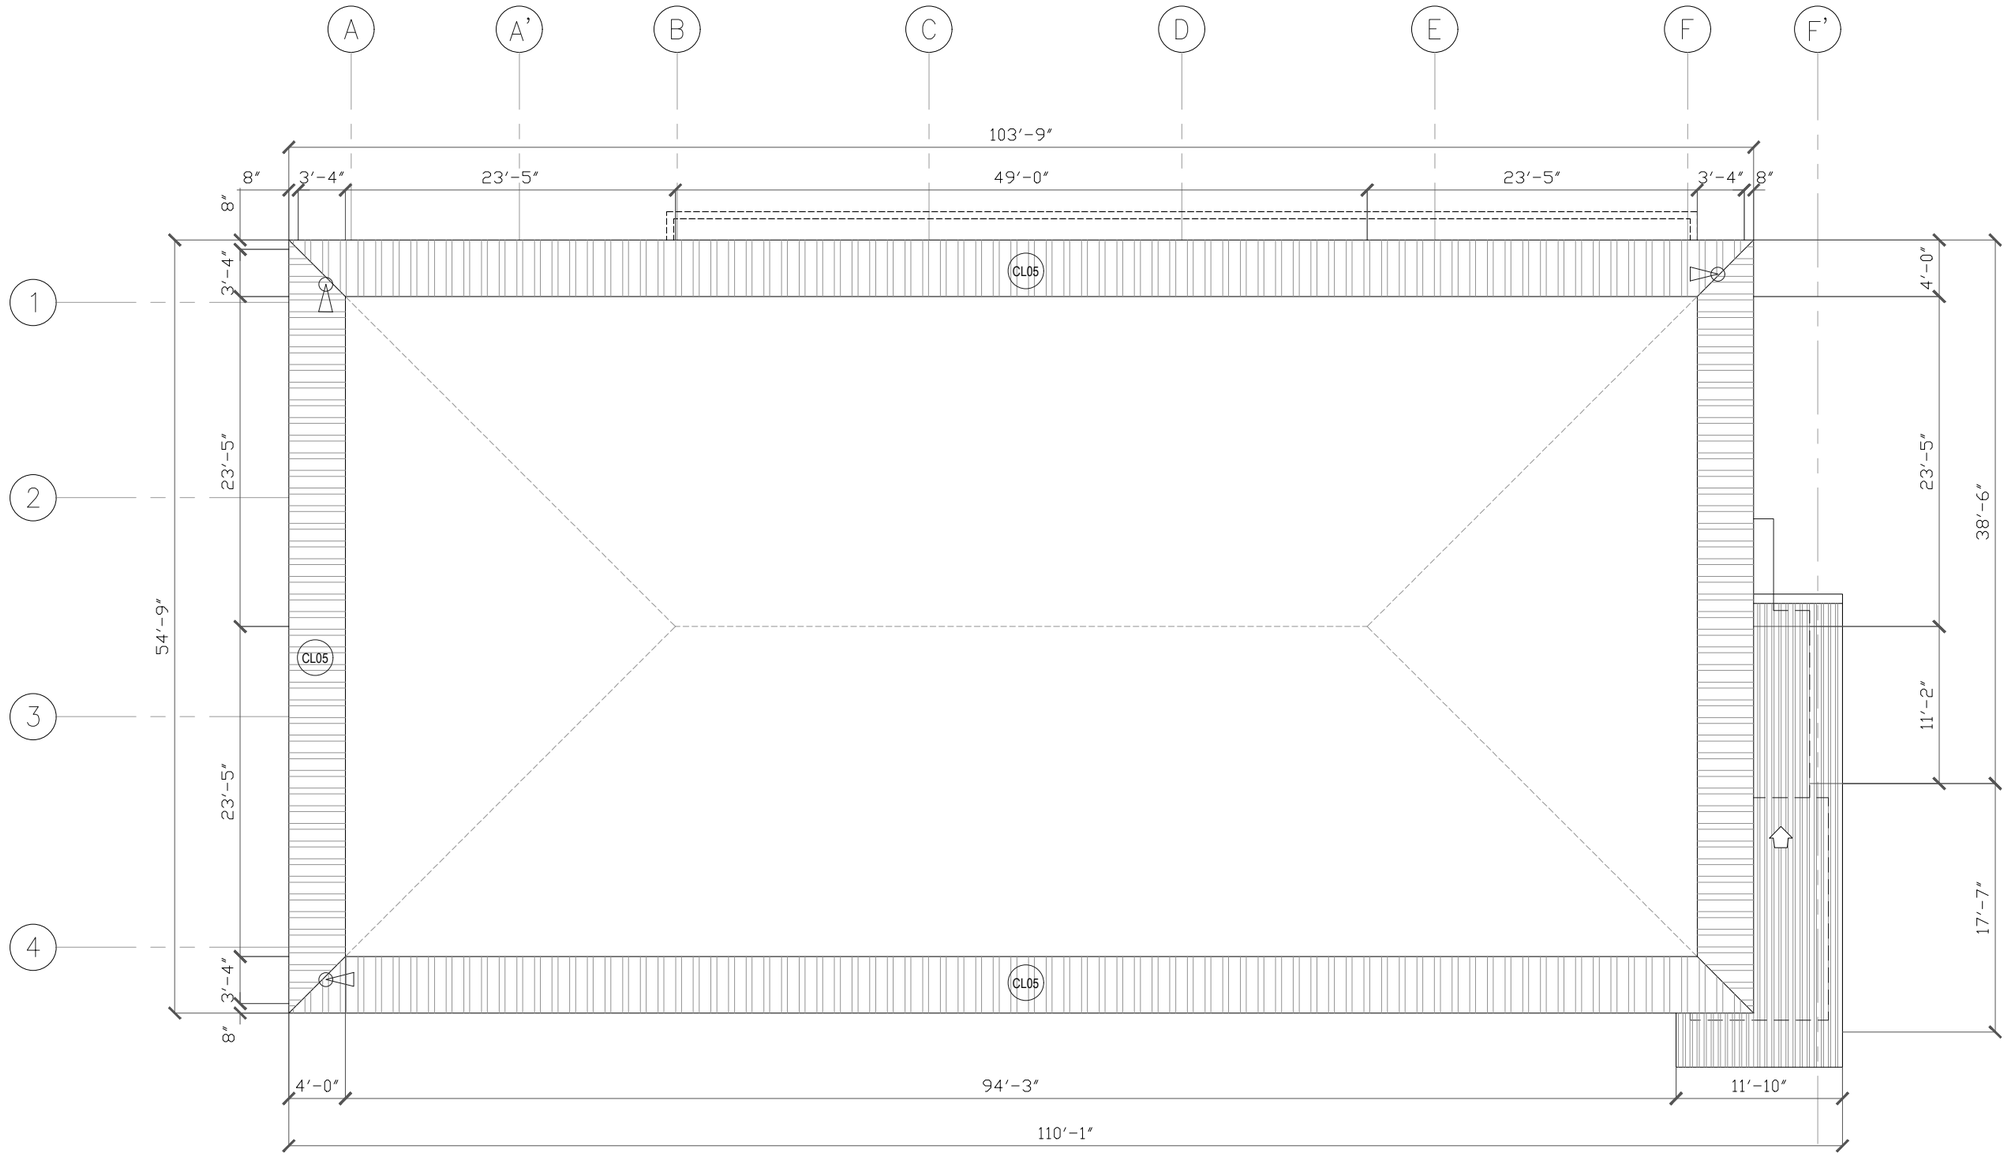

NEW FIRE STATION

1 / A 132 ROOF EAVES REFLECTED CEILING PLAN

SCALE 3/32 : 1

CEILING FINISHES

- CL01 ACOUSTIC TILE AND GYPSUM BOARD
- CL02 2'x4' ACOUSTIC TILE CEILING ON ALUMINUM T-RUNNERS
- CL03 OPEN CEILING; PLAIN CEMENT FINISH
- CL04 1/4" THK. CEMENT BOARD PLAIN PAINTED FIN.
- CL05 METAL SPANDREL

CEILING FINISHE LEGEND

- FLUORESCENT LIGHT FITTING/CEILING TILE (2ft. x 4ft.)
- RECESSED LIGHT FITTING/CEILING TILE
- EXHAUST FAN
- RECESSED PIN LIGHT
- RECESSED PIN LIGHT
- RECESSED PIN LIGHT
- CL00 CEILING CONSTRUCTION TYPE
- FCL 0' - 0" HEIGHT ABOVE FINISHED FLOOR LEVEL
- MASONRY BLOCKS
- STEEL STUDS
- BALCONY WALL / LOW WALL

NOTES

- CEILING HATCHES TO BE COORDINATED WITH THE MECHANICAL, PLUMBING AND ELECTRICAL LAYOUT ONSITE.
- LIGHTING SHOWN FOR COORDINATION ONLY. REFER TO ELECTRICAL DRAWINGS FOR DETAIL.
- ALL CEILINGS AND CEILING SUPPORT SYSTEMS TO BE DESIGNED AND INSTALLLED TO ACCOMMODATE SEISMIC MOVEMENT AND CLEARANCES.

ARCHITECTS
P.O. Box 6
Kolonia, POHNPEI
FSM 96941
Tel. (691) 320-2966
email add.:
archrsroque@yahoo.com
CONSULTANT
RYAN SALAS ROQUE
PRC NO.0024015
PHILIPPINES
REGISTERED ARCHITECT

proposed new Pohnpei state emergency operations center (EOC) FIRE STATION

CONTENTS
REFLECTED CEILING PLAN

Approved

Approved

REVISION	BY

DATE: 09–2020
SCALE:
DRAWN:
JOB:
SHEET
Ar–132

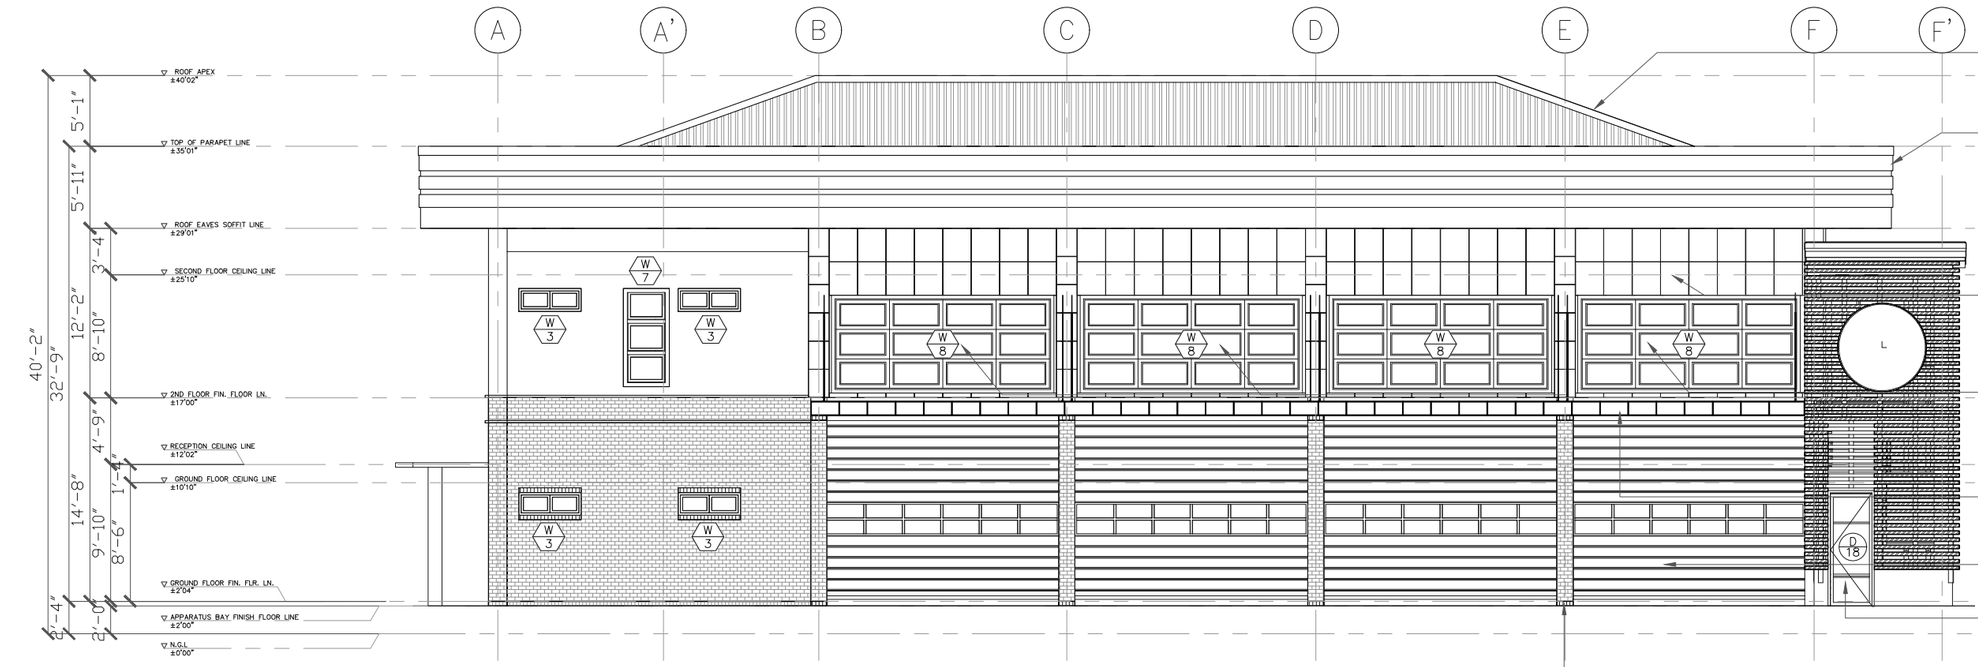

1 / A 200 **FRONT SIDE ELEVATION**
SCALE 3/32 : 1

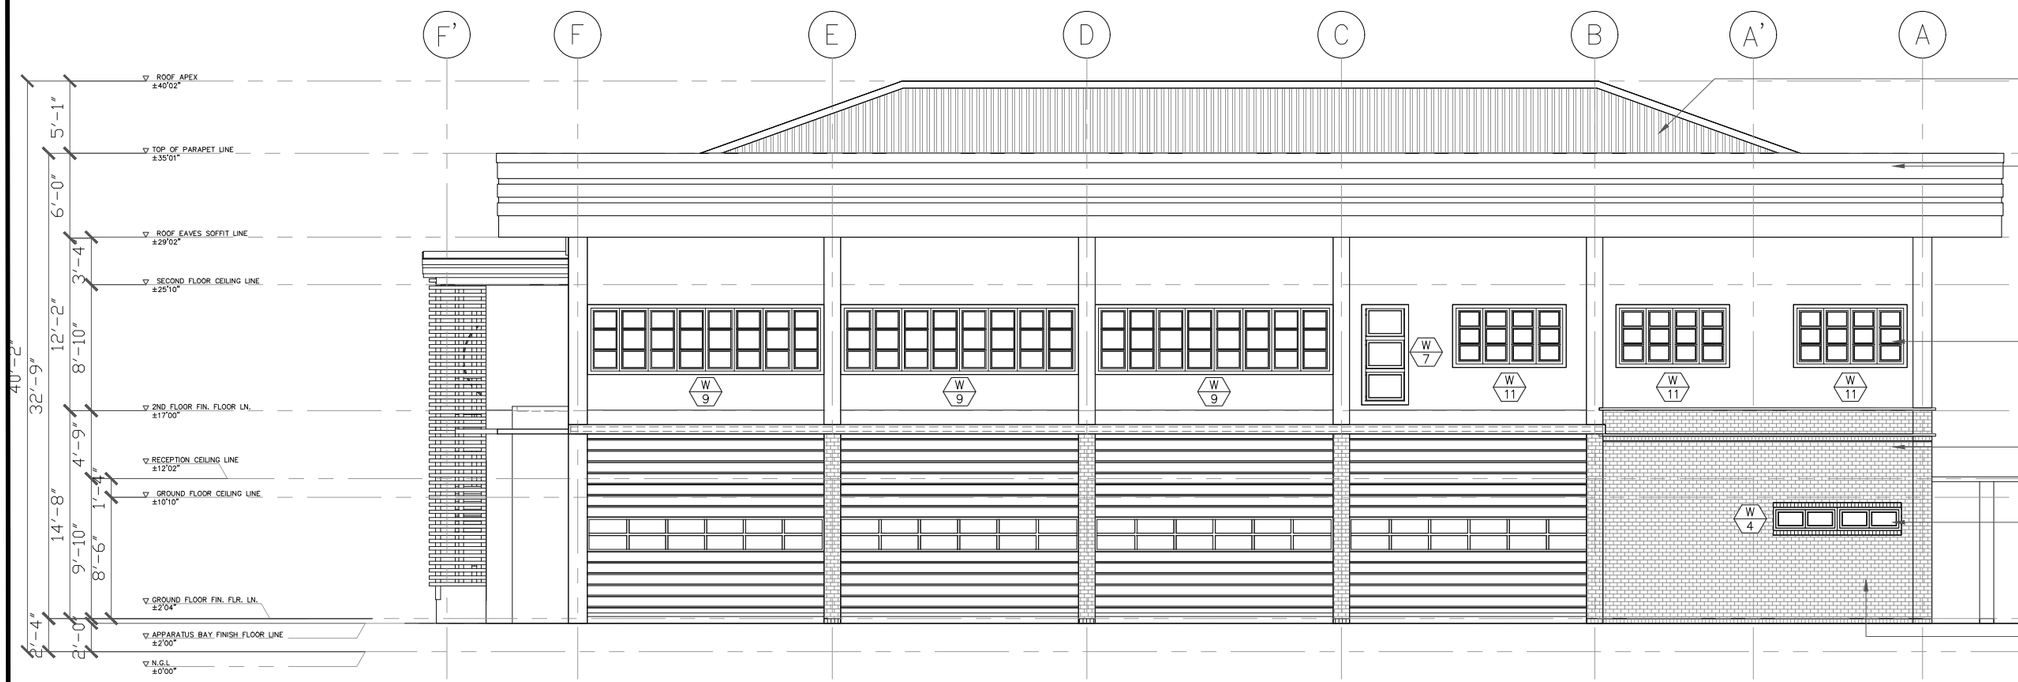

2 / A 200 **REAR SIDE ELEVATION**
SCALE 3/32 : 1

ARCHITECTS
P.O. Box 6
Kolonia, POHNPEI
FSM 96941
Tel. (691) 320-2966
email add.:
archsrsroque@yahoo.com

CONSULTANT

RYAN SALAS ROQUE
PRC NO.0024015
PHILLIPINES
REGISTERED ARCHITECT

proposed new Pohnpei state emergency operations center (EOC) FIRE STATION

CONTENTS
ELEVATIONS

Approved

Approved

REVISION	BY

DATE: 09–2020
SCALE:
DRAWN:
JOB:
SHEET
Ar–200

THESE PLANS ARE THE PROPERTY OF THE ARCHITECT AND ARE NOT TO BE USED IN WHOLE OR IN PART WITHOUT THE WRITTEN PERMISSION OF THE ARCHITECT

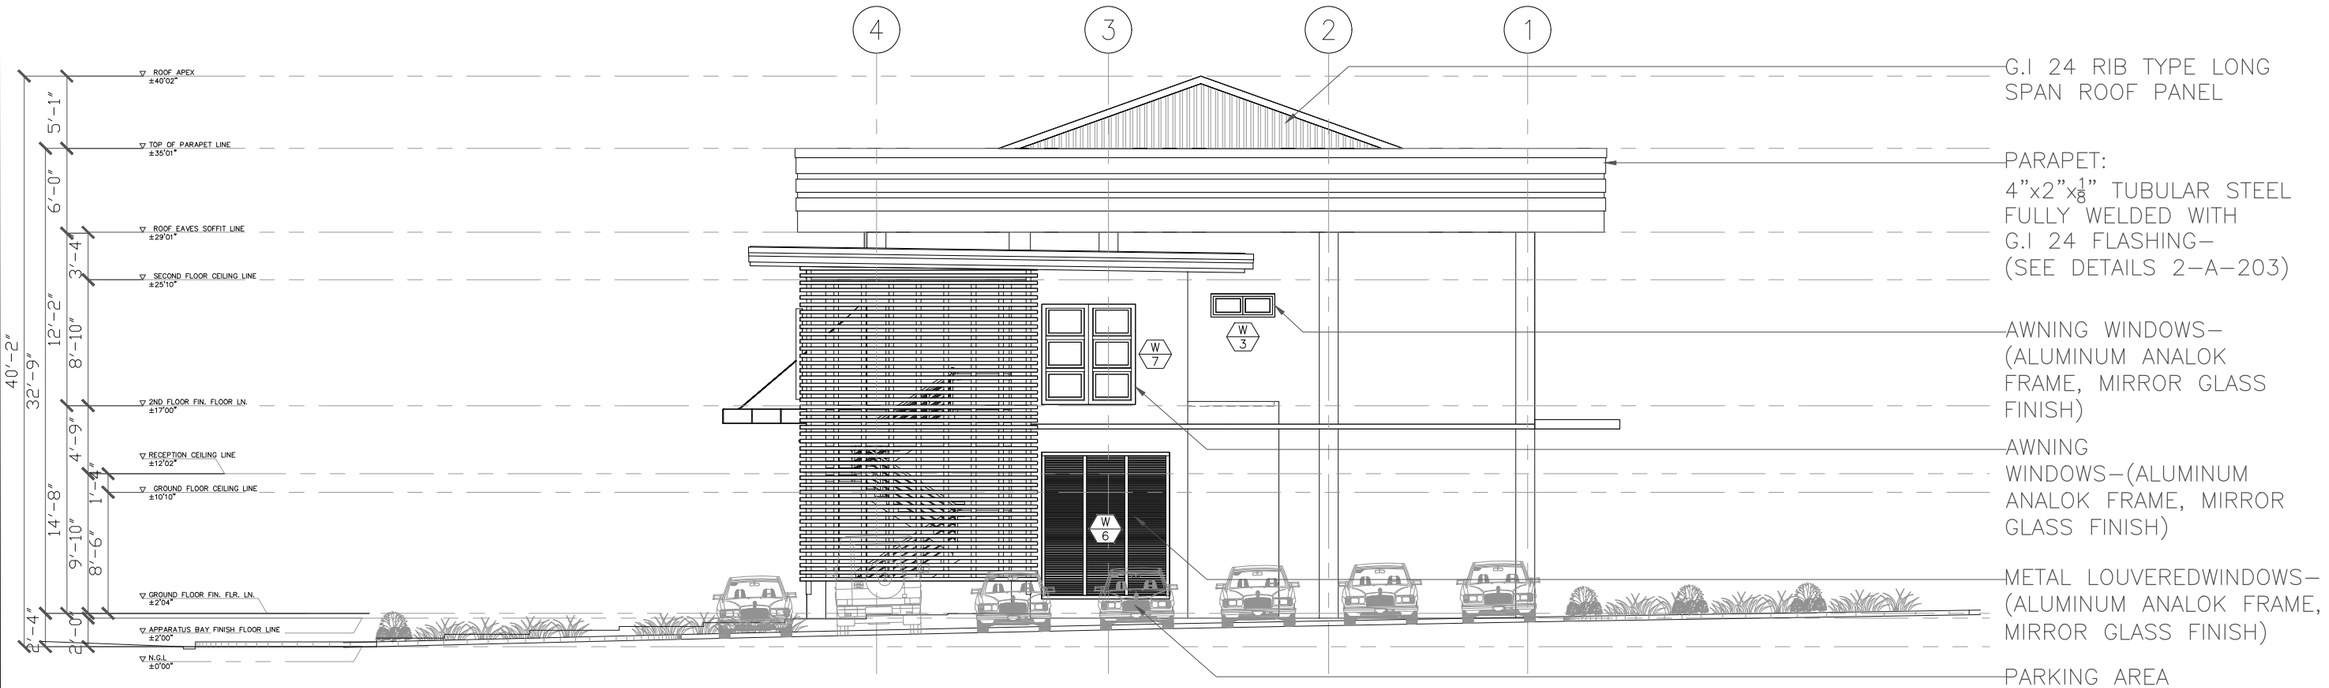

1 A 201 RIGHT SIDE ELEVATION
SCALE 3/32 : 1

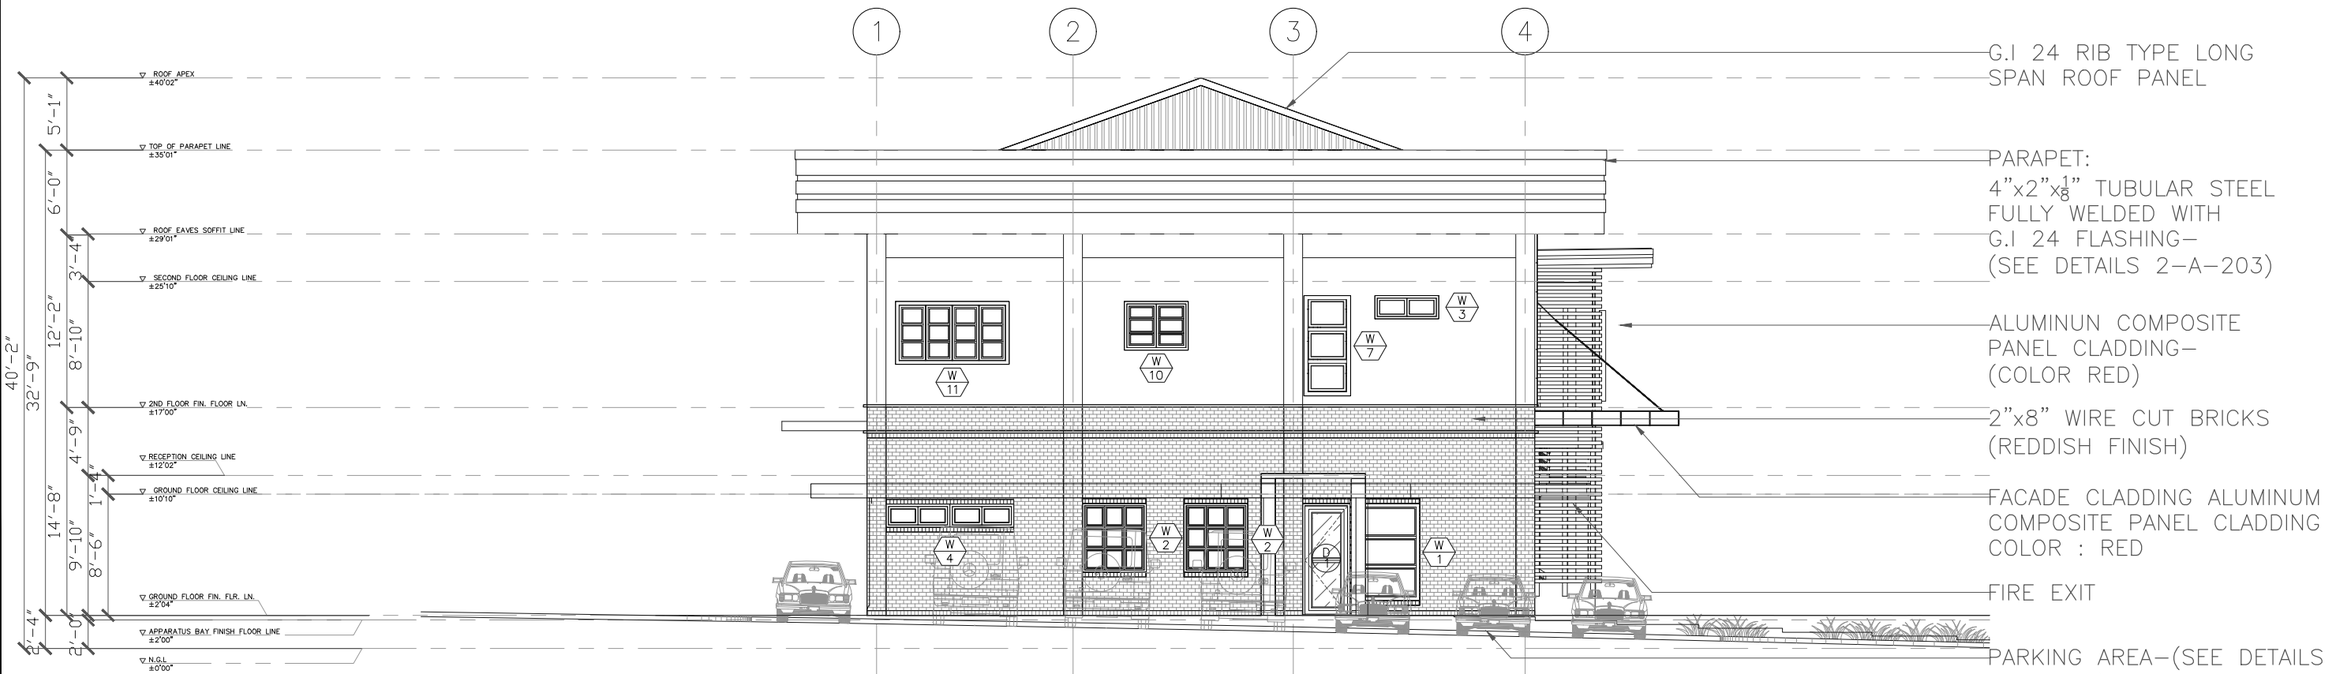

2 A 201 LEFT SIDE ELEVATION
SCALE 3/32 : 1

ARCHITECTS
P.O. Box 6
Kolonia, POHNPEI
FSM 96941
Tel. (691) 320-2966
email add.:
archsroque@yahoo.com

CONSULTANT

RYAN SALAS ROQUE
PRC NO.0024015
PHILLIPINES
REGISTERED ARCHITECT

proposed new Pohnpei state emergency operations center (EOC) FIRE STATION

CONTENTS
ELEVATIONS

Approved

Approved

REVISION	BY

DATE: 09–2020
SCALE:
DRAWN:
JOB:
SHEET
Ar–201

THESE PLANS, DRAWINGS AND SPECIFICATIONS ARE AND SHALL REMAIN THE PROPERTY OF THE ARCHITECT AND ARE NOT TO BE USED IN WHOLE OR IN PART FOR ANY OTHER PROJECT WITHOUT THE WRITTEN PERMISSION OF THE ARCHITECT.

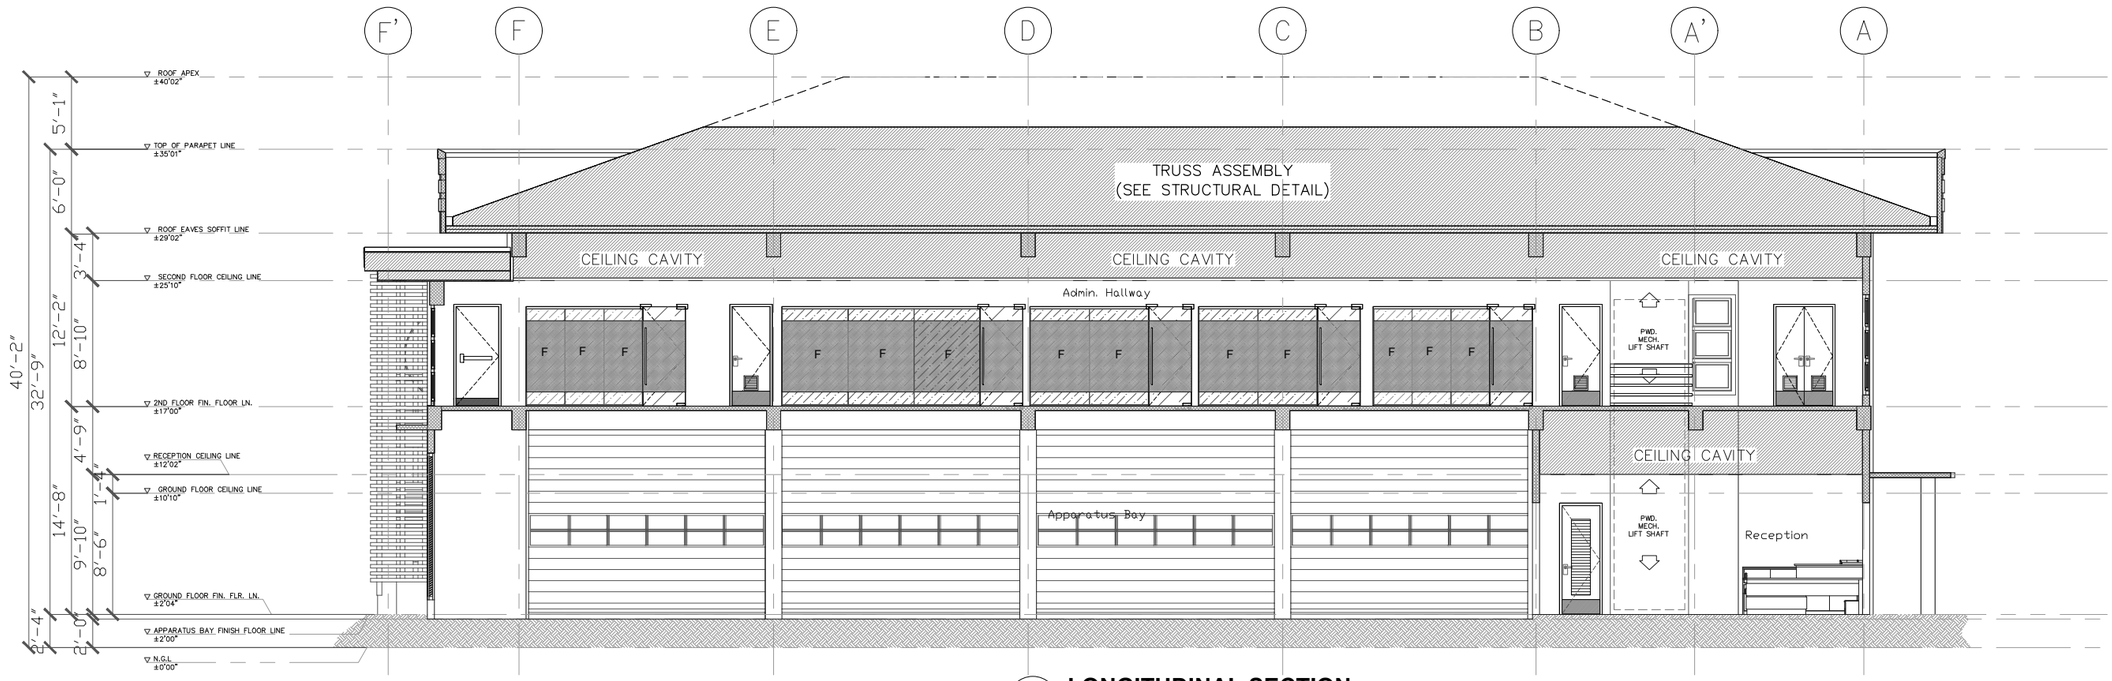

2 LONGITUDINAL SECTION
A 202 SCALE 3/32 : 1

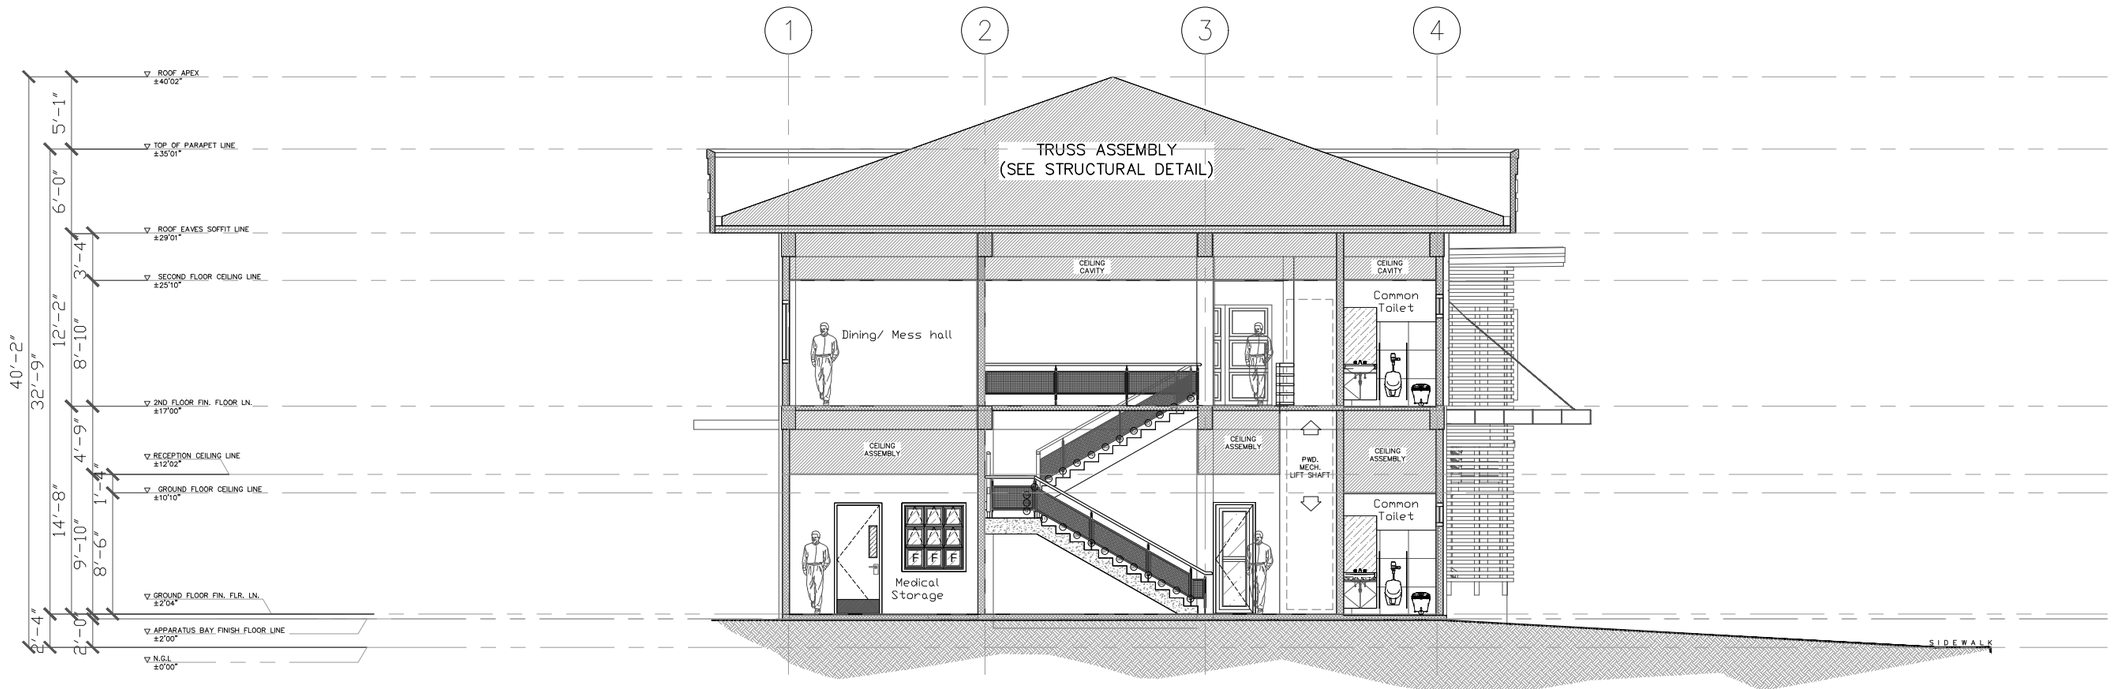

2 CROSS SECTION
A 202 SCALE 3/32 : 1

ARCHITECTS
P.O. Box 6
Kolonia, POHNPEI
FSM 96941
Tel. (691) 320-2966
email add.:
archsrsroque@yahoo.com

CONSULTANT

RYAN SALAS ROQUE
PRC NO.0024015
PHILIPPINES
REGISTERED ARCHITECT

proposed new Pohnpei state emergency operations center
(EOC) FIRE STATION

CONTENTS
SECTION'S

Approved

Approved

REVISION	BY

DATE: 09–2020
SCALE:
DRAWN:
JOB:
SHEET
Ar–202

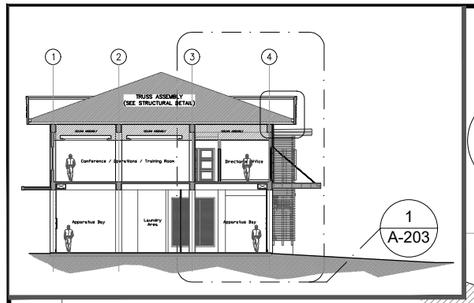

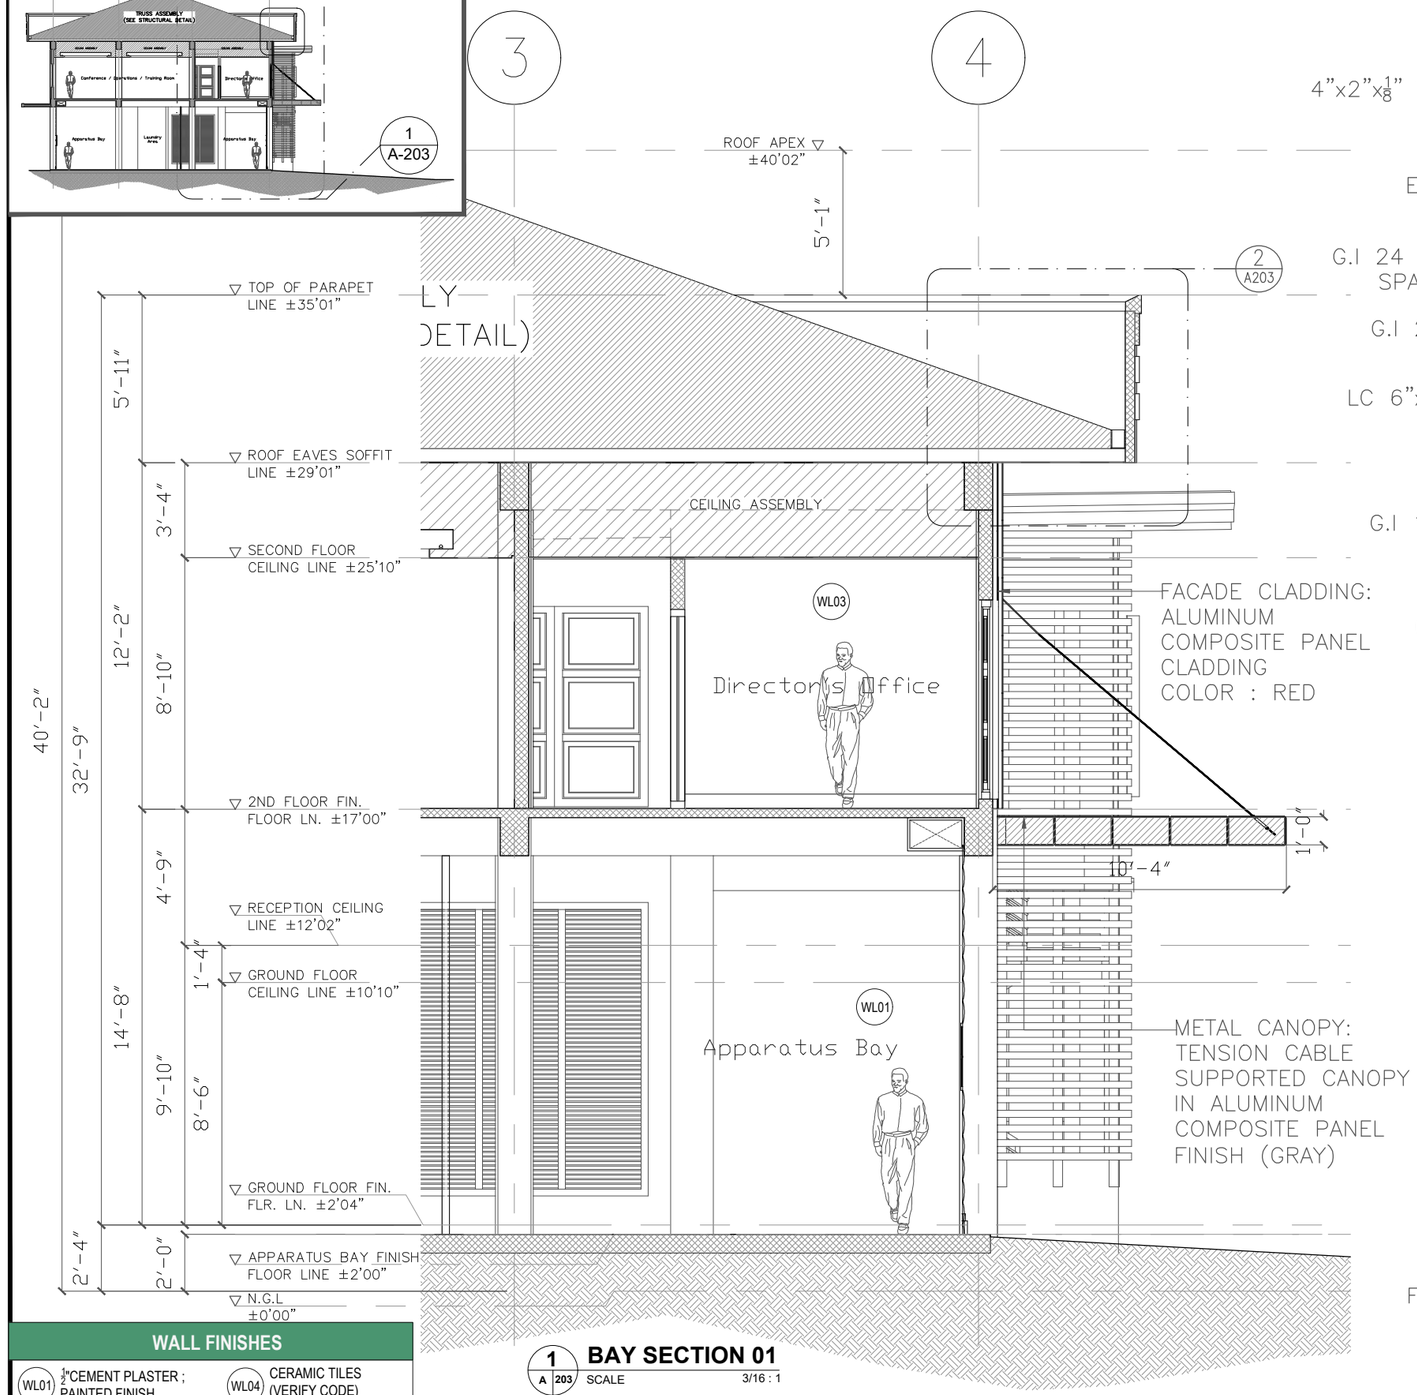

1 A 203 **BAY SECTION 01**
SCALE 3/16 : 1

WALL FINISHES

WL01	$\frac{1}{2}$"CEMENT PLASTER ; PAINTED FINISH	WL04	CERAMIC TILES (VERIFY CODE)
WL02	CEMENT BOARD; PAINTED FINISH	WL05	GLASS PARTITION WALLS
WL03	3/4" THK. GYPSUM BOARD ON METAL STUDS ASSEMBLY	WL05	$\frac{3}{8}$" THK.CEMENT BOARD

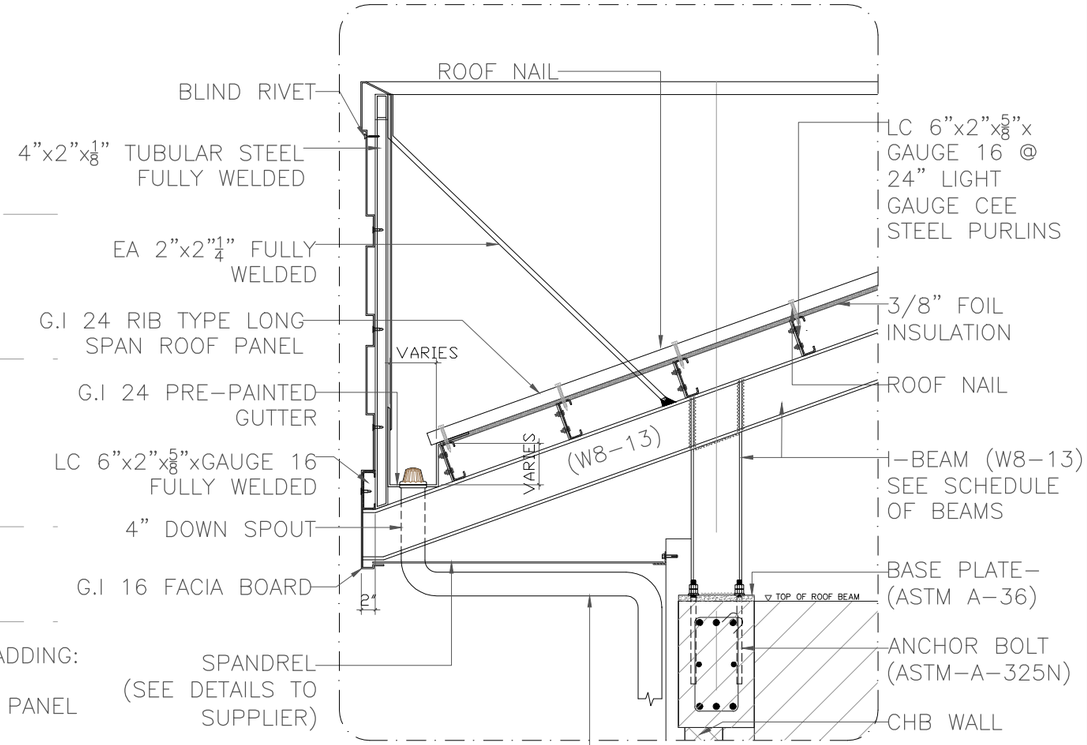

2 A 203 **PARAPET SPOT DETAILS**
SCALE 3/16:1

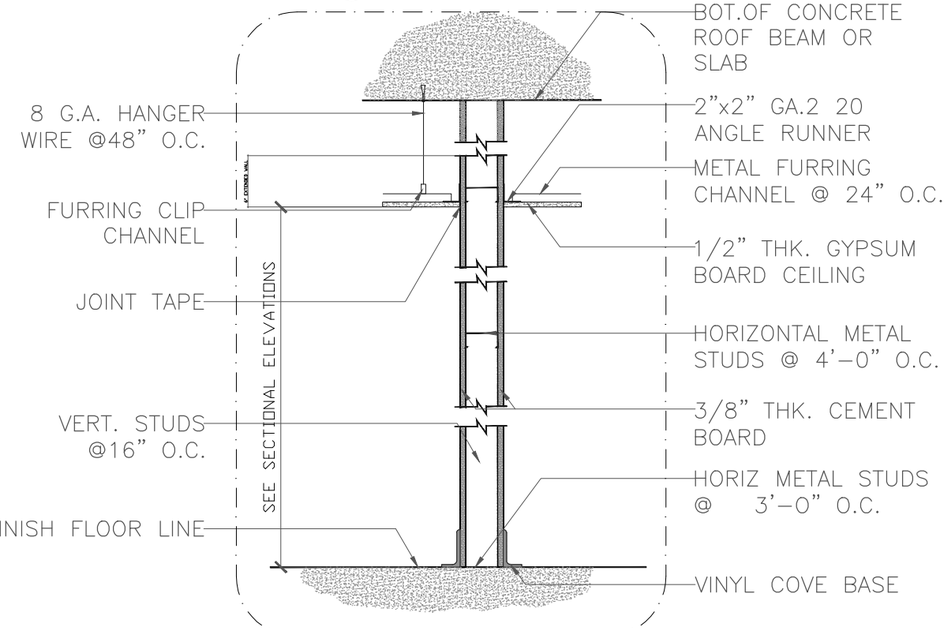

3 A 203 **DRY WALL PARTITION DETAIL**
SCALE 3/16:1

4 A 203 **PARAPET/DRY WALL PARTITION/BAY SECTION DETAILS**
3/16 : 1

ARCHITECTS
P.O. Box 6
Kolonia, POHNPEI
FSM 96941
Tel. (691) 320-2966
email add.:
archsrsroque@yahoo.com
CONSULTANT
ROMAN SALAS ROQUE
PRC NO.0024015
PHILIPPINES
REGISTERED ARCHITECT

proposed new Pohnpei state emergency operations center (EOC) FIRE STATION

CONTENTS
SECTION AND DETAILS

Approved

Approved

REVISION	BY

DATE: 09-2020
SCALE:
DRAWN:
JOB:
SHEET
Ar-203

THESE PLANS AND DESIGNS ARE THE PROPERTY OF THE ARCHITECT AND MAY NOT BE USED OR REPRODUCED WITHOUT THE ARCHITECT'S WRITTEN PERMISSION

KEY PLAN

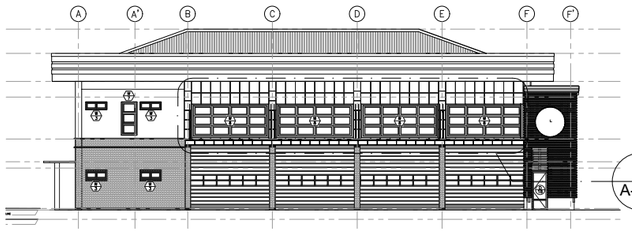

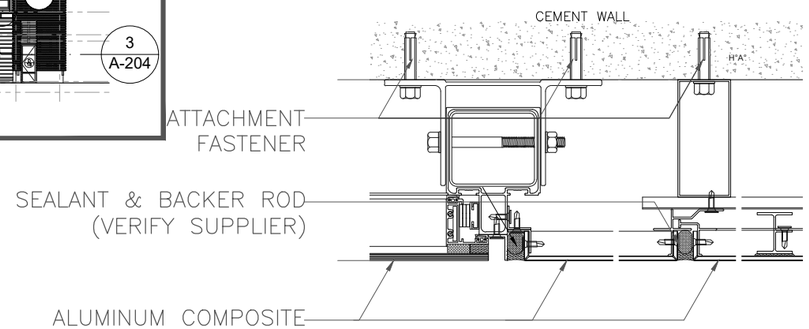

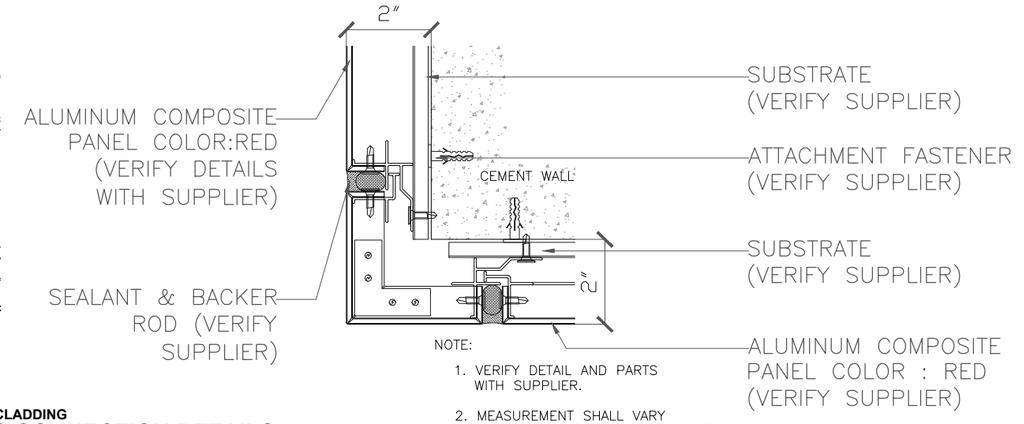

1 / A 204 **FACADE WALL CLADDING**
CLADDING CONNECTION DETAILS
SCALE NTS

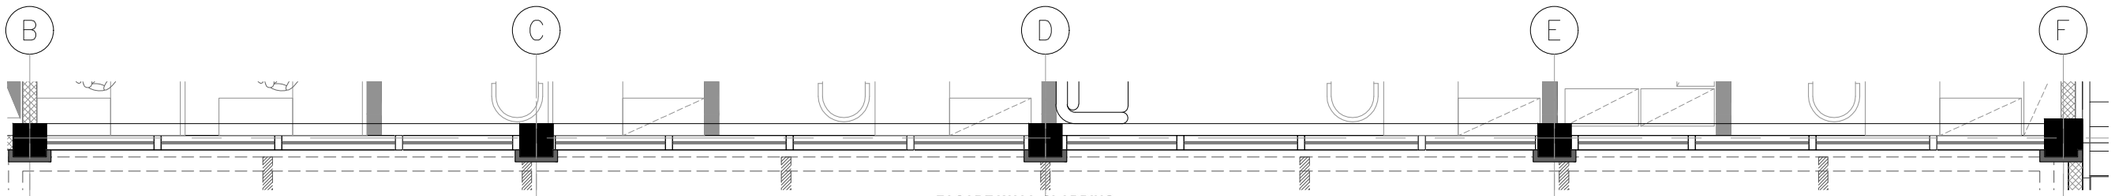

2 / A 204 **FACADE WALL CLADDING**
BLOW-UP PLAN
SCALE 3/16 : 1

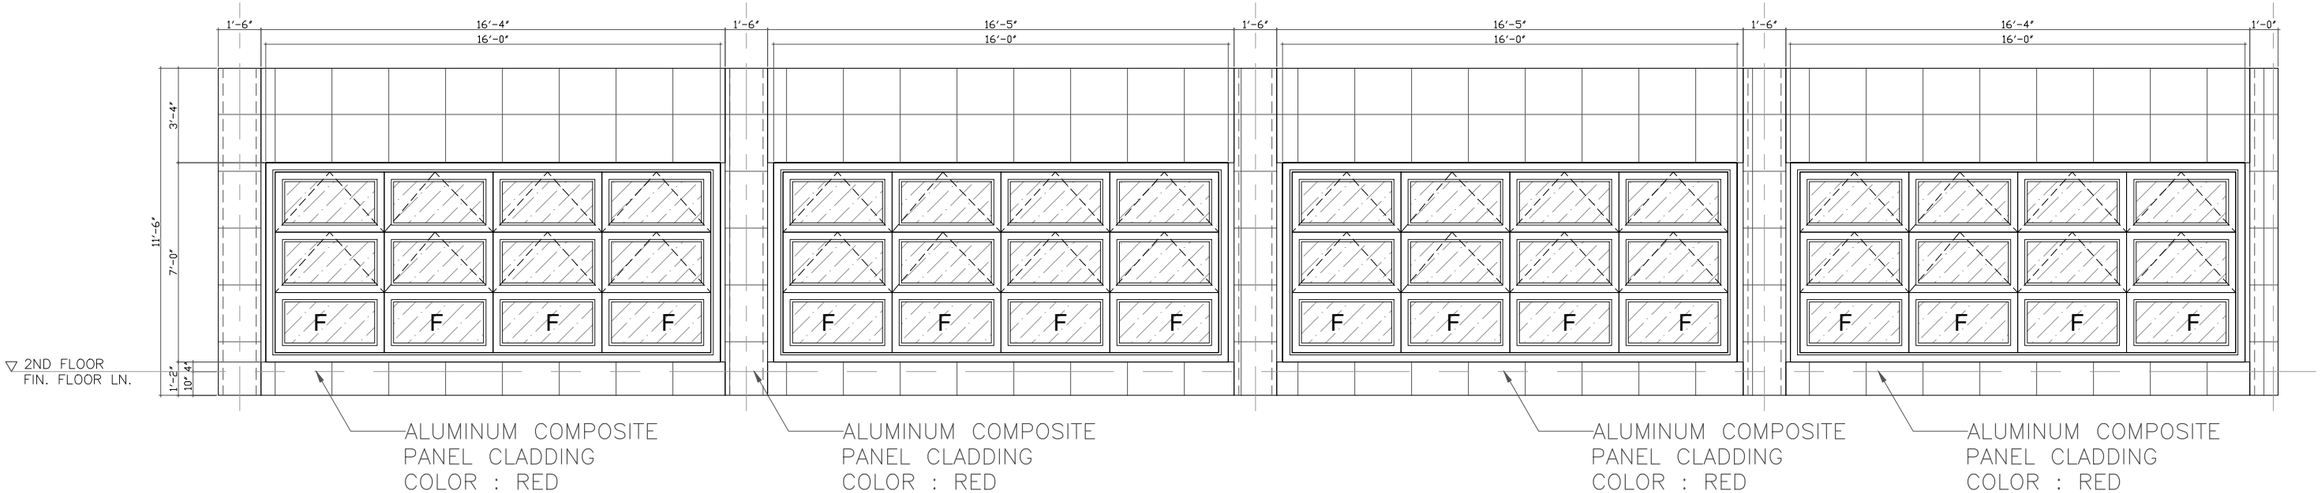

3 / A 204 **FACADE WALL CLADDING**
BLOW-UP FRONT ELEVATION
SCALE 3/16 : 1

ARCHITECTS
P.O. Box 6
Kolonia, POHNPEI
FSM 96941
Tel. (691) 320-2966
email add.:
archsrsroque@yahoo.com
CONSULTANT
RYAN SALAS ROQUE
PRC NO.0024015
PHILIPPINES
REGISTERED ARCHITECT

proposed new Pohnpei state emergency operations center (EOC) FIRE STATION

CONTENTS
CLADDING DETAILS

Approved

Approved

REVISION	BY

DATE: 09–2020
SCALE:
DRAWN:
JOB:
SHEET
Ar–204

KEY PLAN

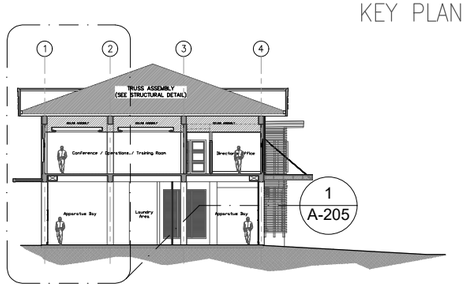

CEILING FINISHES

- CL01 1/2" THK. GYPSUM BOARD CEILING ; PAINTED FINISH
- CL02 2'x4' ACOUSTIC TILE CEILING ON ALUMINUM T-RUNNERS
- CL03 OPEN CEILING; PLAIN CEMENT FINISH
- CL04 1/4" THK. CEMENT BOARD PLAIN PAINTED FIN.
- CL05 METAL SPANDREL

WALL FINISHES

- WL01 CEMENT PLASTER ; PAINTED FINISH
- WL02 CEMENT BOARD; PAINTED FINISH
- WL03 3/4" THK. GYPSUM BOARD ON METAL STUDS ASSEMBLY
- WL04 CERAMIC TILES (VERIFY CODE)
- WL05 GLASS PARTITION WALLS

KEY FLOOR FINISHES

- FF01 12"x12" AZROCK VINYL TILES W/ VINYL COVE BASE
- FF02 PLAIN CEMENT SMOOTH FINISH
- FF03 NON-SKID PAINT
- FF04 12"x12" NON-SKID CERAMIC TILES
- FF05 24"x24" VITRIFIED CERAMIC TILES W/ 4" BORDER (¼Ø BLACK PEBBLE WASHOUT AND 4"x¼" MAHOGANY FINISH (SEE DET.)
- FF06 1/8Ø BLACK PEBBLE WASHOUT
- FF07 NON-SLIP BALCONY/DECK COATING (W/ WATERPROOFING)

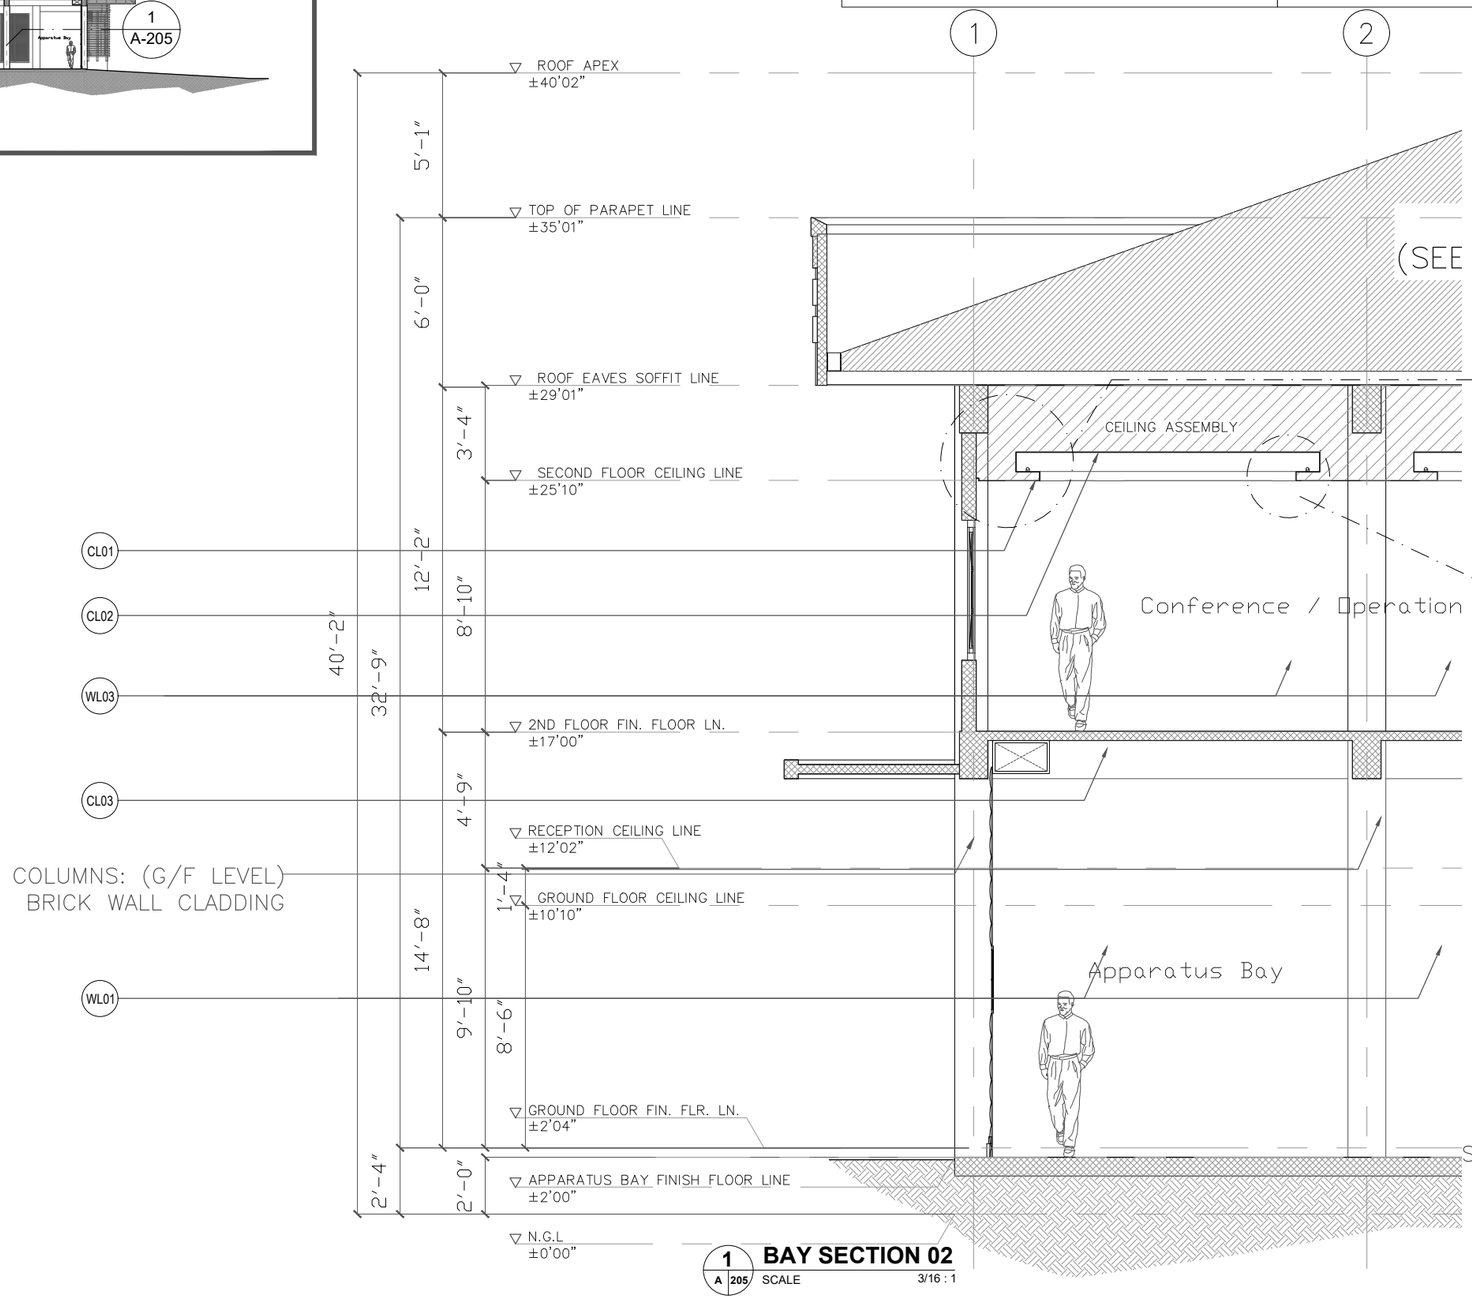

1 BAY SECTION 02 (A 205) SCALE 3/16 : 1

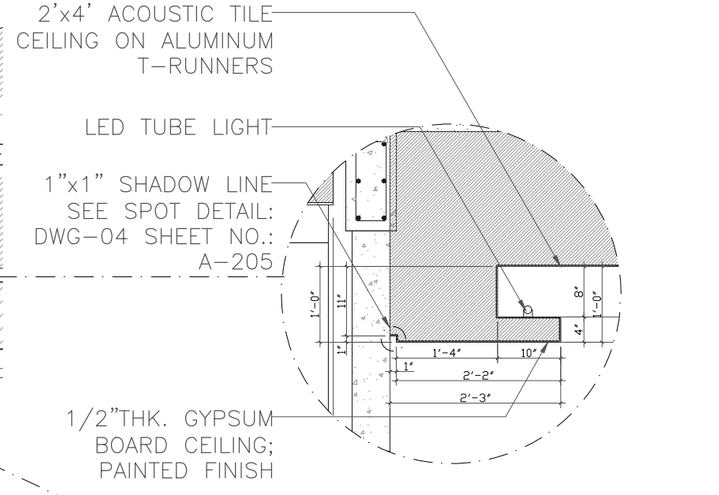

CEILING COVE LIGHTING
2 SPOT DETAIL (A 205) SCALE 1/2 : 1

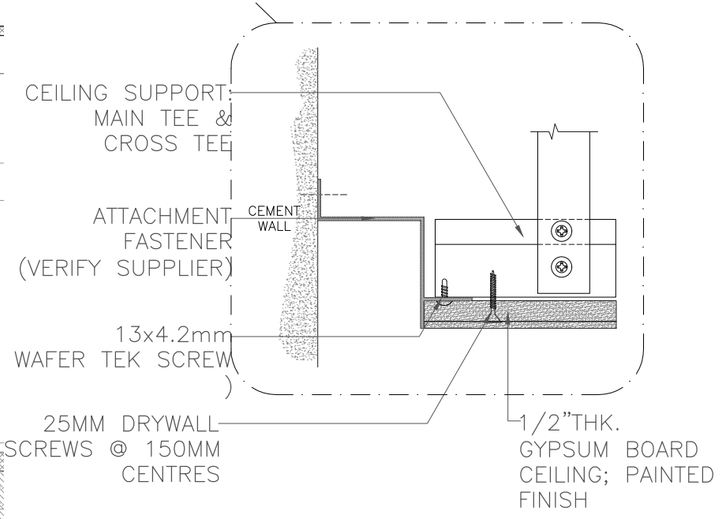

CEILING SHADOW LANE
3 SPOT DETAIL (A 205) SCALE 1/2 : 1

4 COVELIGHT AND SHADOW LANE DETAILS (A 205) SCALE 3/16 : 1

ARCHITECTS
P.O. Box 6
Kolonia, POHNPEI
FSM 96941
Tel. (691) 320-2966
email add.:
archsrsroque@yahoo.com

CONSULTANT

RYAN SALAS ROQUE PRC NO.0024015 PHILIPPINES REGISTERED ARCHITECT

proposed new Pohnpei state emergency operations center (EOC) FIRE STATION

CONTENTS
BAY SECTION -2

Approved

Approved

REVISION	BY

DATE: 09-2020
SCALE:
DRAWN:
JOB:
SHEET
Ar-205

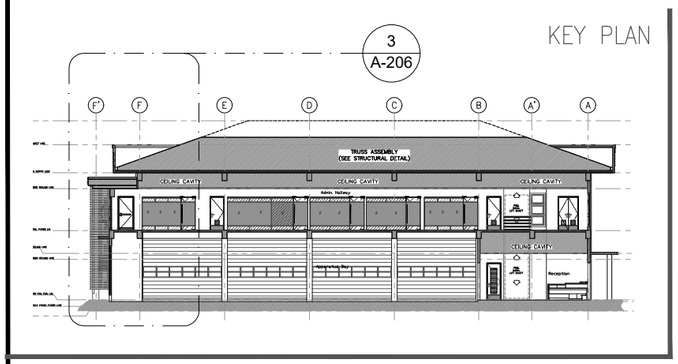

CL01	1/2" THK. GYPSUM BOARD CEILING ; PAINTED FINISH	CL03	OPEN CEILING; PLAIN CEMENT FINISH
CL02	2'x4' ACOUSTIC TILE CEILING ON ALUMINUM T-RUNNERS	CL04	1/4" THK. CEMENT BOARD PLAIN PAINTED FIN.
CL05	METAL SPANDREL		

WALL FINISHES

WL01	CEMENT PLASTER ; PAINTED FINISH	WL04	CERAMIC TILES (VERIFY CODE)
WL02	CEMENT BOARD; PAINTED FINISH	WL05	GLASS PARTITION WALLS
WL03	3/4" THK. GYPSUM BOARD ON METAL STUDS ASSEMBLY		

KEY FLOOR FINISHES

FF01	12"x12" AZROCK VINYL TILES W/ VINYL COVE BASE	FF05	24"x24" VITRIFIED CERAMIC TILES W/ 4" BORDER
FF02	PLAIN CEMENT SMOOTH FINISH		⌀ BLACK PEBBLE WASHOUT AND 4"x4" MAHOGANY FINISH (SEE DET.)
FF03	NON-SKID PAINT	FF06	1/8Ø BLACK PEBBLE WASHOUT
FF04	12"x12" NON-SKID CERAMIC TILES	FF07	NON-SLIP BALCONY/DECK COATING (W/ WATERPROOFING)

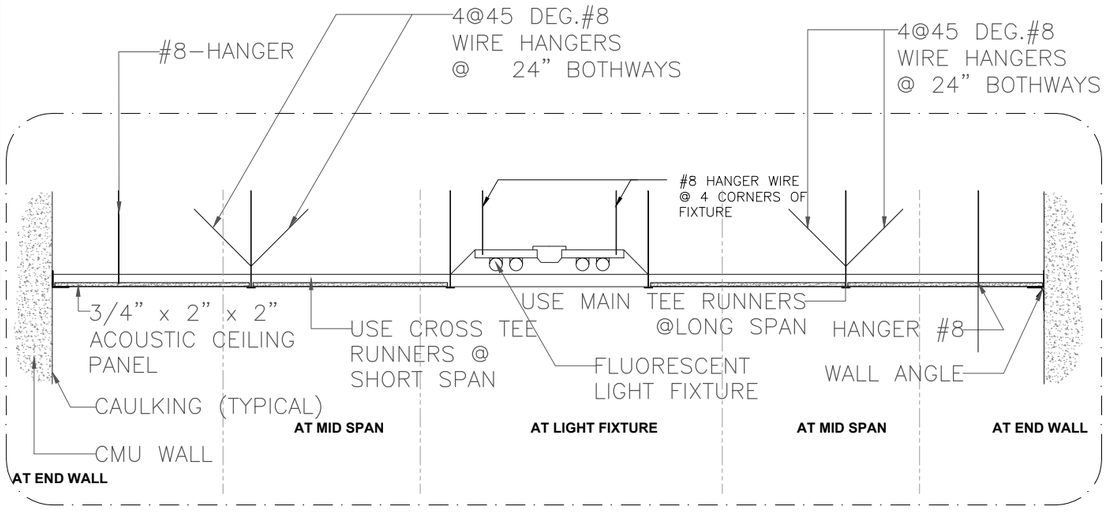

BLOW-UP ELEVATION

1 / A-206 TYPICAL DETAIL OF ACOUSTIC TILES ON T-RUNNER

SCALE 1/32 : 1

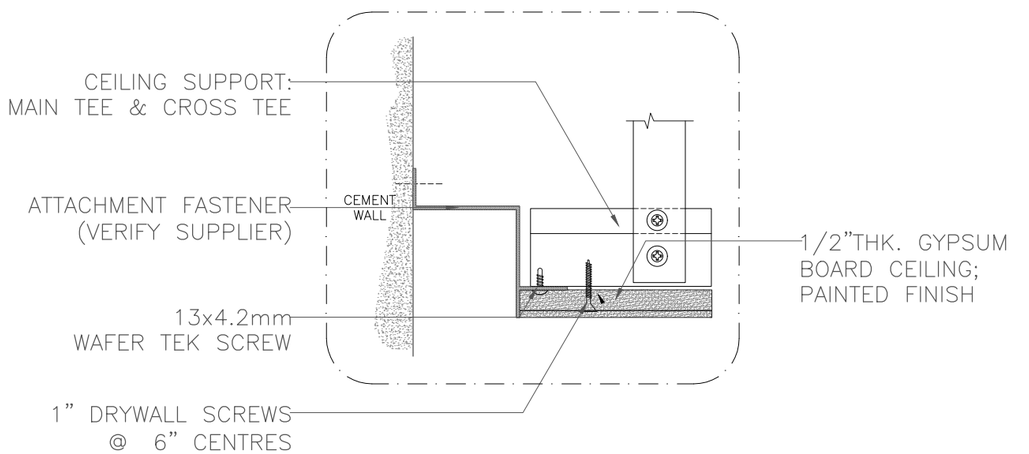

CEILING SHADOW LANE

2 / A-206 SPOT DETAIL

SCALE 3/16 : 1

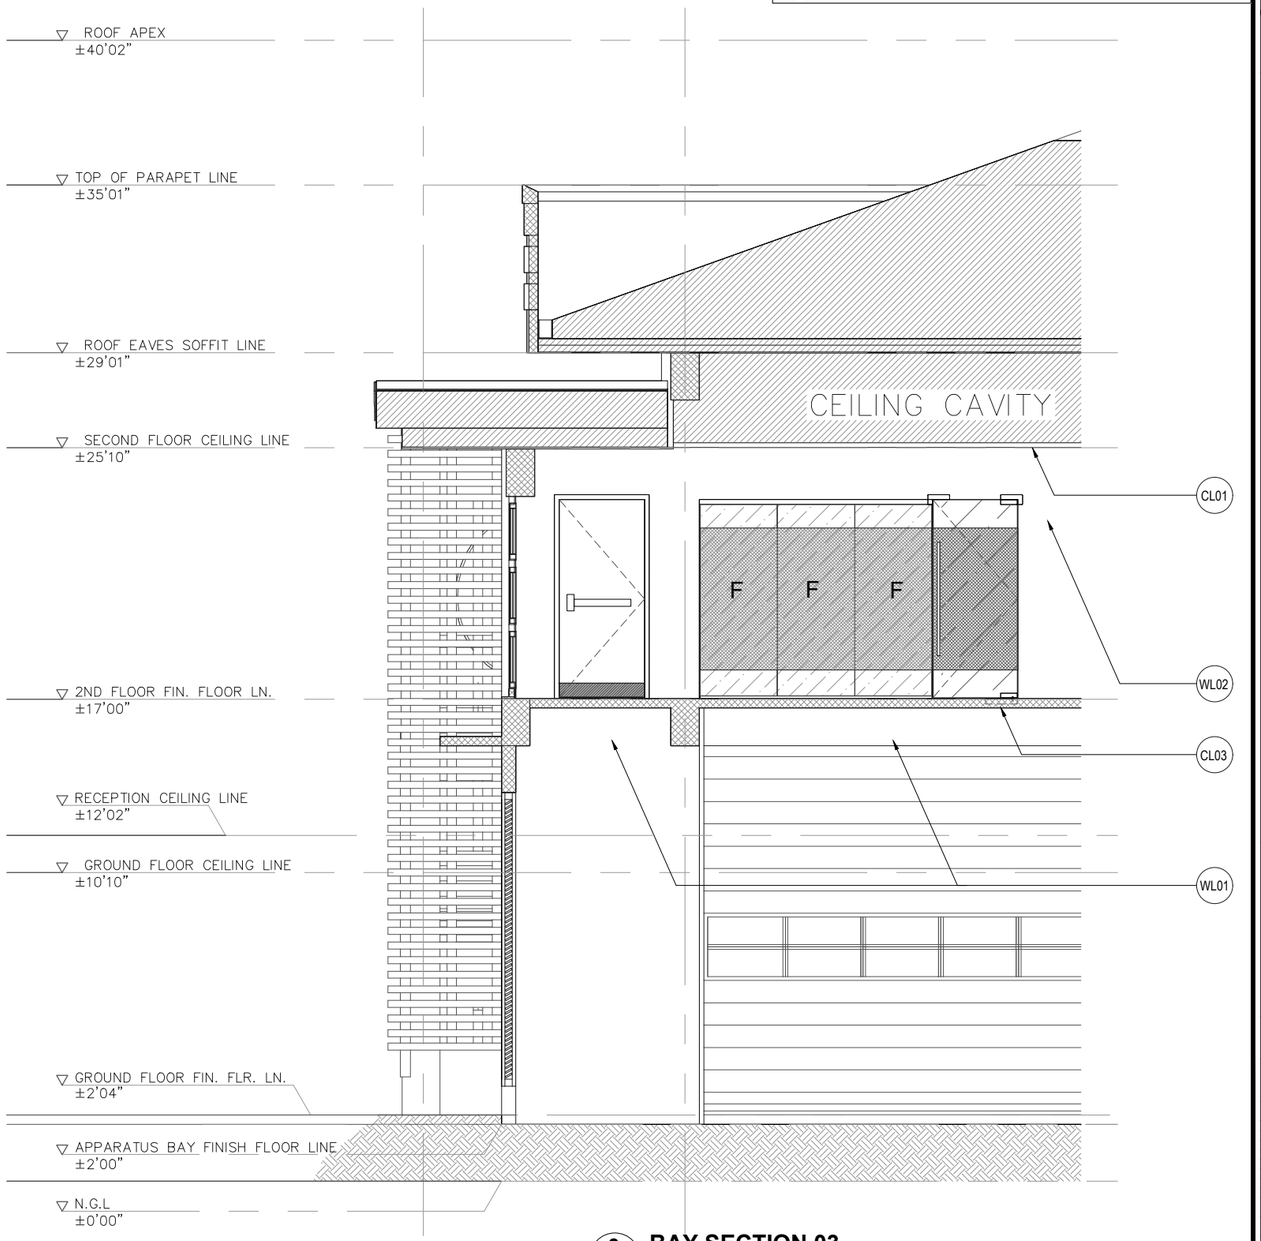

3 / A-206 BAY SECTION 03

SCALE 3/16 : 1

4 / A-206 DETAILS OF ACOUSTIC TILES AND SHADOW LANE

SCALE 1/32 : 1

ARCHITECTS
P.O. Box 6
Kolonia, POHNPEI
FSM 96941
Tel. (691) 320-2966
email add.:
archsrsroque@yahoo.com
CONSULTANT
RYAN SALAS ROQUE
PHILIPPINES
REGISTERED ARCHITECT
PRC NO.0024015

proposed new Pohnpei state emergency operations center (EOC) FIRE STATION

CONTENTS
BAY SECTION -3

Approved

Approved

REVISION	BY

DATE: 09–2020
SCALE:
DRAWN:
JOB:
SHEET
Ar–206

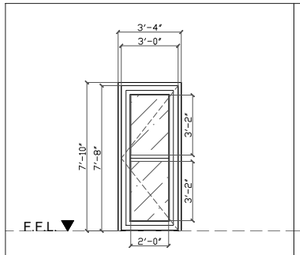	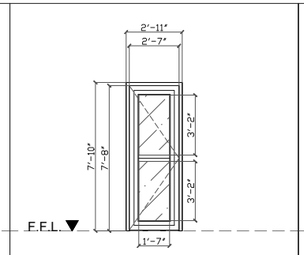	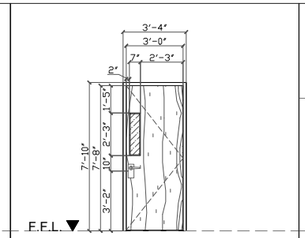	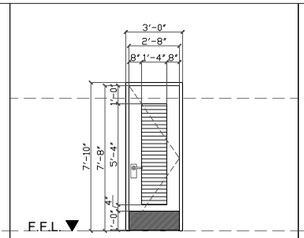	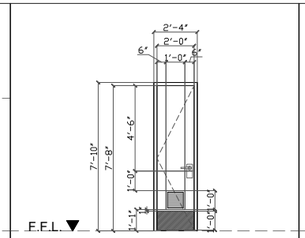	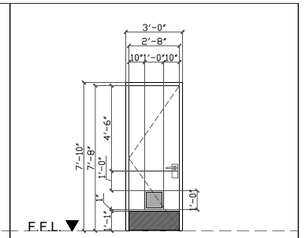
D 1	D 2	D 3	D 4	D 5	D 6
D-01 DOOR 1 (w/ STEEL DOOR JAMB)	D-02 DOOR 2 (w/ STEEL DOOR JAMB)	D-03 DOOR 3 (w/ STEEL DOOR JAMB)	D-04 DOOR 4 (w/ STEEL DOOR JAMB)	D-05 DOOR 5 (w/ STEEL DOOR JAMB)	D-06 DOOR 6 (w/ STEEL DOOR JAMB)
MAIN ENTRANCE DOOR	APPARATUS BAY ENTRY DOOR	FIREMEN'S QUARTERS DOOR	STORAGE / ELECTRICAL ROOM DOOR	COMMON TOILET DOOR (G/F,2/F)	PWD TOILET DOOR (G/F,2/F)
STEEL FRAMED GLASS DOOR	STEEL FRAMED GLASS DOOR	STEEL DOOR W/ FIXED SIDE VISION GLASS	STEEL LOUVERED DOOR WITH STEEL KICK PLATE	HOLLOW WOOD DOOR WITH LOUVER & STEEL KICK PLATE	HOLLOW WOOD DOOR WITH LOUVER & STEEL KICK PLATE
ONE (1) SET	ONE (1) SET	ONE (1) SET	THREE (3) SETS	TWO (2) SETS	TWO (2) SETS
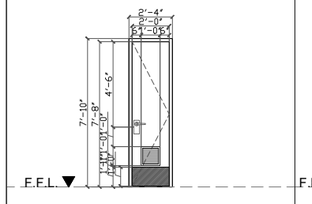	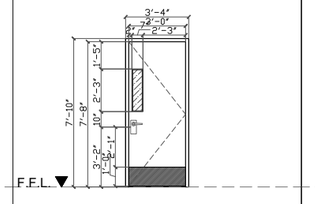	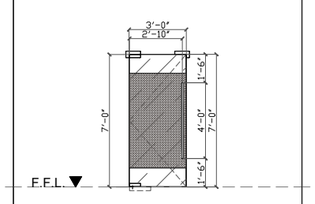	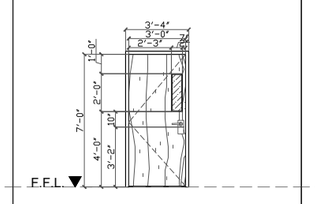	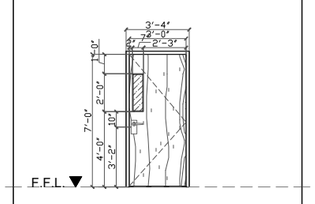	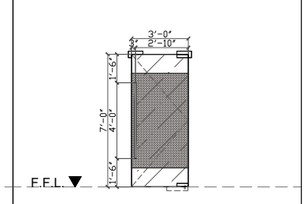
D 7	D 8	D 9	D 10	D 11	D 12
D-07 DOOR 7 (w/ STEEL DOOR JAMB)	D-08 DOOR 8 (w/ STEEL DOOR JAMB)	D-09 DOOR 9	D-10 DOOR 10 (w/ STEEL DOOR JAMB)	D-11 DOOR 11 (w/ STEEL DOOR JAMB)	D-12 DOOR 12
FIREMEN'S TOILET DOOR (G/F)	MEDICAL STORAGE ROOM	OFFICE ENTRANCE DOOR (2/F)	CONFERENCE & TRAINING RM. DOOR	CONFERENCE & TRAINING RM. DOOR	OFFICES ENTRANCE DOOR (2/F)
HOLLOW WOOD DOOR WITH LOUVER & STEEL KICK PLATE	STEEL DOOR W/ FIXED SIDE VISION GLASS & STEEL KICK PLATE	FRAMELESS TEMPERED GLASS DOOR W/ FROSTED GLASS STICKER	STEEL DOOR W/ SIDE VISION GLASS	STEEL DOOR 2"x6" DOOR JAMB	FRAMELESS TEMPERED GLASS DOOR W/ FROSTED GLASS STICKER
ONE (1) SET	ONE (1) SET	TWO (2) SETS	TWO (2) SETS	ONE (1) SET	FIVE (5) SETS
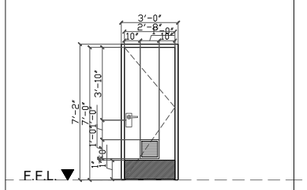	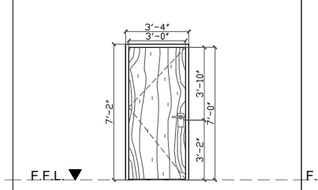	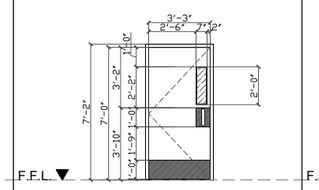	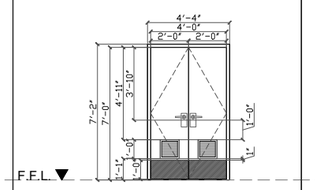	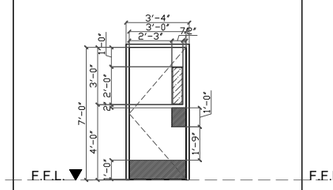	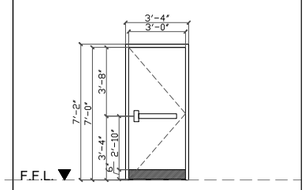
D 13	D 14	D 15	D 16	D 17	D 18
D-13 DOOR 13 (w/ STEEL DOOR JAMB)	D-14 DOOR 14 (w/ STEEL DOOR JAMB)	D-15 DOOR 15 (w/ STEEL DOOR JAMB)	D-16 DOOR 16 (w/ STEEL DOOR JAMB)	D-17 DOOR 17 (w/ STEEL DOOR JAMB)	D-18 DOOR 18 (w/ STEEL DOOR JAMB)
STAFF TOILET & SHOWERS (2/F)	OFFICER'S QUARTERS	DINING / MESS HALL ENTRANCE (2/F)	STORAGE-2	2F KITCHEN DOOR	FIRE EXIT
HOLLOW WOOD DOOR WITH LOUVER & STEEL KICK PLATE	SOLID WOOD DOOR 2"x6" DOOR JAMB	DOUBLE LEAF STEEL DOOR WITH VIEWING GLASS PANELS & STEEL KICK PLATE	DOUBLE LEAF STEEL DOOR WITH METAL LOUVERS & STEEL KICK PLATE	HOLLOW WOOD DOOR W/ FIXED SIDE VISION GLASS, STEEL KICK PLATE & PUSH PLATE	STEEL DOOR WITH PANIC DEVICE & STEEL KICK PLATE
ONE (1) SET	ONE (1) SET	ONE (1) SET	ONE (1) SET	ONE (1) SET	TWO (2) SETS

NEW FIRE STATION

1 / A 300 **SCHEDULE OF DOORS**

SCALE 1/8 : 1

ARCHITECTS
P.O. Box 6
Kolonia, POHNPEI
FSM 96941
Tel. (691) 320-2966
email add.:
archsrsroque@yahoo.com

CONSULTANT

RYAN SALAS ROQUE
PRC NO.0024015
PHILIPPINES
REGISTERED ARCHITECT

proposed new Pohnpei state emergency operations center (EOC) FIRE STATION

CONTENTS
SCHEDULE OF DOORS

Approved

Approved

REVISION	BY

DATE: 09-2020
SCALE:
DRAWN:
JOB:
SHEET
Ar-300

THESE PLANS CONSTRUCTION DRAWINGS ARE THE PROPERTY OF RYAN SALAS ROQUE ARCHITECTS AND SHALL NOT BE USED OR REPRODUCED WITHOUT THE WRITTEN CONSENT OF THE ARCHITECT

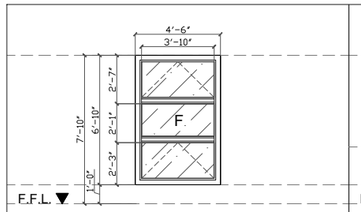

W 1	RECEPTION (MAIN ENTRY)
W-01	WINDOW 1
AWNING WINDOWS	
ALUMINUM ANALOK FRAME, MIRROR GLASS FINISH	
ONE (1) SET	

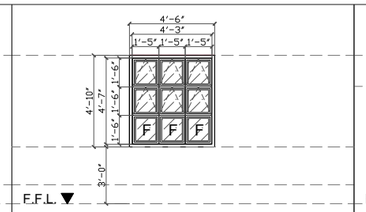

W 2	FIREMEN'S QUARTERS
W-02	WINDOW 2
COMBINATION AWNING & FIXED WINDOWS	
ALUMINUM ANALOK FRAME, MIRROR GLASS FINISH	
TWO (2) SETS	

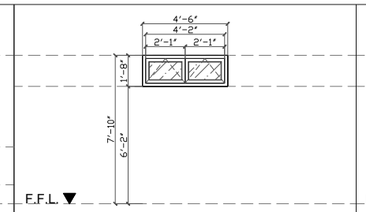

W 3	G/F/2ND FLOOR PWD/TOILET & SHOWER/COMMON TOILET/STORAGE-2
W-03	WINDOW 3
AWNING WINDOWS	
ALUMINUM ANALOK FRAME, MIRROR GLASS FINISH	
SIX (6) SETS	

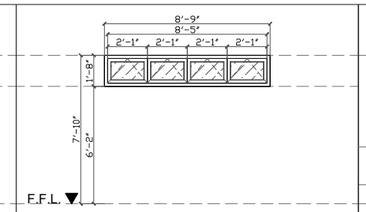

W 4	TOILET & SHOWERS G/F
W-04	WINDOW 4
AWNING WINDOWS	
ALUMINUM ANALOK FRAME, MIRROR GLASS FINISH	
TWO (2) SETS	

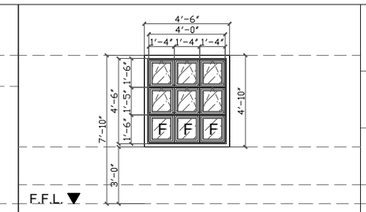

W 5	MEDICAL STORAGE G/F
W-05	WINDOW 5
COMBINATION AWNING & FIXED WINDOWS	
ALUMINUM ANALOK FRAME, MIRROR GLASS FINISH	
ONE (1) SET	

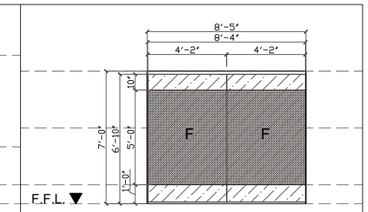

W 15	OFFICES (2/F) CHIEF OF FIRE, ADMIN. OFFICE
W-15	WINDOW 15
FRAMLESS FIXED GLASS WINDOWS	
FRAMELESS CLEAR FIXED GLASS WITH FROSTED GLASS STICKERS	
TWO (2) SETS	

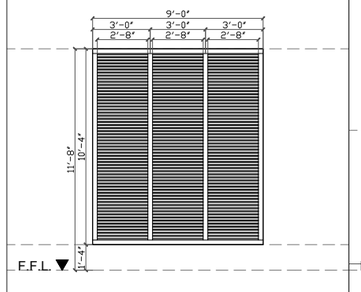

W 6	FIREMAN'S POLE G/F
W-06	WINDOW 6
METAL LOUVERED WINDOWS	
ALUMINUM ANALOK FRAME, MIRROR GLASS FINISH	
ONE (1) SET	

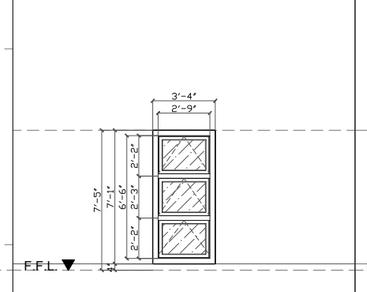

W 7	HALLWAYS 2/F
W-07	WINDOW 7
AWNING WINDOWS	
ALUMINUM ANALOK FRAME, MIRROR GLASS FINISH	
FIVE (5) SETS	

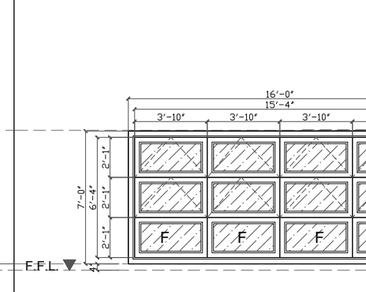

W 8	2/F ADMIN OFFICE / MAIN FACADE
W-08	WINDOW 8
COMBINATION AWNING & FIXED WINDOWS	
ALUMINUM ANALOK FRAME, MIRROR GLASS FINISH	
FOUR (4) SETS	

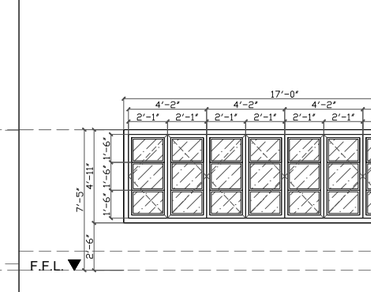

W 9	OFFICER'S QUARTERS, CONFERENCE & TRAINING ROOM 2/F
W-09	WINDOW 9
CASEMENT WINDOWS	
ALUMINUM ANALOK FRAME, MIRROR GLASS FINISH	
THREE (3) SETS	

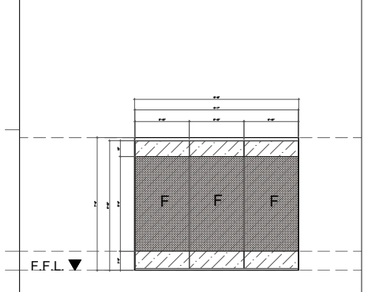

W 14	OFFICES (2/F) COMM. STATION, CAPTAIN'S OFFICE
W-14	WINDOW 14
FRAMLESS FIXED GLASS WINDOWS	
FRAMELESS CLEAR FIXED GLASS WITH FROSTED GLASS STICKERS	
TWO (2) SETS	

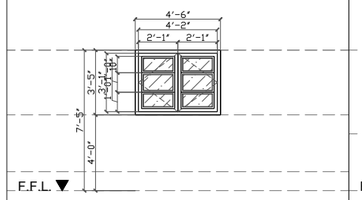

W 10	KITCHEN (2/F)
W-10	WINDOW 10
CASEMENT WINDOWS	
ALUMINUM ANALOK FRAME, MIRROR GLASS FINISH	
ONE (1) SET	

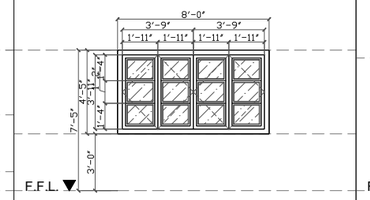

W 11	(2/F)-DINING/MESS HALL/OFFICE
W-11	WINDOW 11
CASEMENT WINDOWS	
ALUMINUM ANALOK FRAME, MIRROR GLASS FINISH	
FOUR (4) SETS	

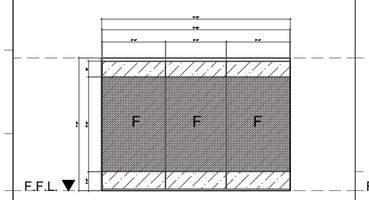

W 12	ADMINISTRATIVE STATIONS (2/F)
W-12	WINDOW 12
FRAMLESS FIXED GLASS WINDOWS	
FRAMELESS CLEAR FIXED GLASS WITH FROSTED GLASS STICKERS	
ONE (1) SET	

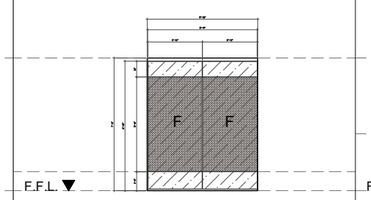

W 13	ADMINISTRATIVE STATIONS (2/F)
W-13	WINDOW 1A
FRAMLESS FIXED GLASS WINDOWS	
FRAMELESS CLEAR FIXED GLASS WITH FROSTED GLASS STICKERS	
ONE (1) SET	

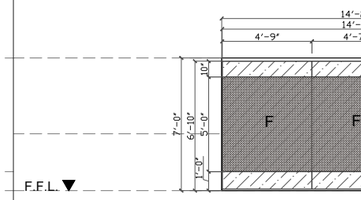

W 16	ADMINISTRATIVE WORK STATIONS & OFFICES (2/F – DIRECTOR'S OFFICE)
W-16	WINDOW 16
FRAMLESS FIXED GLASS WINDOWS	
FRAMELESS CLEAR FIXED GLASS WITH FROSTED GLASS STICKERS	
TWO (2) SETS	

NEW FIRE STATION

1 / A 301 SCHEDULE OF WINDOWS

SCALE 1/8 : 1

ARCHITECTS
P.O. Box 6
Kolonia, POHNPEI
FSM 96941
Tel. (691) 320-2966
email add.:
archsroque@yahoo.com

CONSULTANT

BRYAN SALAS ROQUE
PRC NO.0024015
PHILIPPINES
REGISTERED ARCHITECT

proposed new Pohnpei state emergency operations center (EOC) FIRE STATION

CONTENTS
SCHEDULE OF WINDOWS

Approved

Approved

REVISION	BY

DATE: 09-2020
SCALE:
DRAWN:
JOB:
SHEET
Ar-301

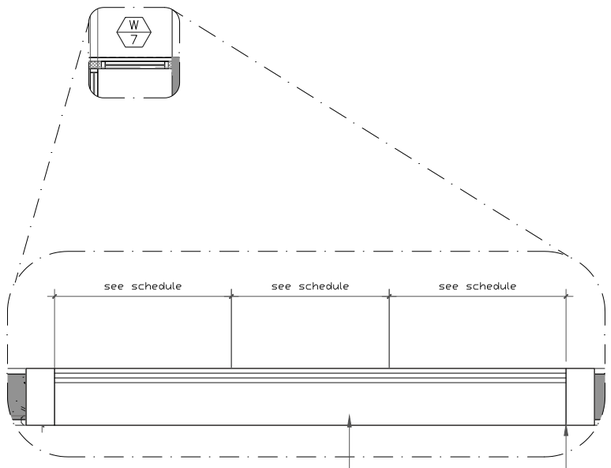

FIRE STATION
1 / A 302 WINDOW GRILLS BLOW-UP PLAN
SCALE 1/2 : 1

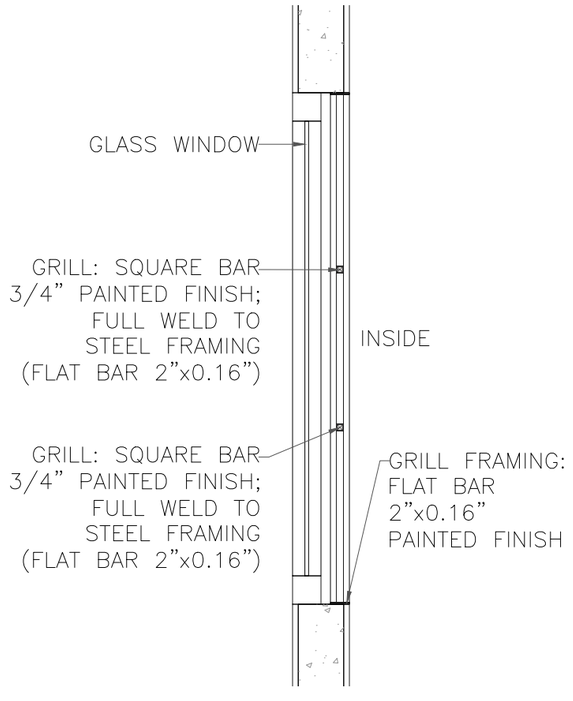

FIRE STATION
2 / A 302 WINDOW GRILLS BLOW-UP ELEVATION
SCALE 1/2 : 1

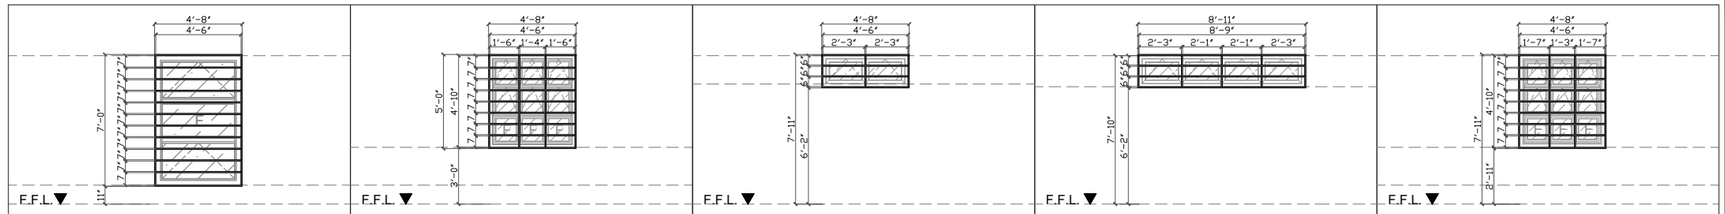

WINDOW GRILL SCHEDULE	WINDOW GRILL SCHEDULE	WINDOW GRILL SCHEDULE	WINDOW GRILL SCHEDULE	WINDOW GRILL SCHEDULE
WG–01 WINDOW 1	WG–02 WINDOW 2	W–03 WINDOW 3	W–04 WINDOW 4	W–05 WINDOW 5
FLAT BAR GRILL FRAME; METAL GRILLS: 3/4" SQUARE BAR PAINTED FINISH	FLAT BAR GRILL FRAME; METAL GRILLS: 3/4" SQUARE BAR PAINTED FINISH	FLAT BAR GRILL FRAME; METAL GRILLS: 3/4" SQUARE BAR PAINTED FINISH	FLAT BAR GRILL FRAME; METAL GRILLS: 3/4" SQUARE BAR PAINTED FINISH	FLAT BAR GRILL FRAME; METAL GRILLS: 3/4" SQUARE BAR PAINTED FINISH
ONE (1) SET	TWO (2) SETS	SIX (6) SETS	TWO (2) SETS	ONE (1) SET

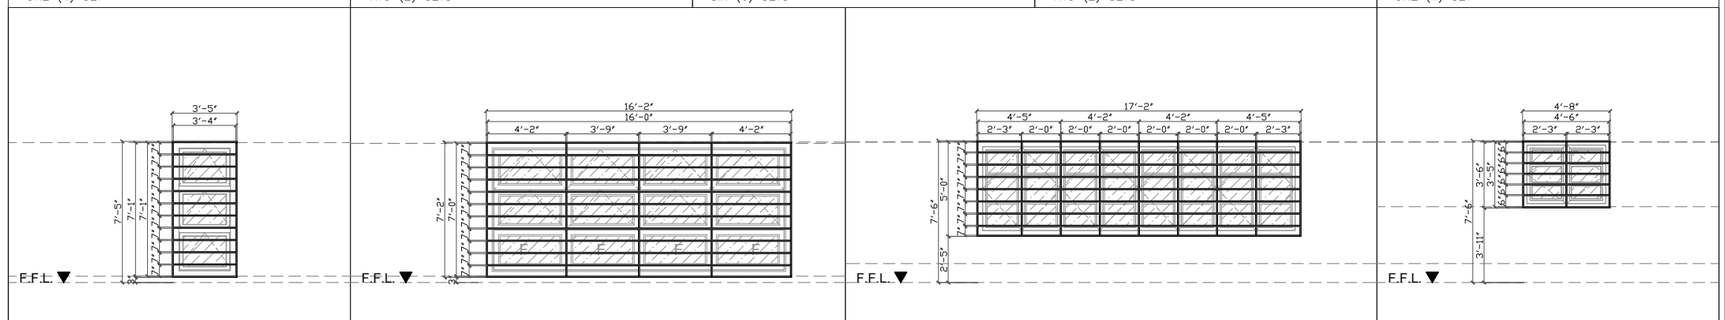

WINDOW GRILL SCHEDULE	WINDOW GRILL SCHEDULE	WINDOW GRILL SCHEDULE	WINDOW GRILL SCHEDULE
W–07 WINDOW 7	W–08 WINDOW 8	W–09 WINDOW 9	W–10 WINDOW 10
FLAT BAR GRILL FRAME; METAL GRILLS: 3/4" SQUARE BAR PAINTED FINISH	FLAT BAR GRILL FRAME; METAL GRILLS: 3/4" SQUARE BAR PAINTED FINISH	FLAT BAR GRILL FRAME; METAL GRILLS: 3/4" SQUARE BAR PAINTED FINISH	FLAT BAR GRILL FRAME; METAL GRILLS: 3/4" SQUARE BAR PAINTED FINISH
FIVE (5) SETS	FOUR (4) SETS	THREE (3) SETS	ONE (1) SET

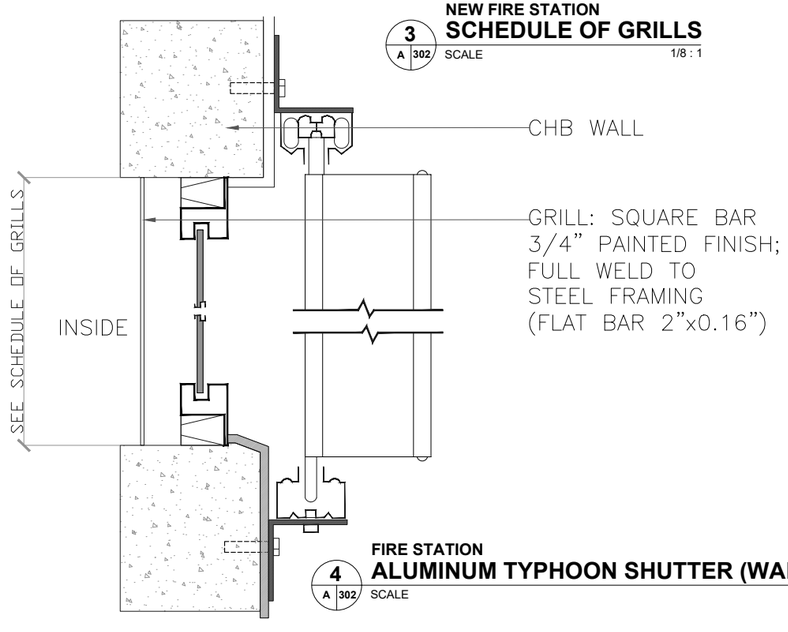

NEW FIRE STATION
3 / A 302 SCHEDULE OF GRILLS
SCALE 1/8 : 1

FIRE STATION
4 / A 302 ALUMINUM TYPHOON SHUTTER (WALL SECTION)
SCALE 1/2:1

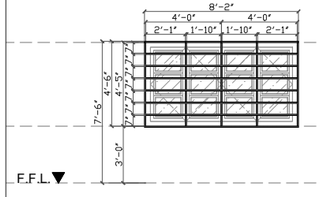

WINDOW GRILL SCHEDULE
W–11 WINDOW 11
FLAT BAR GRILL FRAME; METAL GRILLS: 3/4" SQUARE BAR PAINTED FINISH
THREE (3) SETS

ARCHITECTS
P.O. Box 6
Kolonia, POHNPEI
FSM 96941
Tel. (691) 320-2966
email add.:
archrsroque@yahoo.com
CONSULTANT
RYAN SALAS ROQUE
PRC NO.0024015
PHILLIPINES
REGISTERED ARCHITECT

proposed new Pohnpei state emergency operations center (EOC) FIRE STATION

CONTENTS
ALUMINUM TYPHOON SHUTTER

Approved

Approved

REVISION	BY

DATE: 09–2020
SCALE:
DRAWN:
JOB:
SHEET
Ar–302

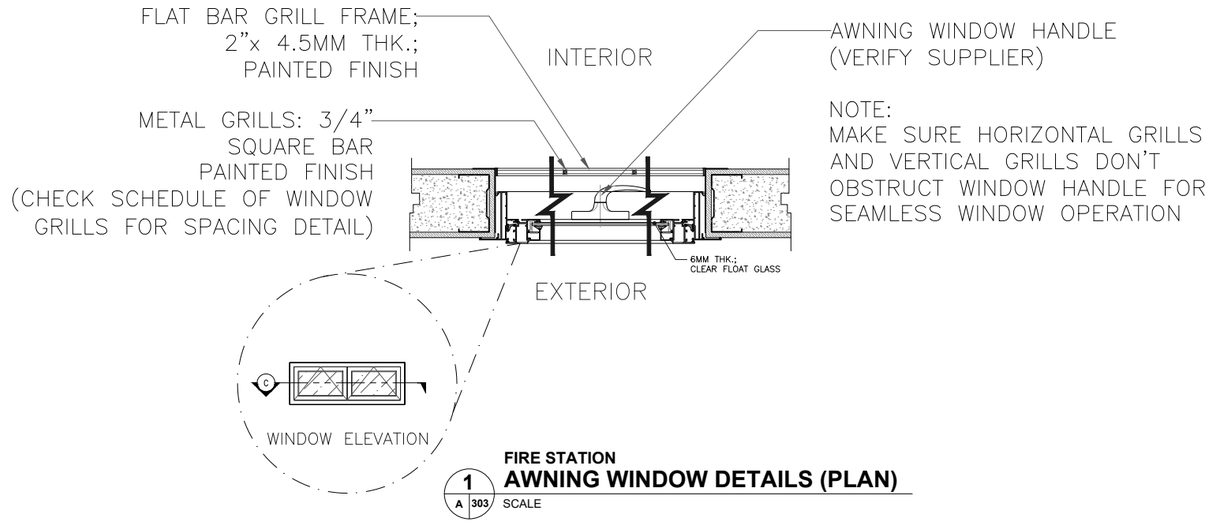

FIRE STATION

1 / A 303 AWNING WINDOW DETAILS (PLAN)

SCALE

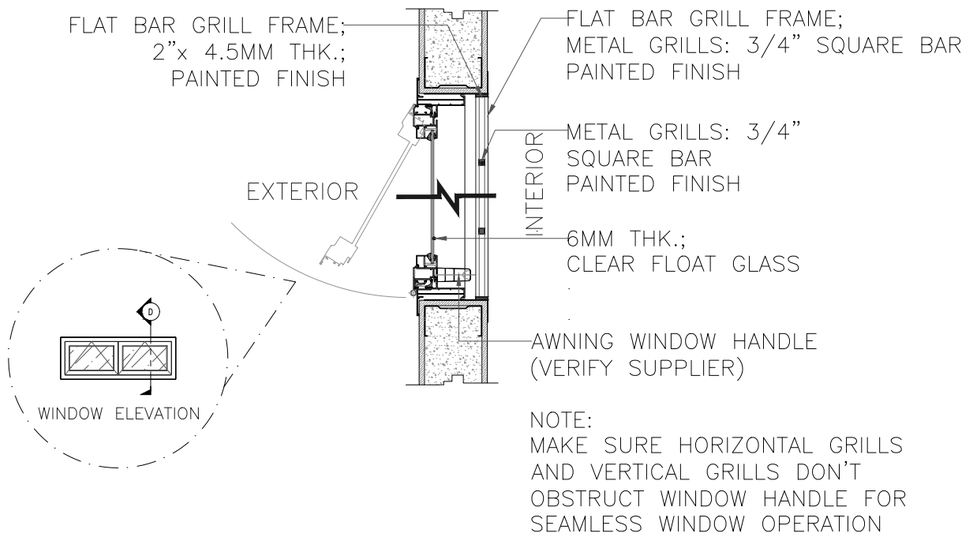

FIRE STATION

2 / A 303 AWNING WINDOW DETAILS (SECTION)

SCALE 1/2:1

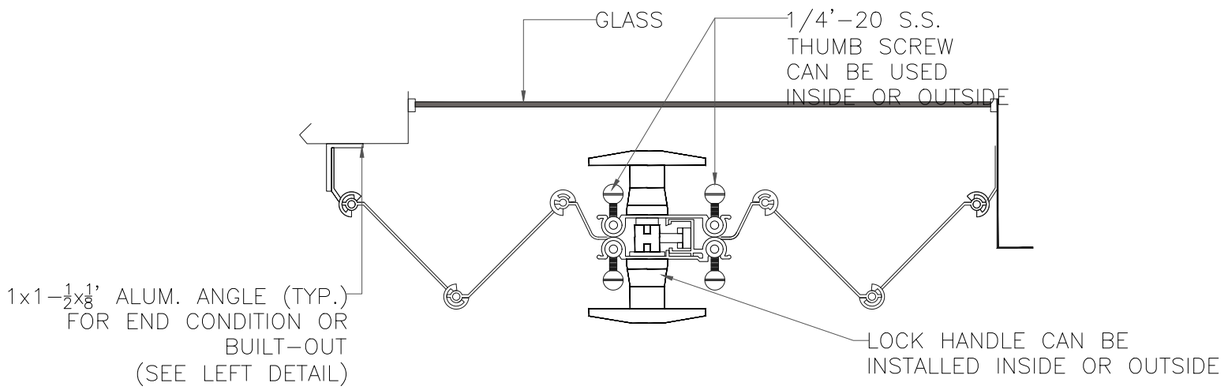

FIRE STATION

3 / A 303 ALUMINUM TYPHOON SHUTTER (PLAN)

SCALE 1/2:1

ARCHITECTS
P.O. Box 6
Kolonia, POHNPEI
FSM 96941
Tel. (691) 320-2966
email add.:
archrsroque@yahoo.com
CONSULTANT
RYAN SALAS ROQUE
PRC NO.0024015
PHILIPPINES
REGISTERED ARCHITECT

proposed new Pohnpei state emergency operations center (EOC) FIRE STATION

CONTENTS
SHUTTER DETAIL

Approved

Approved

REVISION	BY

DATE: 09-2020
SCALE:
DRAWN:
JOB:
SHEET
Ar-303

ROOM NO.	FINISHES / ROOM NAME	FLOOR							WALL					CEILING						BASE				
		PLAIN CEMENT W/ EPOXY FINISH	PLAIN CEMENT SMOOTH FINISH	NON-SKID PAINT	NON-SKID CERAMIC TILES (12"x12")	24"x24" CERAMIC TILES	1/8Ø BLACK PEBBLE WASHOUT	NON-SLIP BALCONY/DECK COATING (W/ WATERPROOFING)	CEMENT PLASTER PAINTED FINISH	CEMENT BOARD PAINTED FINISH	3/4" THK. GYPSUM BOARD	CERAMIC TILES	GLASS PARTITION WALLS	GYPSUM BOARD PAINTED FINISH	CONCRETE PAINTED FINISH	ORDINARY PLY PAINTED FINISH	1 " THK CEMENT BOARD PLAIN PAINTED FIN.	2'x2'x1/2"THK. ACOUSTIC TILE	1"x4" WOODEN CORNICE DESIGN	PAINTED FINISH	VINYL COVE BASE	1 TILE UP	CERAMIC TILES	1"x4" WOODEN BASEBOARD
NFS-100	MEDICAL STORAGE				●				●					●										
NFS-101	STAFF TOILET & SHOWERS				●				●			●					●							
NFS-102	FIREMEN'S QUARTERS					●			●					●										
NFS-103	RECEPTION					●			●									●						
NFS-104	PWD TOILET (RECEPTION)				●							●					●							
NFS-105	COMMON TOILET (RECEPTION)				●							●					●							
NFS-106	ELECTRICAL ROOM					●			●					●										
NFS-107	APPARATUS BAY	●							●						●									
NFS-200	STORAGE-2				●				●		●			●										
NFS-201	DINING/MESS HALL					●			●		●							●			●			
NFS-202	KITCHEN					●			●		●							●				●		
NFS-203	ADMIN. WORK STATIONS					●			●		●		●					●			●			
NFS-204	CONFERENCE/TRAINING RM.					●			●		●		●					●			●			
NFS-205	OFFICER'S QUARTERS					●			●		●		●	●							●			
NFS-206	TOILET & SHOWERS				●				●			●					●							
NFS-207	LOCKERS & DRYING				●				●			●					●							
NFS-208	911 COMMUNICATIONS STATION					●			●		●		●					●			●			
NFS-209	CHIEF OF FIRE					●			●		●		●					●			●			
NFS-210	ADMIN. OFFICE					●			●		●		●					●			●			
NFS-211	DIRECTOR'S OFFICE					●			●		●		●					●			●			
NFS-212	STORAGE					●			●		●			●							●			
NFS-213	CAPTAIN'S OFFICE					●			●		●		●					●			●			
NFS-214	2/F PWD TOILET				●							●					●							
NFS-215	COMMON TOILET				●							●					●							
NFS-216	ELECTRICAL ROOM					●			●					●										

1 / A 400 NEW FIRE STATION
SCHEDULE OF FINISHES
SCALE 1/4 : 1

ARCHITECTS
P.O. Box 6
Kolonia, POHNPEI
FSM 96941
Tel. (691) 320-2966
email add.:
archsrsque@yahoo.com

CONSULTANT

RYAN SALAS ROQUE PRC NO.0024015 PHILIPPINES REGISTERED ARCHITECT

proposed new Pohnpei state emergency operations center (EOC) FIRE STATION

CONTENTS
SCHEDULE OF FINISHES

Approved

Approved

REVISION	BY

DATE: 09–2020
SCALE:
DRAWN:
JOB:
SHEET Ar–400

WALL KEY

- MASONRY BLOCK
- STEEL STUD
- BALCONY WALL/ LOW WALL
- GLASS PARTITION /WINDOW

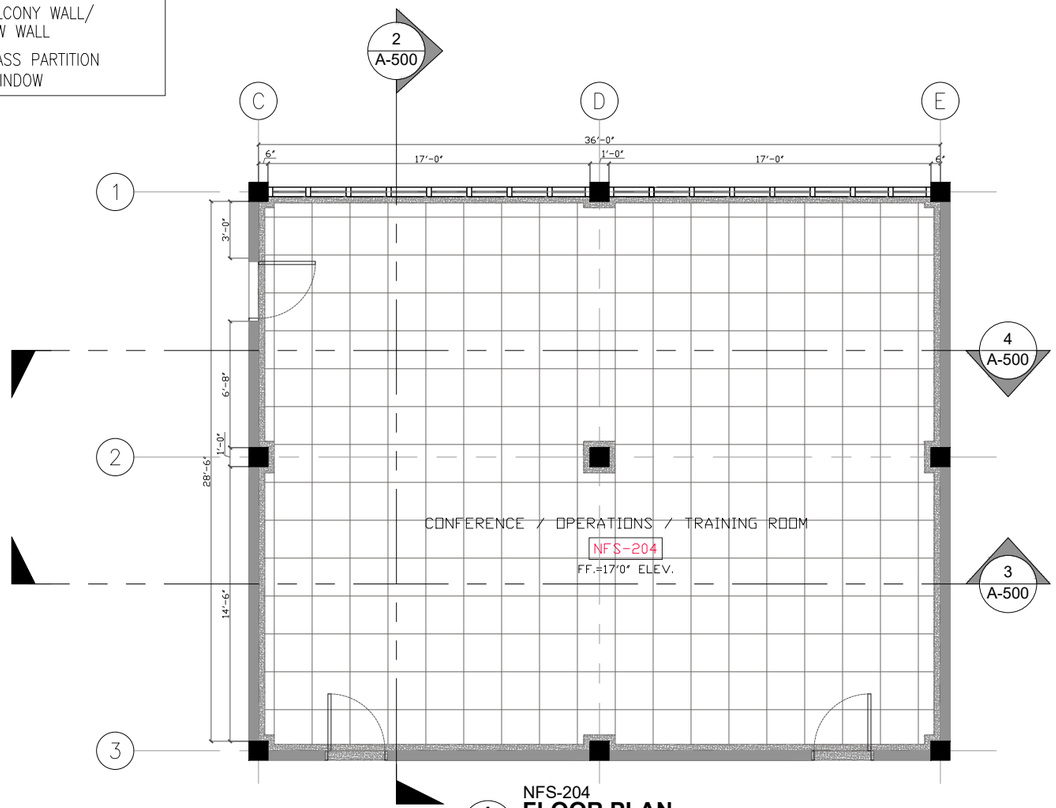

1 A 500 NFS-204 **FLOOR PLAN**
SCALE 1/8 : 1

CEILING FINISHES

- CL01 ACCOUSTIC TILE AND GYPSUM BOARD
- CL02 2'x4' ACOUSTIC TILE CEILING ON ALUMINUM T-RUNNERS
- CL03 OPEN CEILING; PLAIN CEMENT FINISH
- CL04 1/4" THK. CEMENT BOARD PLAIN PAINTED FIN.

WALL FINISHES

- WL01 CEMENT PLASTER ; PAINTED FINISH
- WL02 CEMENT BOARD; PAINTED FINISH
- WL03 3/4" THK. GYPSUM BOARD ON METAL STUDS ASSEMBLY
- WL04 CERAMIC TILES (VERIFY CODE)
- WL05 GLASS PARTITION WALLS

KEY FLOOR FINISHES

- FF01 12"x12" AZROCK VINYL TILES W/ VINYL COVE BASE
- FF02 PLAIN CEMENT SMOOTH FINISH
- FF03 NON-SKID PAINT
- FF04 12"x12" NON-SKID CERAMIC TILES
- FF05 24"x24" VITRIFIED CERAMIC TILES W/ 4" BORDER (¼Ø BLACK PEBBLE WASHOUT AND 4"x½" MAHOGANY FINISH (SEE DET.)
- FF06 1/8Ø BLACK PEBBLE WASHOUT
- FF07 NON-SLIP BALCONY/DECK COATING (W/ WATERPROOFING)

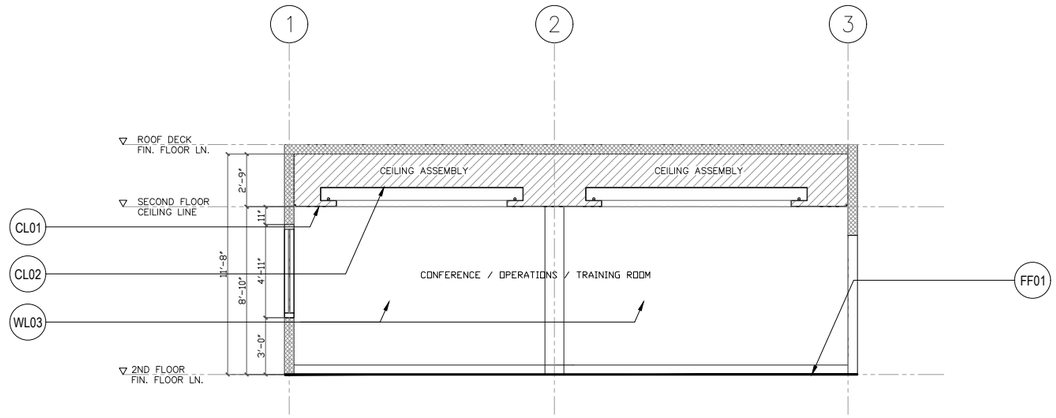

2 A 500 NFS-204 **INTERIOR ELEVATION "A"**
SCALE 1/8 : 1

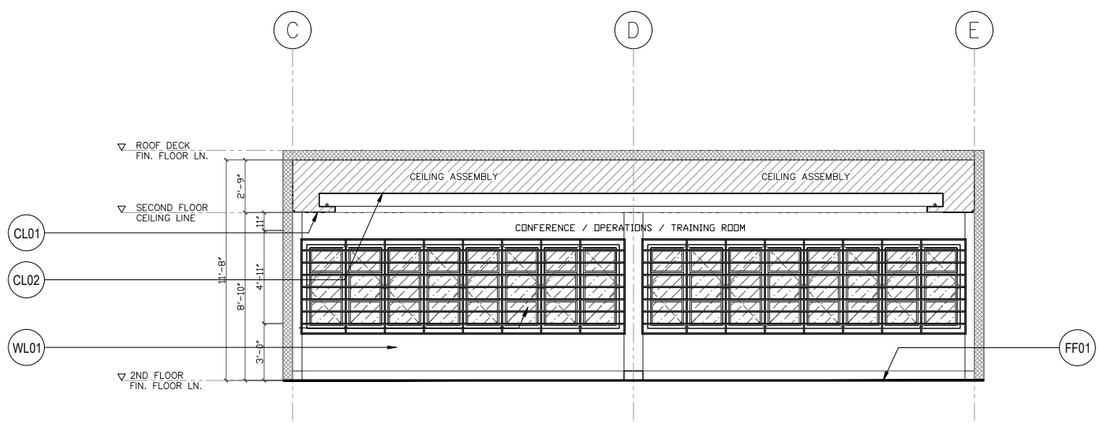

2 A 500 NFS-204 **INTERIOR ELEVATION "B"**
SCALE 1/8 : 1

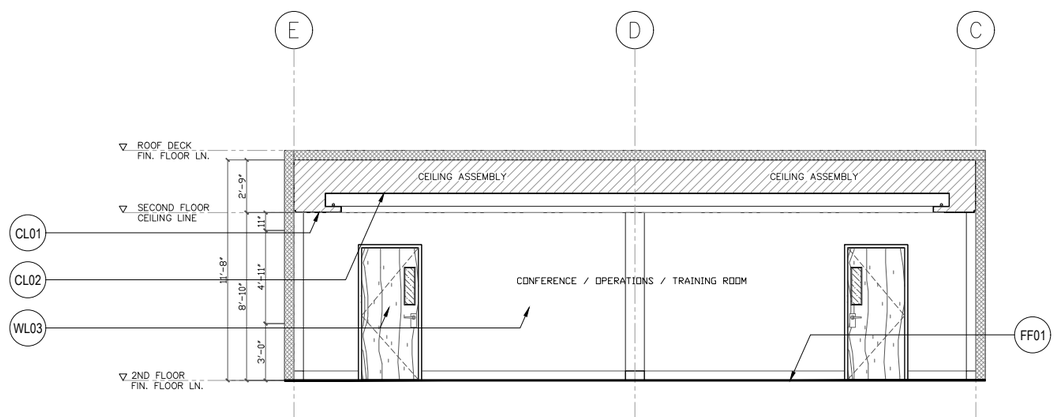

2 A 500 NFS-204 **INTERIOR ELEVATION "C"**
SCALE 1/8 : 1

ARCHITECTS
P.O. Box 6
Kolonia, POHNPEI
FSM 96941
Tel. (691) 320-2966
email add.:
archrsroque@yahoo.com
CONSULTANT
RYAN SALAS ROQUE
PRC NO.0024015
PHILIPPINES
REGISTERED ARCHITECT

proposed new Pohnpei state emergency operations center (EOC) FIRE STATION

CONTENTS
NSF-2014 FF/ELEV DETAIL

Approved

Approved

REVISION	BY

DATE: 09–2020
SCALE:
DRAWN:
JOB:
SHEET
Ar–500

THE PLANS, DRAWINGS AND DESIGNS CONTAINED HEREIN ARE THE EXCLUSIVE PROPERTY OF RYAN SALAS ROQUE ARCHITECTS AND SHALL NOT BE USED IN ANY WAY WITHOUT THE WRITTEN CONSENT OF THE ARCHITECT.

WALL KEY

- MASONRY BLOCK
- STEEL STUD
- BALCONY WALL/ LOW WALL
- GLASS PARTITION /WINDOW

WALL FINISHES

- WL01 CEMENT PLASTER ; PAINTED FINISH
- WL02 ¾" CEMENT BOARD; PAINTED FINISH
- FF04 ½" CEMENT BOARDS
- WL04 CERAMIC TILES (VERIFY CODE)
- WL05 GLASS PARTITION WALLS

CEILING FINISHES

- CL01 ACOUSTIC TILE AND GYPSUM BOARD
- CL02 2'x4' ACOUSTIC TILE CEILING ON ALUMINUM T-RUNNERS
- CL03 OPEN CEILING; PLAIN CEMENT FINISH
- CL04 1/4" THK. CEMENT BOARD PLAIN PAINTED FIN.

KEY FLOOR FINISHES

- FF01 12"x12" AZROCK VINYL TILES W/ VINYL COVE BASE
- FF02 PLAIN CEMENT SMOOTH FINISH
- FF03 NON-SKID PAINT
- FF04 12"x12" NON-SKID CERAMIC TILES
- FF05 24"x24" VITRIFIED CERAMIC TILES W/ 4" BORDER (@Ø BLACK PEBBLE WASHOUT AND 4"x¾" MAHOGANY FINISH (SEE DET.)
- FF06 1/8Ø BLACK PEBBLE WASHOUT
- FF07 NON-SLIP BALCONY/DECK COATING (W/ WATERPROOFING)

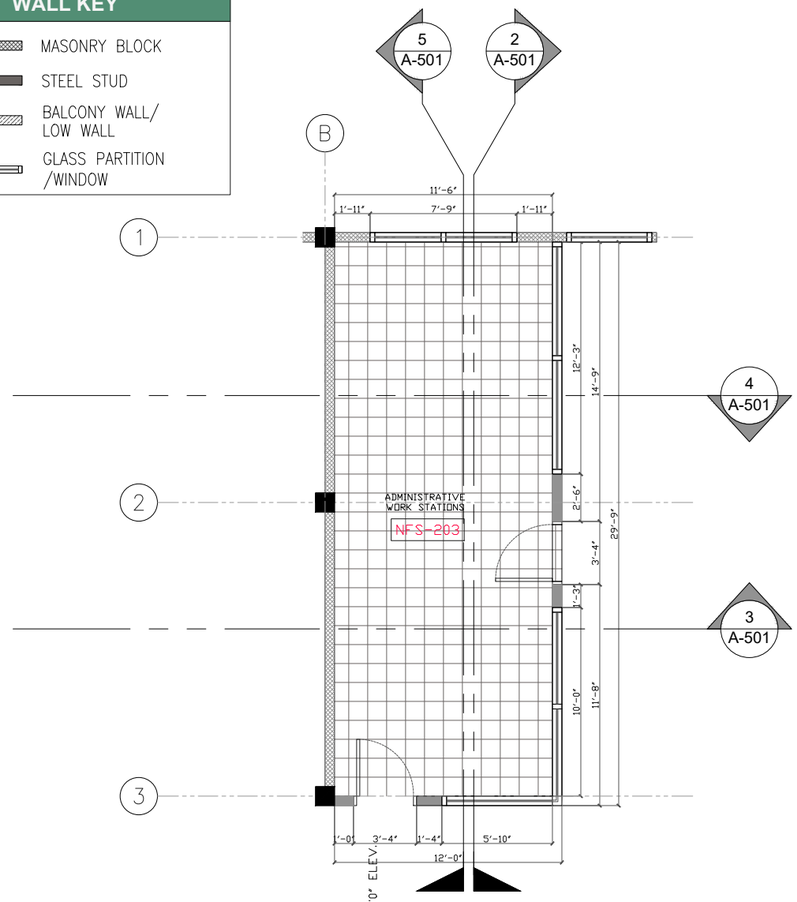

NFS-203
1 FLOOR PLAN
A 501 SCALE 1/8 : 1

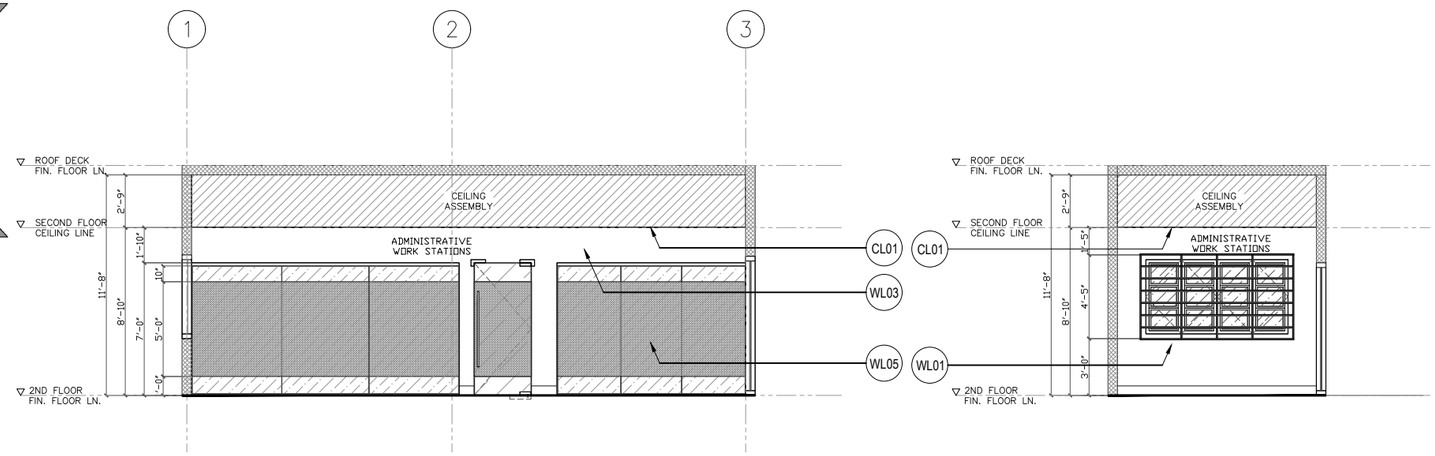

NFS-203
2 INTERIOR ELEVATION "A"
A 501 SCALE 1/8 : 1

NFS-203
3 INTERIOR ELEVATION "B"
A 501 SCALE

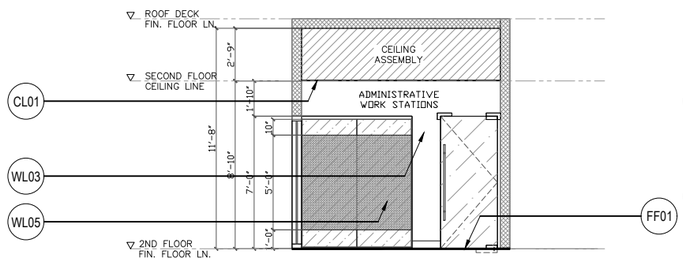

NFS-203
4 INTERIOR ELEVATION "C"
A 501 SCALE 1/8 : 1

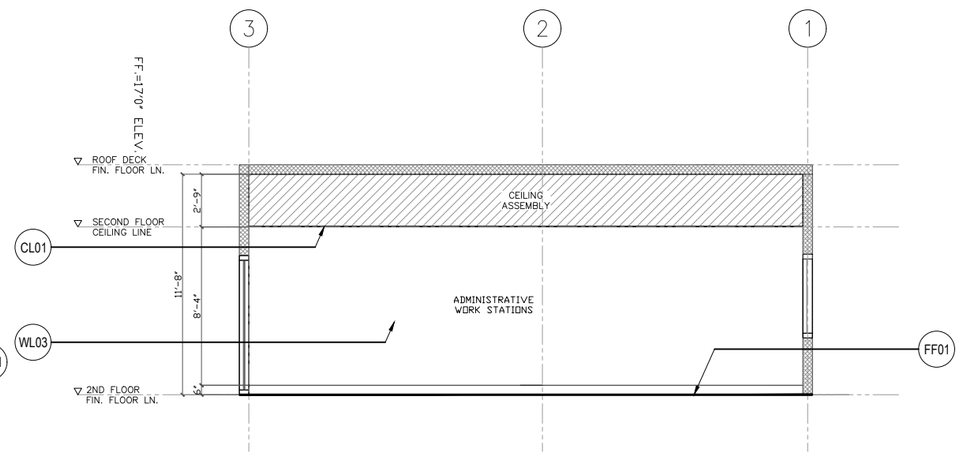

NFS-203
5 INTERIOR ELEVATION "D"
A 501 SCALE 1/8 : 1

ARCHITECTS
P.O. Box 6
Kolonia, POHNPEI
FSM 96941
Tel. (691) 320-2966
email add.:
archrsrsroque@yahoo.com
CONSULTANT
RYAN SALAS ROQUE
PRC NO.0024015
PHILIPPINES
REGISTERED ARCHITECT

proposed new Pohnpei state emergency operations center (EOC) FIRE STATION

CONTENTS
NSF-203 FF/ELEV DETAILS

Approved

Approved

REVISION	BY

DATE: 09-2020
SCALE:
DRAWN:
JOB:
SHEET
Ar-501

WALL KEY

- MASONRY BLOCK
- STEEL STUD
- BALCONY WALL/ LOW WALL
- GLASS PARTITION /WINDOW

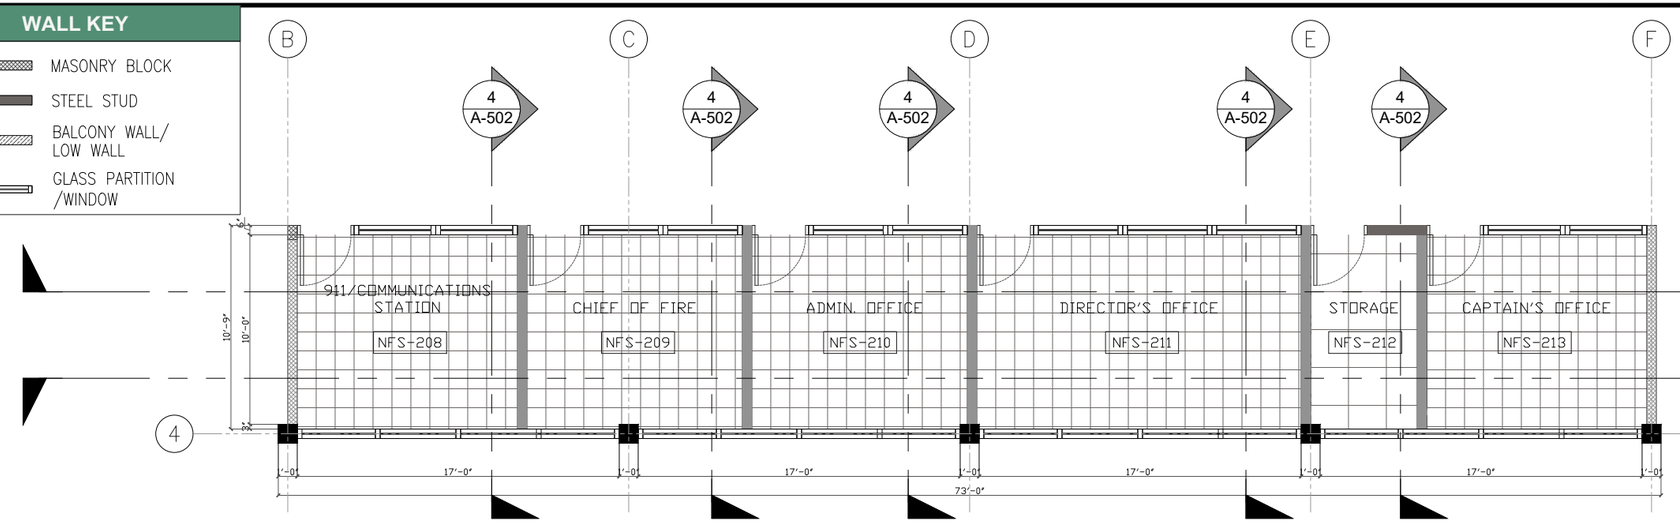

NFS-208-213
1 A 502 FLOOR PLAN
SCALE 1/8 : 1

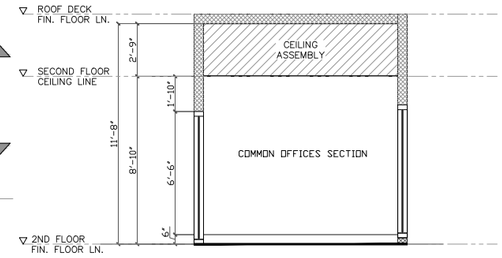

NFS-208-213
4 A 502 INTERIOR ELEVATION "C"
SCALE

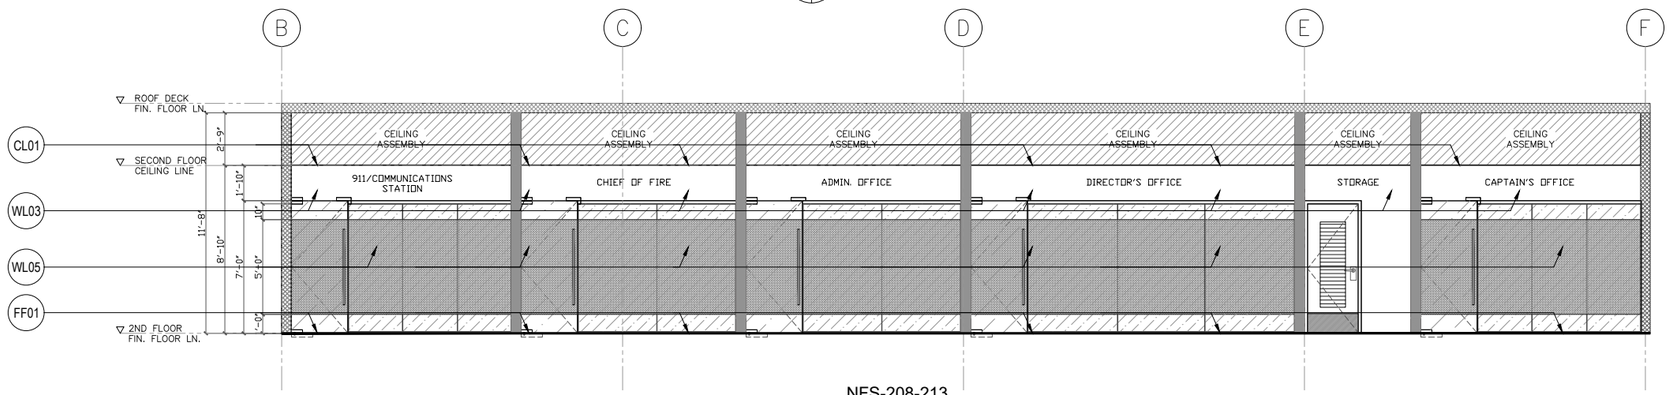

NFS-208-213
2 A 502 INTERIOR ELEVATION "A"
SCALE 1/8 : 1

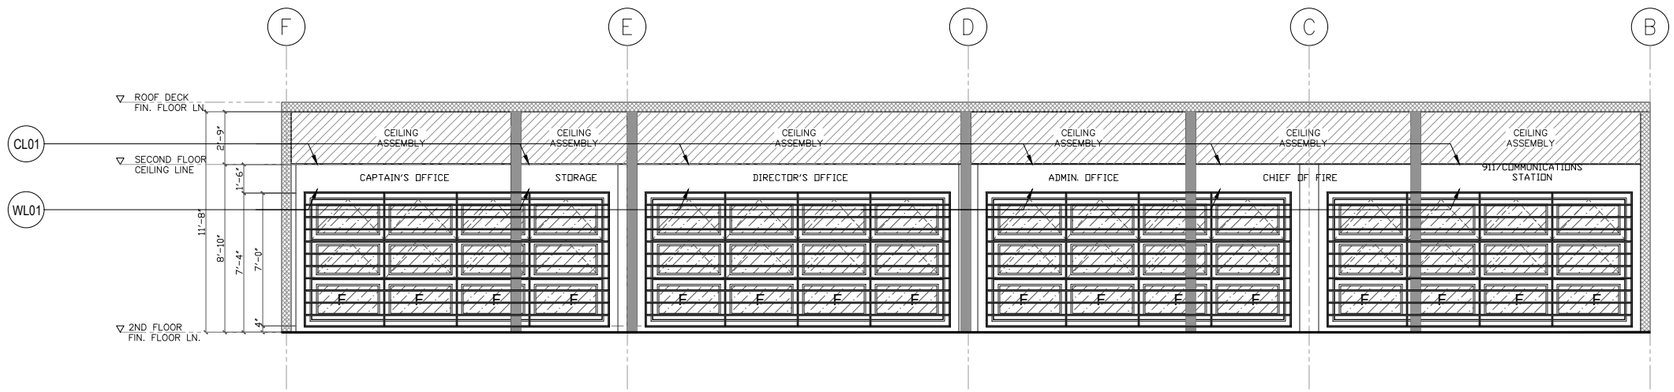

NFS-208-213
3 A 502 INTERIOR ELEVATION "B"
SCALE 1/8 : 1

WALL FINISHES

- WL01 ¾" CEMENT PLASTER ; PAINTED FINISH
- WL02 ¾" CEMENT BOARD; PAINTED FINISH
- FF04 3/4" THK. GYPSUM BOARD ON METAL STUDS ASSEMBLY
- WL04 CERAMIC TILES (VERIFY CODE)
- WL05 GLASS PARTITION WALLS

CEILING FINISHES

- CL01 ACOUSTIC TILE AND GYPSUM BOARD
- CL02 2'x4' ACOUSTIC TILE CEILING ON ALUMINUM T-RUNNERS
- CL03 OPEN CEILING; PLAIN CEMENT FINISH
- CL04 1/4" THK. CEMENT BOARD PLAIN PAINTED FIN.

KEY FLOOR FINISHES

- FF01 12"x12" AZROCK VINYL TILES W/ VINYL COVE BASE
- FF02 PLAIN CEMENT SMOOTH FINISH
- FF03 NON-SKID PAINT
- FF04 12"x12" NON-SKID CERAMIC TILES
- FF05 24"x24" VITRIFIED CERAMIC TILES W/ 4" BORDER (@Ø BLACK PEBBLE WASHOUT AND 4"x¾" MAHOGANY FINISH (SEE DET.)
- FF06 1/8Ø BLACK PEBBLE WASHOUT
- FF07 NON-SLIP BALCONY/DECK COATING (W/ WATERPROOFING)

ARCHITECTS
P.O. Box 6
Kolonia, POHNPEI
FSM 96941
Tel. (691) 320-2966
email add.:
archrsroque@yahoo.com

CONSULTANT

RYAN SALAS ROQUE
PRC NO.0024015
PHILIPPINES
REGISTERED ARCHITECT

proposed new Pohnpei state emergency operations center (EOC) FIRE STATION

CONTENTS
NFS-208-213 FP/ELEV

Approved

Approved

REVISION	BY

DATE: 09–2020
SCALE:
DRAWN:
JOB:
SHEET
Ar–502

THESE PLANS ARE THE EXCLUSIVE PROPERTY OF RYAN SALAS ROQUE ARCHITECTS AND SHALL NOT BE USED IN WHOLE OR IN PART WITHOUT THE WRITTEN PERMISSION OF THE ARCHITECT

WALL KEY

- MASONRY BLOCK
- STEEL STUD
- BALCONY WALL/ LOW WALL
- GLASS PARTITION /WINDOW

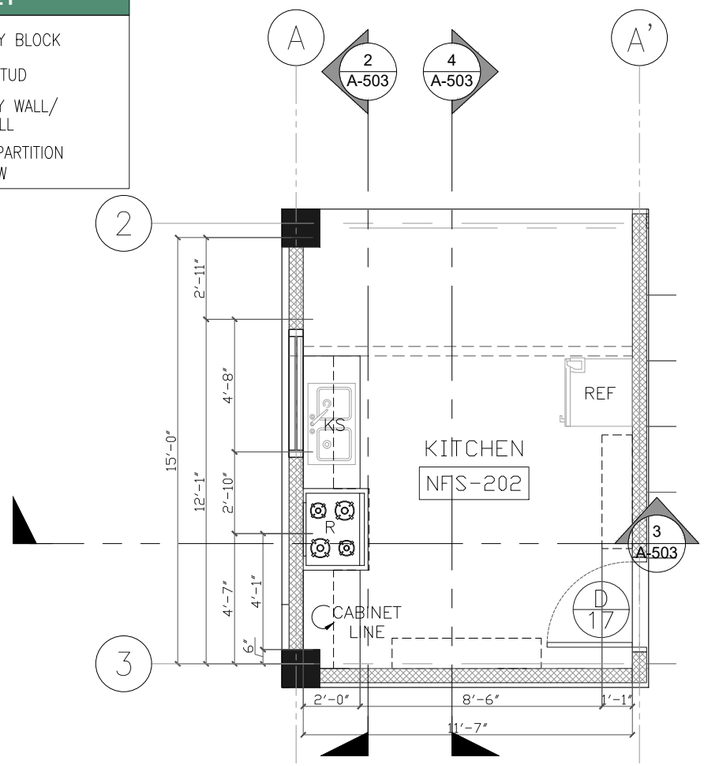

NFS-202
1 A 503 FLOOR PLAN
SCALE 3/16 : 1

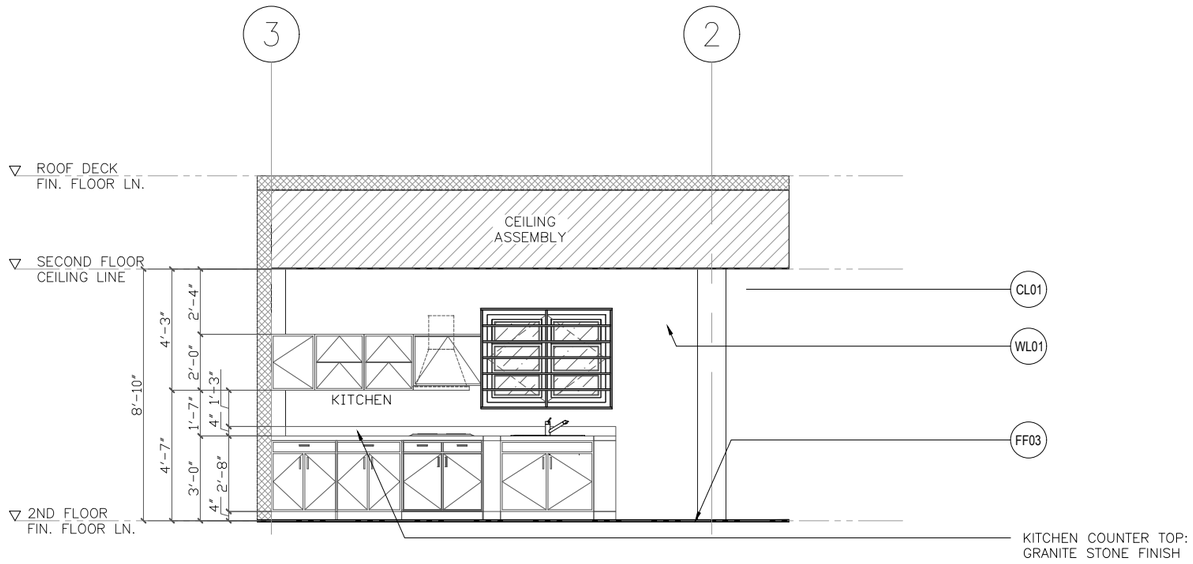

NFS-202
2 A 503 INTERIOR ELEVATION "A"
SCALE 3/16 : 1

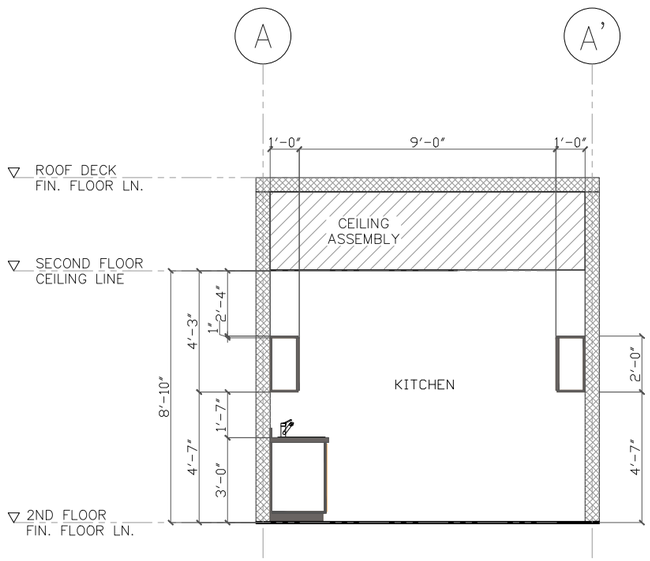

NFS-202
3 A 503 INTERIOR ELEVATION "B"
SCALE 1/4 : 1

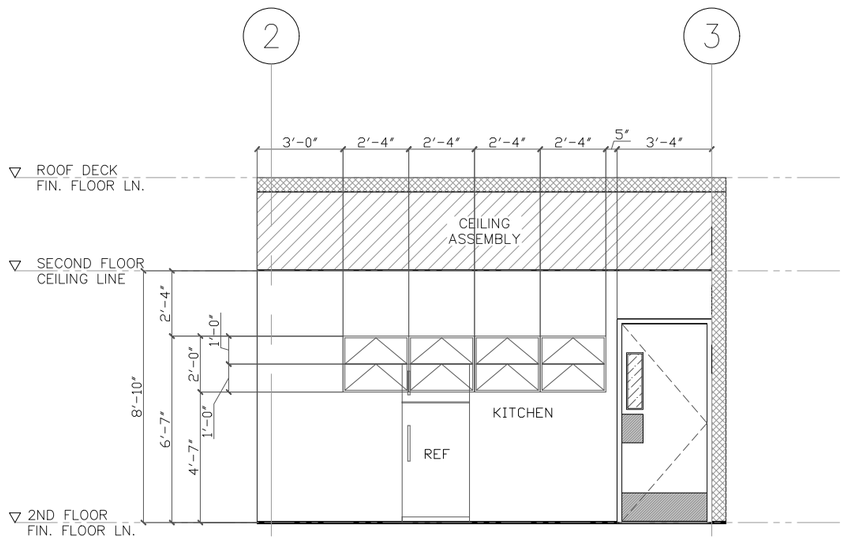

NFS-101
4 A 503 INTERIOR ELEVATION "C"
SCALE 3/16 : 1

WALL FINISHES

- WL01 ½"CEMENT PLASTER ; PAINTED FINISH
- WL02 ½"CEMENT BOARD; PAINTED FINISH
- FF04 3/4" THK. GYPSUM BOARD ON METAL STUDS ASSEMBLY
- WL04 CERAMIC TILES (VERIFY CODE)
- WL05 GLASS PARTITION WALLS

CEILING FINISHES

- CL01 ACOUSTIC TILE AND GYPSUM BOARD
- CL02 2'x4' ACOUSTIC TILE CEILING ON ALUMINUM T-RUNNERS
- CL03 OPEN CEILING; PLAIN CEMENT FINISH
- CL04 1/4" THK. CEMENT BOARD PLAIN PAINTED FIN.

KEY FLOOR FINISHES

- FF01 12"x12" AZROCK VINYL TILES W/ VINYL COVE BASE
- FF02 PLAIN CEMENT SMOOTH FINISH
- FF03 NON-SKID PAINT
- FF04 12"x12" NON-SKID CERAMIC TILES
- FF05 24"x24" VITRIFIED CERAMIC TILES W/ 4" BORDER (@Ø BLACK PEBBLE WASHOUT AND 4"x½" MAHOGANY FINISH (SEE DET.)
- FF06 1/8Ø BLACK PEBBLE WASHOUT
- FF07 NON-SLIP BALCONY/DECK COATING (W/ WATERPROOFING)

ARCHITECTS
P.O. Box 6
Kolonia, POHNPEI
FSM 96941
Tel. (691) 320-2966
email add.:
archrsroque@yahoo.com

CONSULTANT

RYAN SALAS ROQUE
PRC NO.0024015
PHILIPPINES
REGISTERED ARCHITECT

proposed new Pohnpei state emergency operations center (EOC) FIRE STATION

CONTENTS
NFS-202 FF/ELEV

Approved

Approved

REVISION	BY

DATE: 09–2020
SCALE:
DRAWN:
JOB:
SHEET
Ar–503

WALL KEY

- MASONRY BLOCK
- STEEL STUD
- BALCONY WALL/ LOW WALL
- GLASS PARTITION /WINDOW

WALL FINISHES

- WL01 ½"CEMENT PLASTER ; PAINTED FINISH
- WL02 ½"CEMENT BOARD; PAINTED FINISH
- FF04 3/4" THK. GYPSUM BOARD ON METAL STUDS ASSEMBLY
- WL04 CERAMIC TILES (VERIFY CODE)
- WL05 GLASS PARTITION WALLS

CEILING FINISHES

- CL01 ACOUSTIC TILE AND GYPSUM BOARD
- CL02 2'x4' ACOUSTIC TILE CEILING ON ALUMINUM T-RUNNERS
- CL03 OPEN CEILING; PLAIN CEMENT FINISH
- CL04 1/4" THK. CEMENT BOARD PLAIN PAINTED FIN.

KEY FLOOR FINISHES

- FF01 12"x12" AZROCK VINYL TILES W/ VINYL COVE BASE
- FF02 PLAIN CEMENT SMOOTH FINISH
- FF03 NON-SKID PAINT
- FF04 12"x12" NON-SKID CERAMIC TILES
- FF05 24"x24" VITRIFIED CERAMIC TILES W/ 4" BORDER ½Ø BLACK PEBBLE WASHOUT AND 4"x½" MAHOGANY FINISH (SEE DET.)
- FF06 1/8Ø BLACK PEBBLE WASHOUT
- FF07 NON-SLIP BALCONY/DECK COATING (W/ WATERPROOFING)

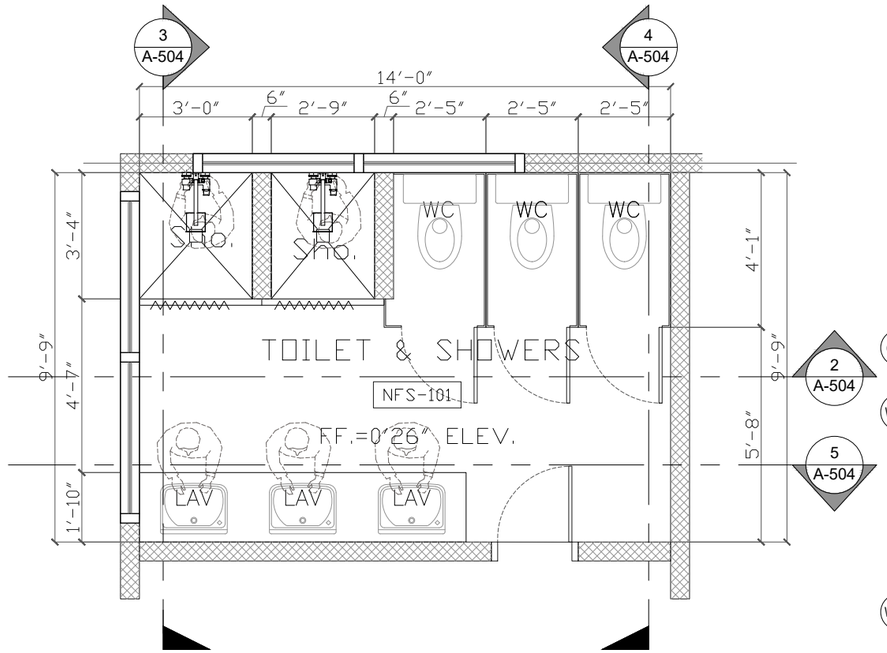

NFS-101
1 FLOOR PLAN
1 A 504 SCALE 1/4 : 1

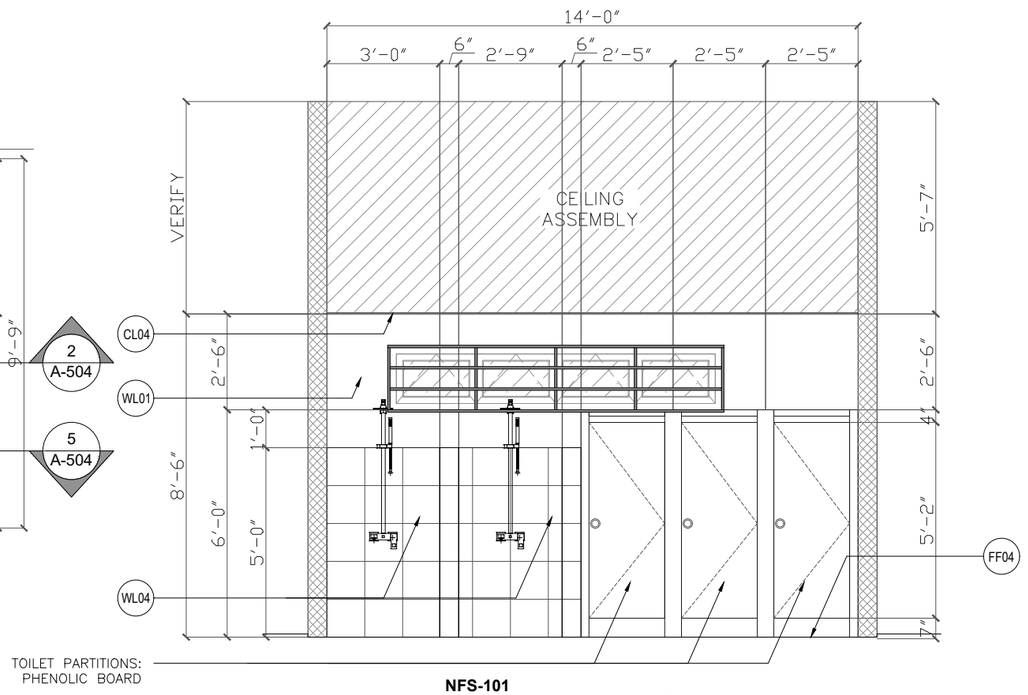

NFS-101
2 INTERIOR ELEVATION "A"
2 A 504 SCALE 1/4 : 1

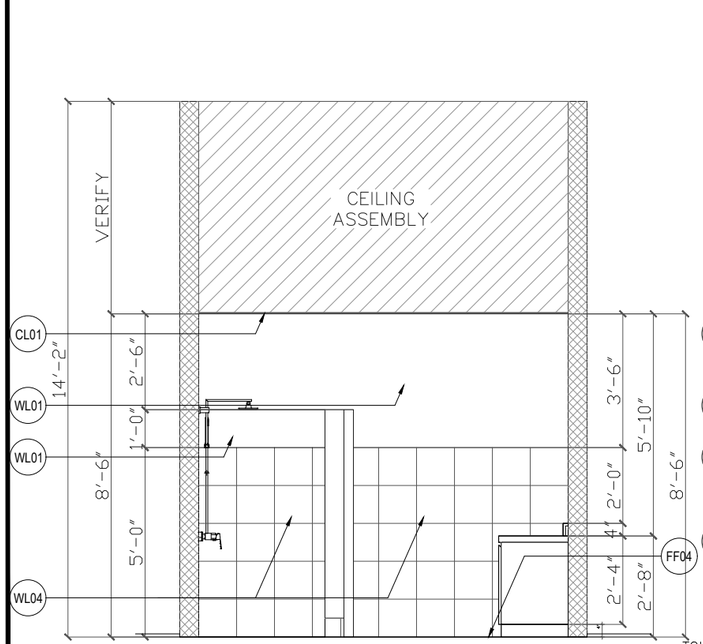

NFS-101
3 INTERIOR ELEVATION "B"
3 A 504 SCALE 1/4 : 1

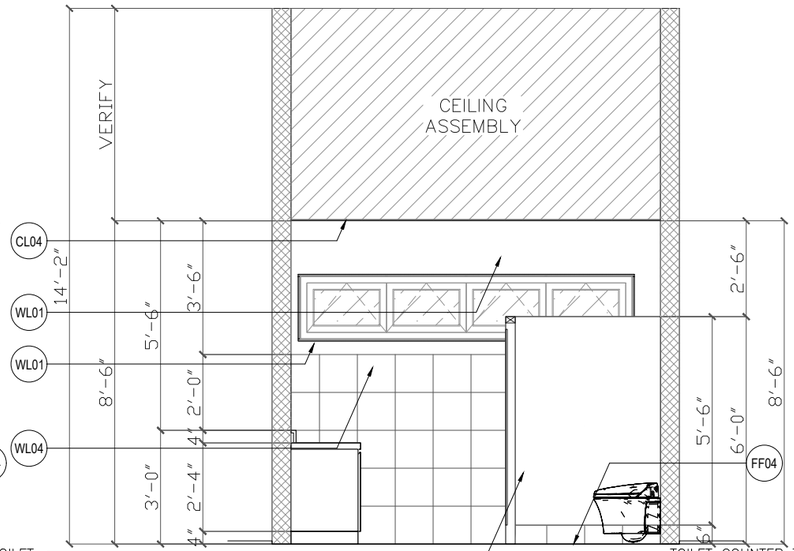

NFS-101
4 INTERIOR ELEVATION "C"
4 A 504 SCALE 1/4 : 1

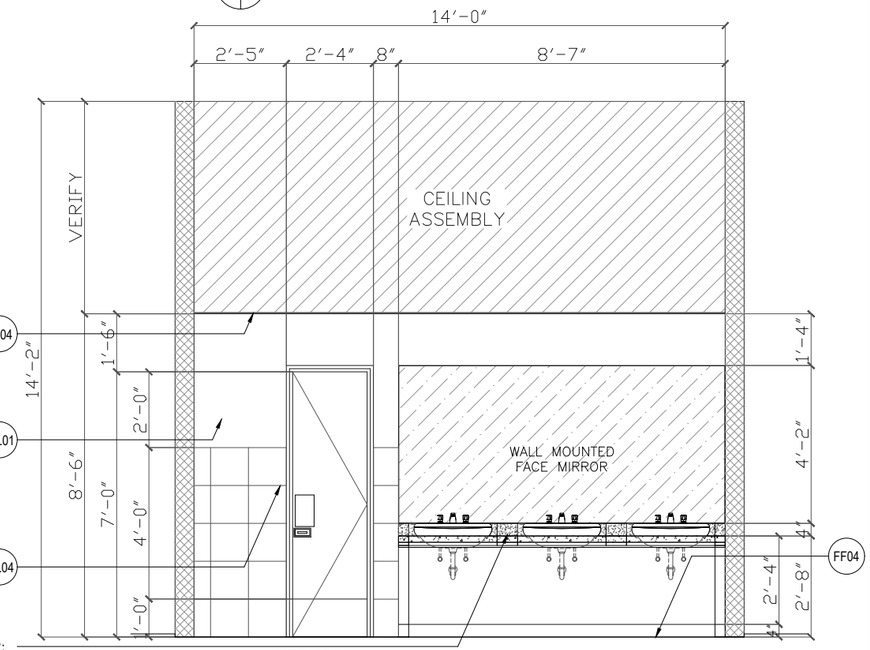

NFS-101
5 INTERIOR ELEVATION "D"
5 A 504 SCALE 1/4 : 1

ARCHITECTS
P.O. Box 6
Kolonia, POHNPEI
FSM 96941
Tel. (691) 320-2966
email add.:
archsrroque@yahoo.com

CONSULTANT

BRYAN SALAS ROQUE
PRC NO.0024015
PHILIPPINES
REGISTERED ARCHITECT

proposed new Pohnpei state emergency operations center (EOC) FIRE STATION

CONTENTS
NFS-101 FF/ELEV

Approved

Approved

REVISION	BY

DATE: 09-2020
SCALE:
DRAWN:
JOB:
SHEET
Ar-504

WALL KEY

- MASONRY BLOCK
- STEEL STUD
- BALCONY WALL/ LOW WALL
- GLASS PARTITION /WINDOW

WALL FINISHES

- WL01 — ½"CEMENT PLASTER ; PAINTED FINISH
- WL02 — ½"CEMENT BOARD; PAINTED FINISH
- FF04 — 3/4" THK. GYPSUM BOARD ON METAL STUDS ASSEMBLY
- WL04 — CERAMIC TILES (VERIFY CODE)
- WL05 — GLASS PARTITION WALLS

CEILING FINISHES

- CL01 — ACOUSTIC TILE AND GYPSUM BOARD
- CL02 — 2'x4' ACOUSTIC TILE CEILING ON ALUMINUM T-RUNNERS
- CL03 — OPEN CEILING; PLAIN CEMENT FINISH
- CL04 — 1/4" THK. CEMENT BOARD PLAIN PAINTED FIN.

KEY FLOOR FINISHES

- FF01 — 12"x12" AZROCK VINYL TILES W/ VINYL COVE BASE
- FF02 — PLAIN CEMENT SMOOTH FINISH
- FF03 — NON-SKID PAINT
- FF04 — 12"x12" NON-SKID CERAMIC TILES
- FF05 — 24"x24" VITRIFIED CERAMIC TILES W/ 4" BORDER (⅛Ø BLACK PEBBLE WASHOUT AND 4"x½" MAHOGANY FINISH (SEE DET.)
- FF06 — 1/8Ø BLACK PEBBLE WASHOUT
- FF07 — NON-SLIP BALCONY/DECK COATING (W/ WATERPROOFING)

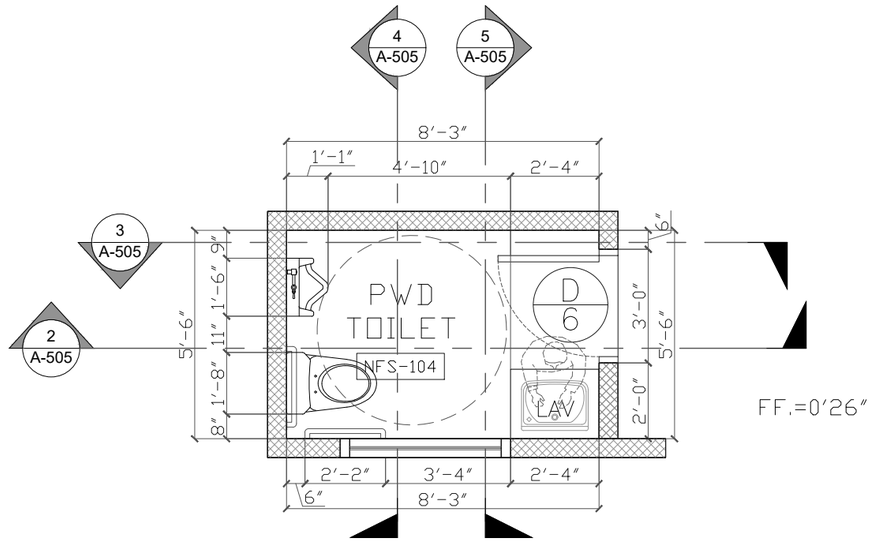

NFS-101
1 A 505 FLOOR PLAN
SCALE 1/4 : 1

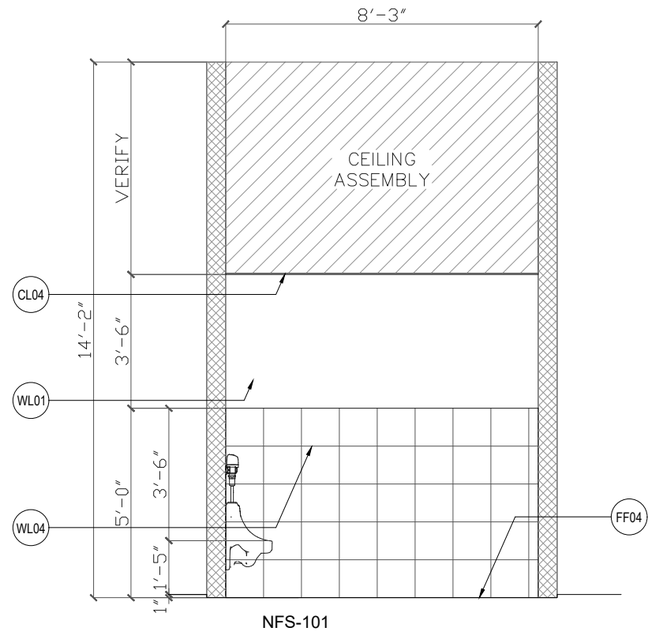

NFS-101

1/4 : 1

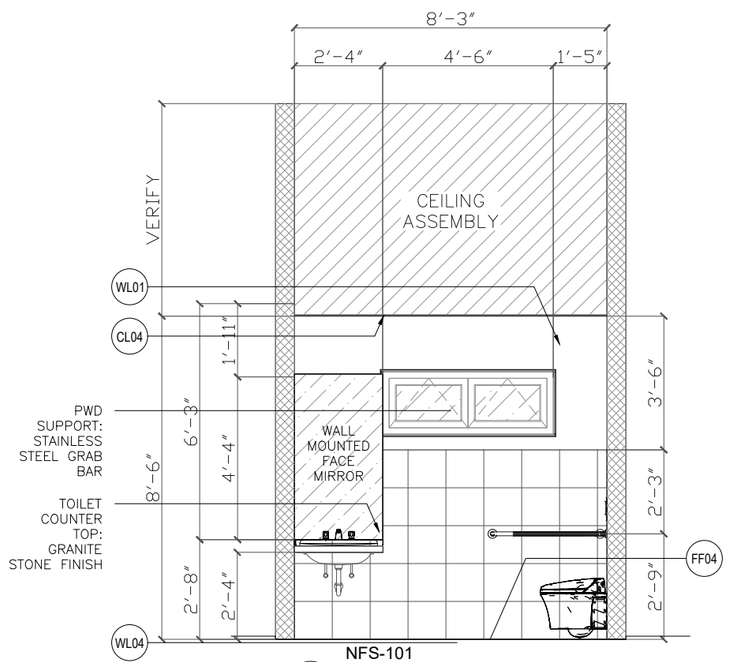

NFS-101
3 A 505 INTERIOR ELEVATION "B"
SCALE 1/4 : 1

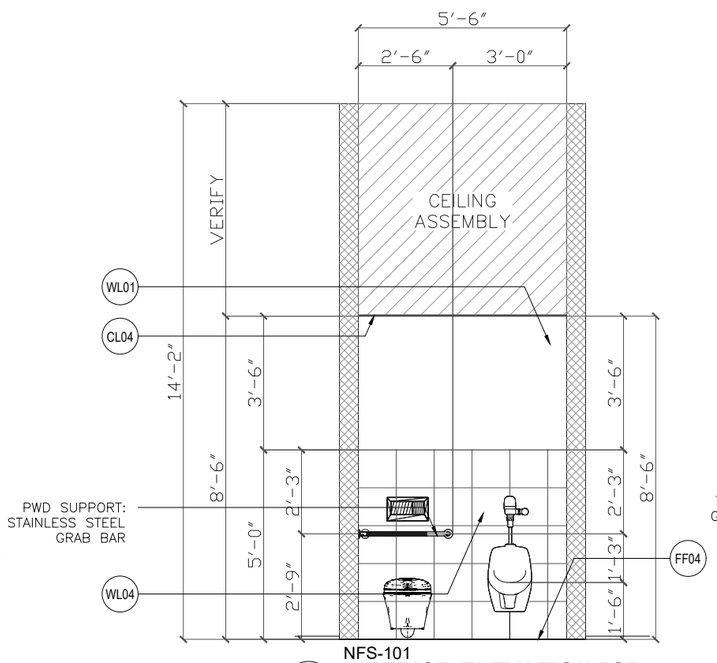

NFS-101
4 A 505 INTERIOR ELEVATION "C"
SCALE 1/4 : 1

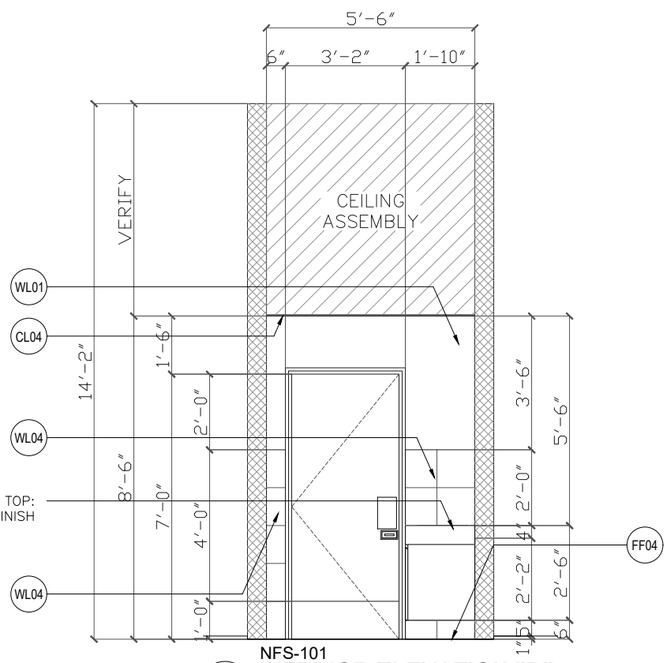

NFS-101
5 A 505 INTERIOR ELEVATION "D"
SCALE 1/4 : 1

ARCHITECTS
P.O. Box 6
Kolonia, POHNPEI
FSM 96941
Tel. (691) 320-2966
email add.:
archrsroque@yahoo.com

CONSULTANT

RYAN SALAS ROQUE
PRC NO.0024015
PHILIPPINES
REGISTERED ARCHITECT

proposed new Pohnpei emergency operations center (EOC) FIRE STATION

CONTENTS
NFS-101 FF/ELEV

Approved

Approved

REVISION	BY

DATE: 09-2020
SCALE:
DRAWN:
JOB:
SHEET
Ar-505

WALL KEY

- MASONRY BLOCK
- STEEL STUD
- BALCONY WALL/ LOW WALL
- GLASS PARTITION /WINDOW

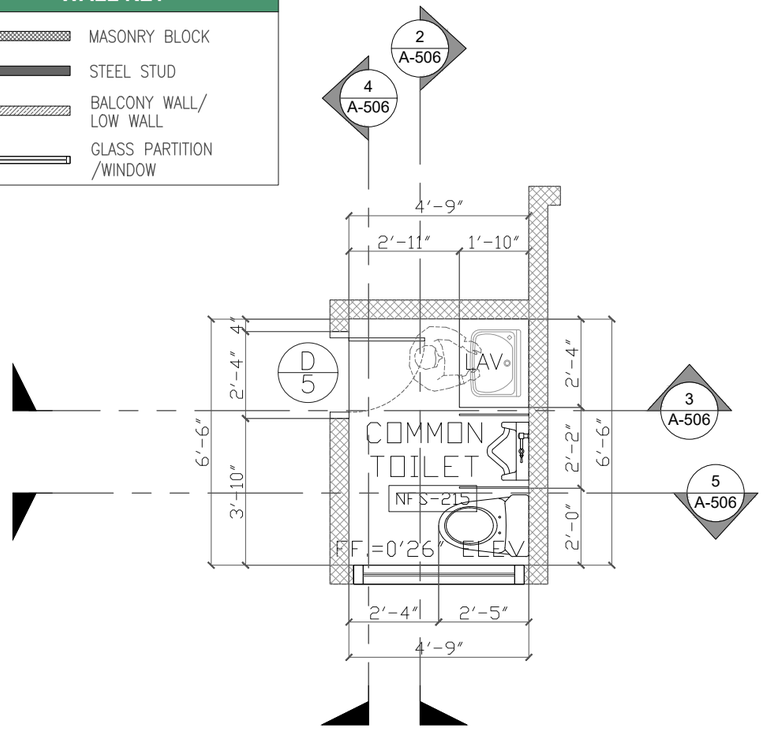

NFS-215
1 FLOOR PLAN
A 506 SCALE 3/8 : 1

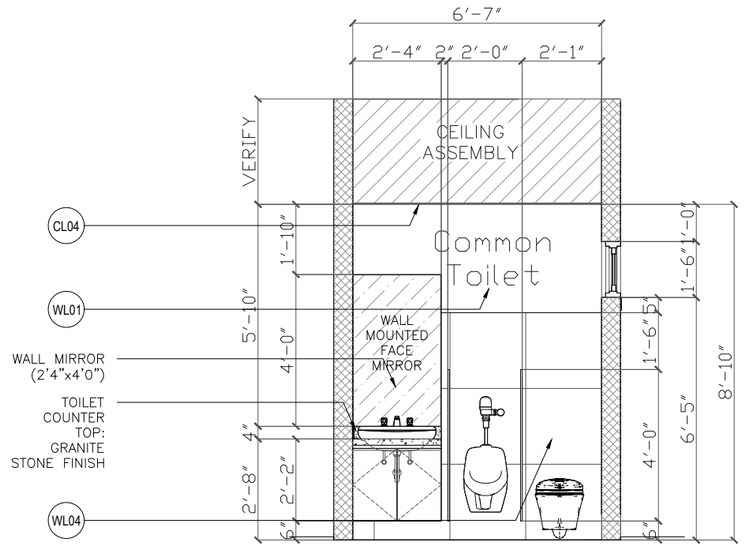

NFS-215
2 INTERIOR ELEVATION "A"
A 506 SCALE 1/4 : 1

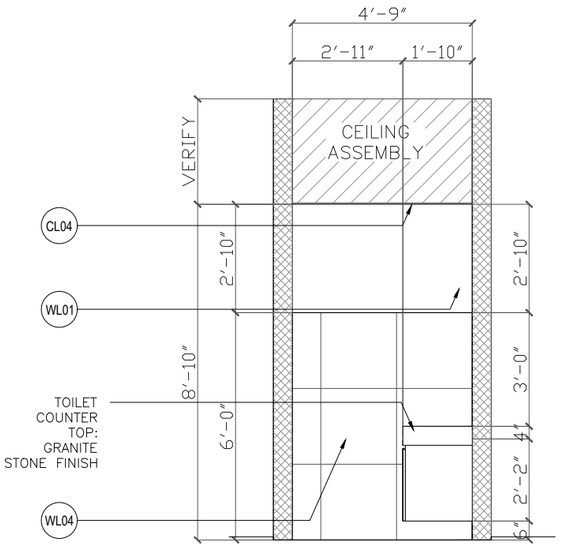

NFS-215
3 INTERIOR ELEVATION "B"
A 506 SCALE 1/4 : 1

WALL FINISHES

- WL01 — ½"CEMENT PLASTER ; PAINTED FINISH
- WL02 — ½"CEMENT BOARD; PAINTED FINISH
- FF04 — 3/4" THK. GYPSUM BOARD ON METAL STUDS ASSEMBLY
- WL04 — CERAMIC TILES (VERIFY CODE)
- WL05 — GLASS PARTITION WALLS

CEILING FINISHES

- CL01 — ACOUSTIC TILE AND GYPSUM BOARD
- CL02 — 2'x4' ACOUSTIC TILE CEILING ON ALUMINUM T-RUNNERS
- CL03 — OPEN CEILING; PLAIN CEMENT FINISH
- CL04 — 1/4" THK. CEMENT BOARD PLAIN PAINTED FIN.

KEY FLOOR FINISHES

- FF01 — 12"x12" AZROCK VINYL TILES W/ VINYL COVE BASE
- FF02 — PLAIN CEMENT SMOOTH FINISH
- FF03 — NON-SKID PAINT
- FF04 — 12"x12" NON-SKID CERAMIC TILES
- FF05 — 24"x24" VITRIFIED CERAMIC TILES W/ 4" BORDER (¼Ø BLACK PEBBLE WASHOUT AND 4"x½" MAHOGANY FINISH (SEE DET.)
- FF06 — 1/8Ø BLACK PEBBLE WASHOUT
- FF07 — NON-SLIP BALCONY/DECK COATING (W/ WATERPROOFING)

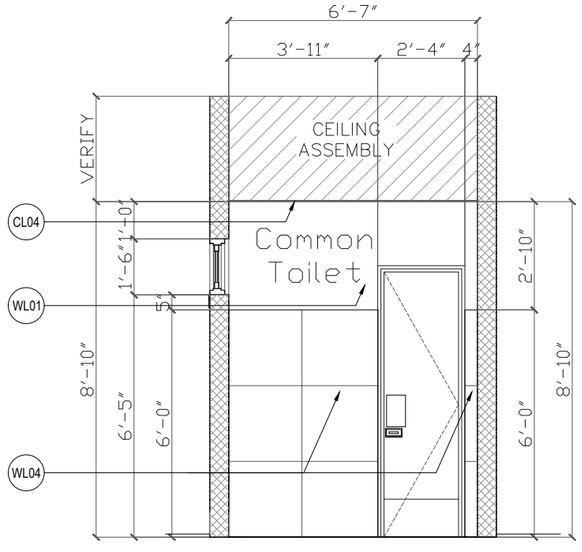

NFS-215
4 INTERIOR ELEVATION "C"
A 506 SCALE 1/4 : 1

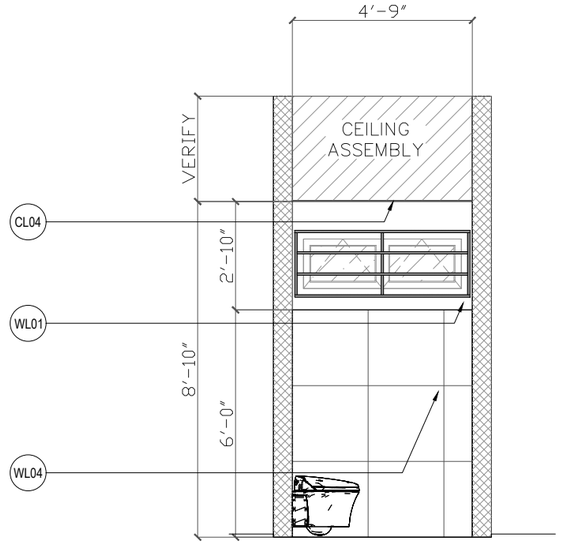

NFS-215
5 INTERIOR ELEVATION "D"
A 506 SCALE 1/4 : 1

ARCHITECTS
P.O. Box 6
Kolonia, POHNPEI
FSM 96941
Tel. (691) 320-2966
email add.:
archsrsroque@yahoo.com
CONSULTANT
RYAN SALAS ROQUE
PRC NO.0024015
PHILIPPINES
REGISTERED ARCHITECT

proposed new Pohnpei state emergency operations center (EOC) FIRE STATION

CONTENTS
NFS-215 FF/ELEV

Approved

Approved

REVISION	BY

DATE: 09–2020
SCALE:
DRAWN:
JOB:
SHEET
Ar–506

WALL KEY

- MASONRY BLOCK
- STEEL STUD
- BALCONY WALL/ LOW WALL
- GLASS PARTITION /WINDOW

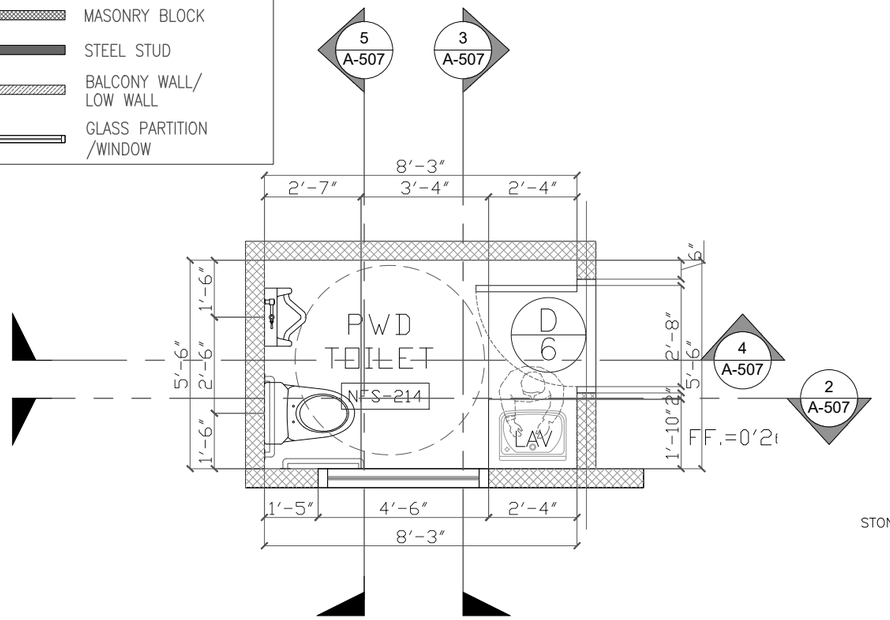

NFS-214
1 A 507 FLOOR PLAN
SCALE 1/4 : 1

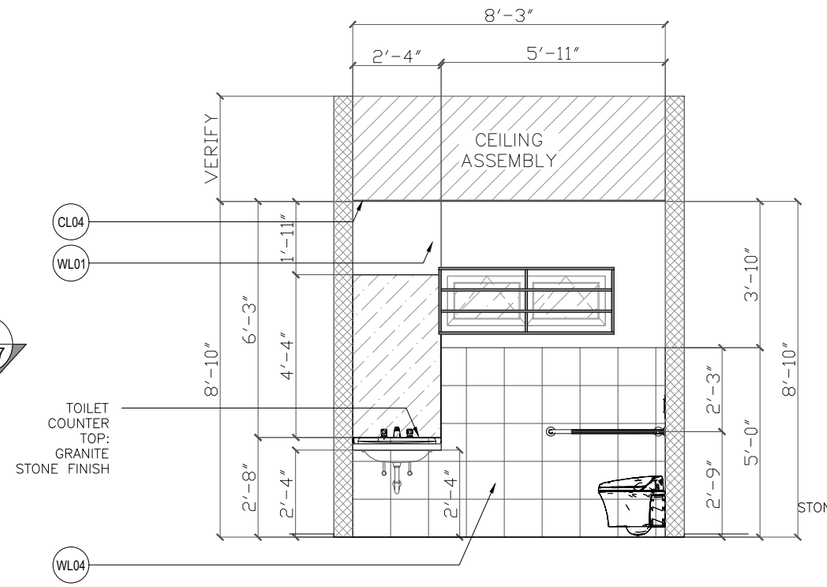

NFS-214
2 A 507 INTERIOR ELEVATION "D"
SCALE 1/4 : 1

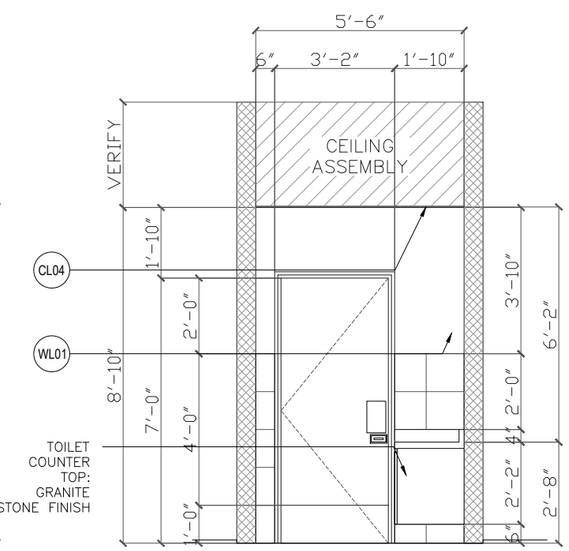

NFS-214
3 A 507 INTERIOR ELEVATION "A"
SCALE 1/4 : 1

WALL FINISHES

- WL01 ¾"CEMENT PLASTER ; PAINTED FINISH
- WL02 ½"CEMENT BOARD; PAINTED FINISH
- FF04 3/4" THK. GYPSUM BOARD ON METAL STUDS ASSEMBLY
- WL04 CERAMIC TILES (VERIFY CODE)
- WL05 GLASS PARTITION WALLS

CEILING FINISHES

- CL01 ACOUSTIC TILE AND GYPSUM BOARD
- CL02 2'x4' ACOUSTIC TILE CEILING ON ALUMINUM T-RUNNERS
- CL03 OPEN CEILING; PLAIN CEMENT FINISH
- CL04 1/4" THK. CEMENT BOARD PLAIN PAINTED FIN.

KEY FLOOR FINISHES

- FF01 12"x12" AZROCK VINYL TILES W/ VINYL COVE BASE
- FF02 PLAIN CEMENT SMOOTH FINISH
- FF03 NON-SKID PAINT
- FF04 12"x12" NON-SKID CERAMIC TILES
- FF05 24"x24" VITRIFIED CERAMIC TILES W/ 4" BORDER (⅛Ø BLACK PEBBLE WASHOUT AND 4"x⅝" MAHOGANY FINISH (SEE DET.)
- FF06 1/8Ø BLACK PEBBLE WASHOUT
- FF07 NON-SLIP BALCONY/DECK COATING (W/ WATERPROOFING)

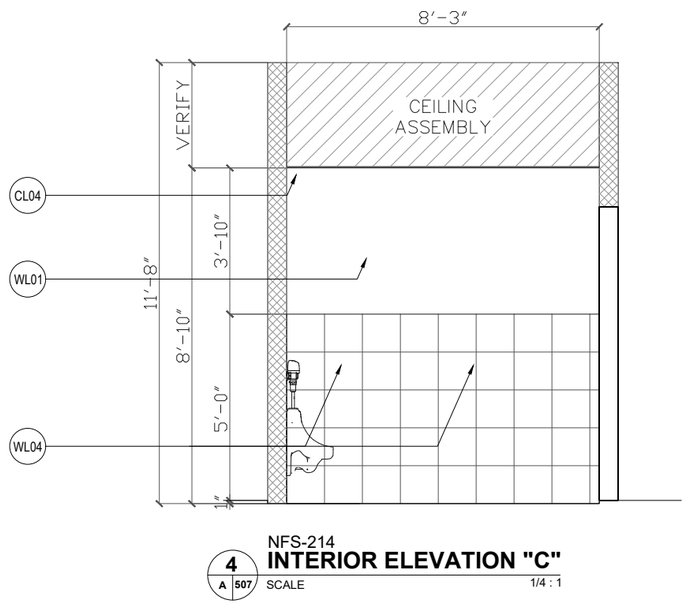

NFS-214
4 A 507 INTERIOR ELEVATION "C"
SCALE 1/4 : 1

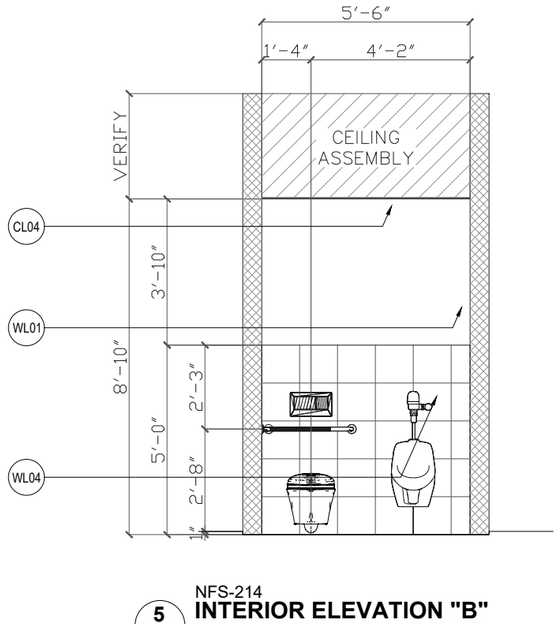

NFS-214
5 A 507 INTERIOR ELEVATION "B"
SCALE 1/4 : 1

ARCHITECTS
P.O. Box 6
Kolonia, POHNPEI
FSM 96941
Tel. (691) 320-2966
email add.:
archsrsroque@yahoo.com

CONSULTANT
RYAN SALAS ROQUE
PRC NO.0024015
PHILIPPINES
REGISTERED ARCHITECT

proposed new Pohnpei state emergency operations center (EOC) FIRE STATION

CONTENTS
NFS-214 FP/ELEV

Approved

Approved

REVISION	BY

DATE: 09–2020
SCALE:
DRAWN:
JOB:
SHEET
Ar–507

WALL KEY

- MASONRY BLOCK
- STEEL STUD
- BALCONY WALL/ LOW WALL
- GLASS PARTITION /WINDOW

WALL FINISHES

- WL01 ½"CEMENT PLASTER ; PAINTED FINISH
- WL02 ½"CEMENT BOARD; PAINTED FINISH
- FF04 3/4" THK. GYPSUM BOARD ON METAL STUDS ASSEMBLY
- WL04 CERAMIC TILES (VERIFY CODE)
- WL05 GLASS PARTITION WALLS

CEILING FINISHES

- CL01 ACOUSTIC TILE AND GYPSUM BOARD
- CL02 2'x4' ACOUSTIC TILE CEILING ON ALUMINUM T-RUNNERS
- CL03 OPEN CEILING; PLAIN CEMENT FINISH
- CL04 1/4" THK. CEMENT BOARD PLAIN PAINTED FIN.

KEY FLOOR FINISHES

- FF01 12"x12" AZROCK VINYL TILES W/ VINYL COVE BASE
- FF02 PLAIN CEMENT SMOOTH FINISH
- FF03 NON-SKID PAINT
- FF04 12"x12" NON-SKID CERAMIC TILES
- FF05 24"x24" VITRIFIED CERAMIC TILES W/ 4" BORDER (1/8Ø BLACK PEBBLE WASHOUT AND 4"x½" MAHOGANY FINISH (SEE DET.)
- FF06 1/8Ø BLACK PEBBLE WASHOUT
- FF07 NON-SLIP BALCONY/DECK COATING (W/ WATERPROOFING)

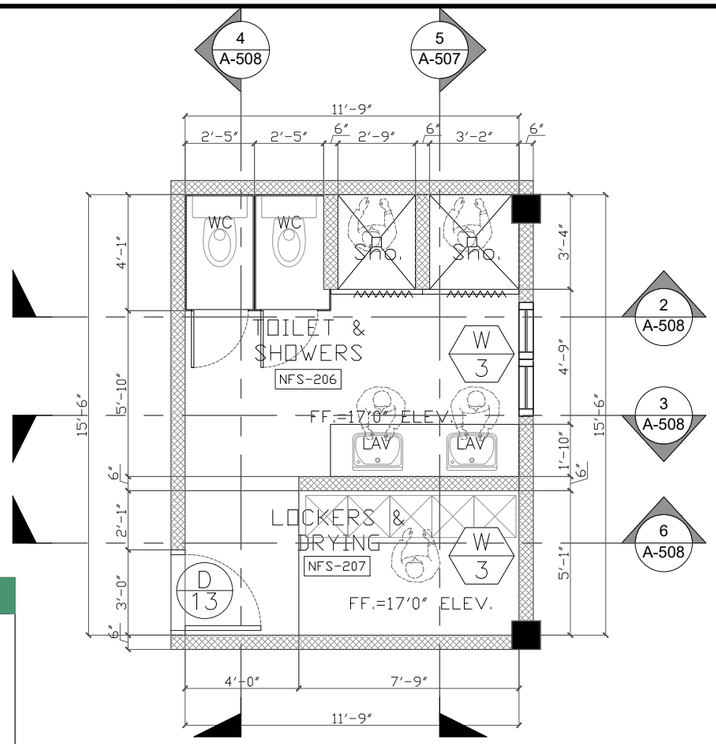

1 A 508 NFS-206-207 **FLOOR PLAN** SCALE 3/8 : 1

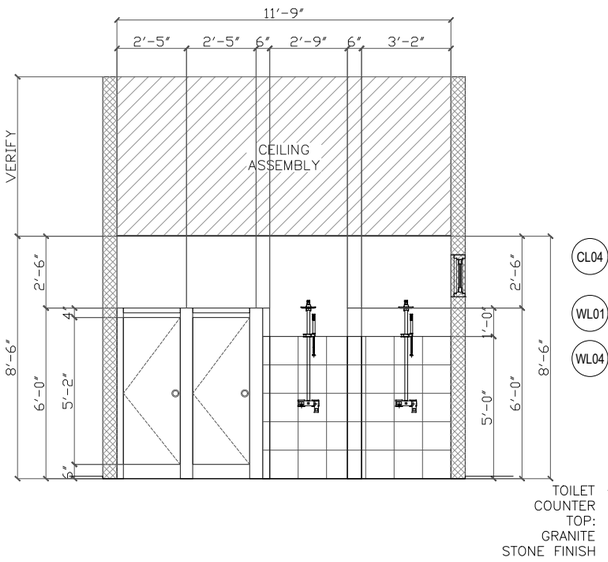

2 A 508 NFS-206-207 **INTERIOR ELEVATION "A"** SCALE 1/4 : 1

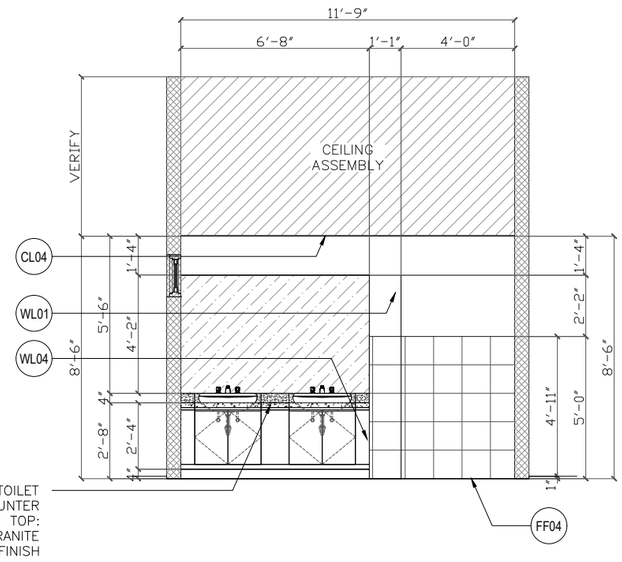

3 A 508 NFS-206-207 **INTERIOR ELEVATION "B"** SCALE 1/4 : 1

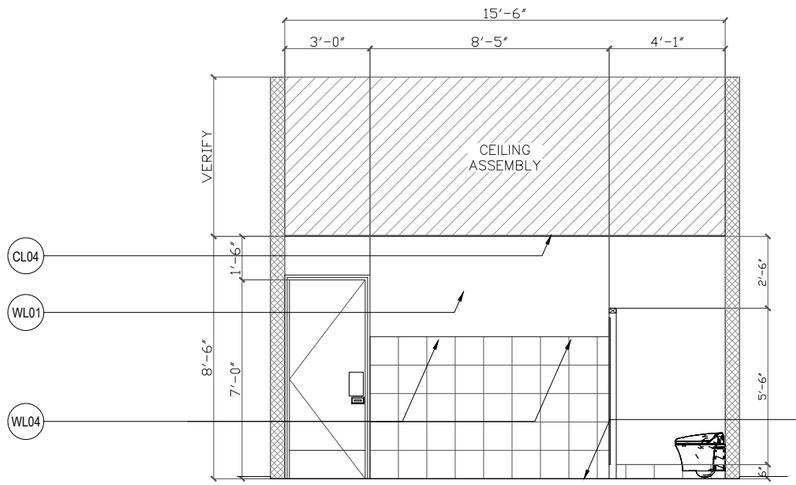

4 A 508 NFS-206-207 **INTERIOR ELEVATION "C"** SCALE 1/4 : 1

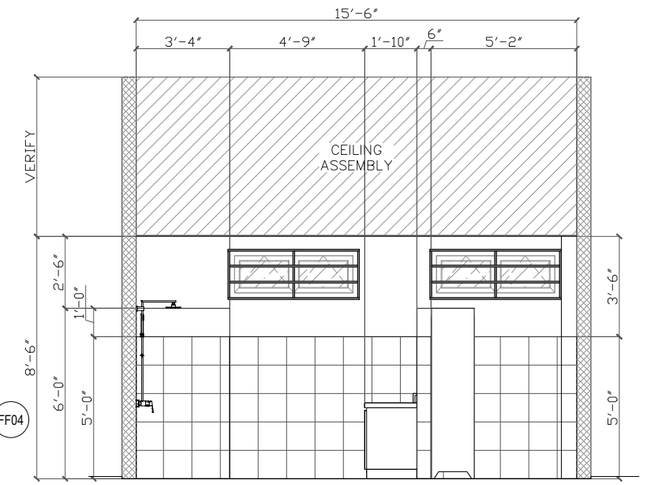

5 A 508 NFS-206-207 **INTERIOR ELEVATION "D"** SCALE 1/4 : 1

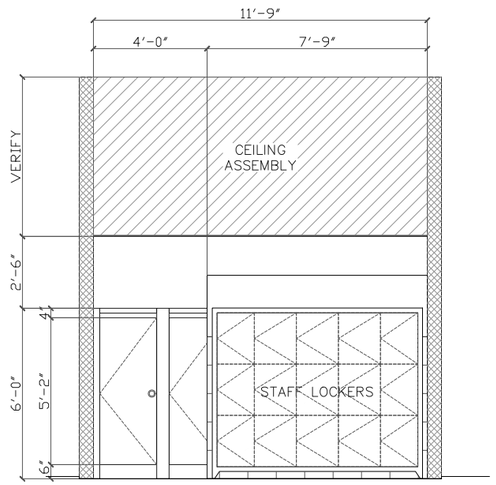

6 A 508 NFS-206-207 **INTERIOR ELEVATION "E"** SCALE 1/4 : 1

ARCHITECTS
P.O. Box 6
Kolonia, POHNPEI
FSM 96941
Tel. (691) 320-2966
email add.:
archsrsroque@yahoo.com

CONSULTANT

RYAN SALAS ROQUE
PRC NO.0024015
PHILIPPINES
REGISTERED ARCHITECT

proposed new Pohnpei state emergency operations center (EOC) FIRE STATION

CONTENTS
NFS-206-207 FF/ELEV

Approved

Approved

REVISION	BY

DATE: 09-2020
SCALE:
DRAWN:
JOB:
SHEET
Ar-508

WALL KEY

- MASONRY BLOCK
- STEEL STUD
- BALCONY WALL/ LOW WALL
- GLASS PARTITION /WINDOW

WALL FINISHES

- WL01 ½"CEMENT PLASTER ; PAINTED FINISH
- WL02 ½"CEMENT BOARD; PAINTED FINISH
- FF04 3/4" THK. GYPSUM BOARD ON METAL STUDS ASSEMBLY
- WL04 CERAMIC TILES (VERIFY CODE)
- WL05 GLASS PARTITION WALLS

CEILING FINISHES

- CL01 ACOUSTIC TILE AND GYPSUM BOARD
- CL02 2'x4' ACOUSTIC TILE CEILING ON ALUMINUM T-RUNNERS
- CL03 OPEN CEILING; PLAIN CEMENT FINISH
- CL04 1/4" THK. CEMENT BOARD PLAIN PAINTED FIN.

KEY FLOOR FINISHES

- FF01 12"x12" AZROCK VINYL TILES W/ VINYL COVE BASE
- FF02 PLAIN CEMENT SMOOTH FINISH
- FF03 NON-SKID PAINT
- FF04 12"x12" NON-SKID CERAMIC TILES
- FF05 24"x24" VITRIFIED CERAMIC TILES W/ 4" BORDER (1/8Ø BLACK PEBBLE WASHOUT AND 4"x½" MAHOGANY FINISH (SEE DET.)
- FF06 1/8Ø BLACK PEBBLE WASHOUT
- FF07 NON-SLIP BALCONY/DECK COATING (W/ WATERPROOFING)

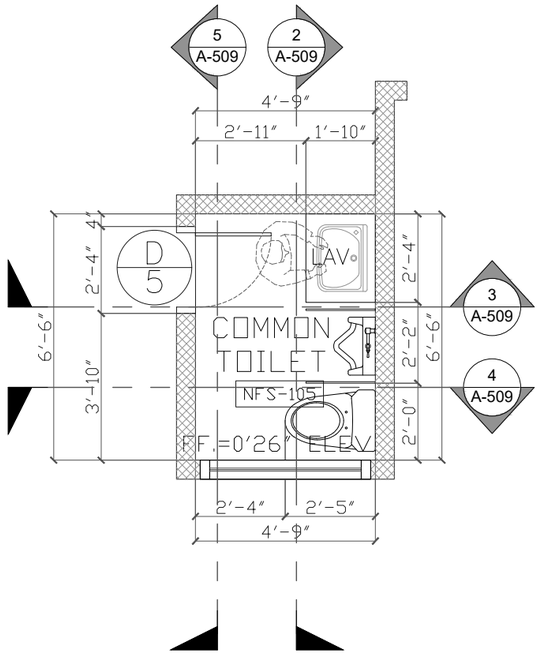

NFS-105
1 A 509 FLOOR PLAN
SCALE 1/4 : 1

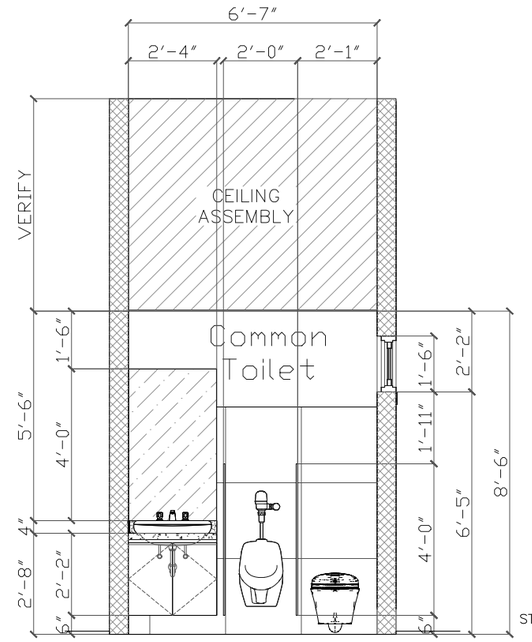

NFS-105
2 A 509 INTERIOR ELEVATION "A"
SCALE 1/4 : 1

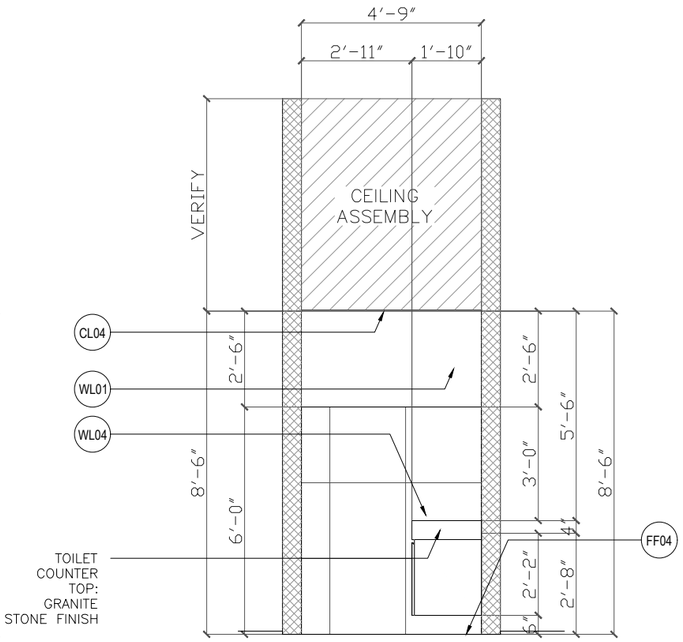

NFS-105
3 A 509 INTERIOR ELEVATION "B"
SCALE 1/4 : 1

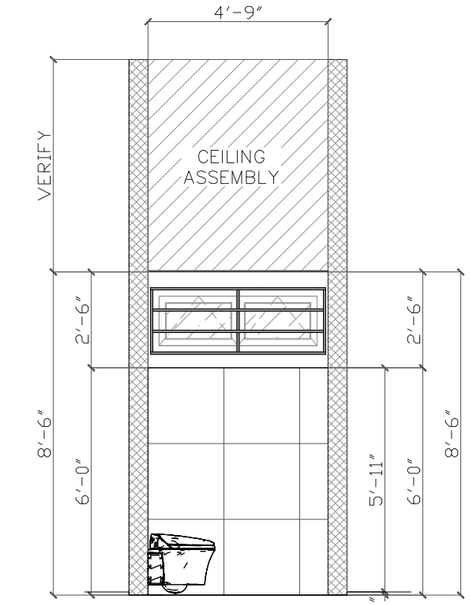

NFS-105
4 A 509 INTERIOR ELEVATION "C"
SCALE 1/4 : 1

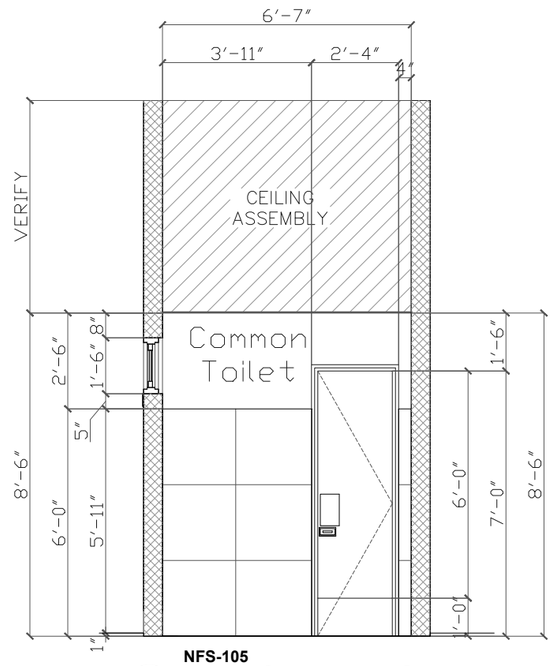

NFS-105
5 A 509 INTERIOR ELEVATION "D"
SCALE 1/4 : 1

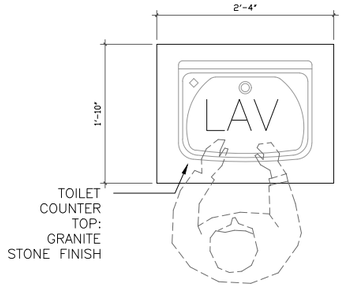

NFS-105
6 A 509 LAVATORY BLOW-UP PLAN
SCALE 1/2 : 1

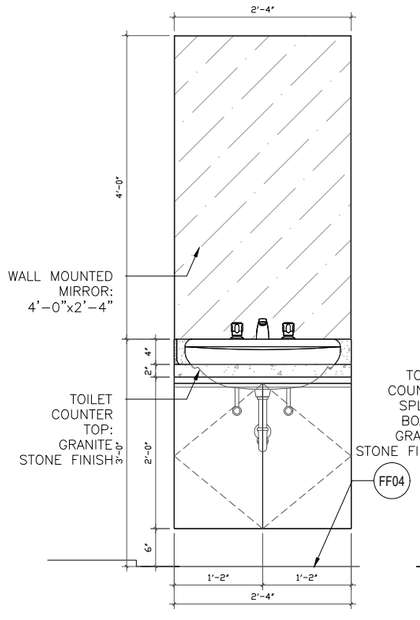

NFS-105 (LAVATORY-SPOT DETAIL)
7 A 509 FRONT ELEVATION
SCALE 1/2 : 1

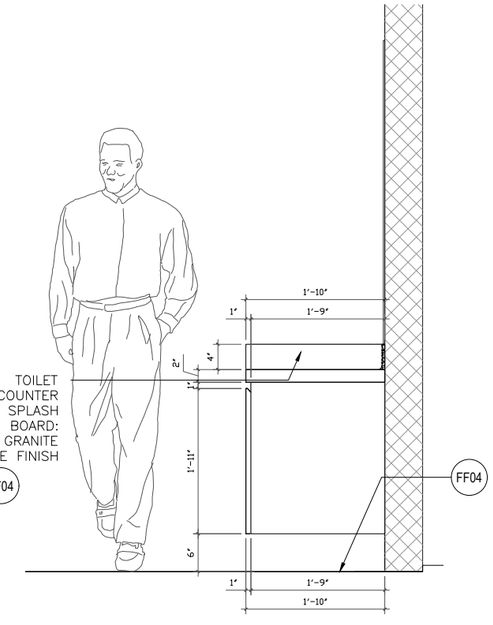

NFS-105 (LAVATORY-SPOT DETAIL)
8 A 509 RIGHT-SIDE ELEVATION
SCALE 1/2 : 1

ARCHITECTS
P.O. Box 6
Kolonia, POHNPEI
FSM 96941
Tel. (691) 320-2966
email add.:
archsrsroque@yahoo.com
CONSULTANT
REG. NO.0024015

proposed new Pohnpei state emergency operations center (EOC) FIRE STATION

CONTENTS
NFS-208-227 FF/ELEV

Approved

Approved

REVISION	BY

DATE: 09–2020
SCALE:
DRAWN:
JOB:
SHEET
Ar–509

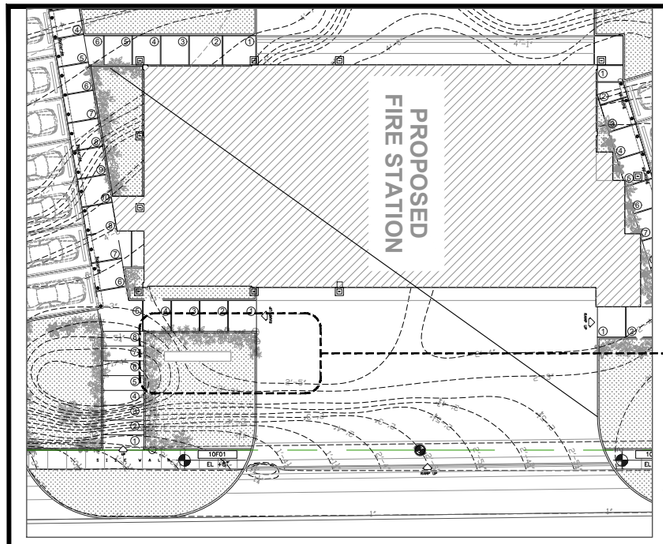

KEY PLAN
1 / A 510 SITE DEVELOPMENT PLAN
SCALE 1/32 : 1

2 / A 510 FIRE STATION PYLON PERSPECTIVES
SCALE NTS

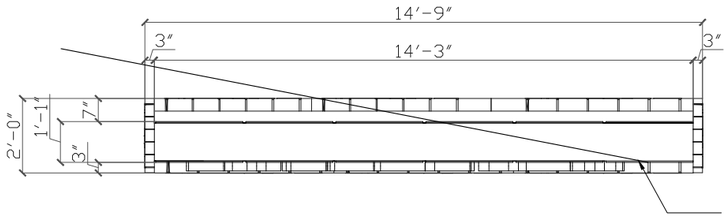

EOC NEW FIRE STATION
3 / A 510 PYLON SIGNAGE PLAN VIEW
SCALE 1/4 : 1

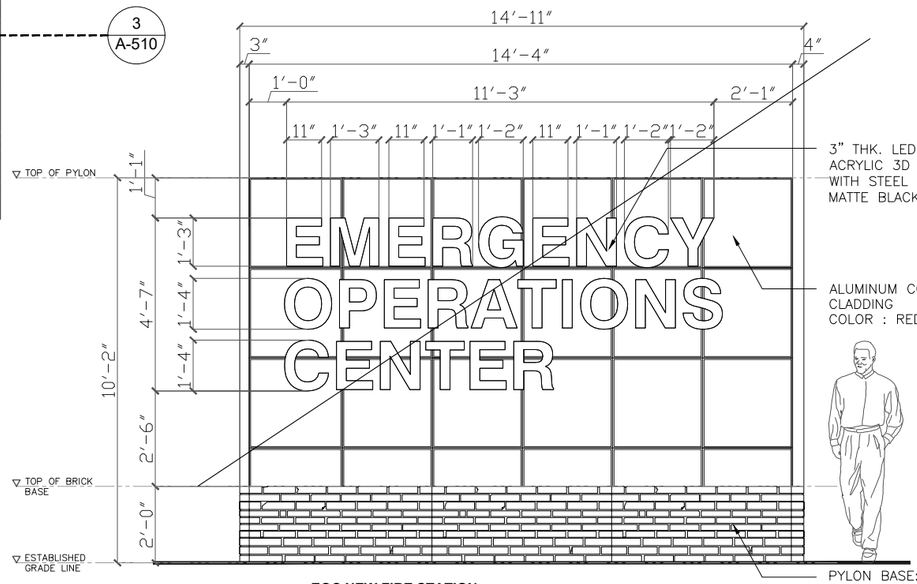

EOC NEW FIRE STATION
4 / A 510 PYLON SIGNAGE FRONT ELEVATION
SCALE 1/4 : 1

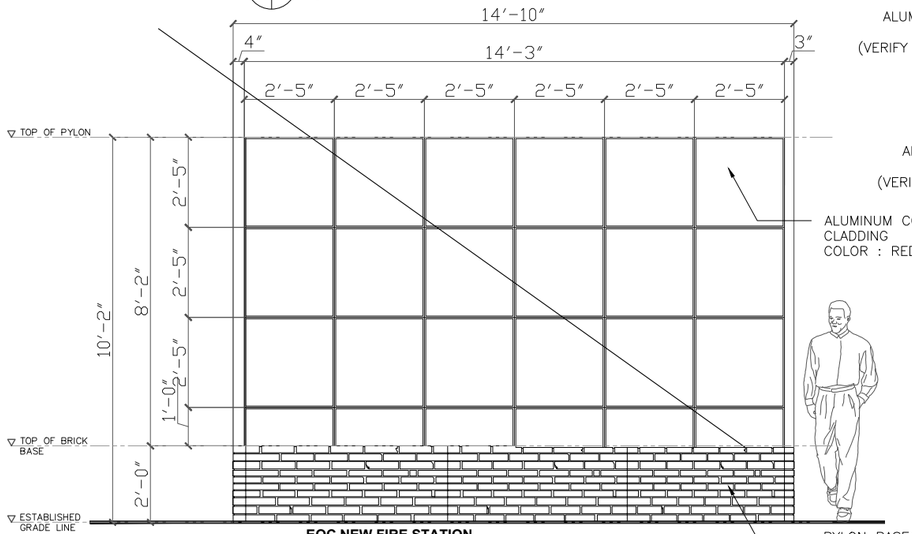

EOC NEW FIRE STATION
5 / A 510 PYLON SIGNAGE REAR ELEVATION
SCALE 1/4 : 1

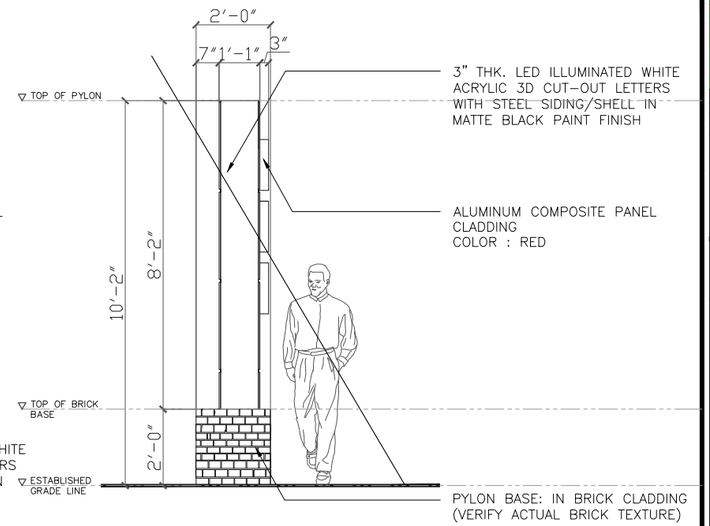

EOC NEW FIRE STATION
6 / A 510 PYLON SIGNAGE REAR ELEVATION
SCALE 1/4 : 1

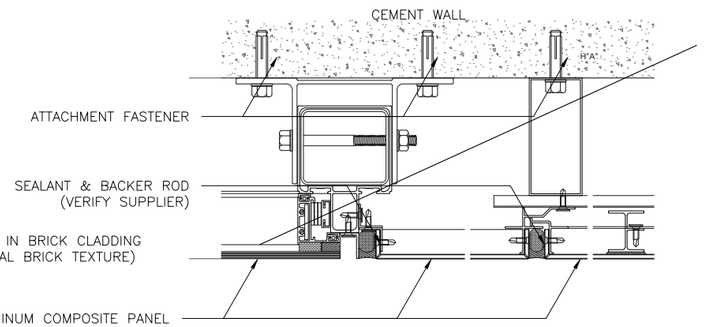

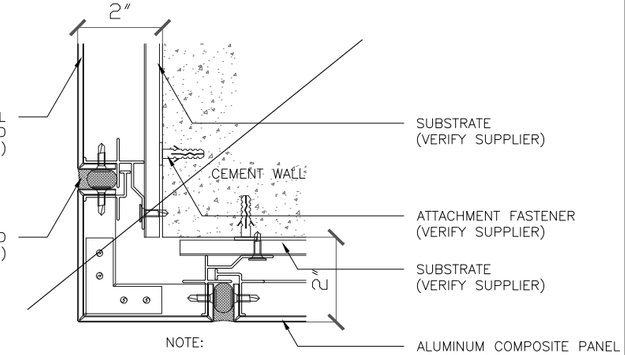

NOTE:
1. VERIFY DETAIL AND PARTS WITH SUPPLIER.
2. MEASUREMENT SHALL VARY BASED ON SUPPLIERS SPECIFICATIONS; DRAWINGS ARE FOR DESIGN INTENT ONLY.

7 / A 510 CLADDING CONNECTION DETAILS
SCALE 1/4:1

ARCHITECTS
P.O. Box 6
Kolonia, POHNPEI
FSM 96941
Tel. (691) 320-2966
email add.:
archsroque@yahoo.com
CONSULTANT
BRYAN SALAS ROQUE
PRC NO.0024015
PHILIPPINES
REGISTERED ARCHITECT

proposed new Pohnpei state emergency operations center
(EOC) FIRE STATION

CONTENTS
PYLON SIGNAGE DETAIL

Approved
Approved

REVISION	BY

DATE: 09-2020
SCALE:
DRAWN:
JOB:
SHEET
Ar-510

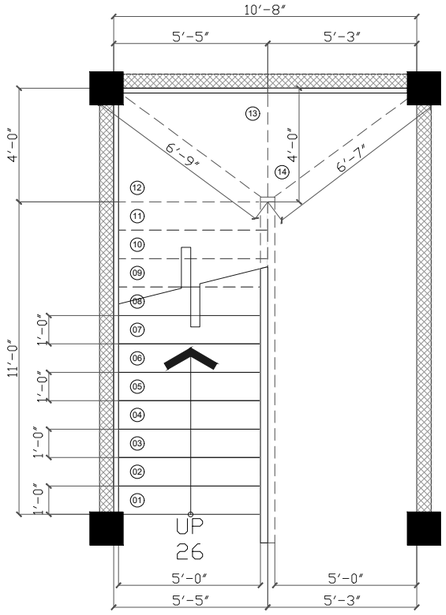

1 A 511 MAIN STAIR G/F - 2/F
STAIR BLOW-UP PLAN
SCALE 3/16 : 1

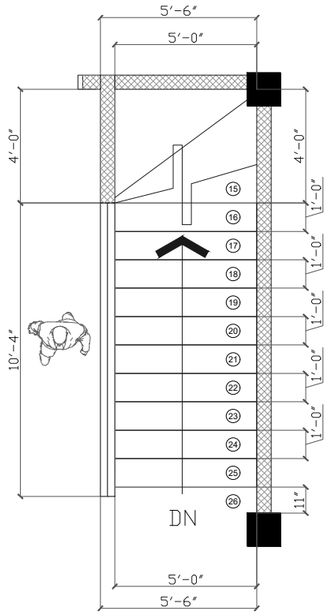

2 A 511 MAIN STAIR 2/F - ROOF DECK
STAIR BLOW-UP PLAN
SCALE 3/16 : 1

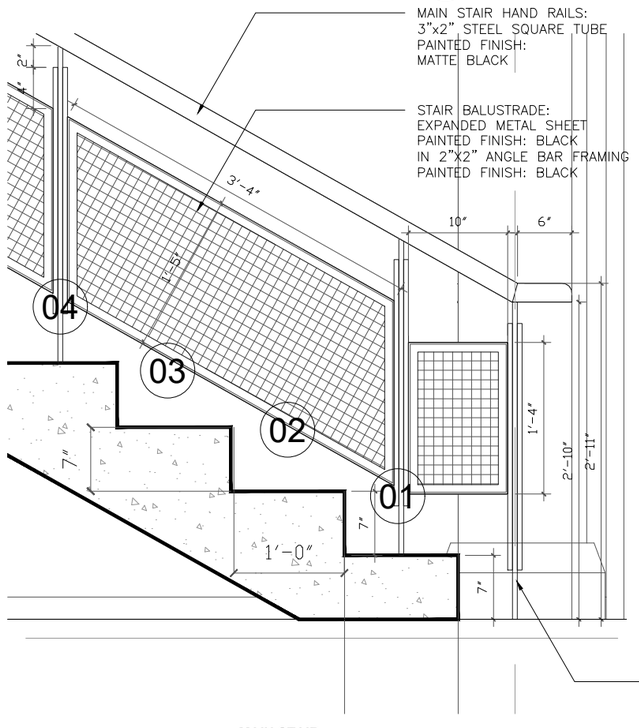

3 A 511 MAIN STAIR
SPOT DETAIL
SCALE 3/4 : 1

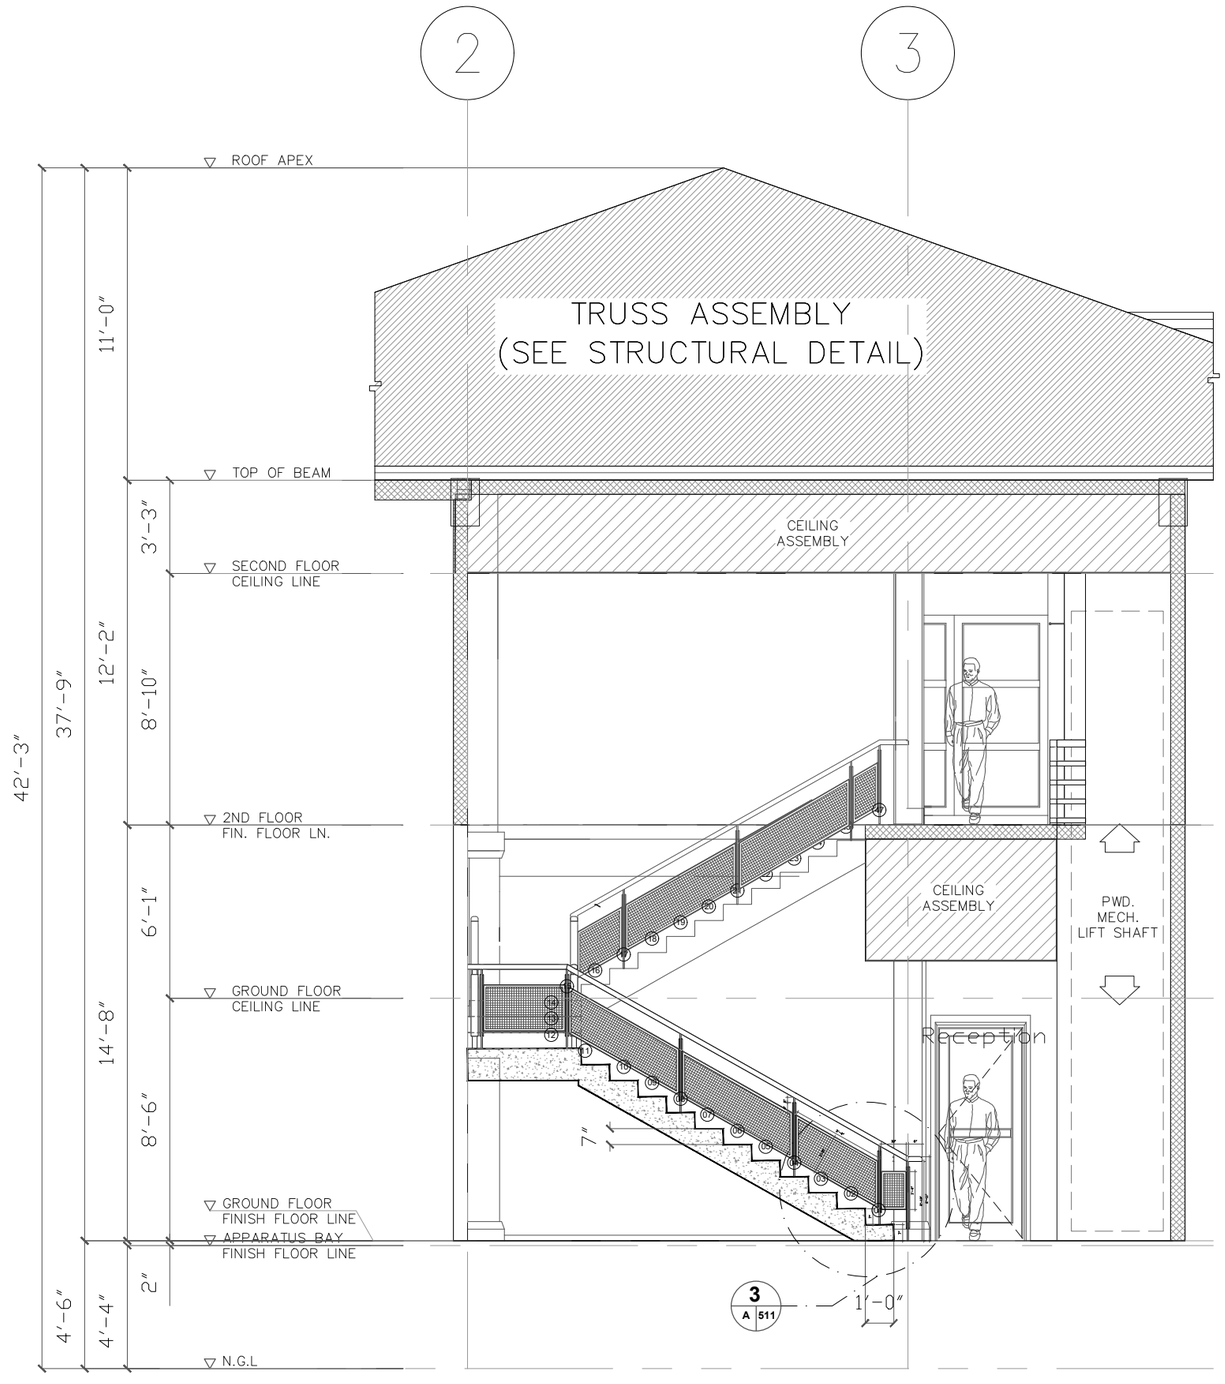

4 A 511 MAIN STAIR
CROSS SECTION
SCALE 3/16 : 1

ARCHITECTS
P.O. Box 6
Kolonia, POHNPEI
FSM 96941
Tel. (691) 320-2966
email add.:
archsrsroque@yahoo.com

CONSULTANT

RYAN SALAS ROQUE
PRC NO.0024015
PHILLIPINES
REGISTERED ARCHITECT

proposed new Pohnpei state emergency operations center
(EOC) FIRE STATION

CONTENTS
STAIR BLOW-UP

Approved

Approved

REVISION	BY

DATE: 09–2020
SCALE:
DRAWN:
JOB:
SHEET
Ar–511

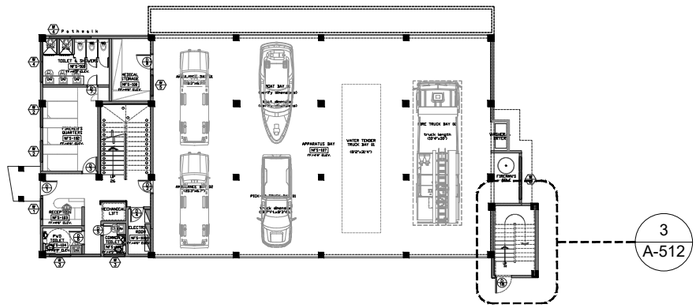

KEY PLAN

1 / A-512 — FIRE EXIT STAIR LOCATION PLAN

SCALE 1/32 : 1

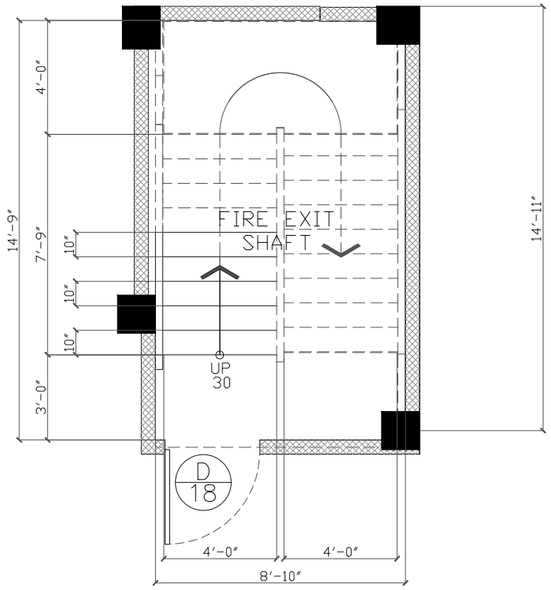

3 / A-512 — FIRE EXIT STAIR GF-2F STAIR BLOW-UP PLAN

SCALE 3/16 : 1

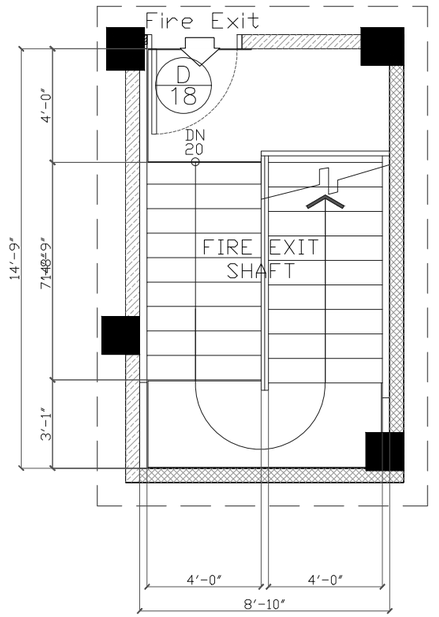

4 / A-512 — FIRE EXIT STAIR FROM 2F to GF STAIR BLOW-UP PLAN

SCALE 3/16 : 1

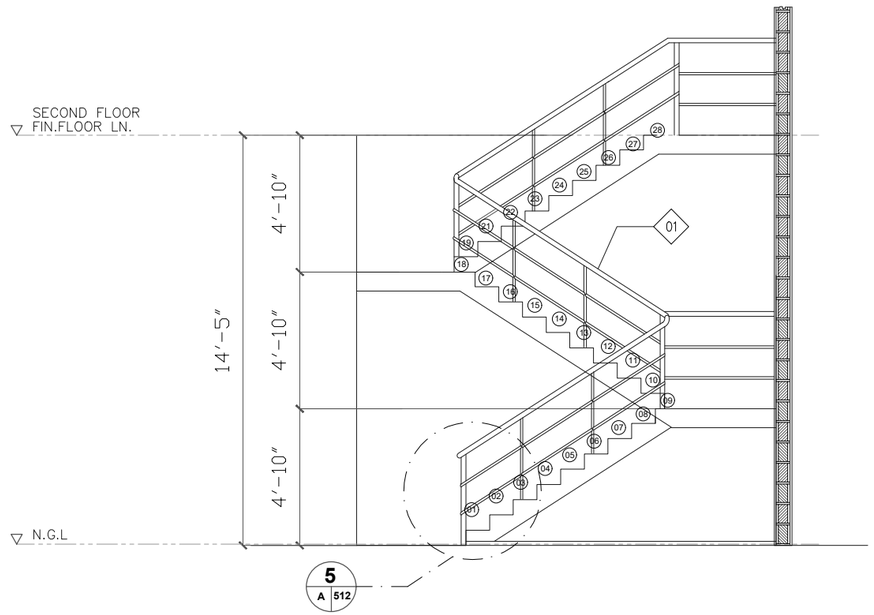

2 / A-512 — FIRE EXIT STAIR CROSS SECTION

SCALE 3/16 : 1

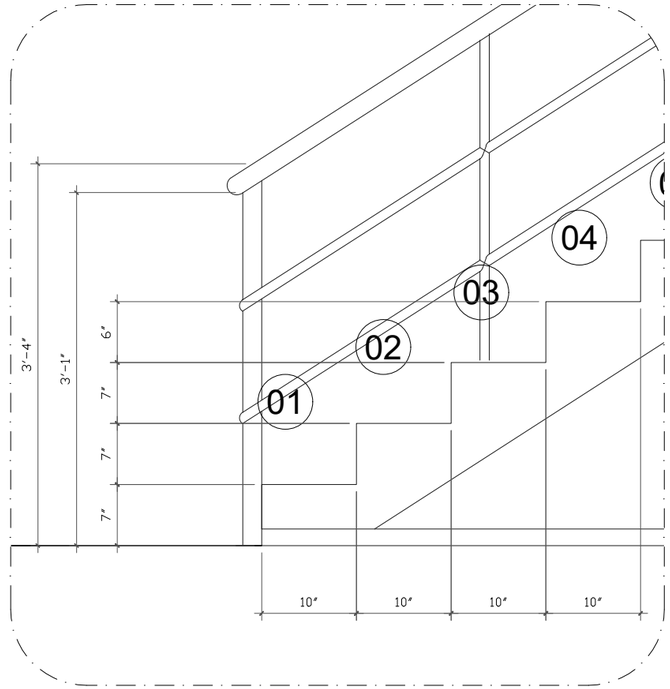

5 / A-512 — FIRE EXIT STAIR SPOT DETAIL

SCALE 3/4 : 1

ARCHITECTS
P.O. Box 6
Kolonia, POHNPEI
FSM 96941
Tel. (691) 320-2966
email add.:
archsrsroque@yahoo.com

CONSULTANT

RYAN SALAS ROQUE
PRC NO.0024015
PHILIPPINES
REGISTERED ARCHITECT

proposed new Pohnpei state emergency operations center (EOC) FIRE STATION

CONTENTS
FIRE EXIT STAIR DETAILS

Approved

Approved

REVISION	BY

DATE: 09–2020
SCALE:
DRAWN:
JOB:
SHEET
Ar–512

THESE PLANS CONSTRUCTION OF EMERGENCY OPERATIONS CENTER (EOC) FIRE STATION