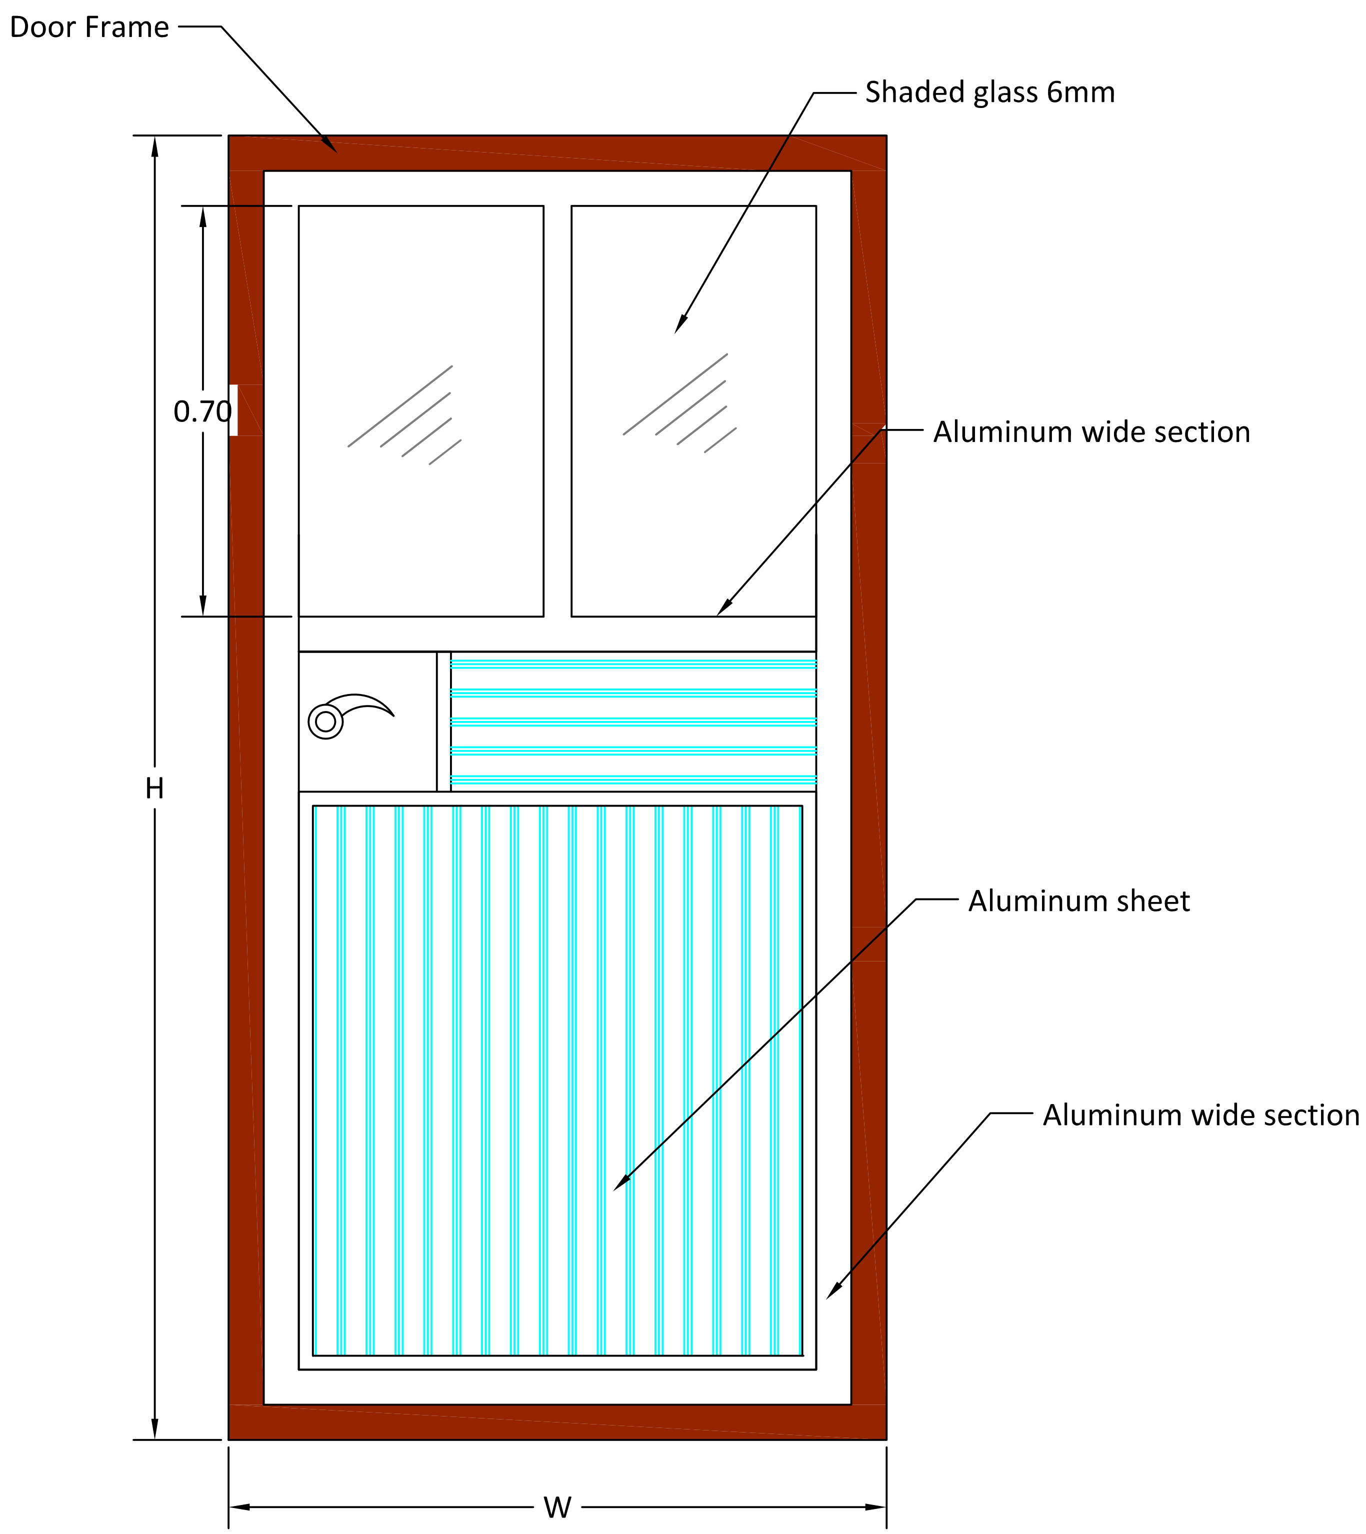

Detail of Aluminum Doors

Typical Drawings for Renovation		
Drawn by: Soran Rostam Aziz		
Sheet Title: Detail of Aluminum Door		
Scale: NTS	**Date:**	**DWG No.**

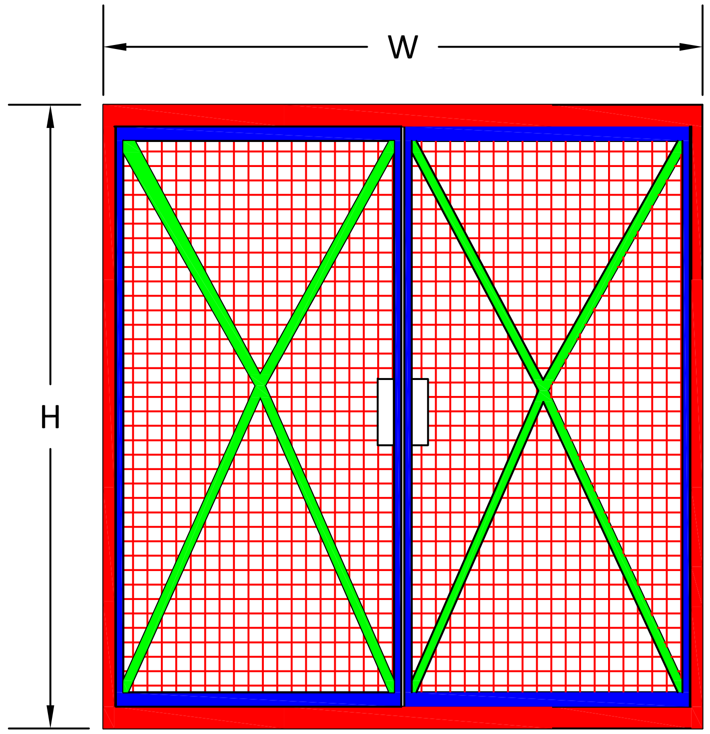

Door Protection

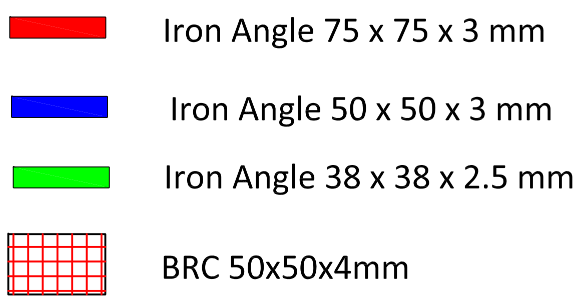

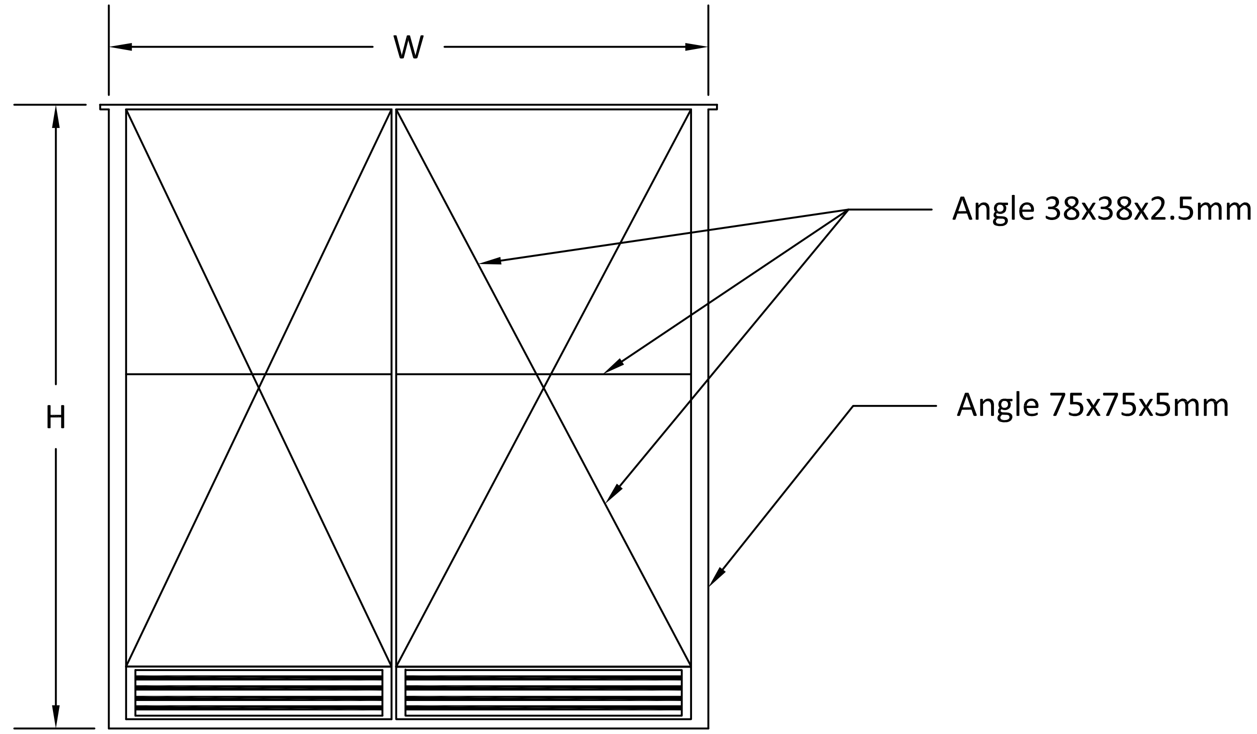

Steel Door

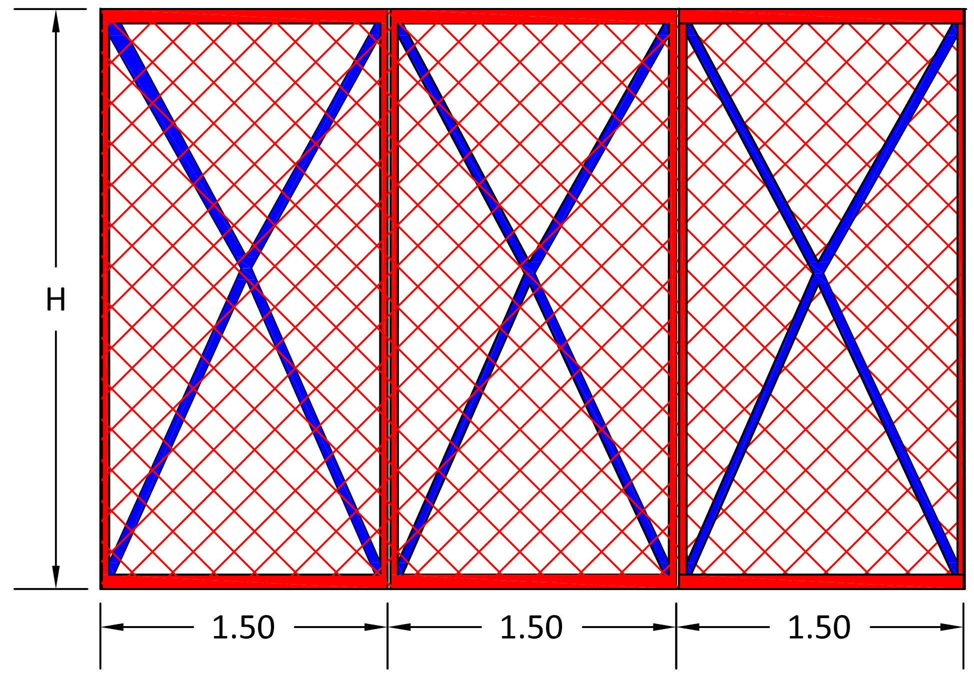

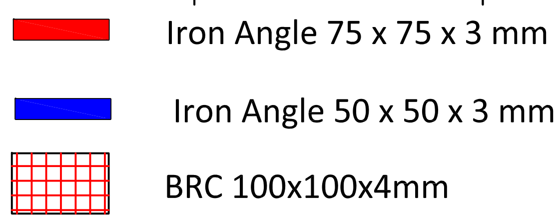

BRC Fence

Typical Drawings for Renovation		
Drawn by: Soran Rostam Aziz		
Sheet Title: Detail of the BRC Fence and Door		
Scale: NTS	**Date:**	**DWG No.**

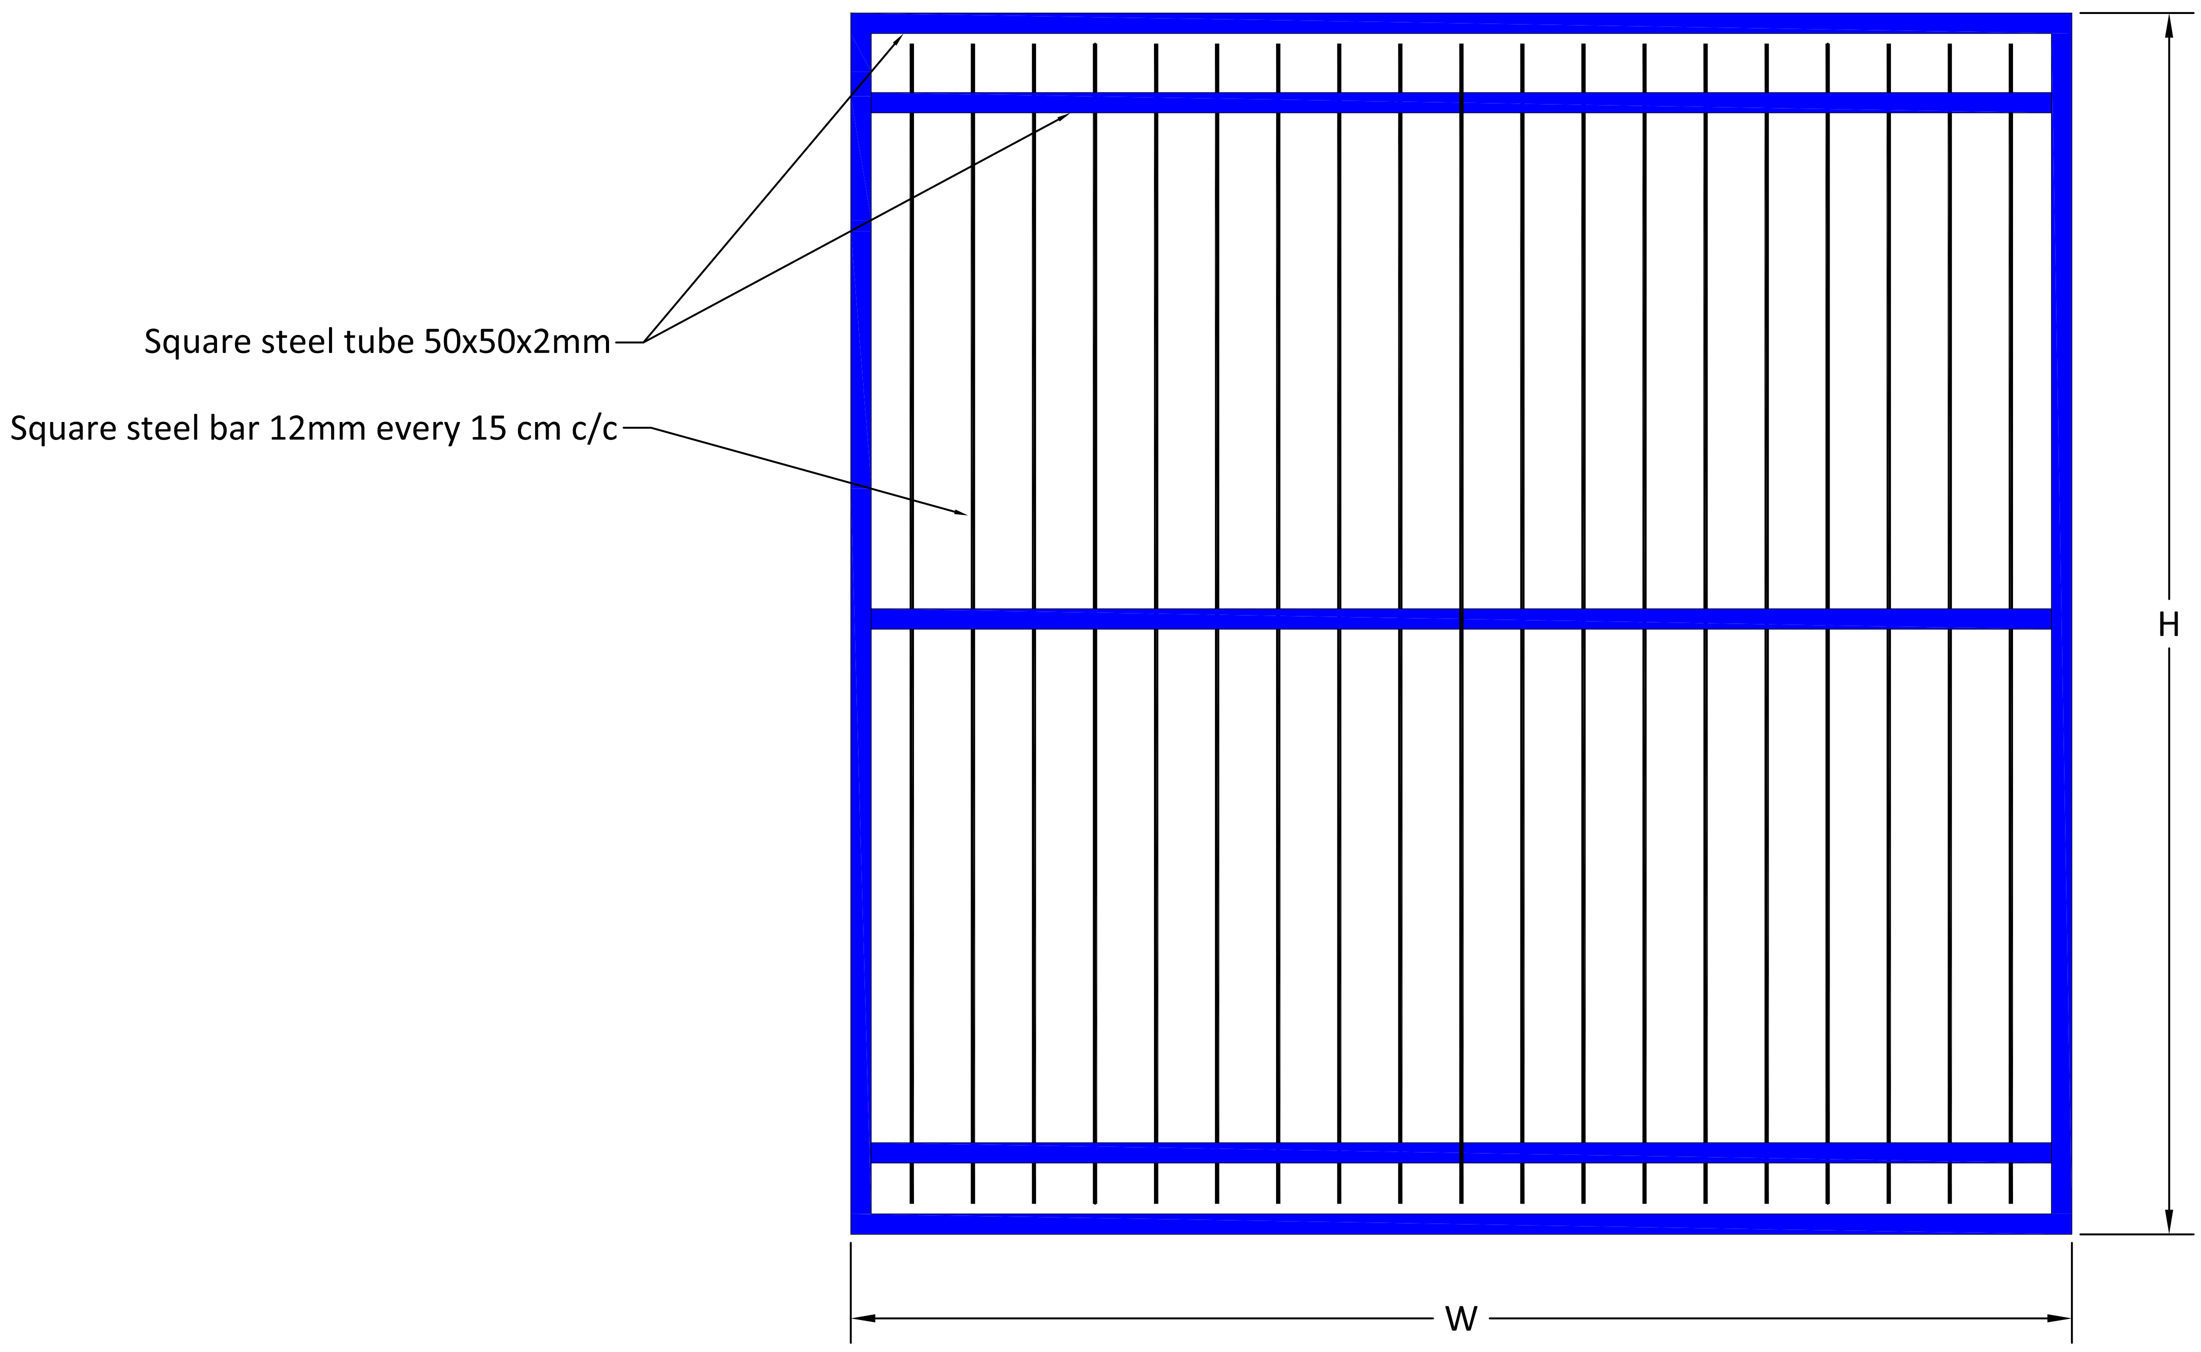

Typical Drawings for Renovation		
Drawn by: Soran Rostam Aziz		
Sheet Title: Burglar for Windows		
Scale: NTS	**Date:**	**DWG No.**

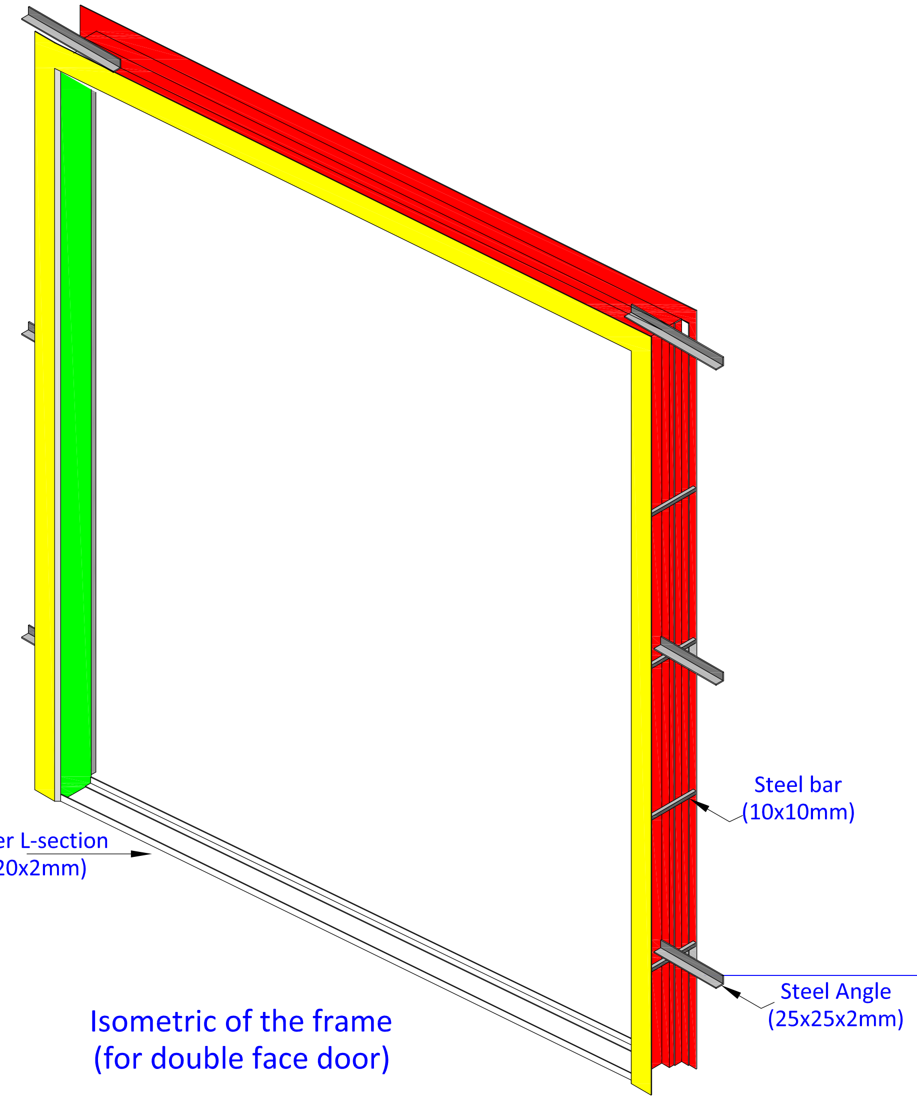

Isometric of the frame
(for double face door)

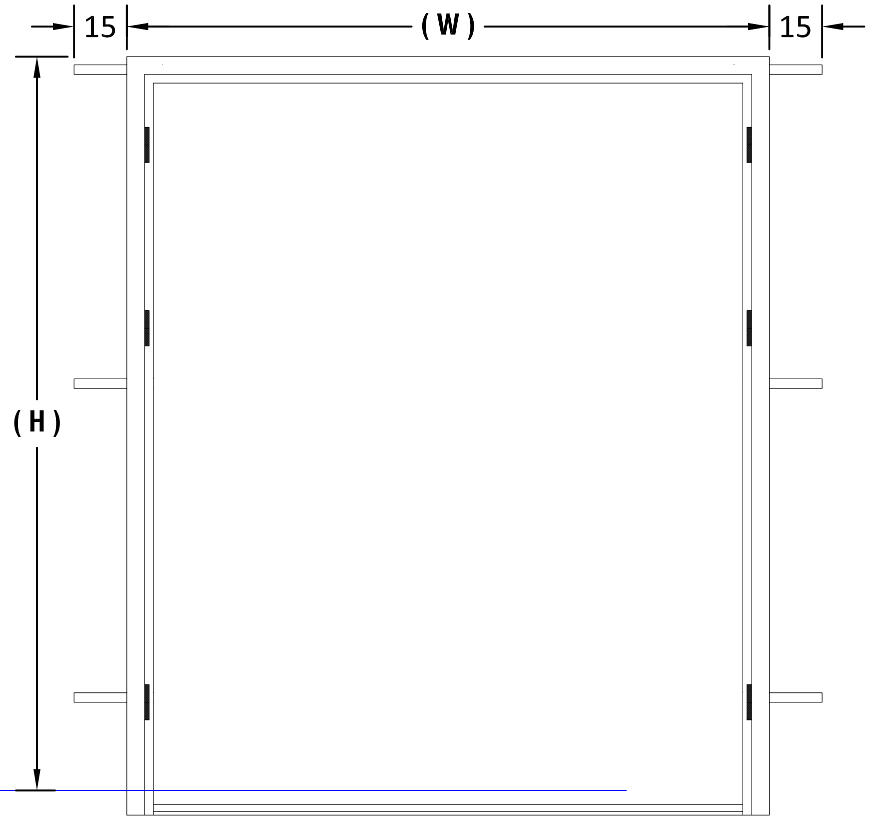

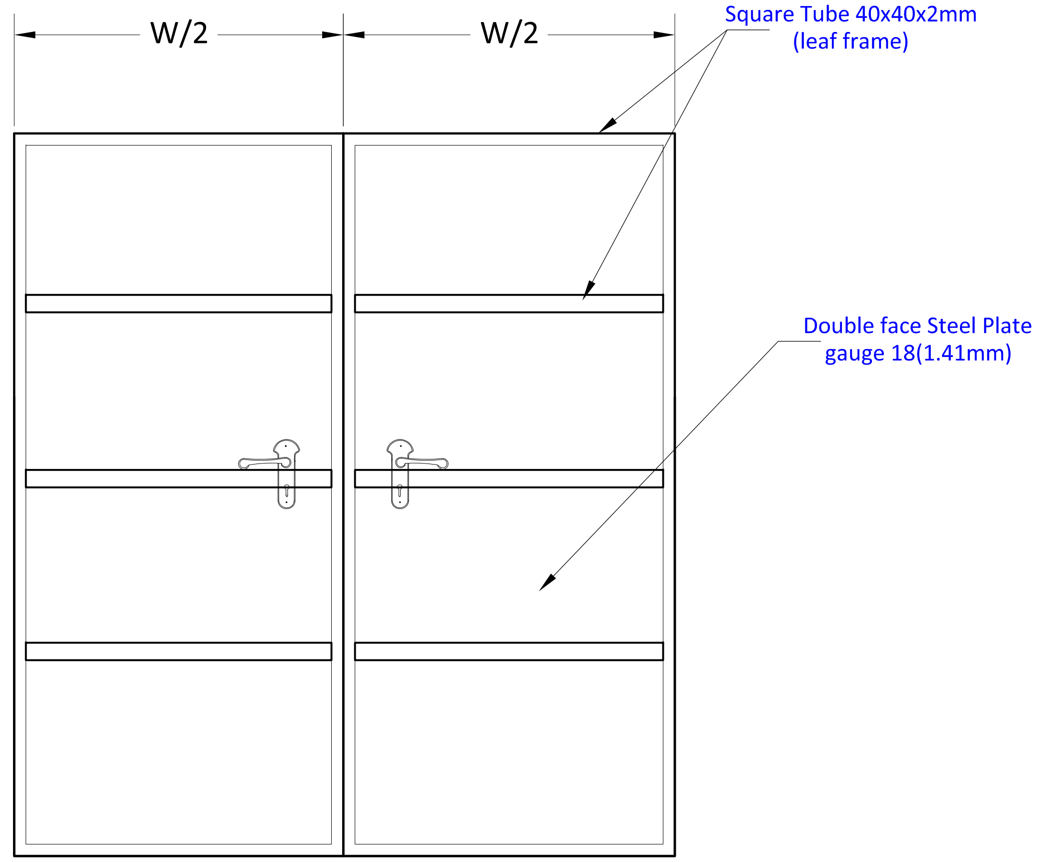

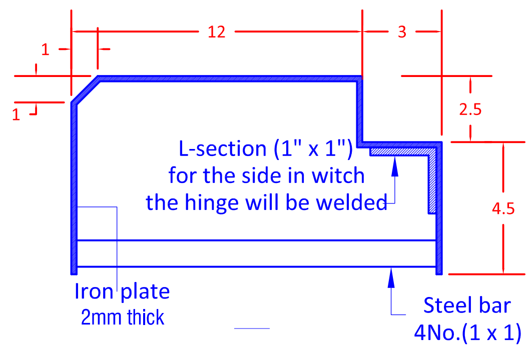

Cross section
at frame door
(for double face)

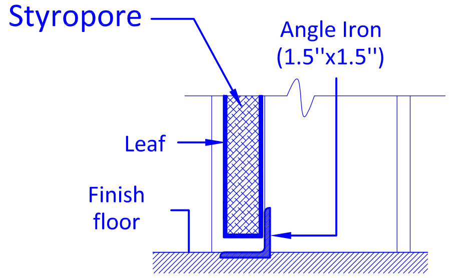

Detail for
external doors
only

Detail of Steel Door

Typical Drawings for Renovation

Drawn by: Soran Rostam Aziz

Sheet Title:

Detail of Double Leaves Steel Door

Scale: NTS	**Date:**	**DWG No.**

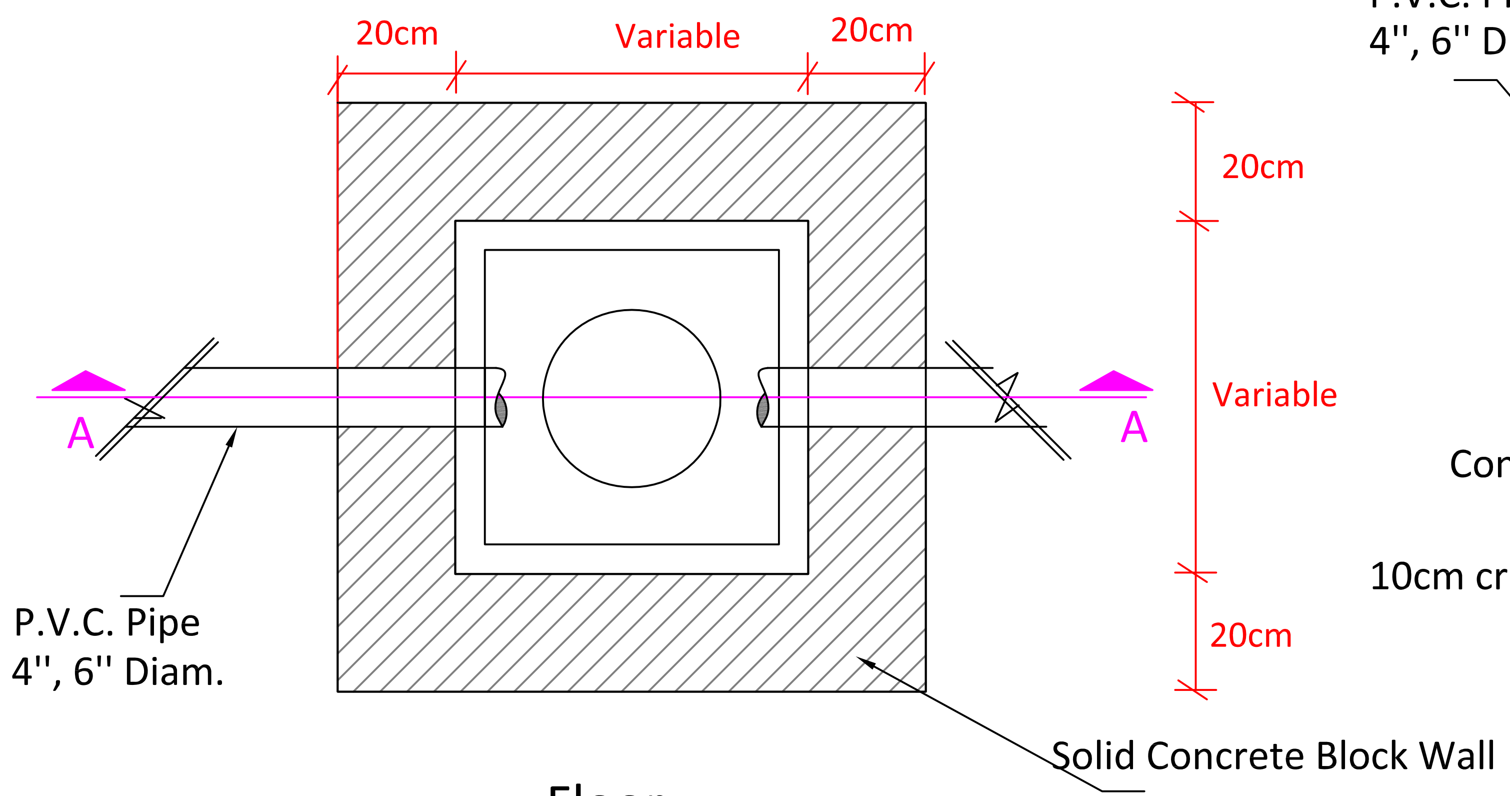

Floor

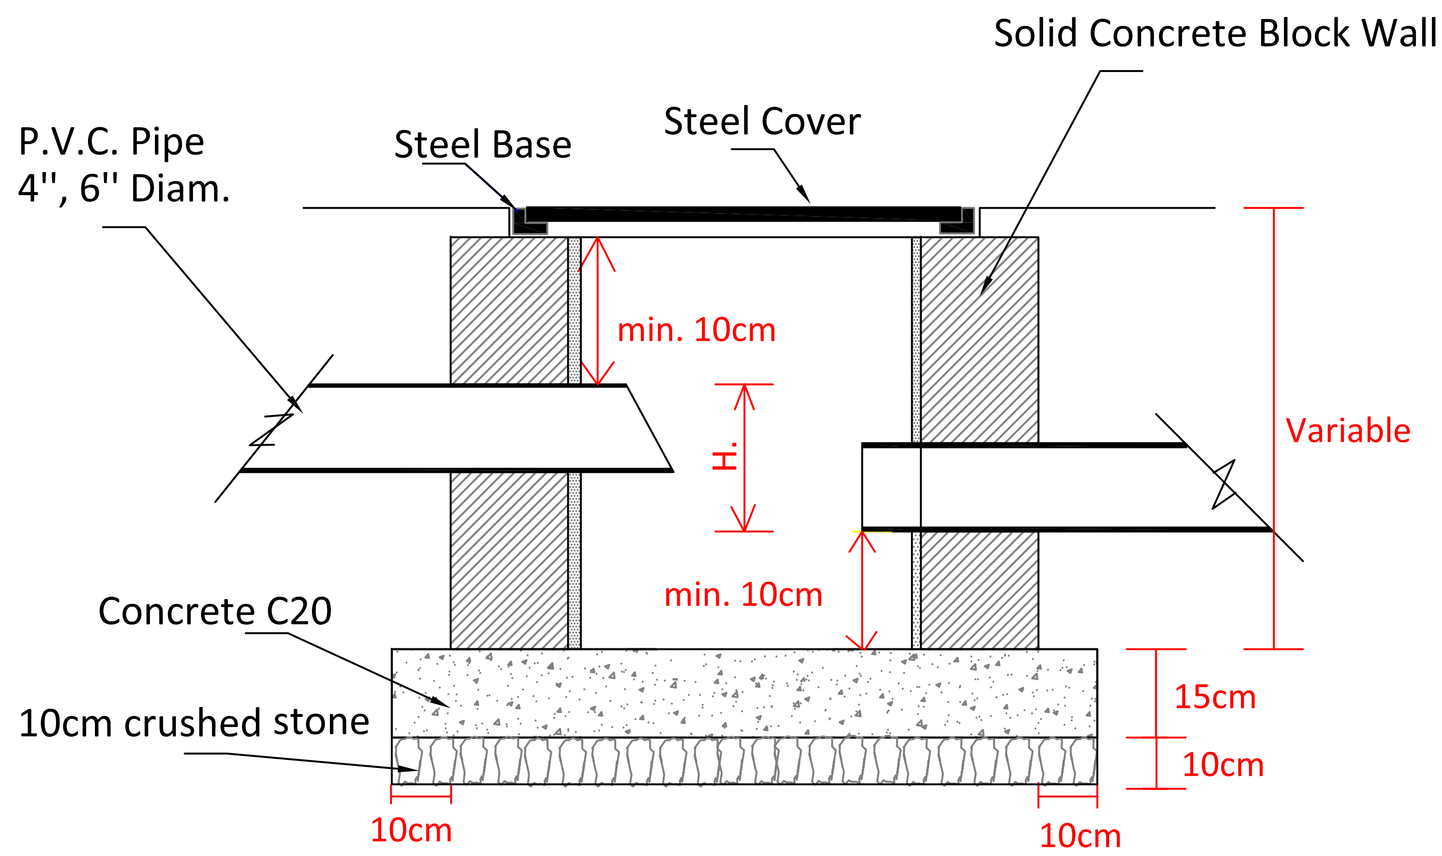

Section A-A
Typical Manhole

Typical Detail of Manhole
40x40, 60x60, 80x80

Typical Drawings for Renovation		
Drawn by: Soran Rostam Aziz		
Sheet Title: Typical Detail of Manhole		
Scale: NTS	**Date:**	**DWG No.**

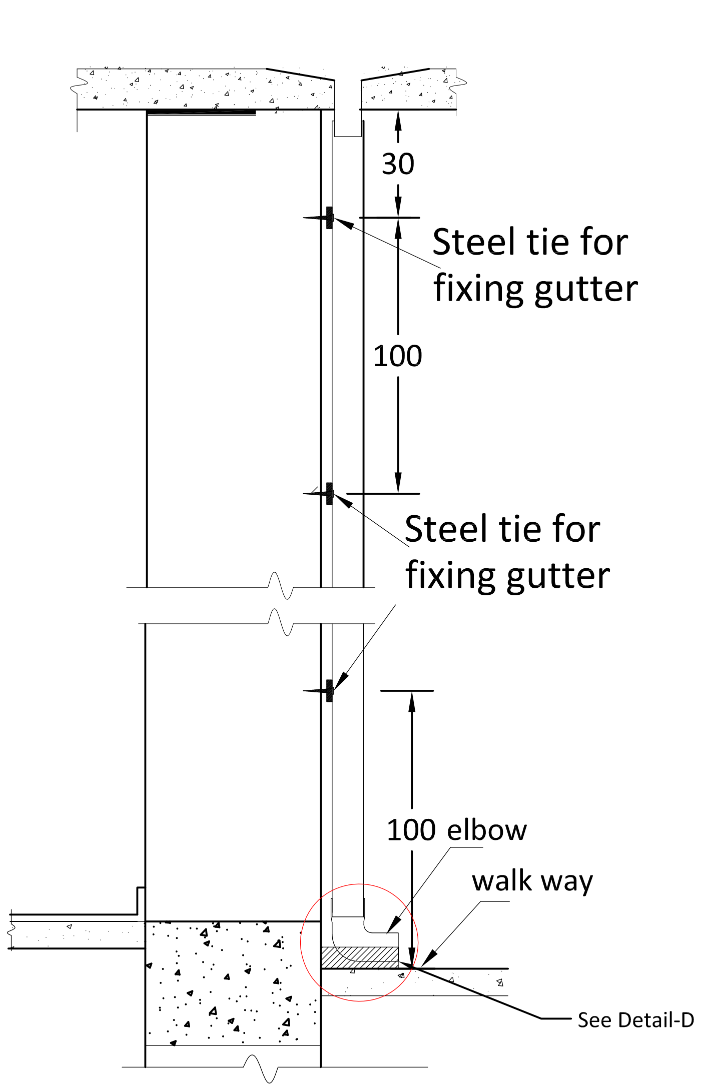

Section

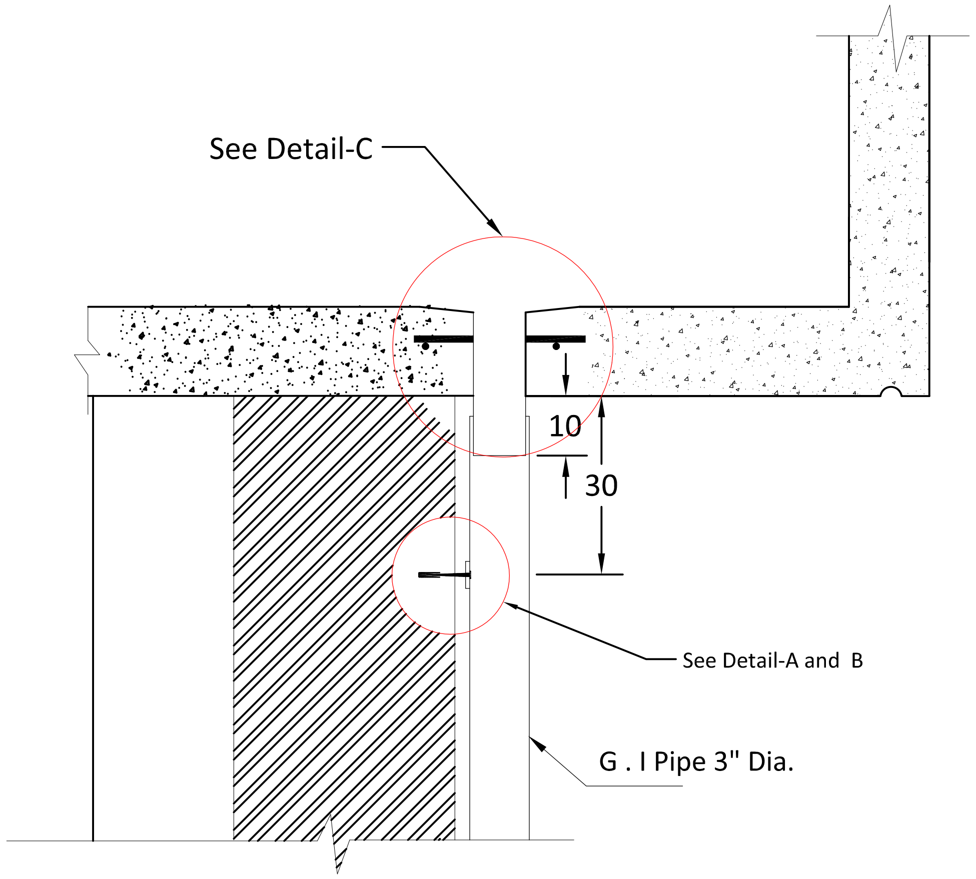

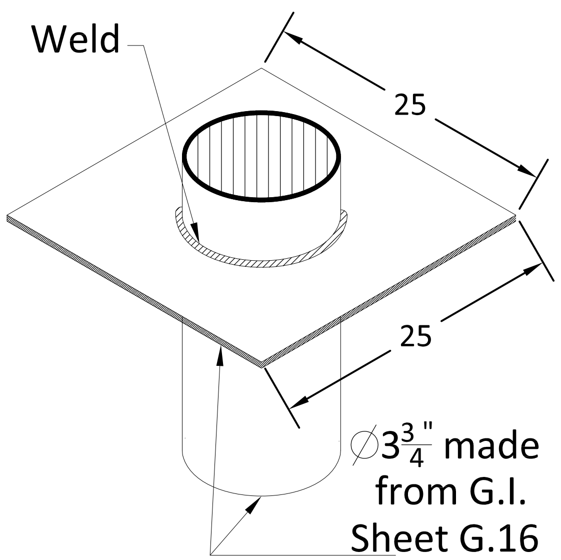

Detail-C

Plain Concrete

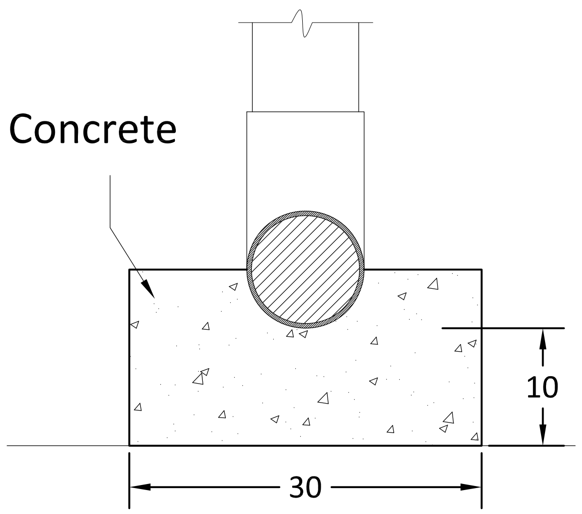

Detail-D

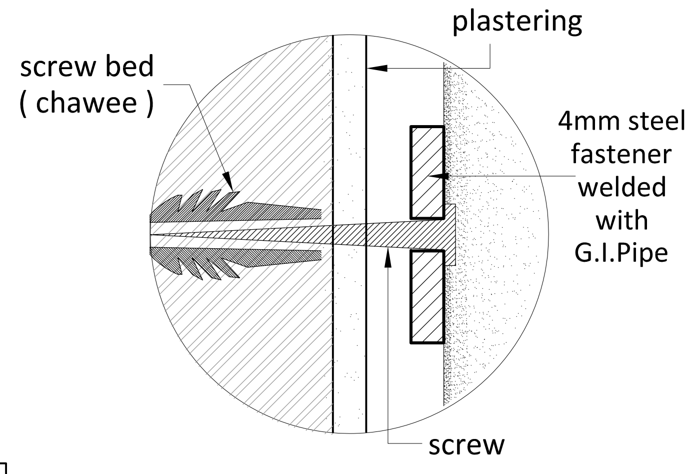

Detail-A

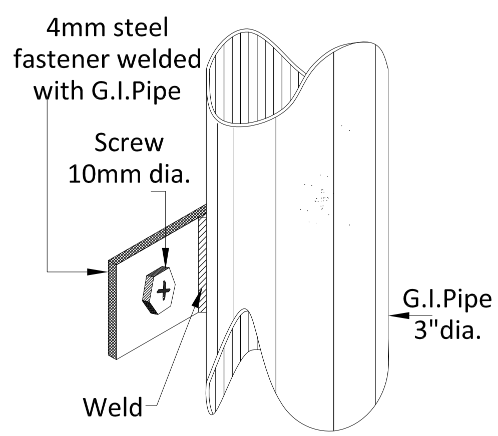

Detail-B

Detail of Roof Drain

Typical Drawings for Renovation

Drawn by: Soran Rostam Aziz

Sheet Title:
Detail of Roof Drain

Scale: NTS	**Date:**	**DWG No.**

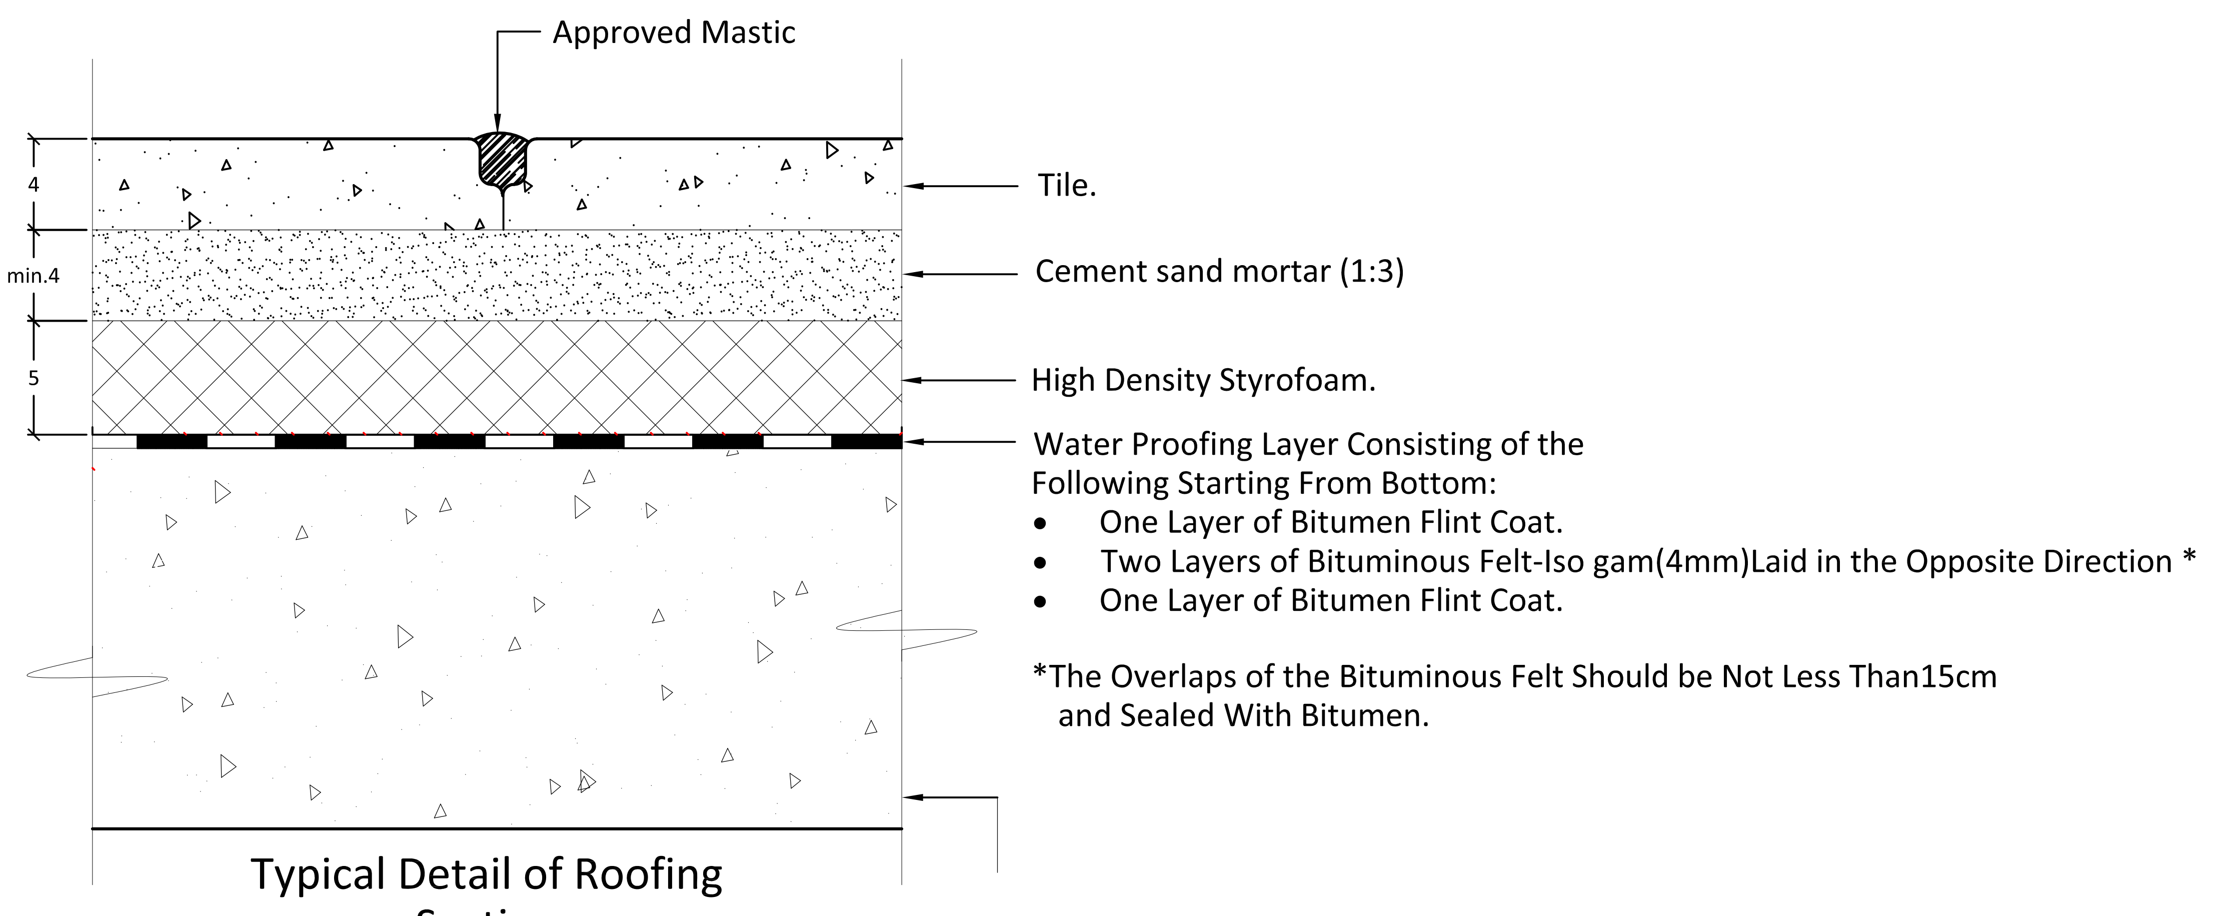

Typical Detail of Roofing
Section

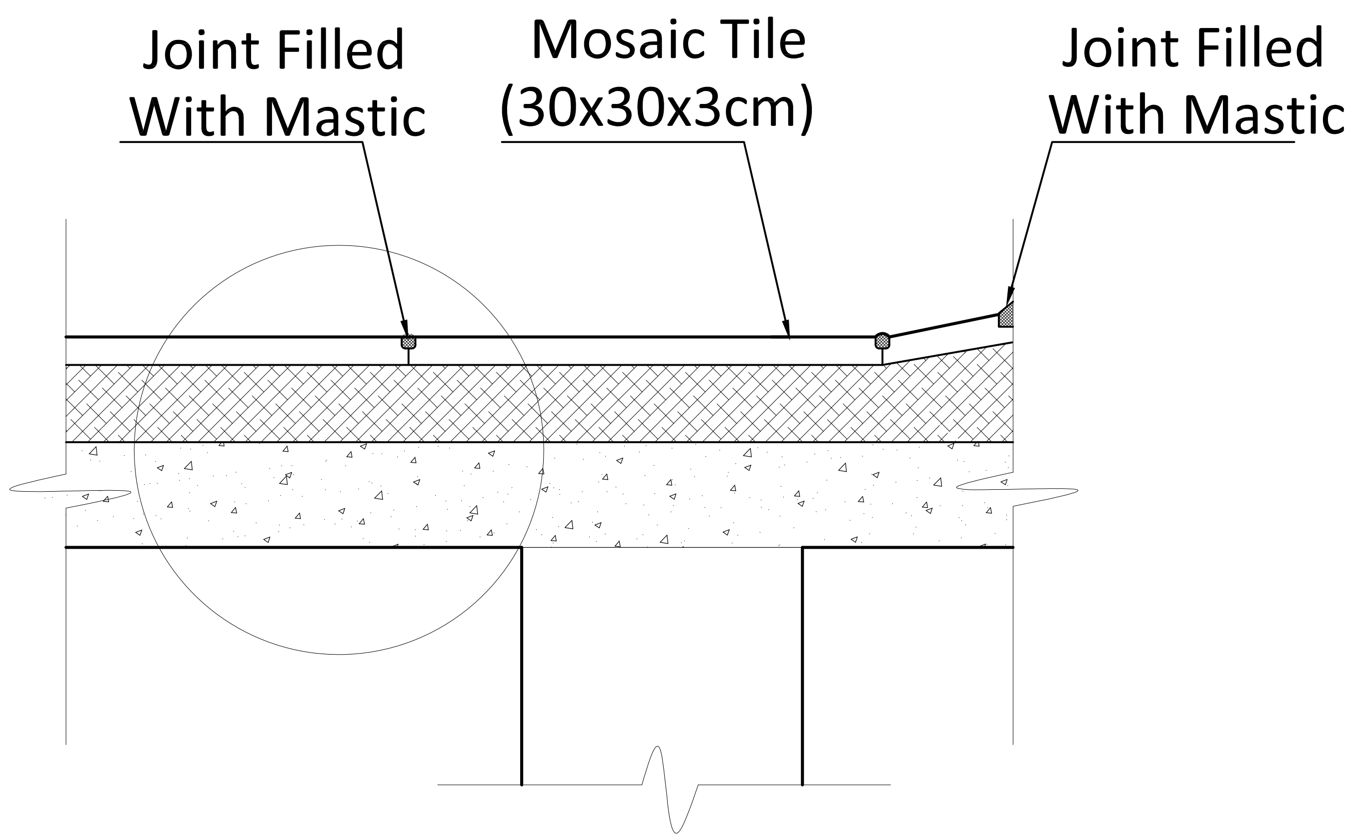

Detail of Roofing System

Typical Drawings for Renovation		
Drawn by: Soran Rostam Aziz		
Sheet Title: Detail of Roofing System		
Scale: NTS	**Date:**	**DWG No.**

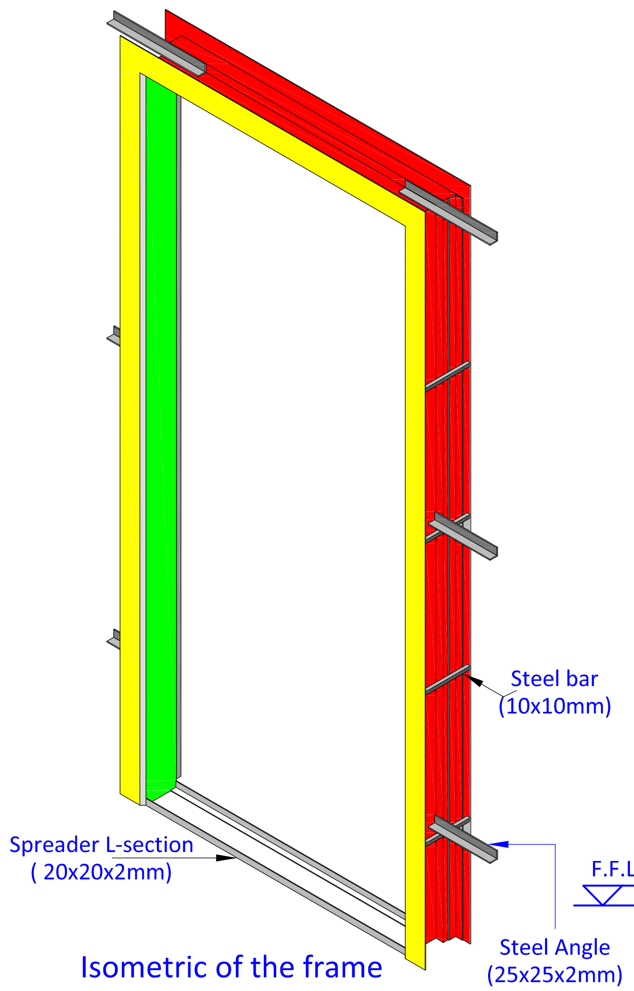

Isometric of the frame
(for double face door)

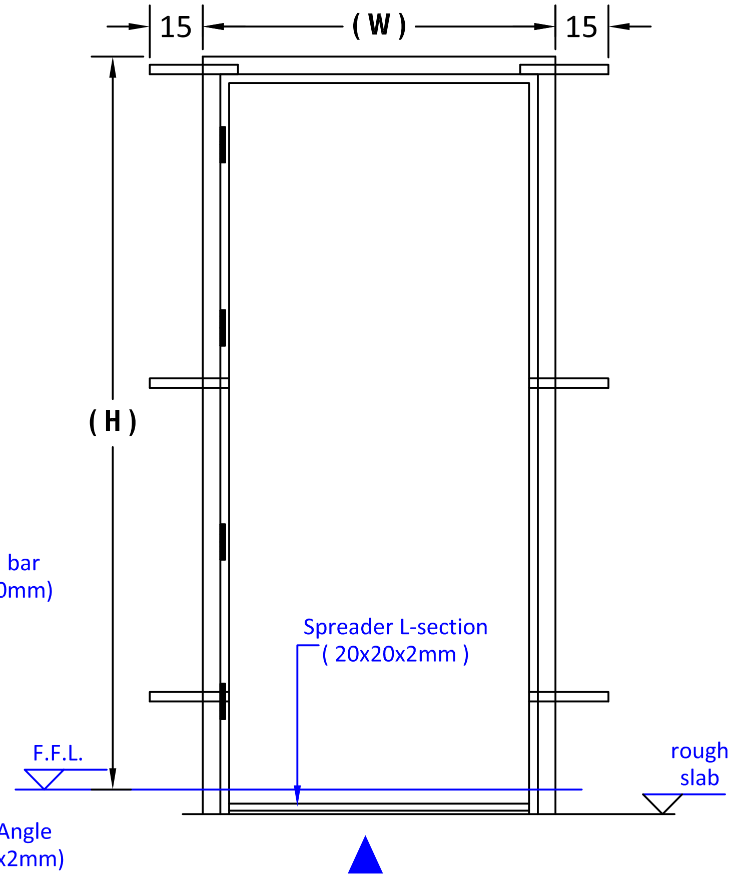

Elevation of the frame
(for double face door)

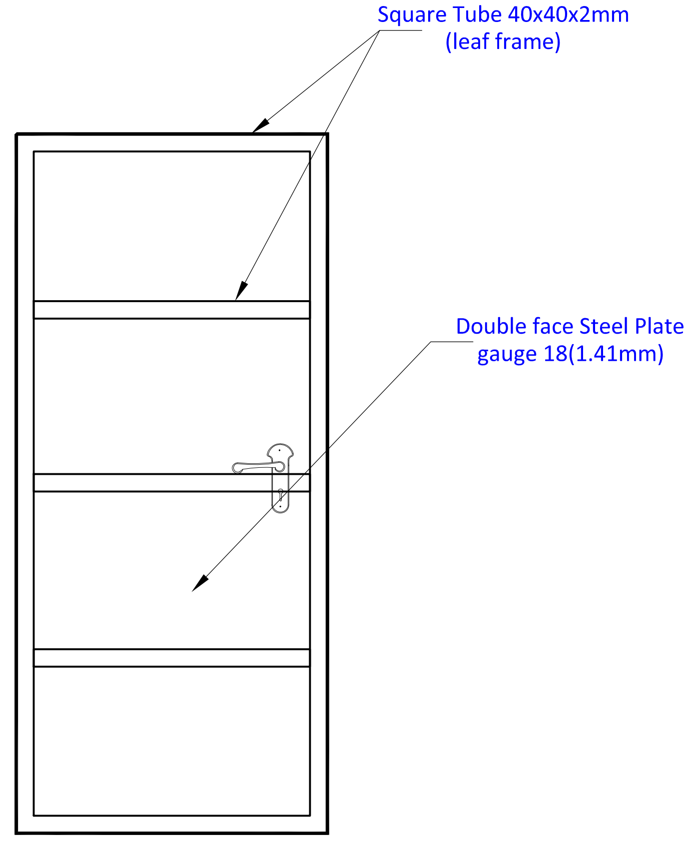

Leaf detail
for double face door

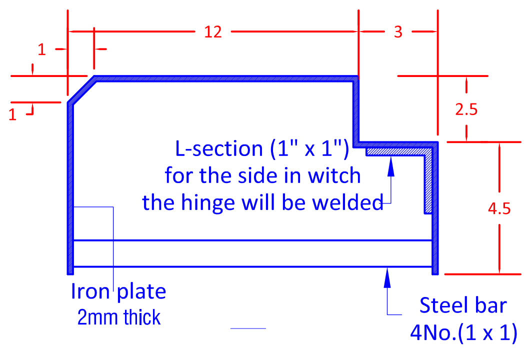

Cross section
at frame door
(for double face)

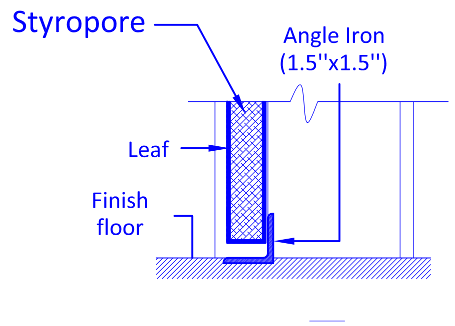

Detail for
external doors
only

Detail of Steel Door

Typical Drawings for Renovation		
Drawn by: Soran Rostam Aziz		
Sheet Title: Detail of Single Leaf Steel Door		
Scale: NTS	**Date:**	**DWG No.**

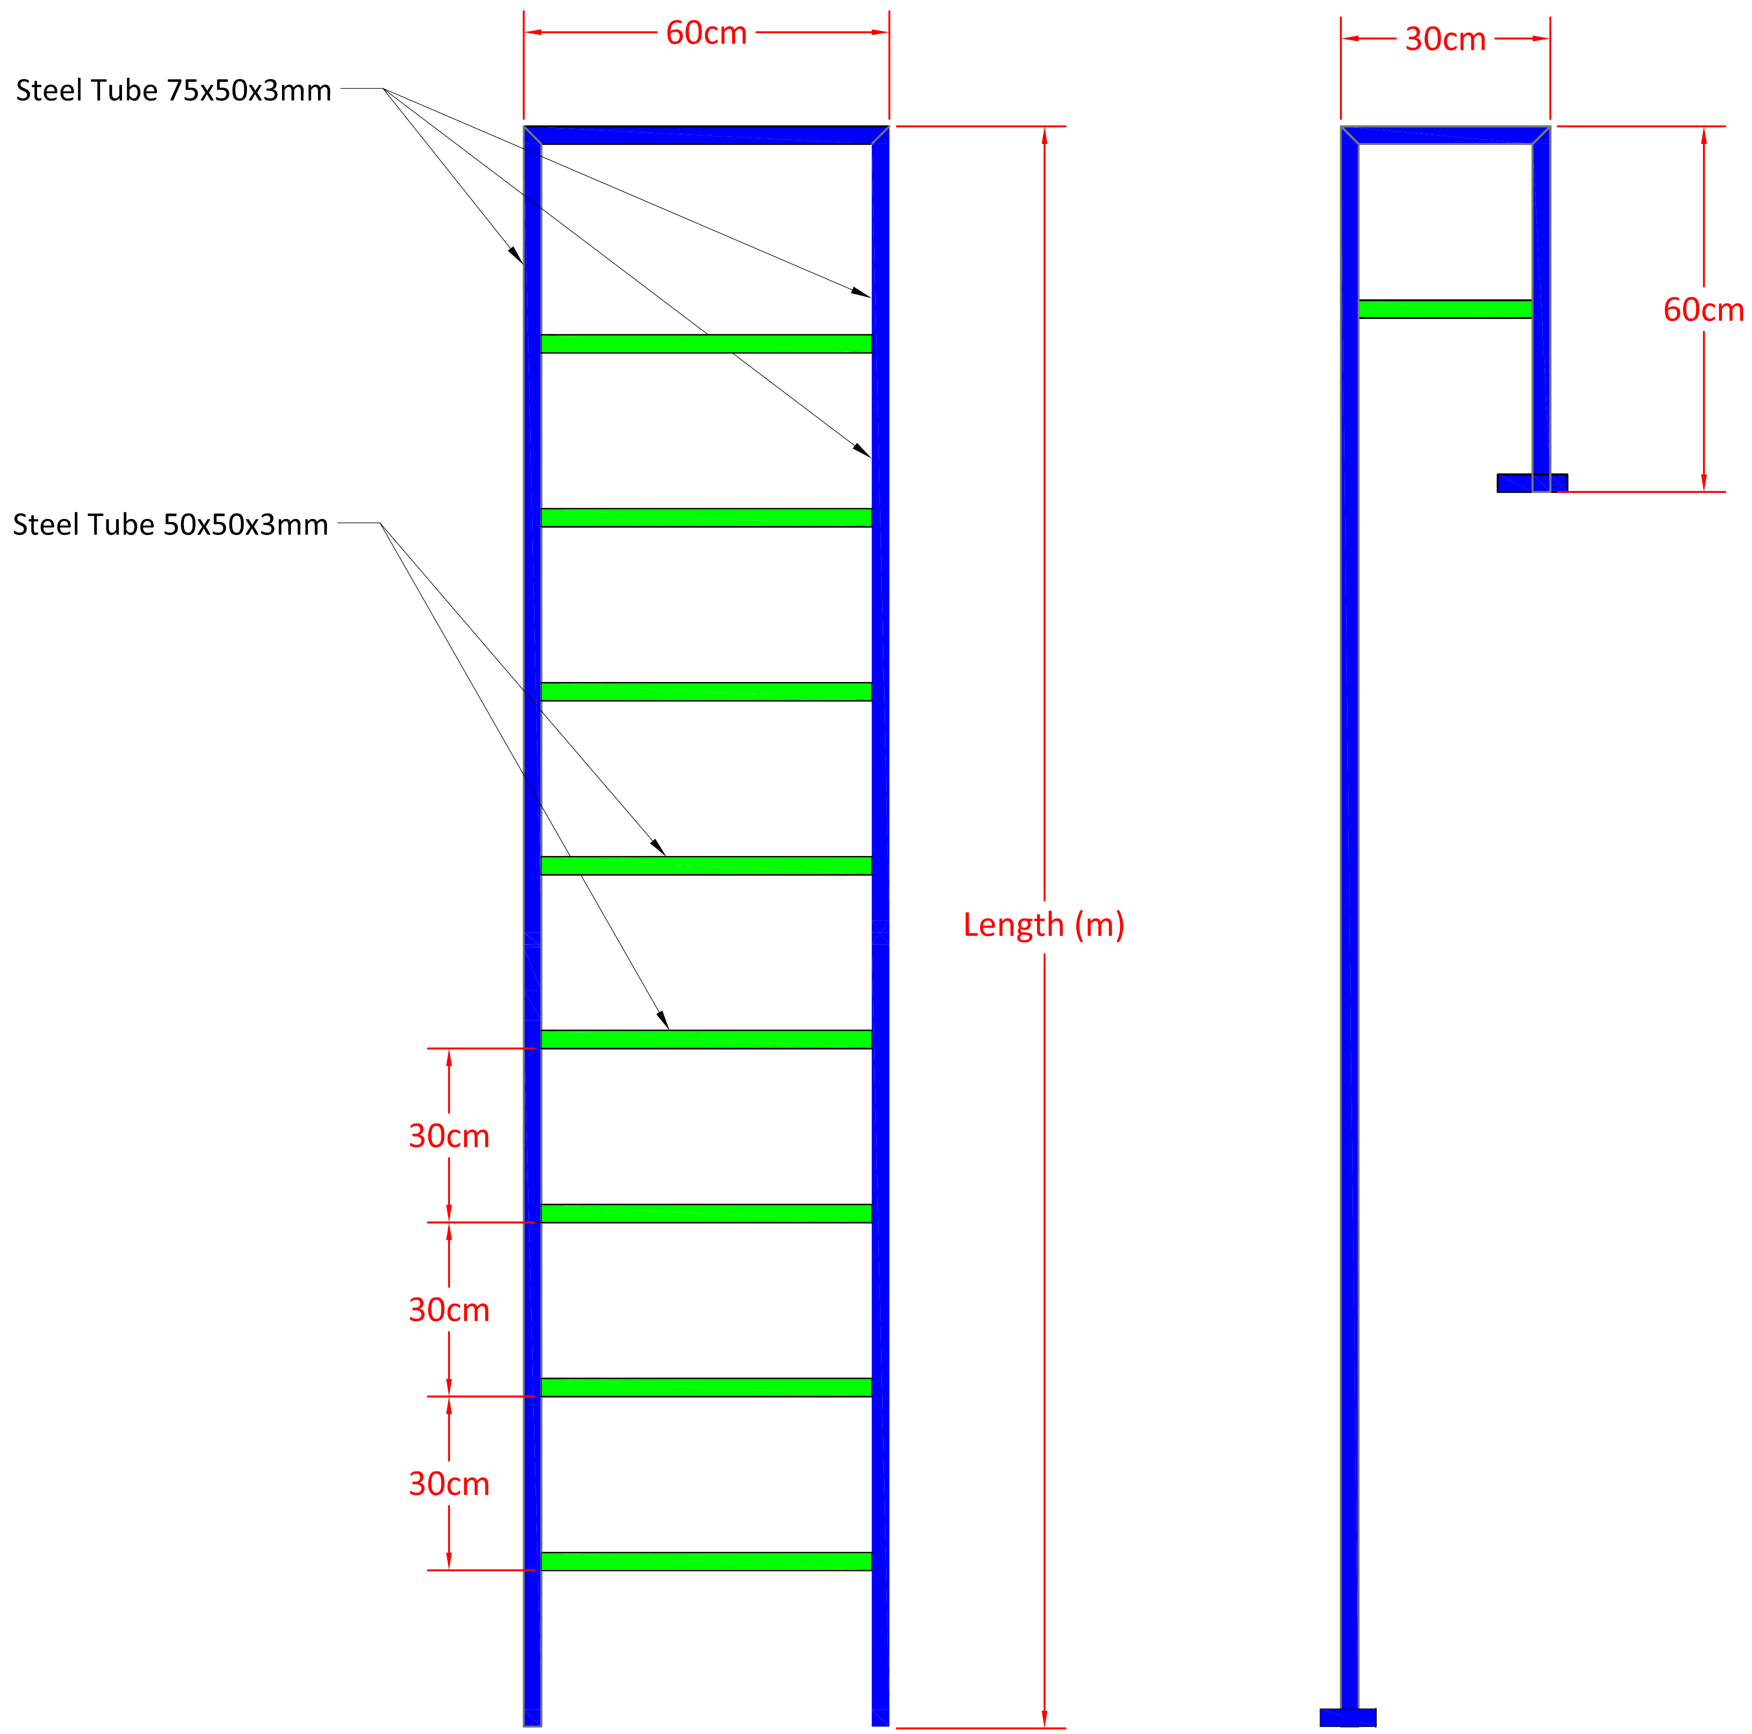

Typical Drawings for Renovation		
Drawn by: Soran Rostam Aziz		
Sheet Title: Detail of Steel Ladder		
Scale: NTS	**Date:**	**DWG No.**

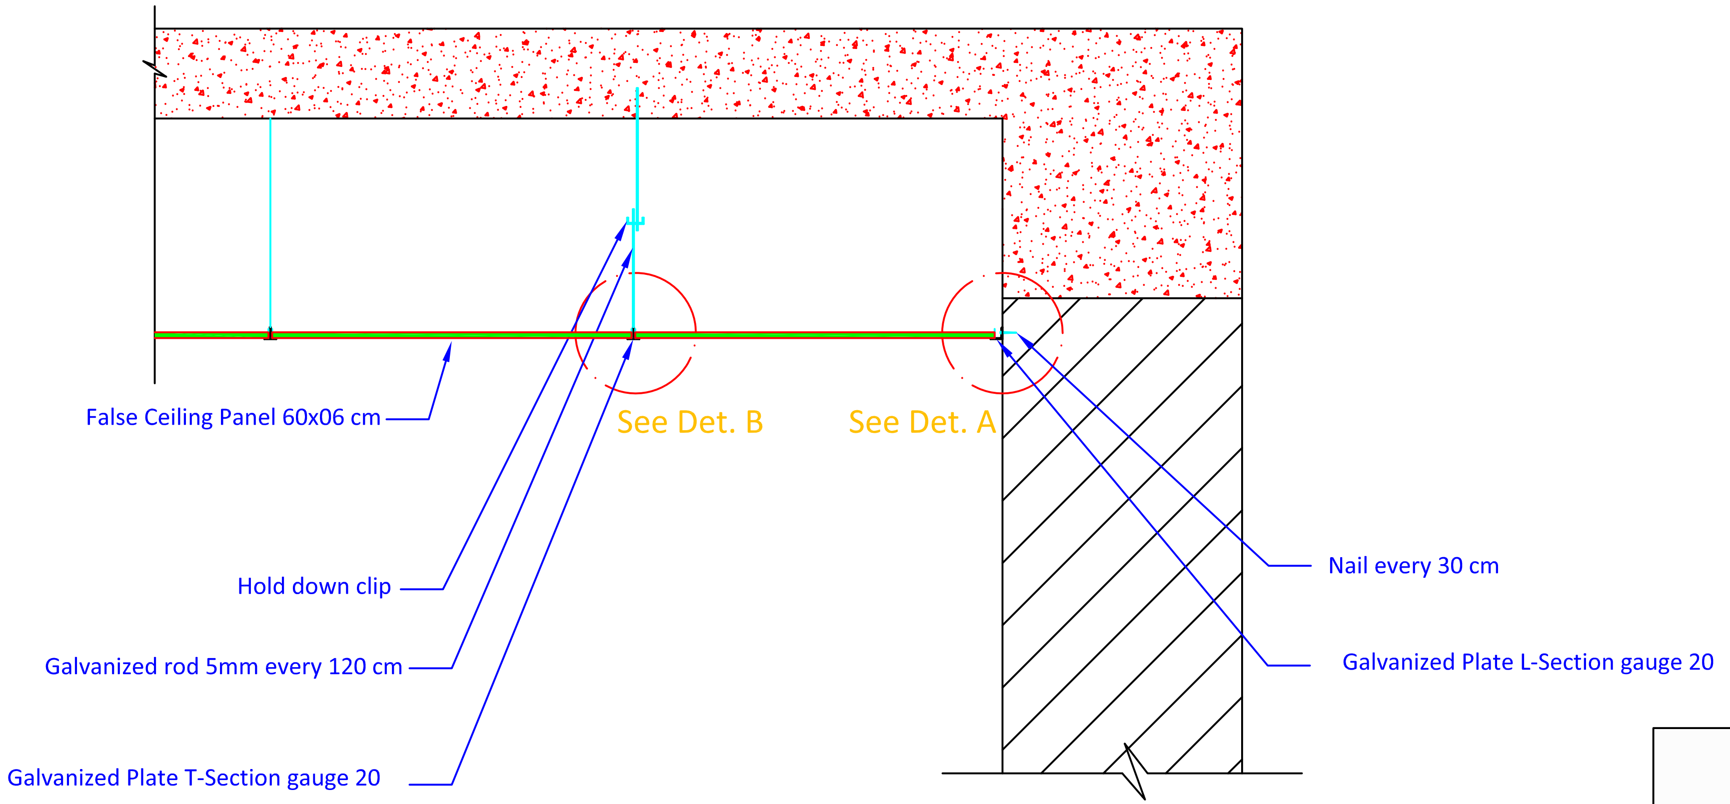

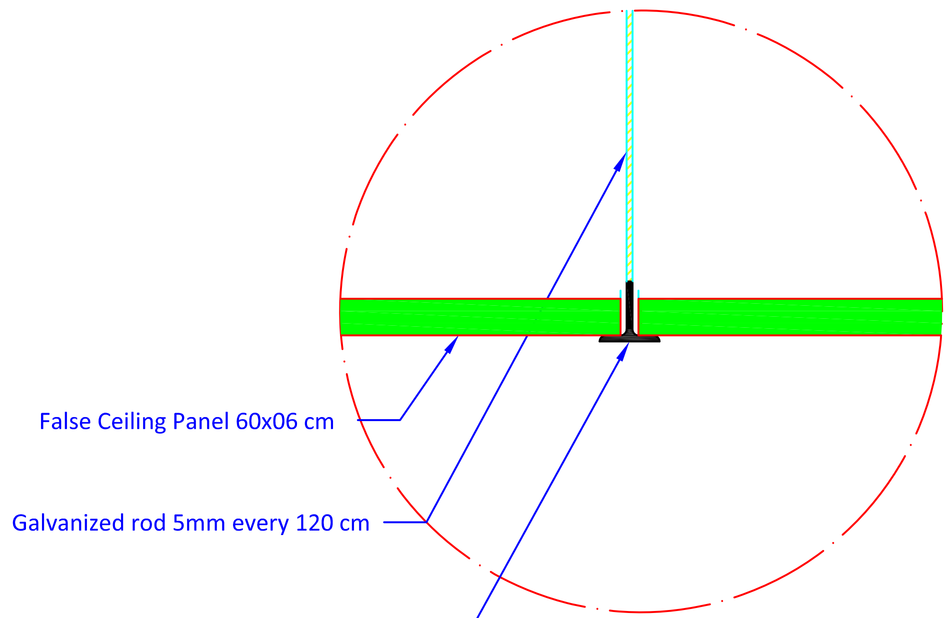

Detail B

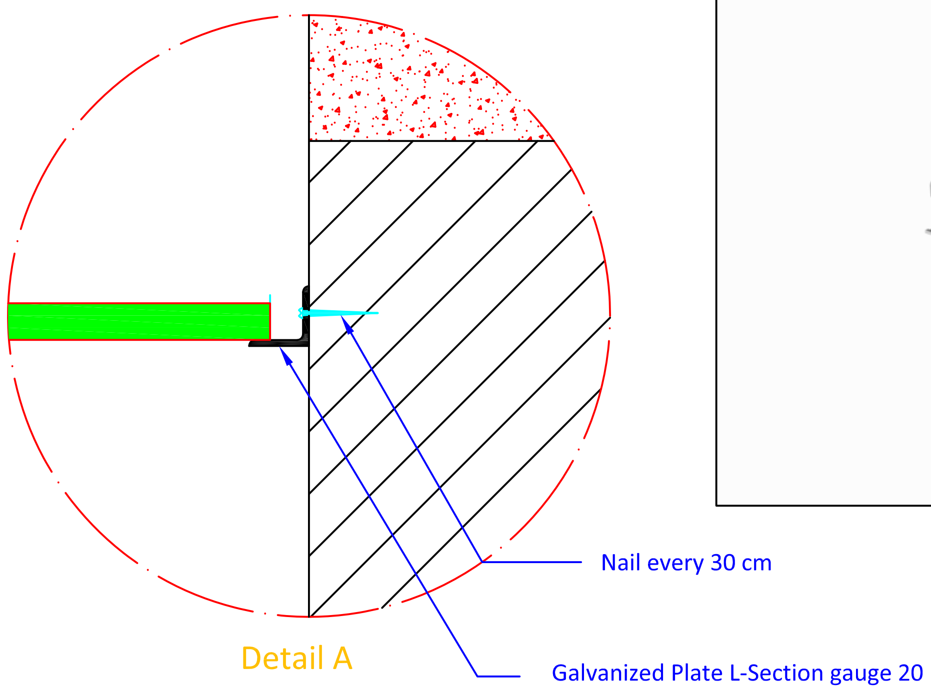

Detail A

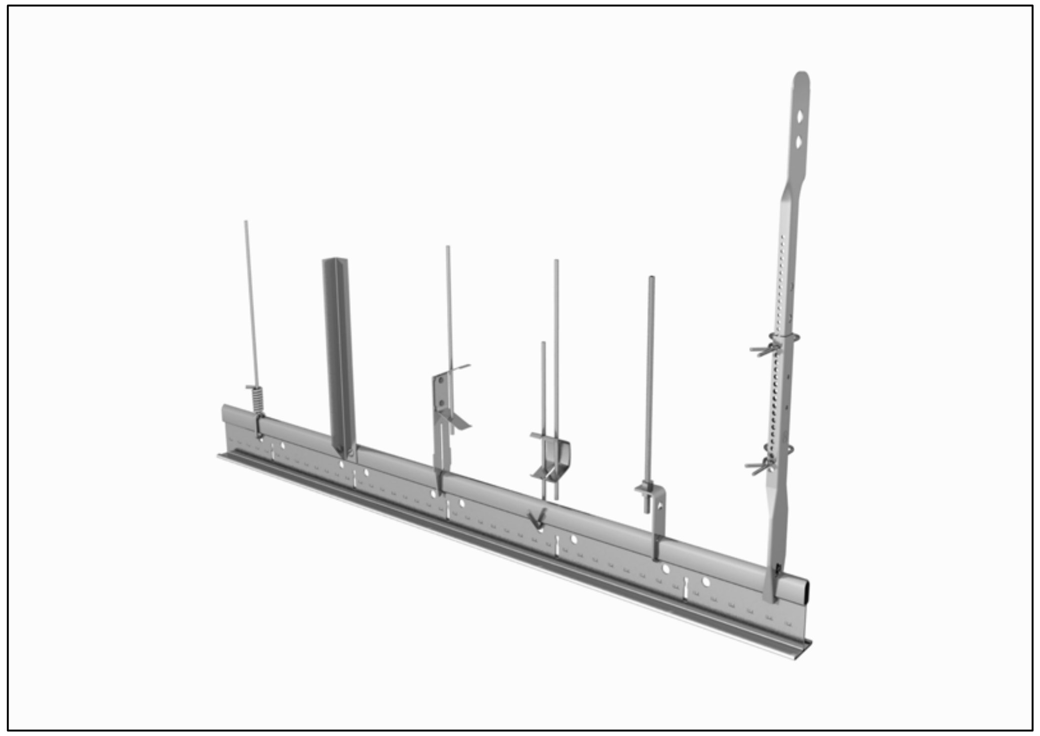

Detail of Suspended Ceilings

Typical Drawings for Renovation		
Drawn by: Soran Rostam Aziz		
Sheet Title: Detail of Suspended Ceilings		
Scale: NTS	**Date:**	**DWG No.**

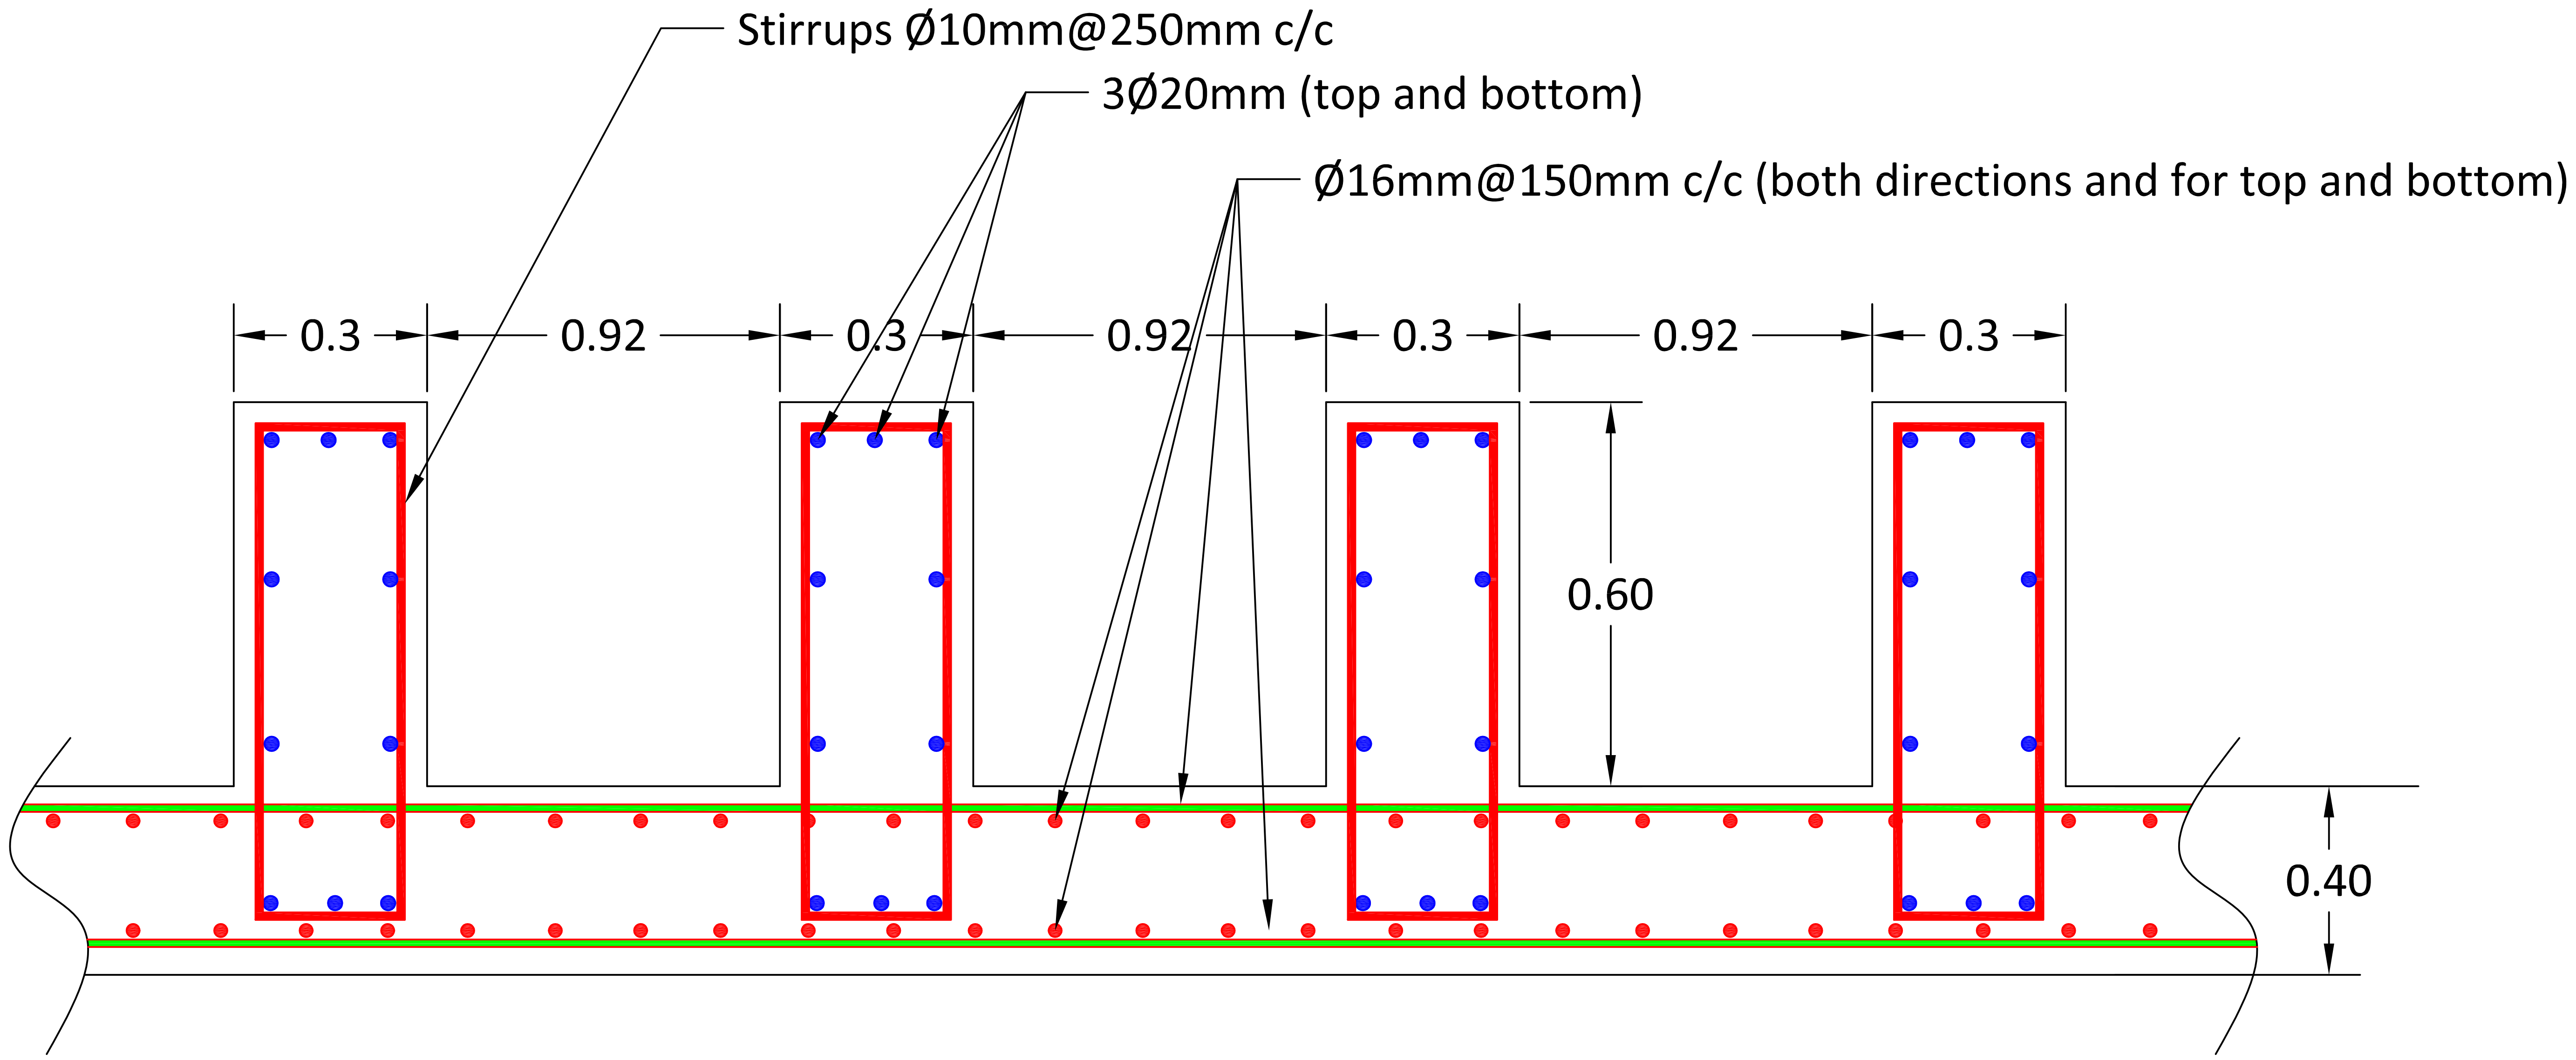

Typical Drawings for Renovation		
Drawn by: Soran Rostam Aziz		
Sheet Title: Foundation of the Water Tank		
Scale: NTS	**Date:**	**DWG No.**

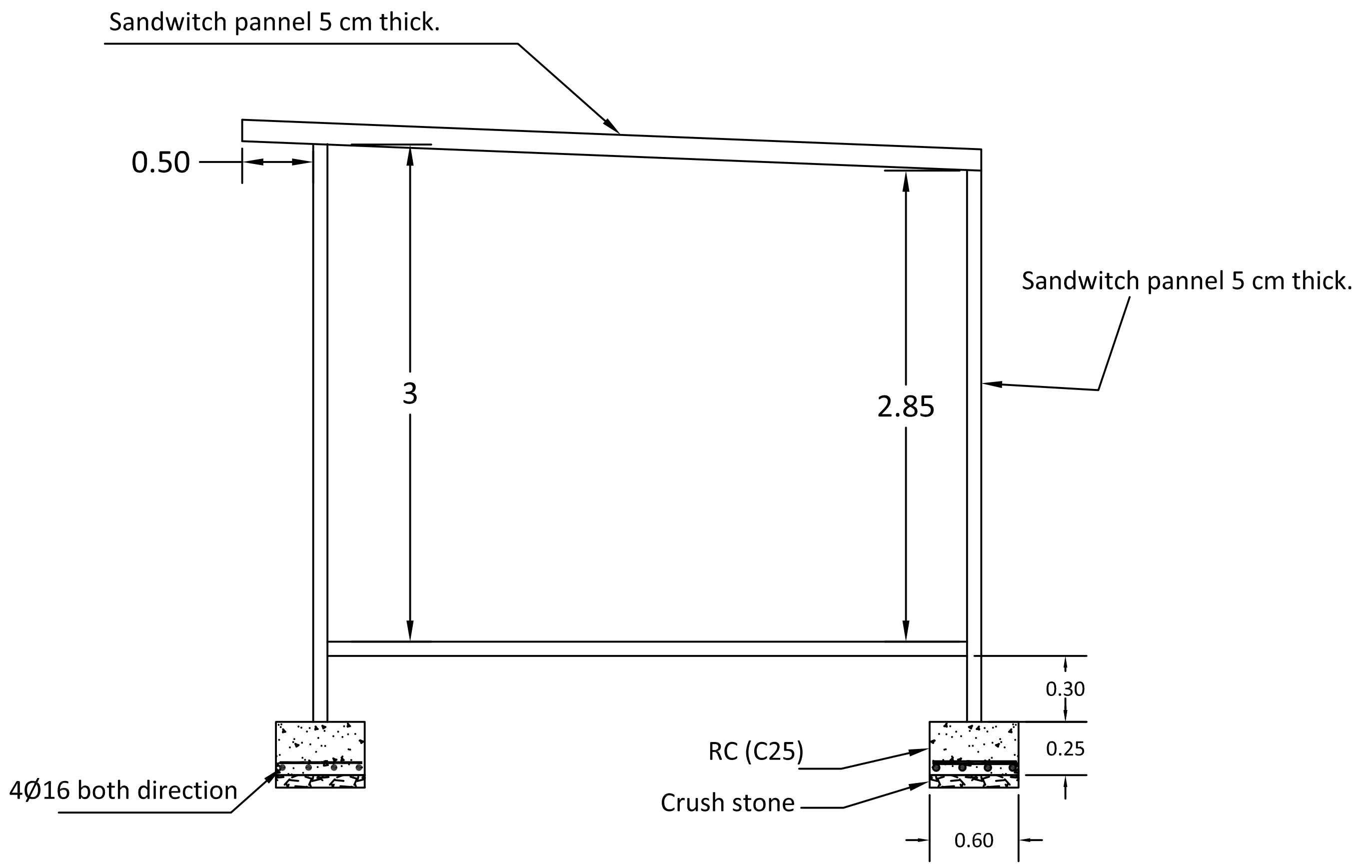

Section

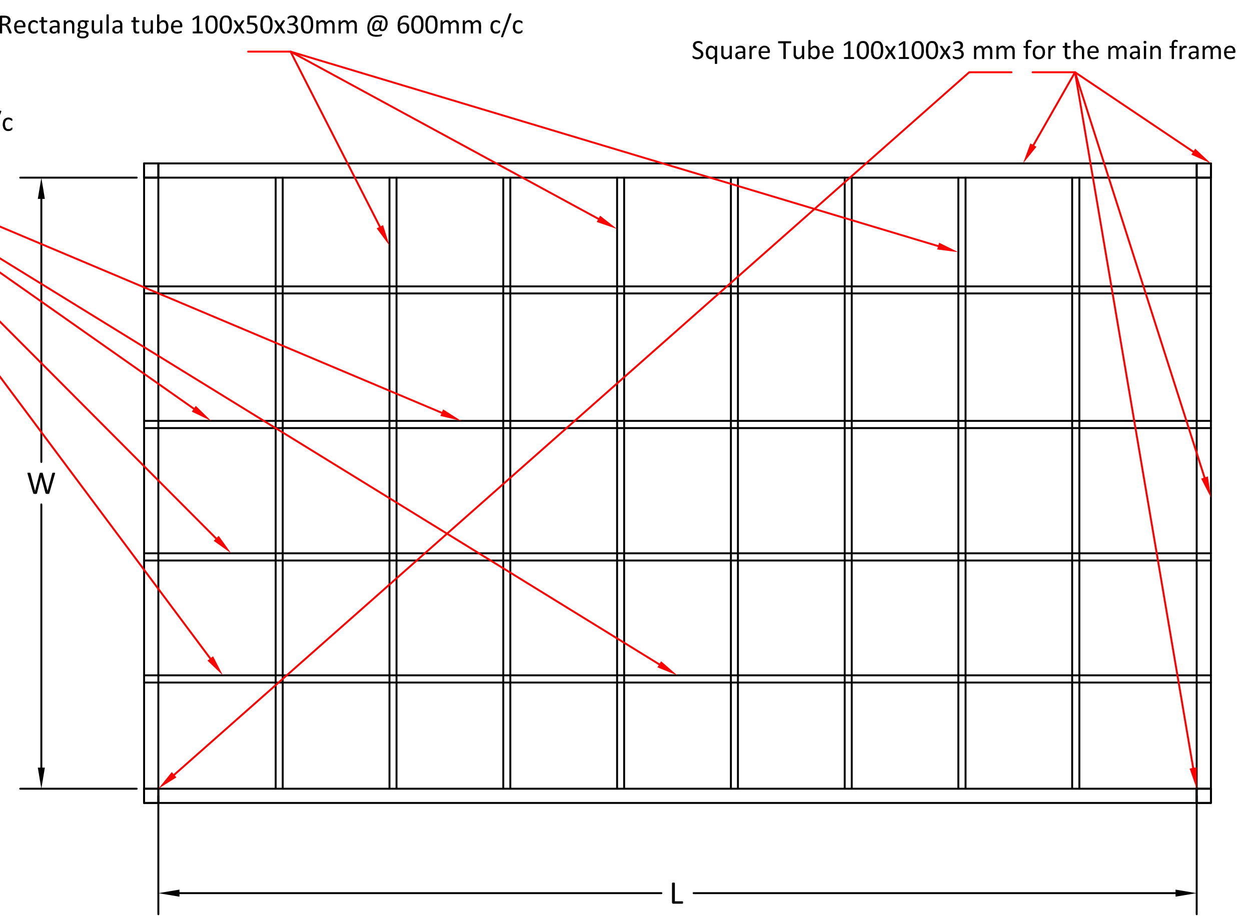

Base Plan

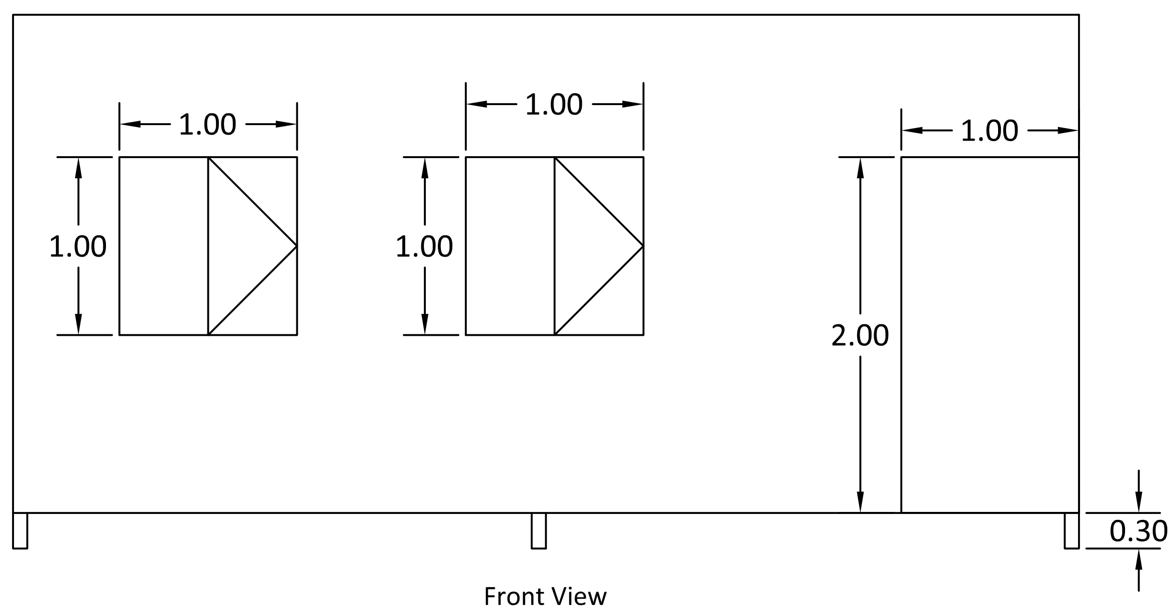

Front View

Typical Drawings for Renovation		
Drawn by: Soran Rostam Aziz		
Sheet Title: Detail of prefab cabin		
Scale: NTS	Date:	DWG No.

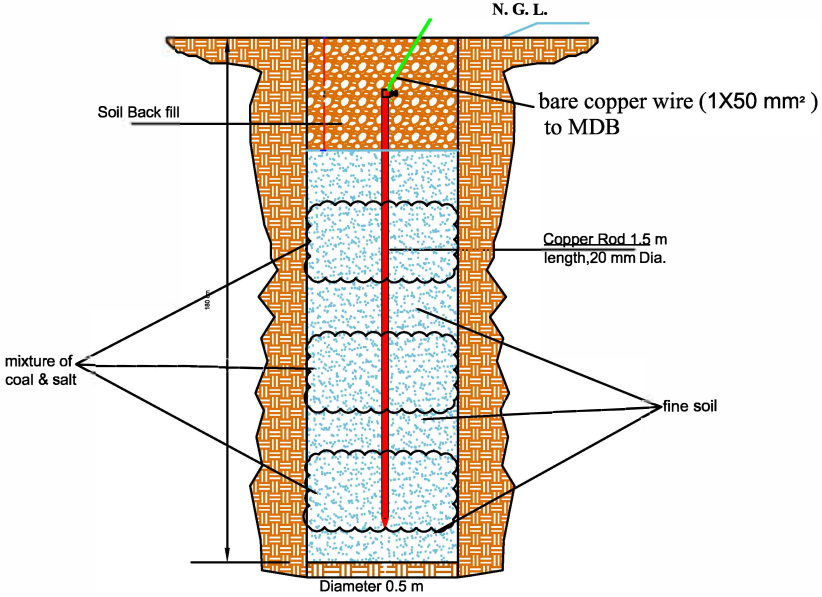

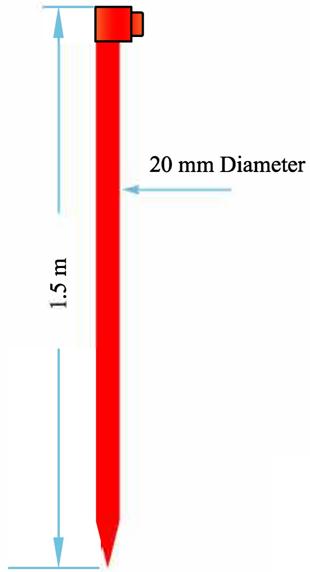

Copper Earth Rod

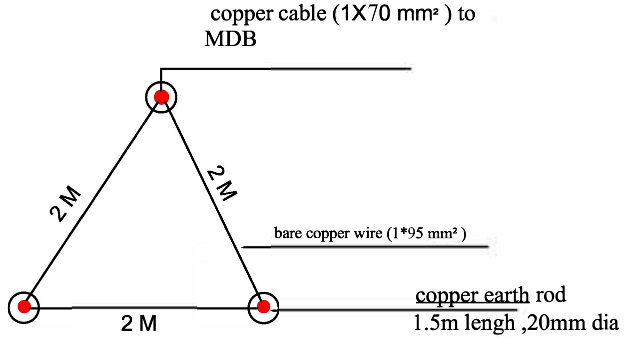

1a.Triangle formation of copper earth rod

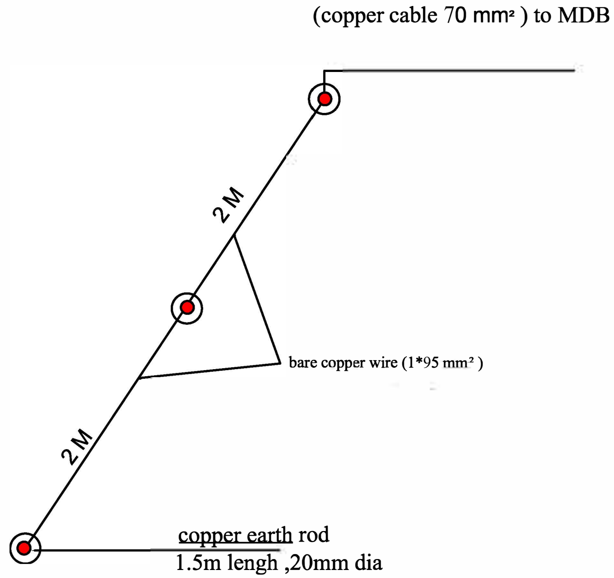

1b. Straight formation of copper earth rod

Designed by:	U N D P
Earthing System	
Scale:1/ ***Date:***	**Sheet No.:**


c spink & sons (security fencing) ltd

Water dispenser (Cooler-Heater): 20 liters electrical office water dispenser cooler-heater with for office use with proper specification and quality manufacturer**.**