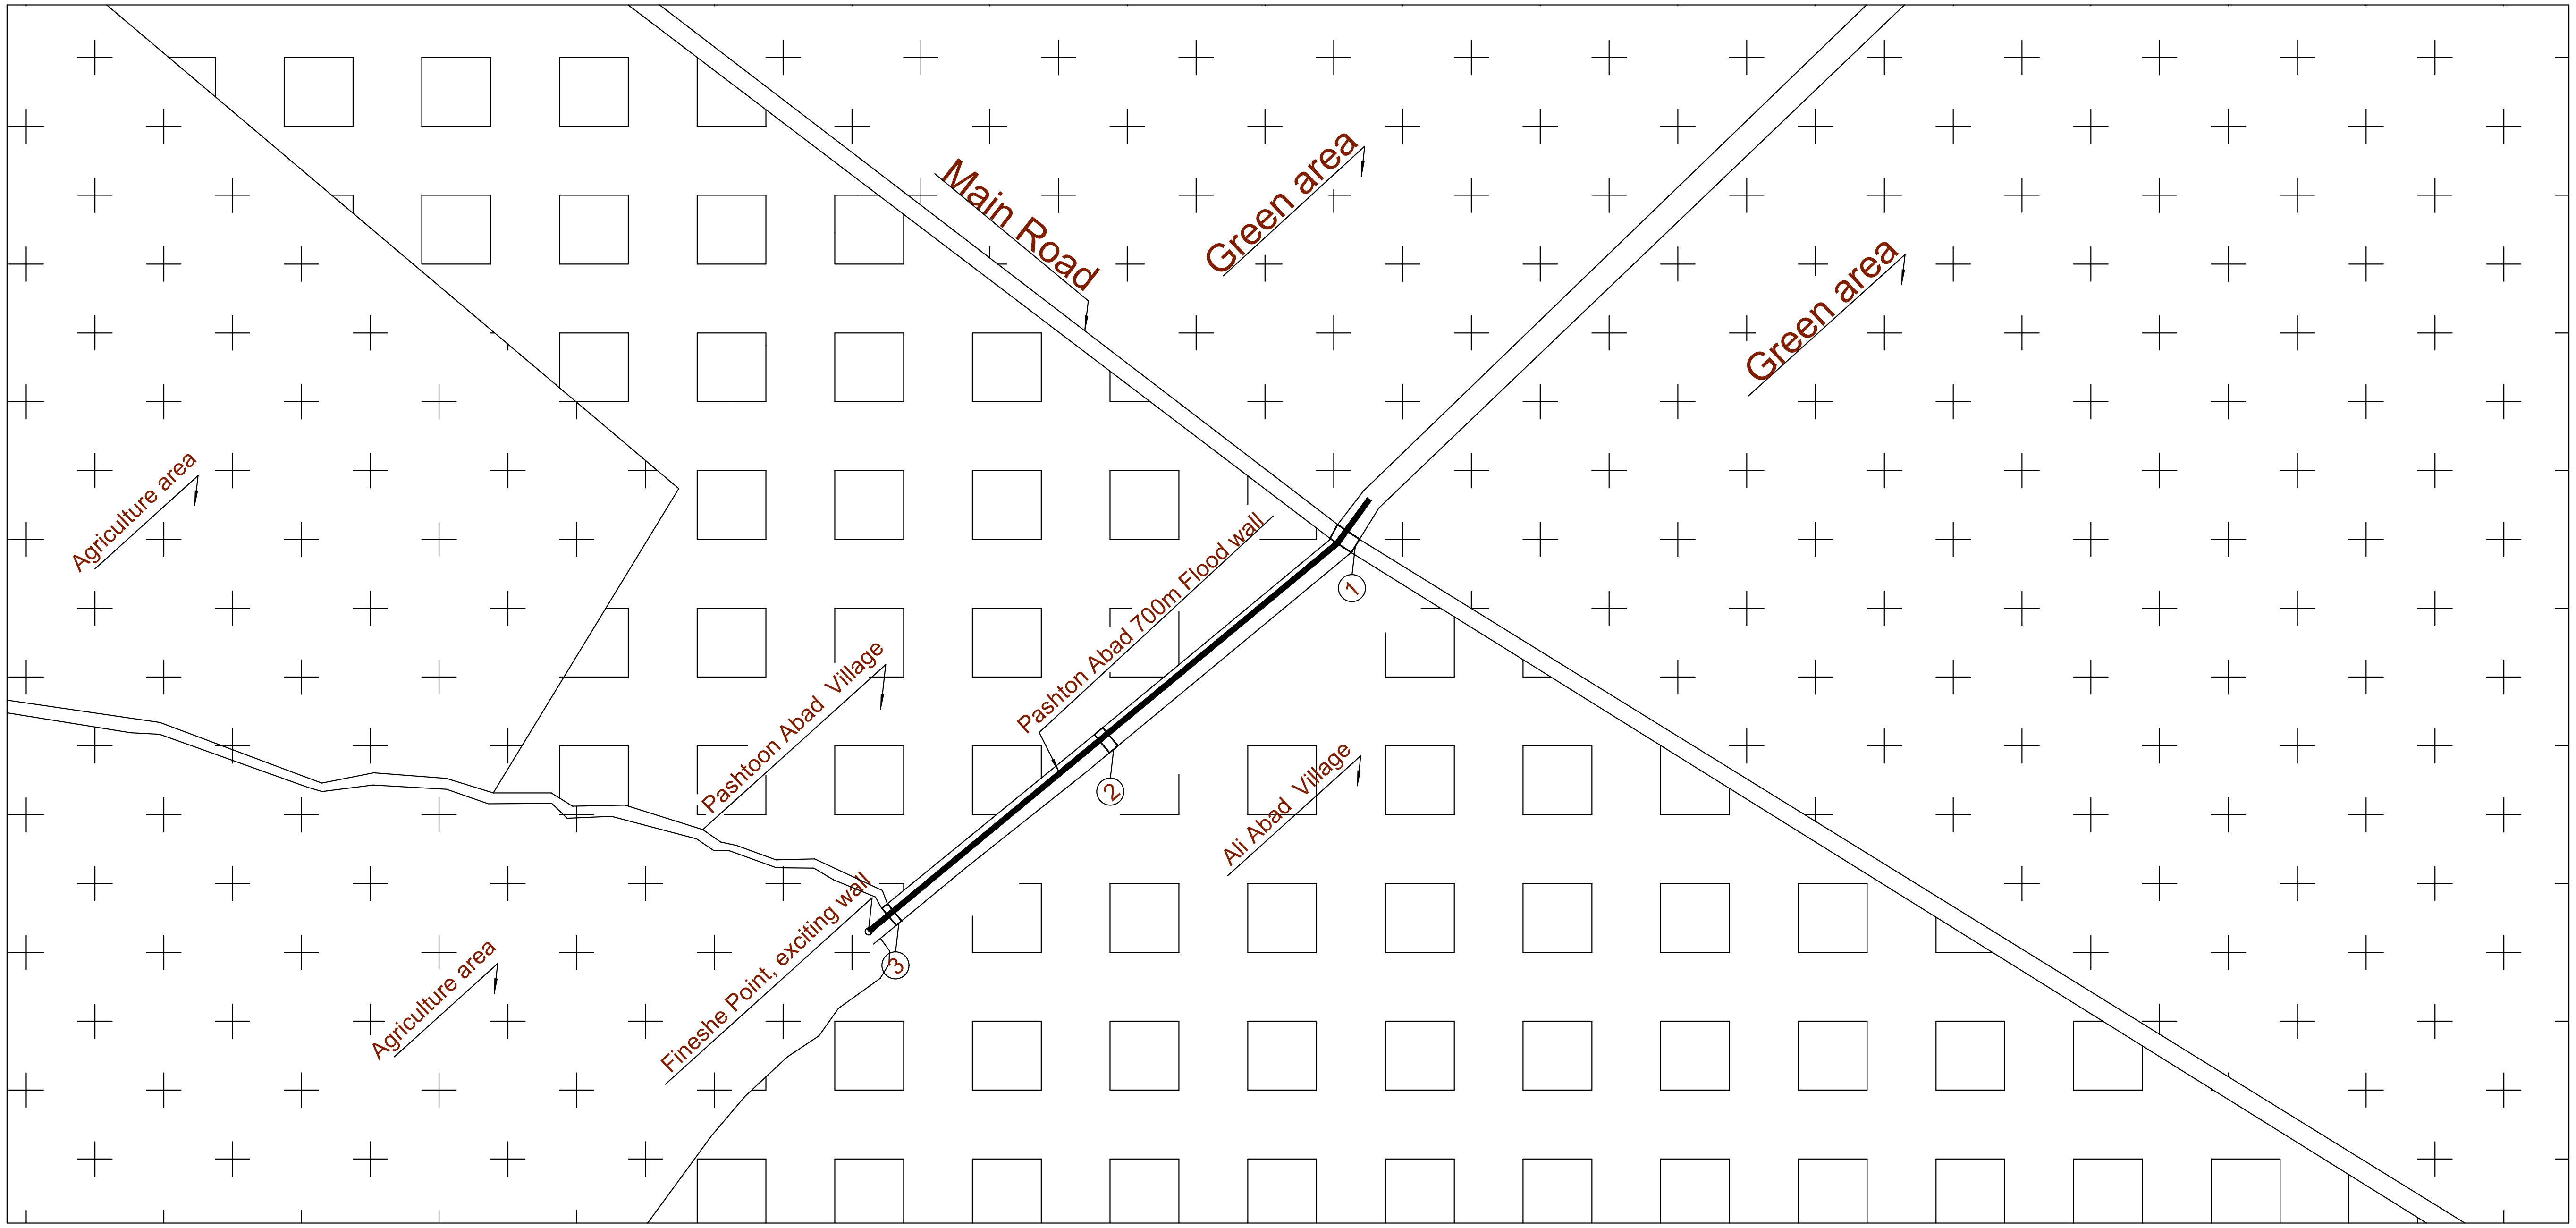

Site plan

Small Bridges Coordinate

N=34.3195053 E=62.3548013	1
N=34.3242926 E=62.3614505	2
N=34.3232296 E=62.3598804	3

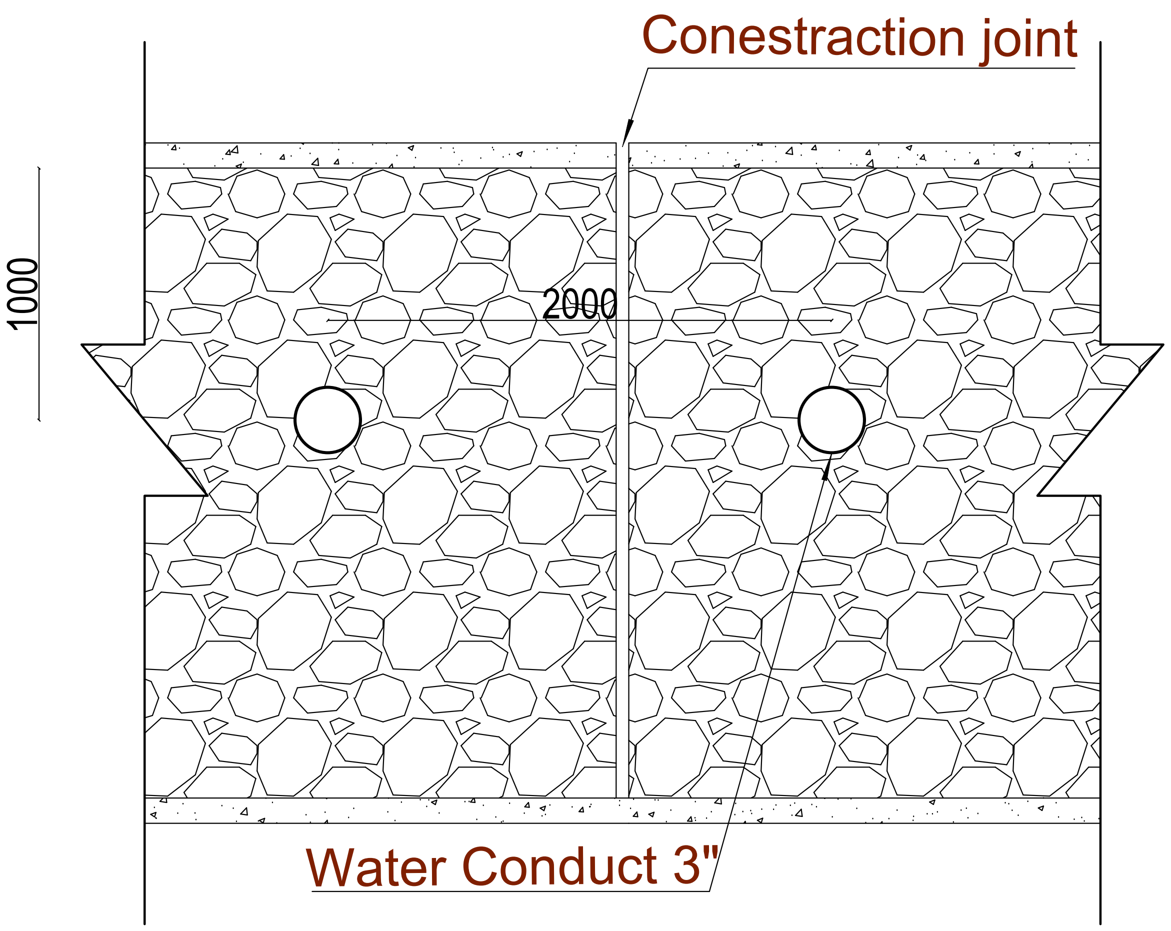
Conestraction joint
1000
2000
Water Conduct 3"

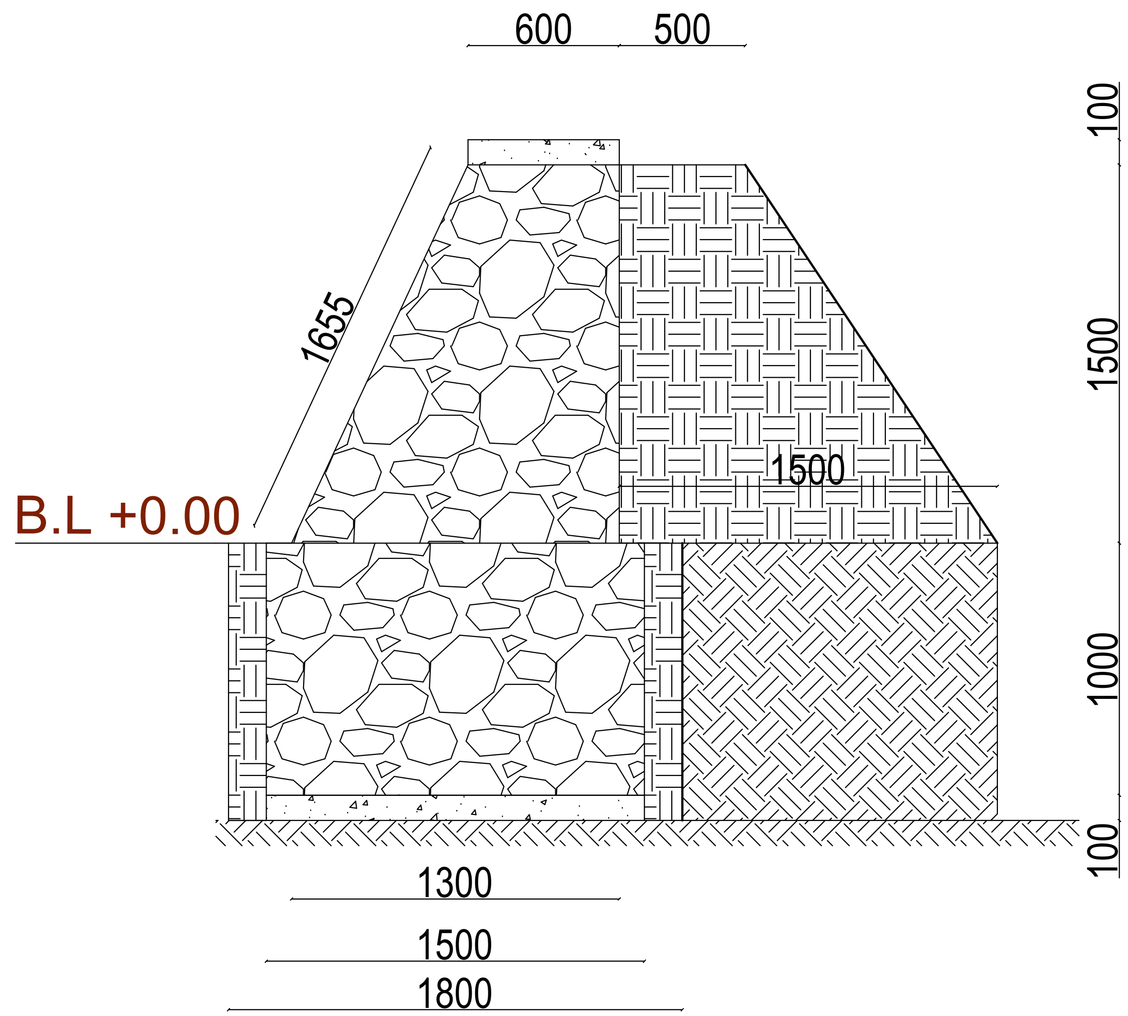
600
500
100
1500
1000
100
1655
1500
B.L +0.00
1300
1500
1800

Section K-K

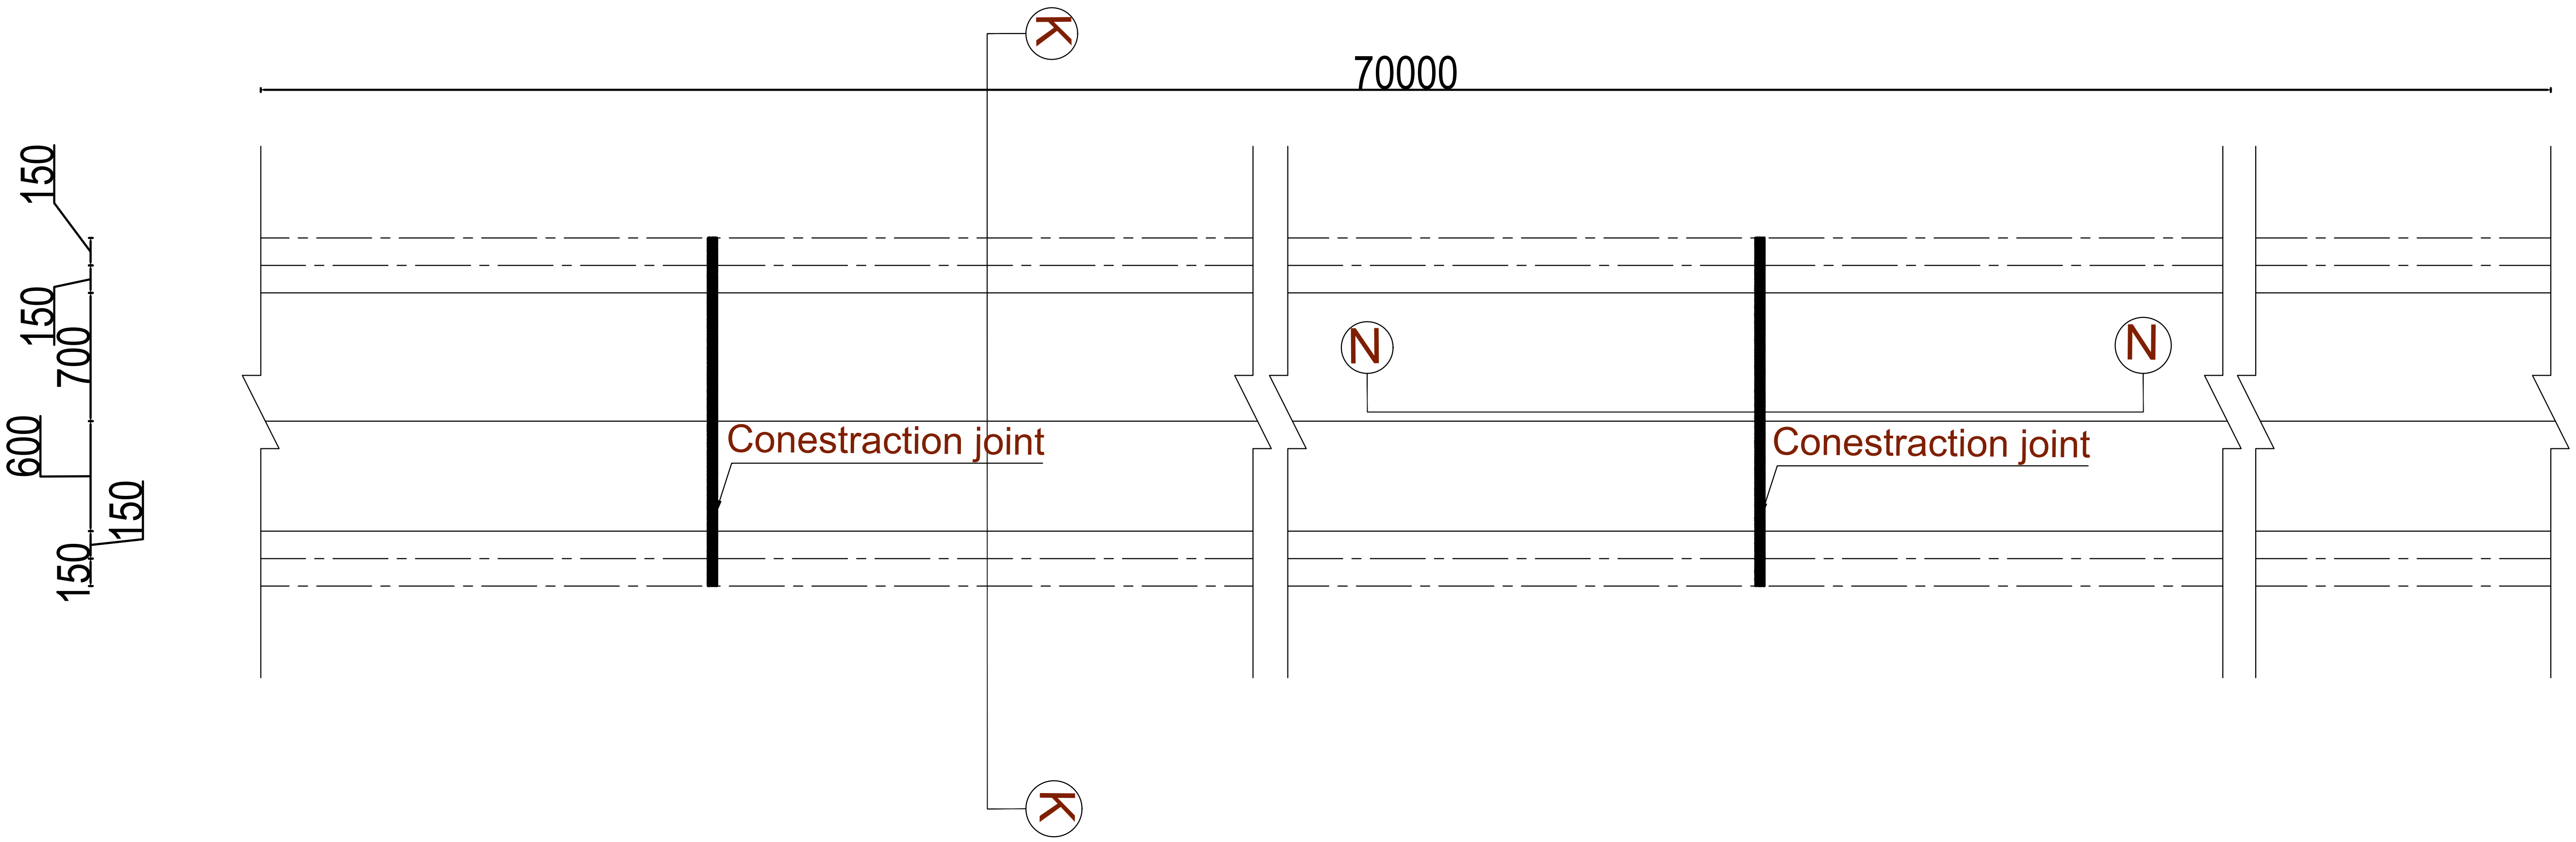
K
70000
150
150
700
600
150
150
N
N
Conestraction joint
Conestraction joint
K

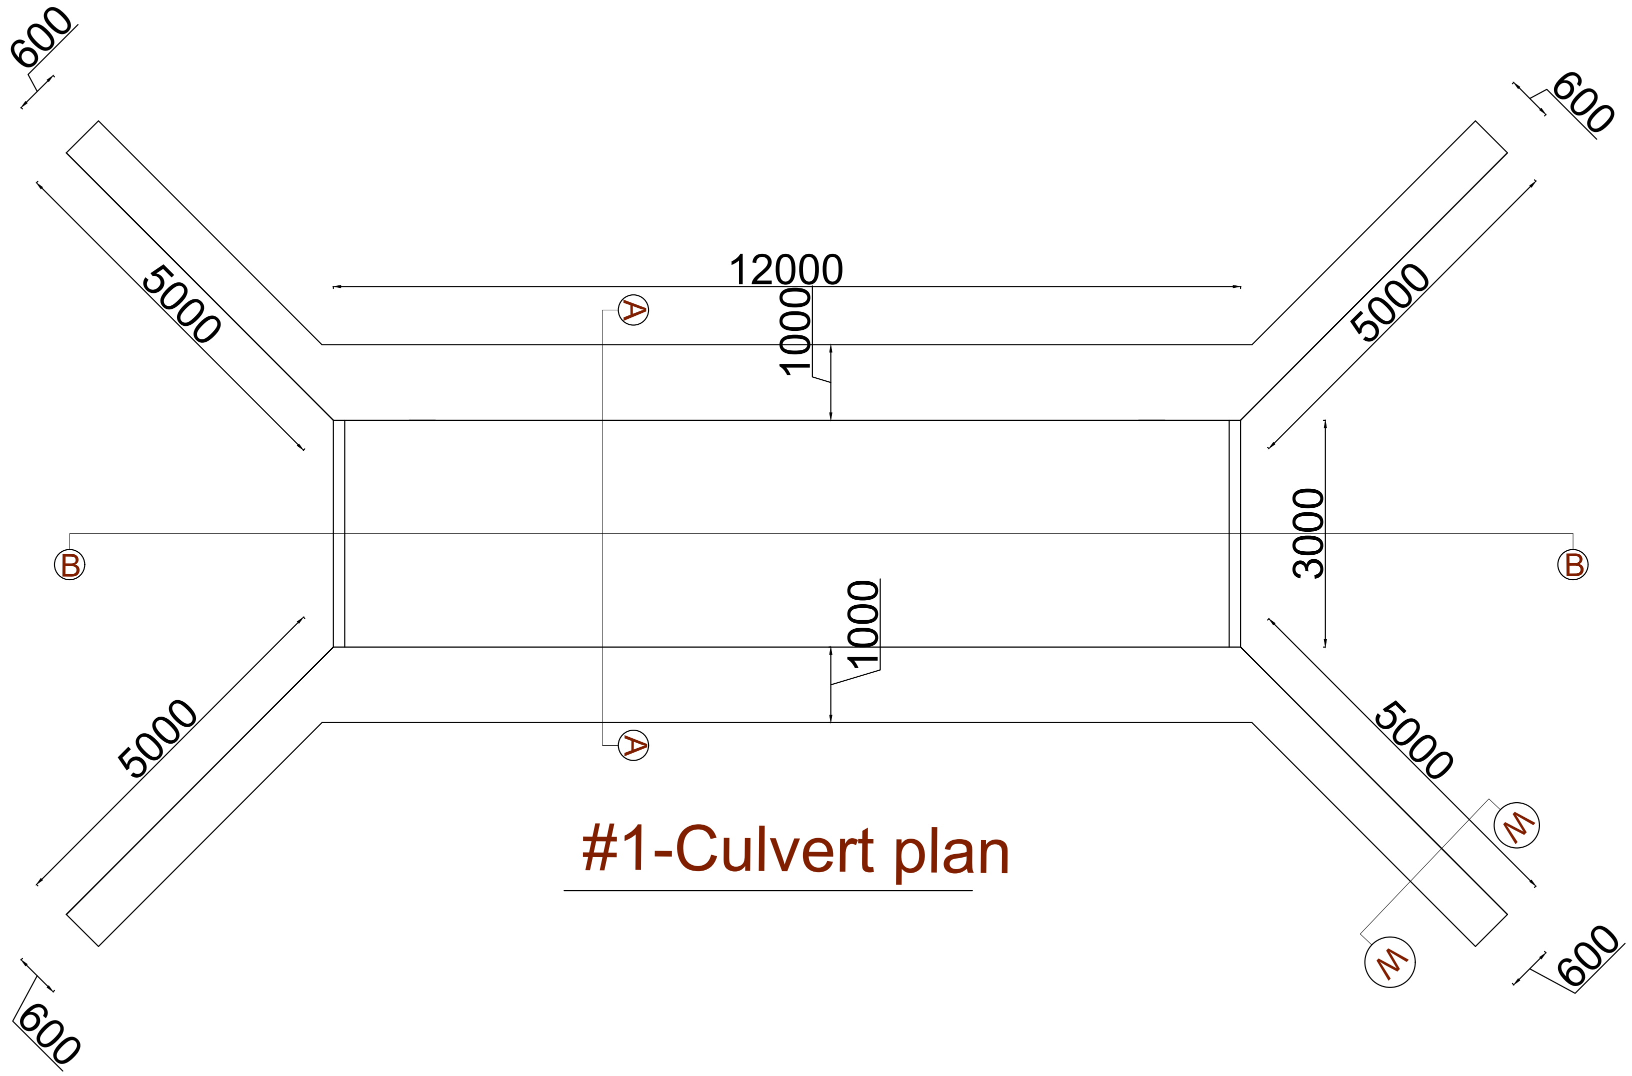

#1-Culvert plan

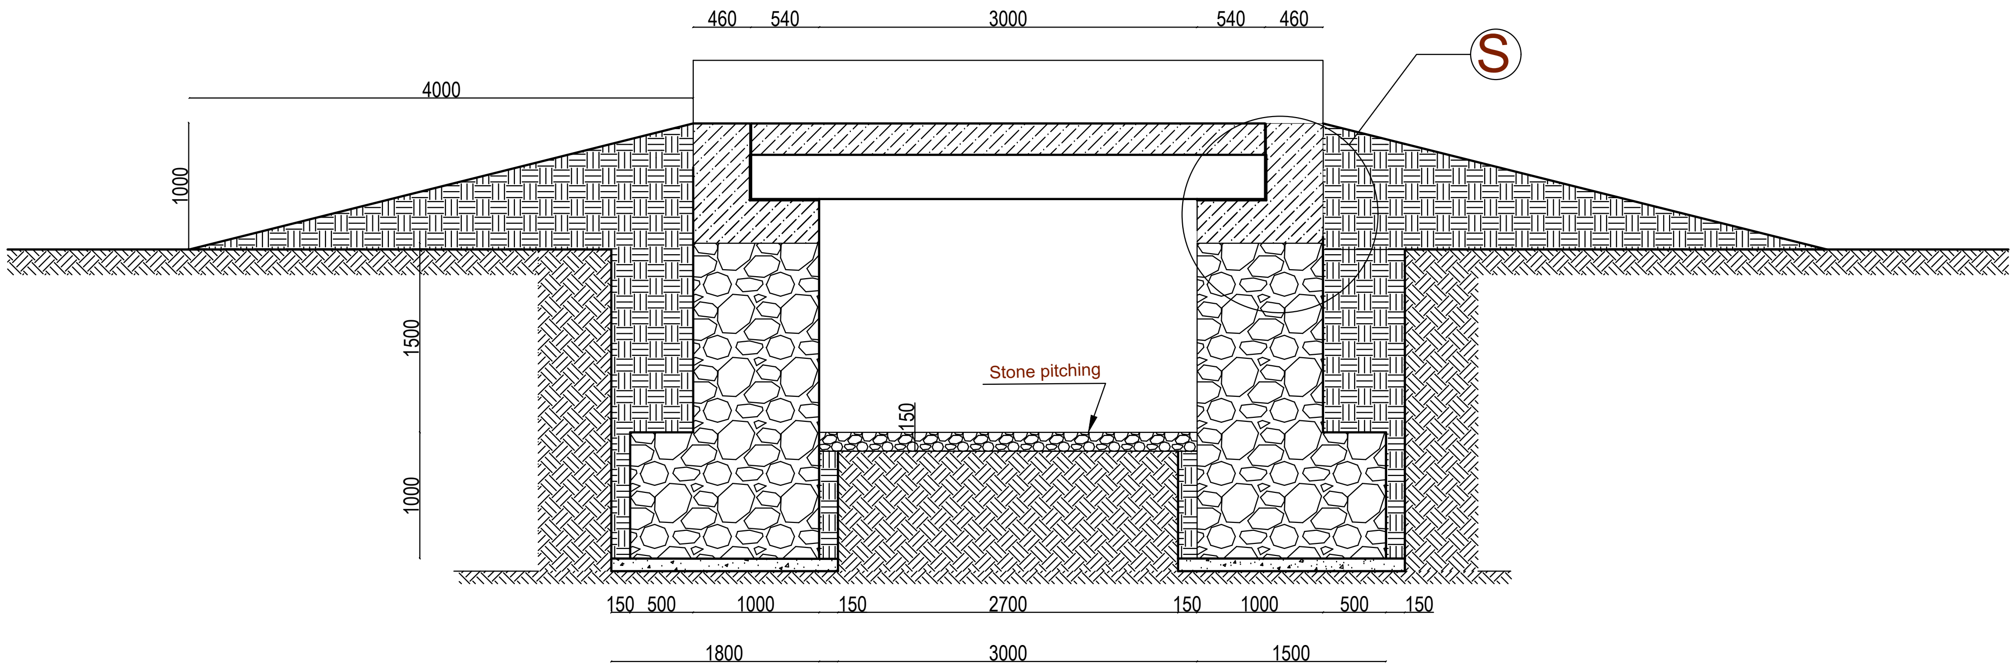

Sectio A-A

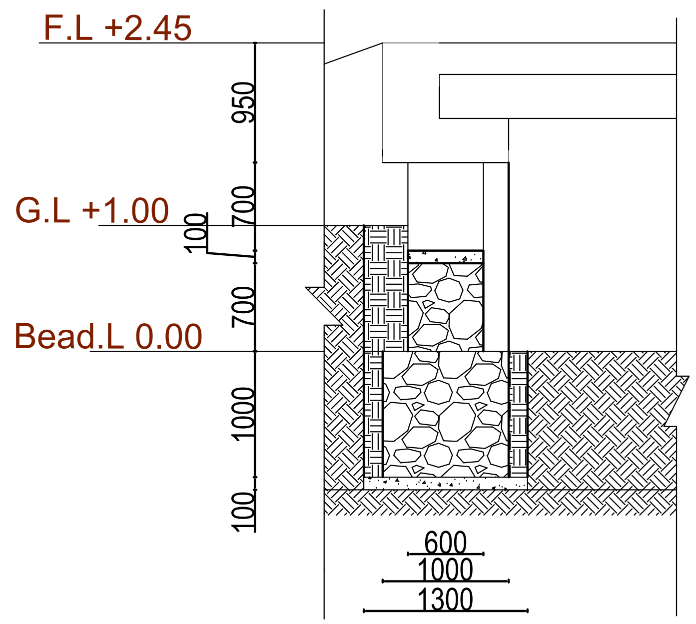

Sectio w-w

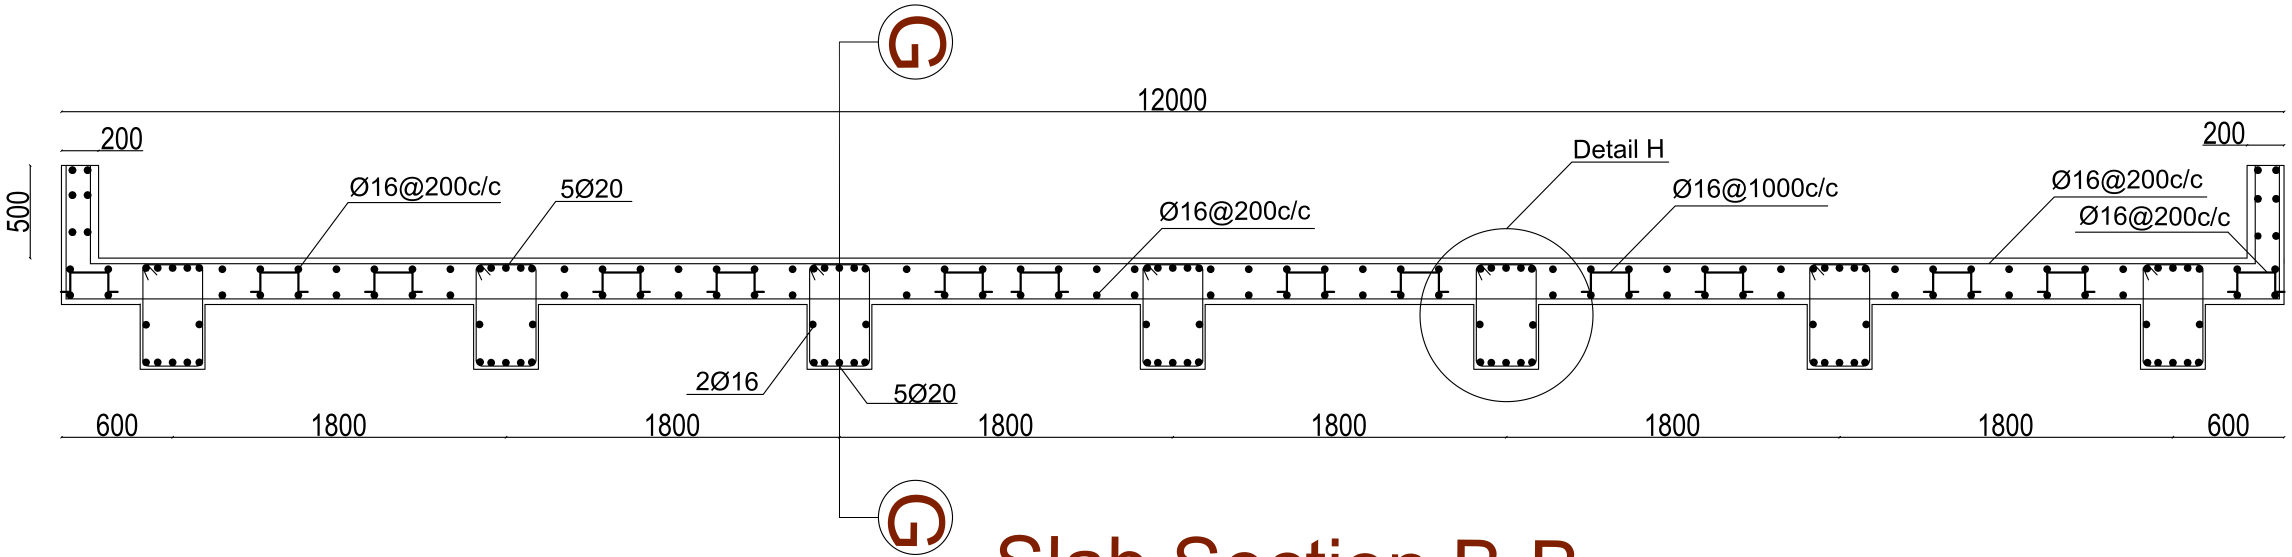

Slab Section B-B

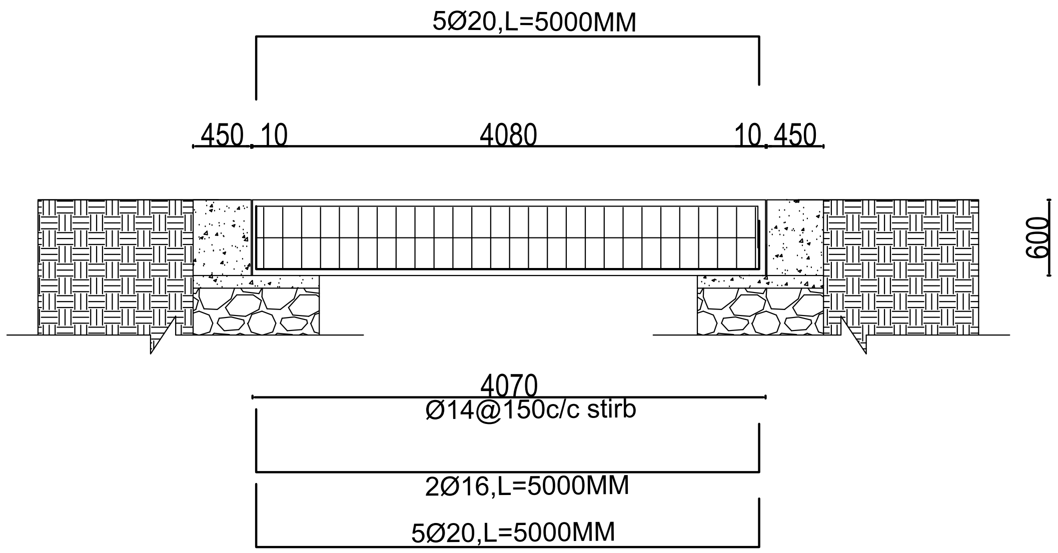

Section G-G

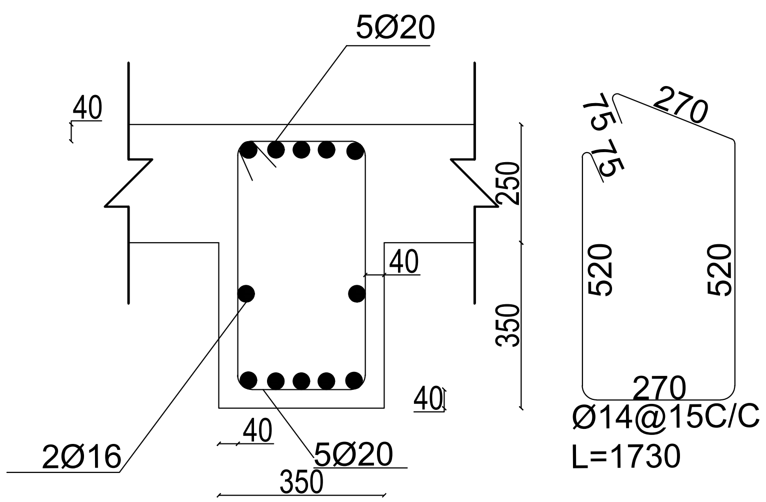

Detail-H

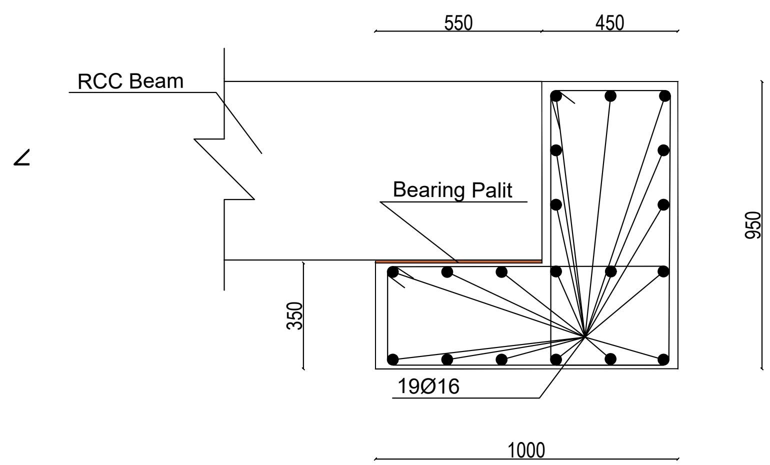

Stand Reinforcement -S

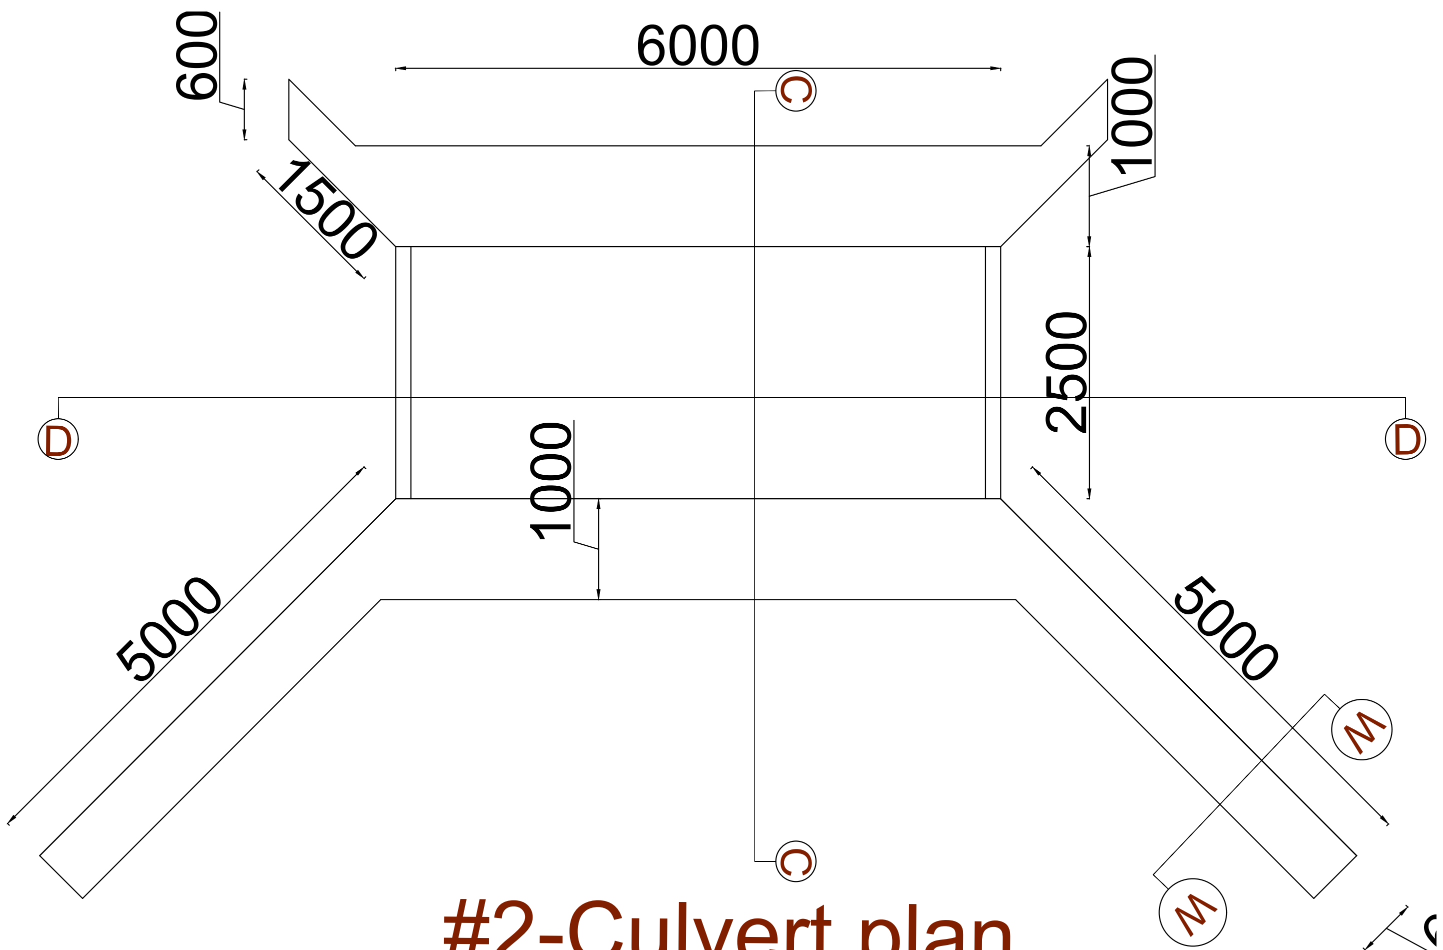

#2-Culvert plan

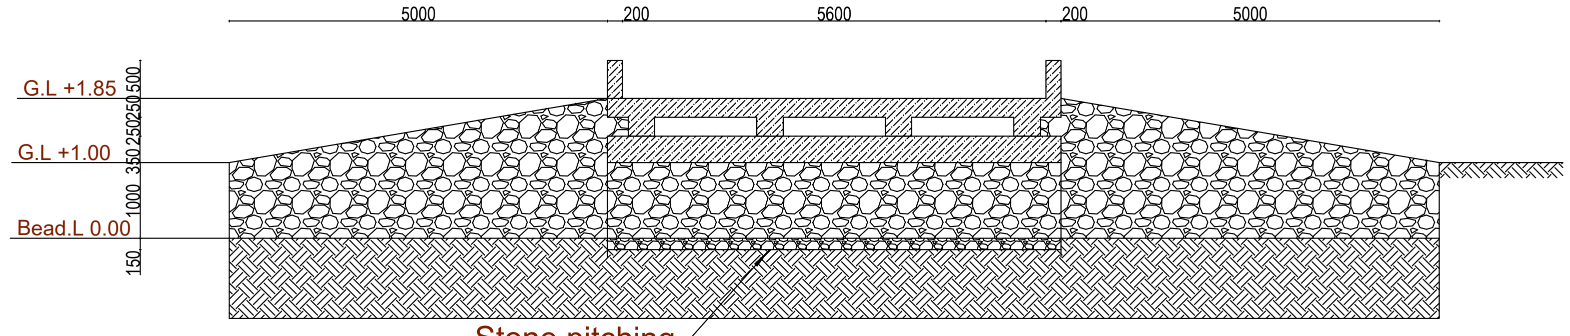

Section D-D

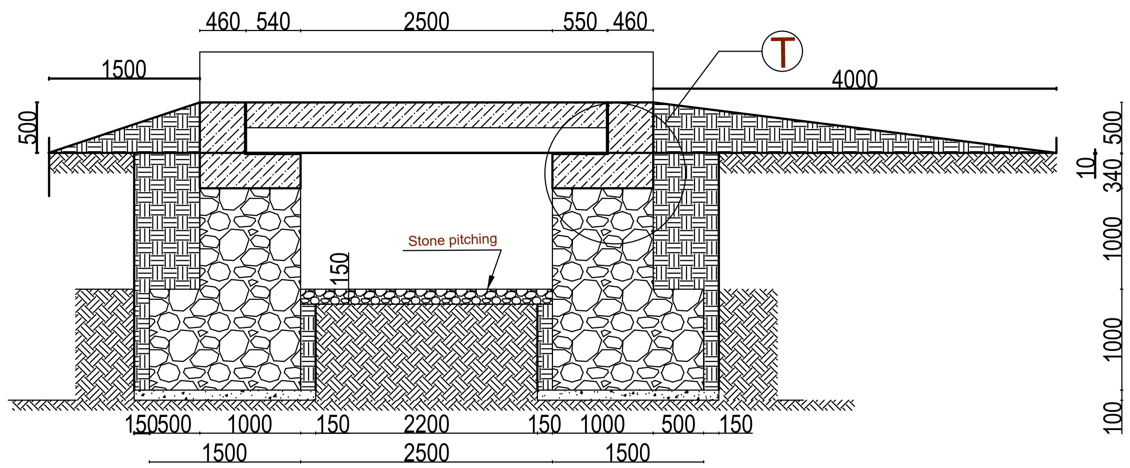

Section C-C

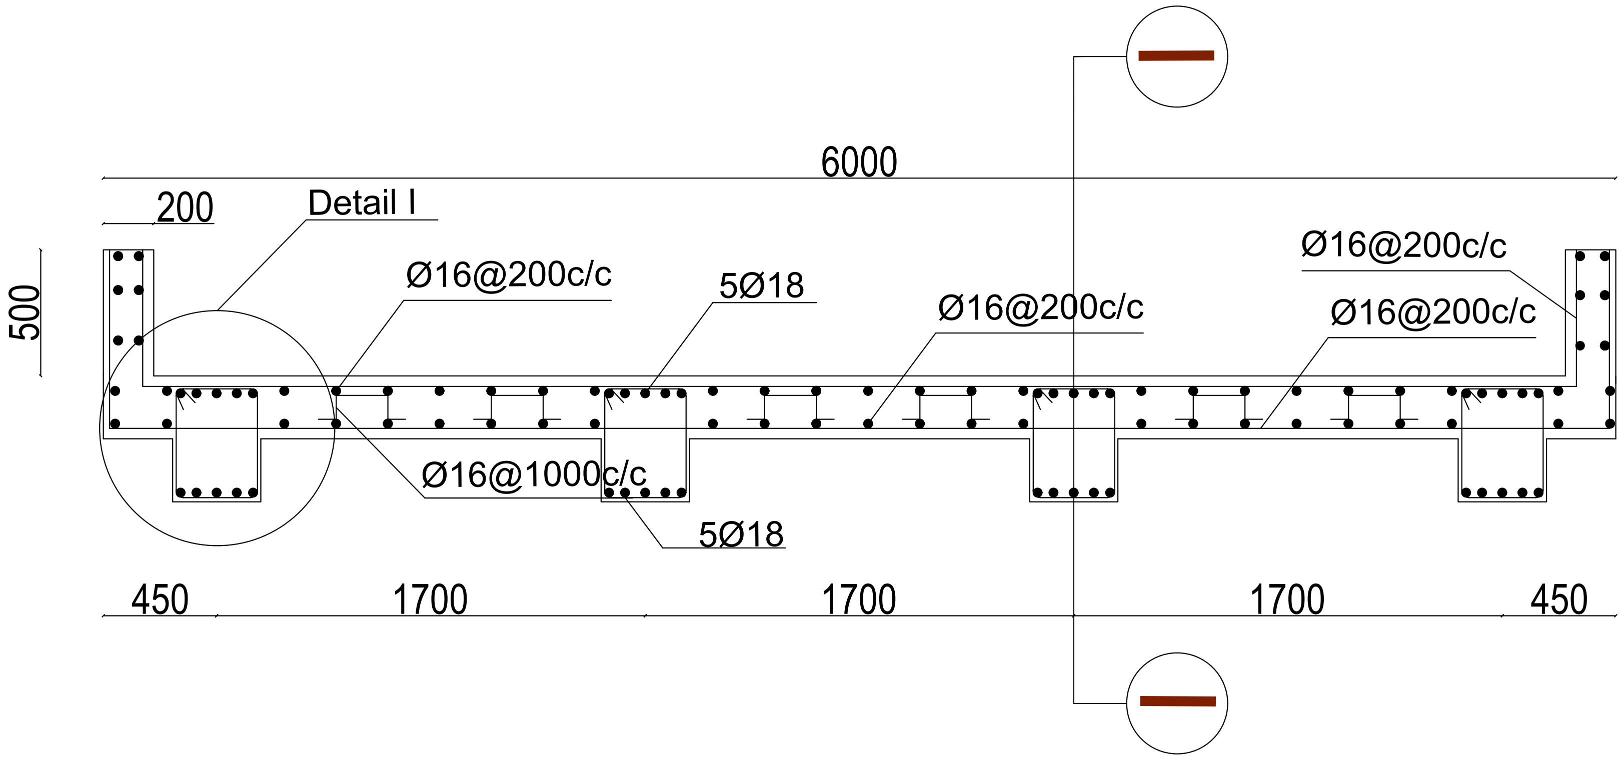

Slab Section D-D

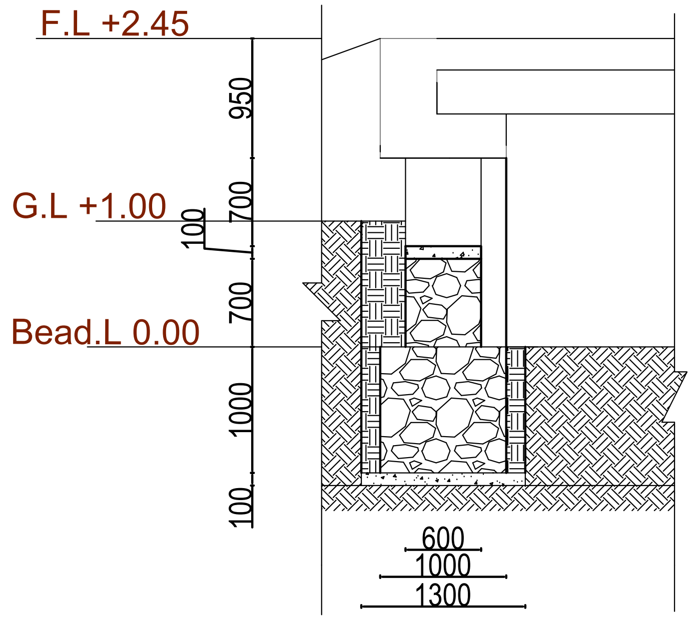

Sectio w-w

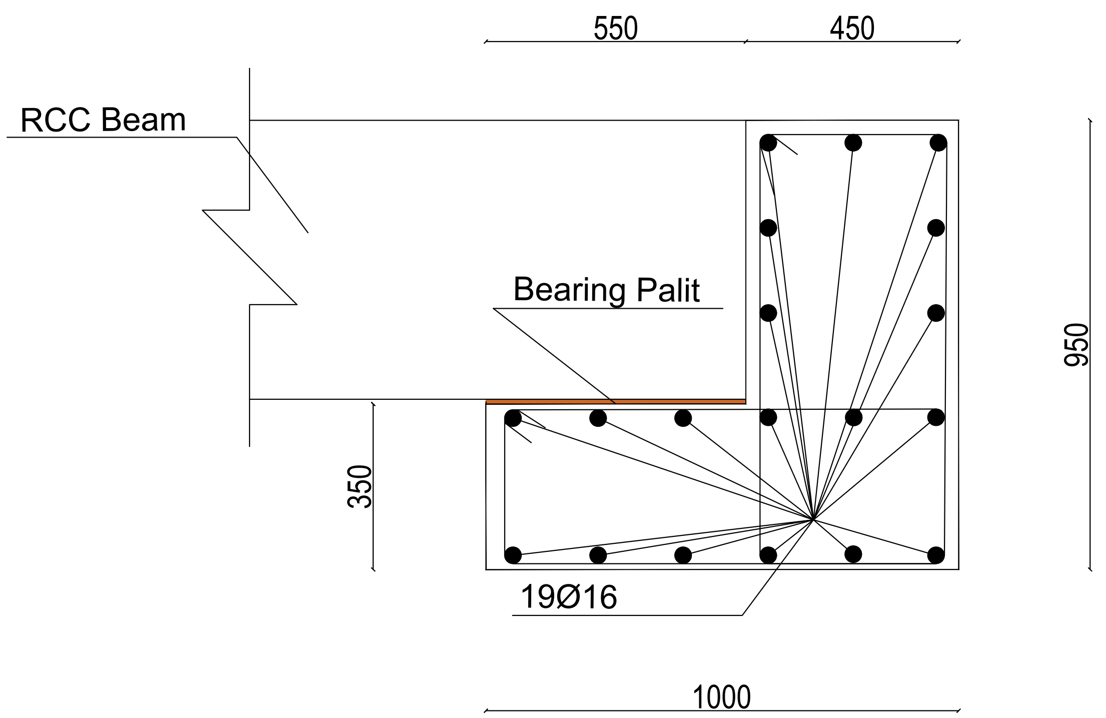

Stand Reinforcement -S

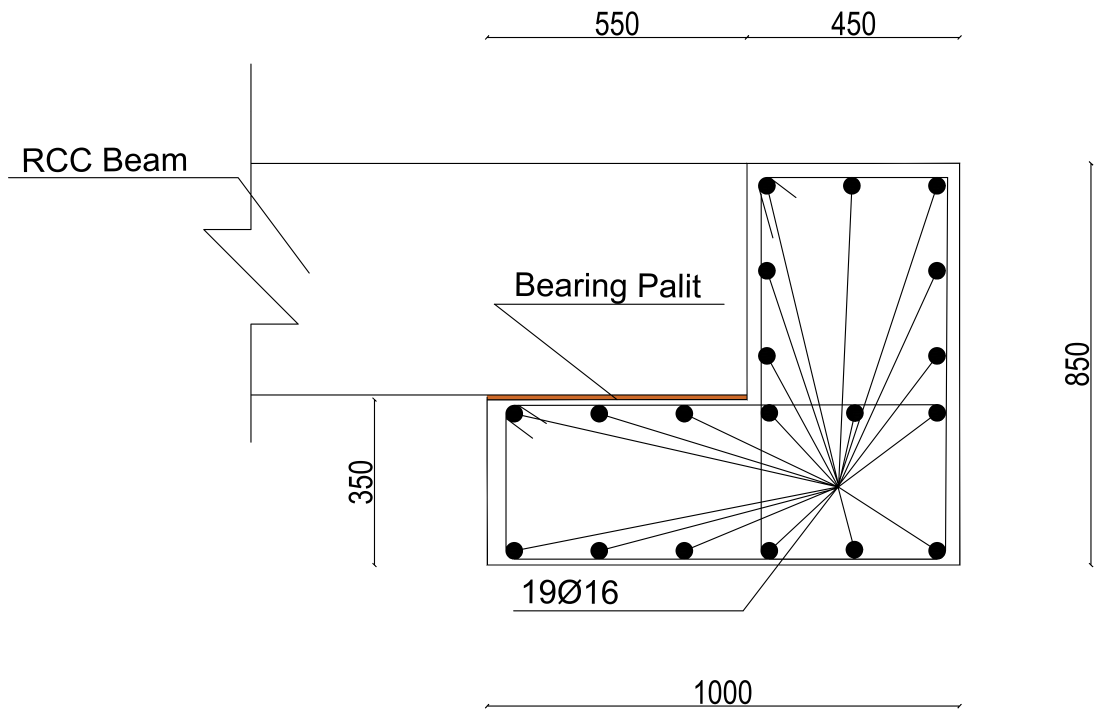

Stand Reinforcement -T

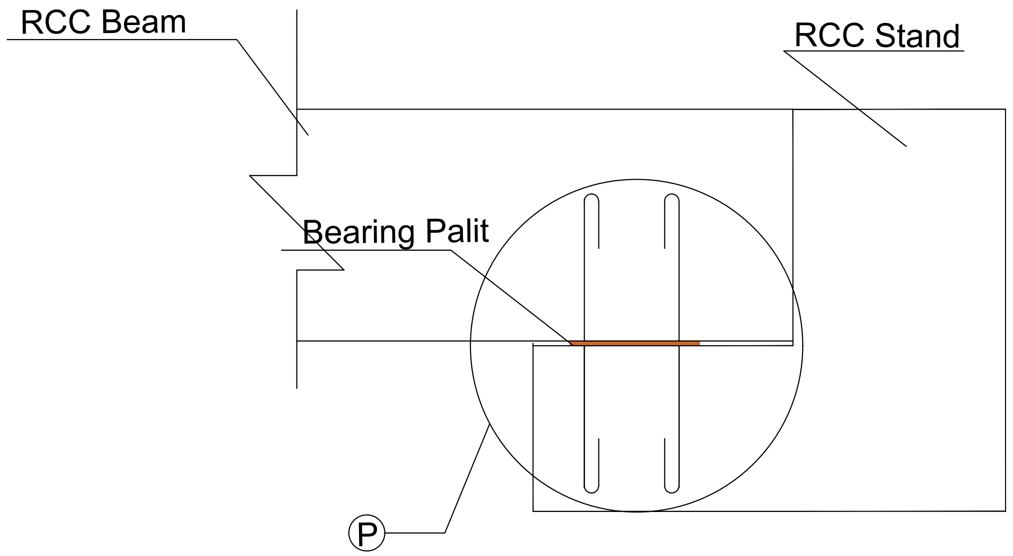

Bearing Pad Details

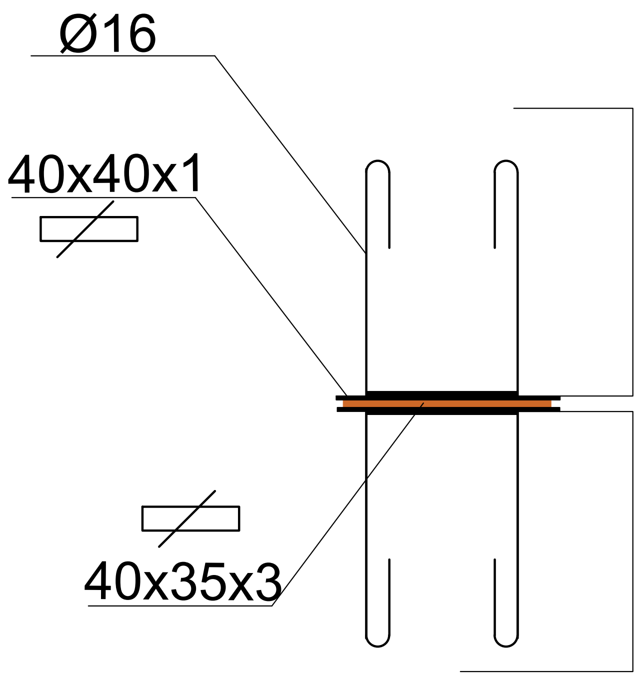

Bearing Pad Details-D

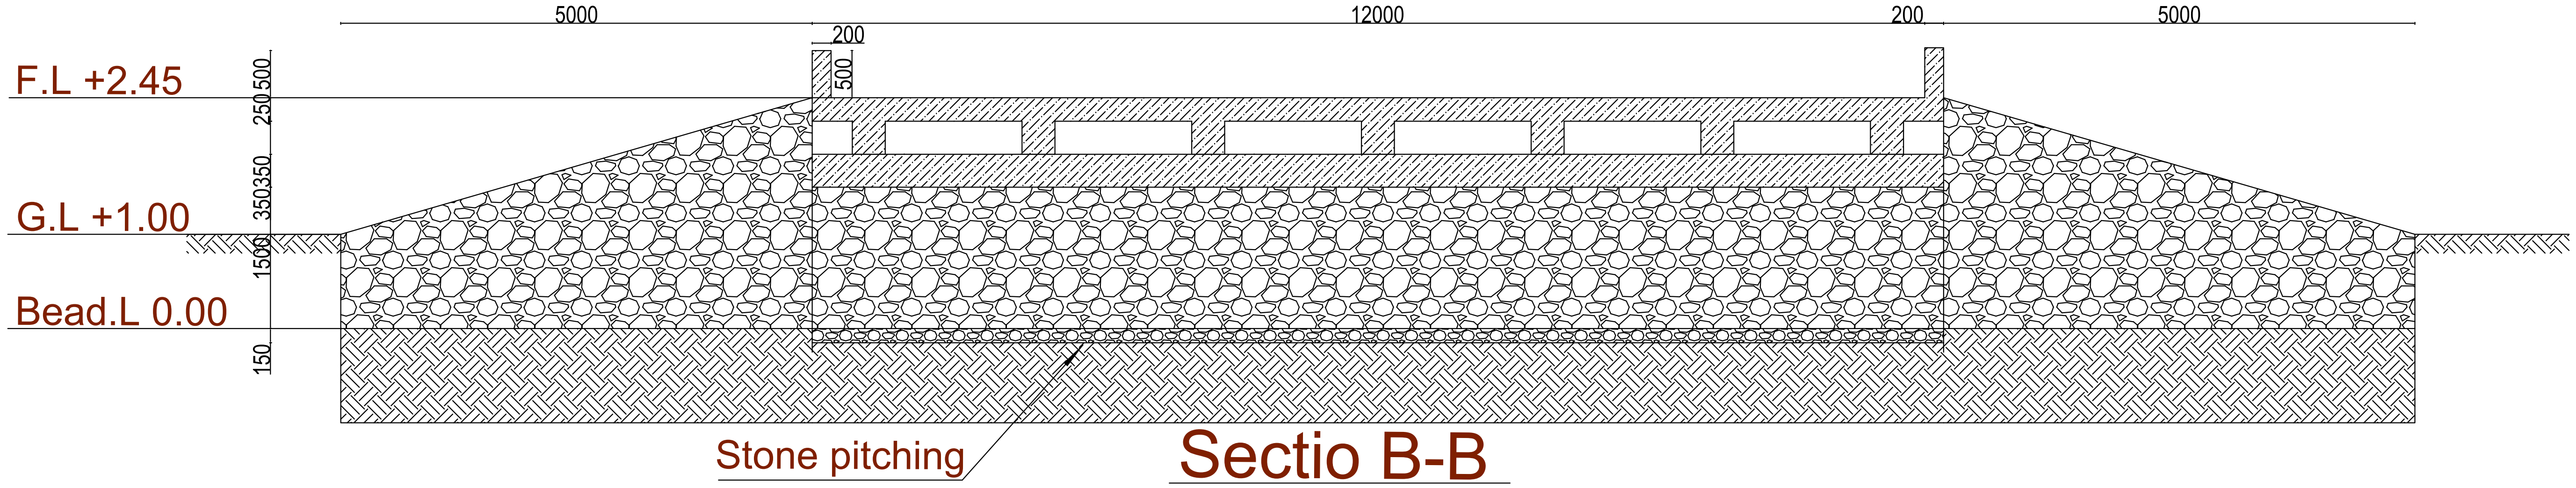

Sectio B-B

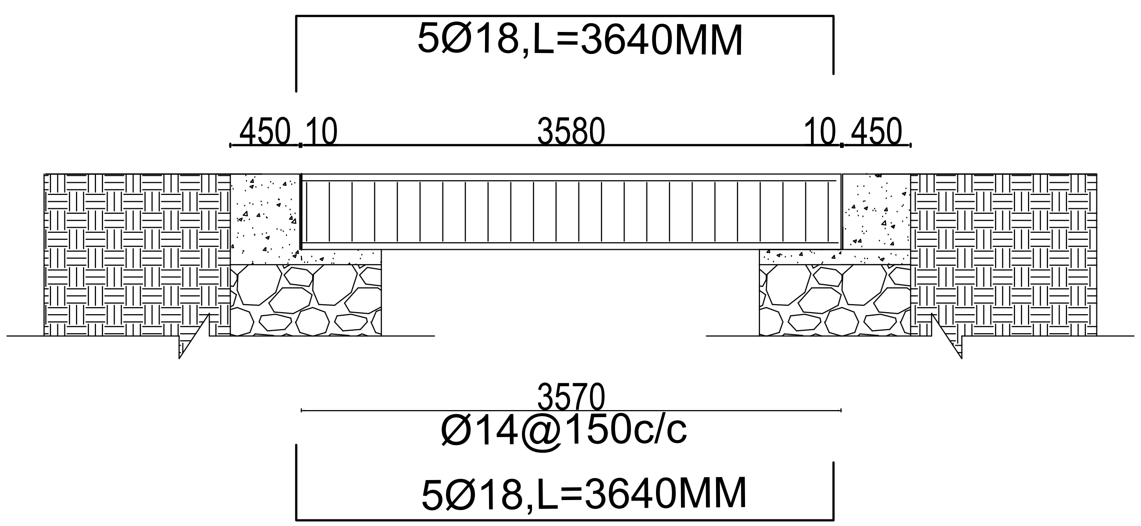

Section I-I

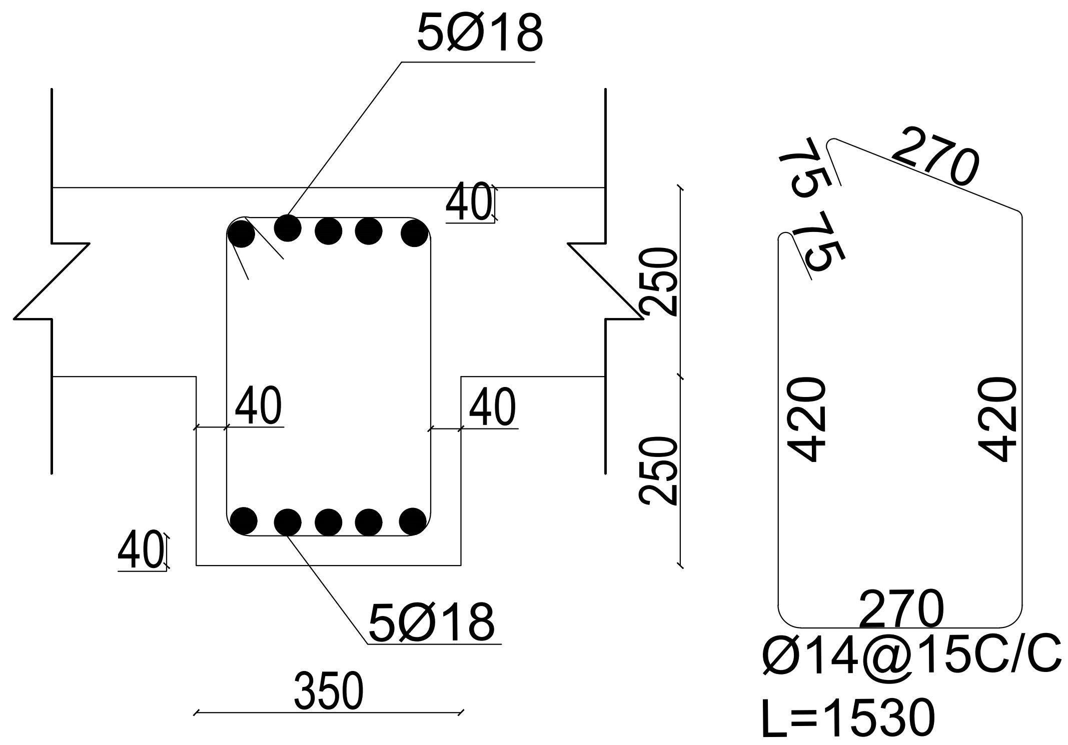

Detial-I