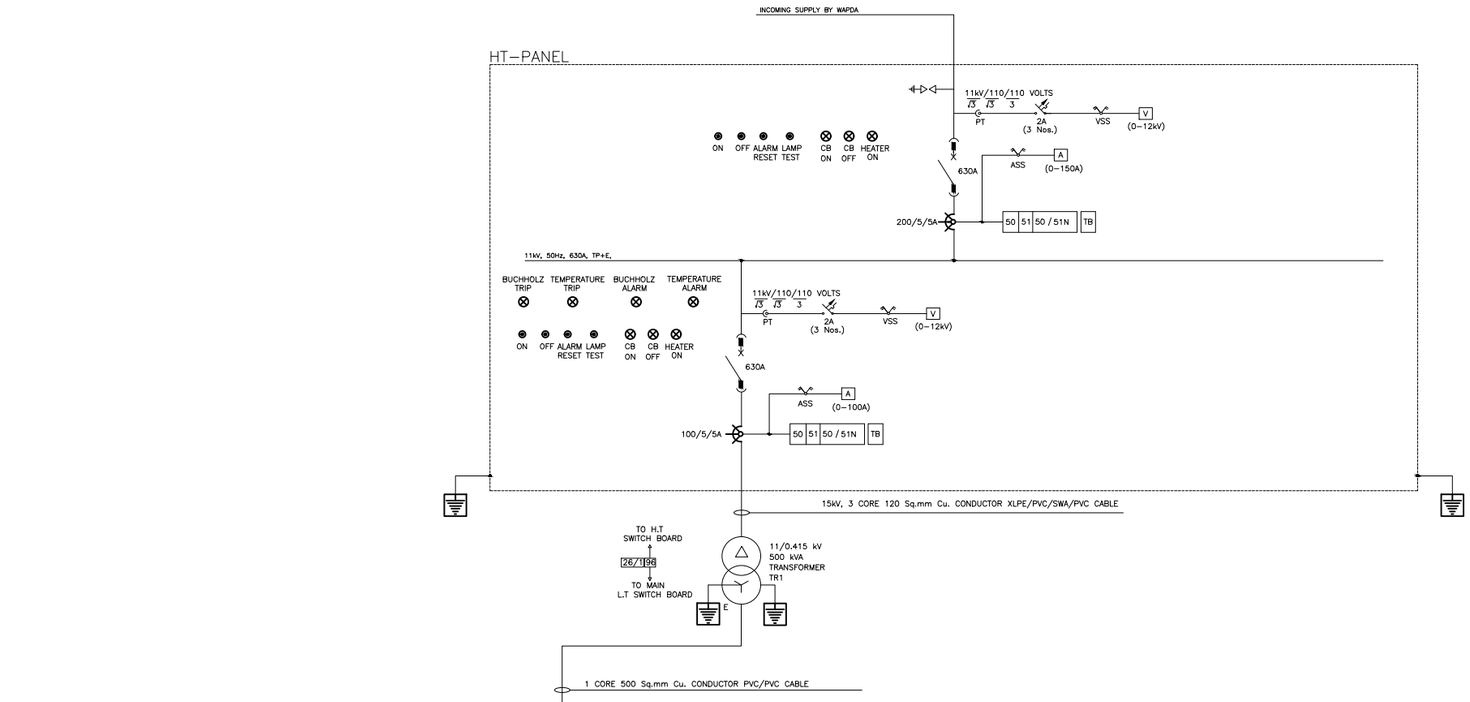


Project

ANTI-NARCOTIC FORCE ACADEMY
EXTENSION AND WOMEN'S HOSTEL

Client

UNITED NATIONS DEVELOPMENT PROGRAMME

Funding Agency

INTERNATIONAL NARCOTICS AND LAW ENFORCEMENT AFFAIRS (INL)

Consultant

GSK ENGINEERZ
PLANNING – TESTING – DESIGNING & DEVELOPMENT
FLAT NO.205 & 206 2nd Floor, Afzal Tower Phase 3, Main Intersection, Peshawar
Ph: +92–333–912–6118, +92–334–843–5340
E.mail: gsk.engineerz@gmail.com

SCALE : N.T.S	ARCHITECT :	ASAD HASSAN
SHEET NO: EL - 29	PREPARED BY :	GHANI REHMAN
DATE : AUG - 2021	DRAWING TITLE:	HT AND LD DETAIL

ELECTRICAL DRAWING