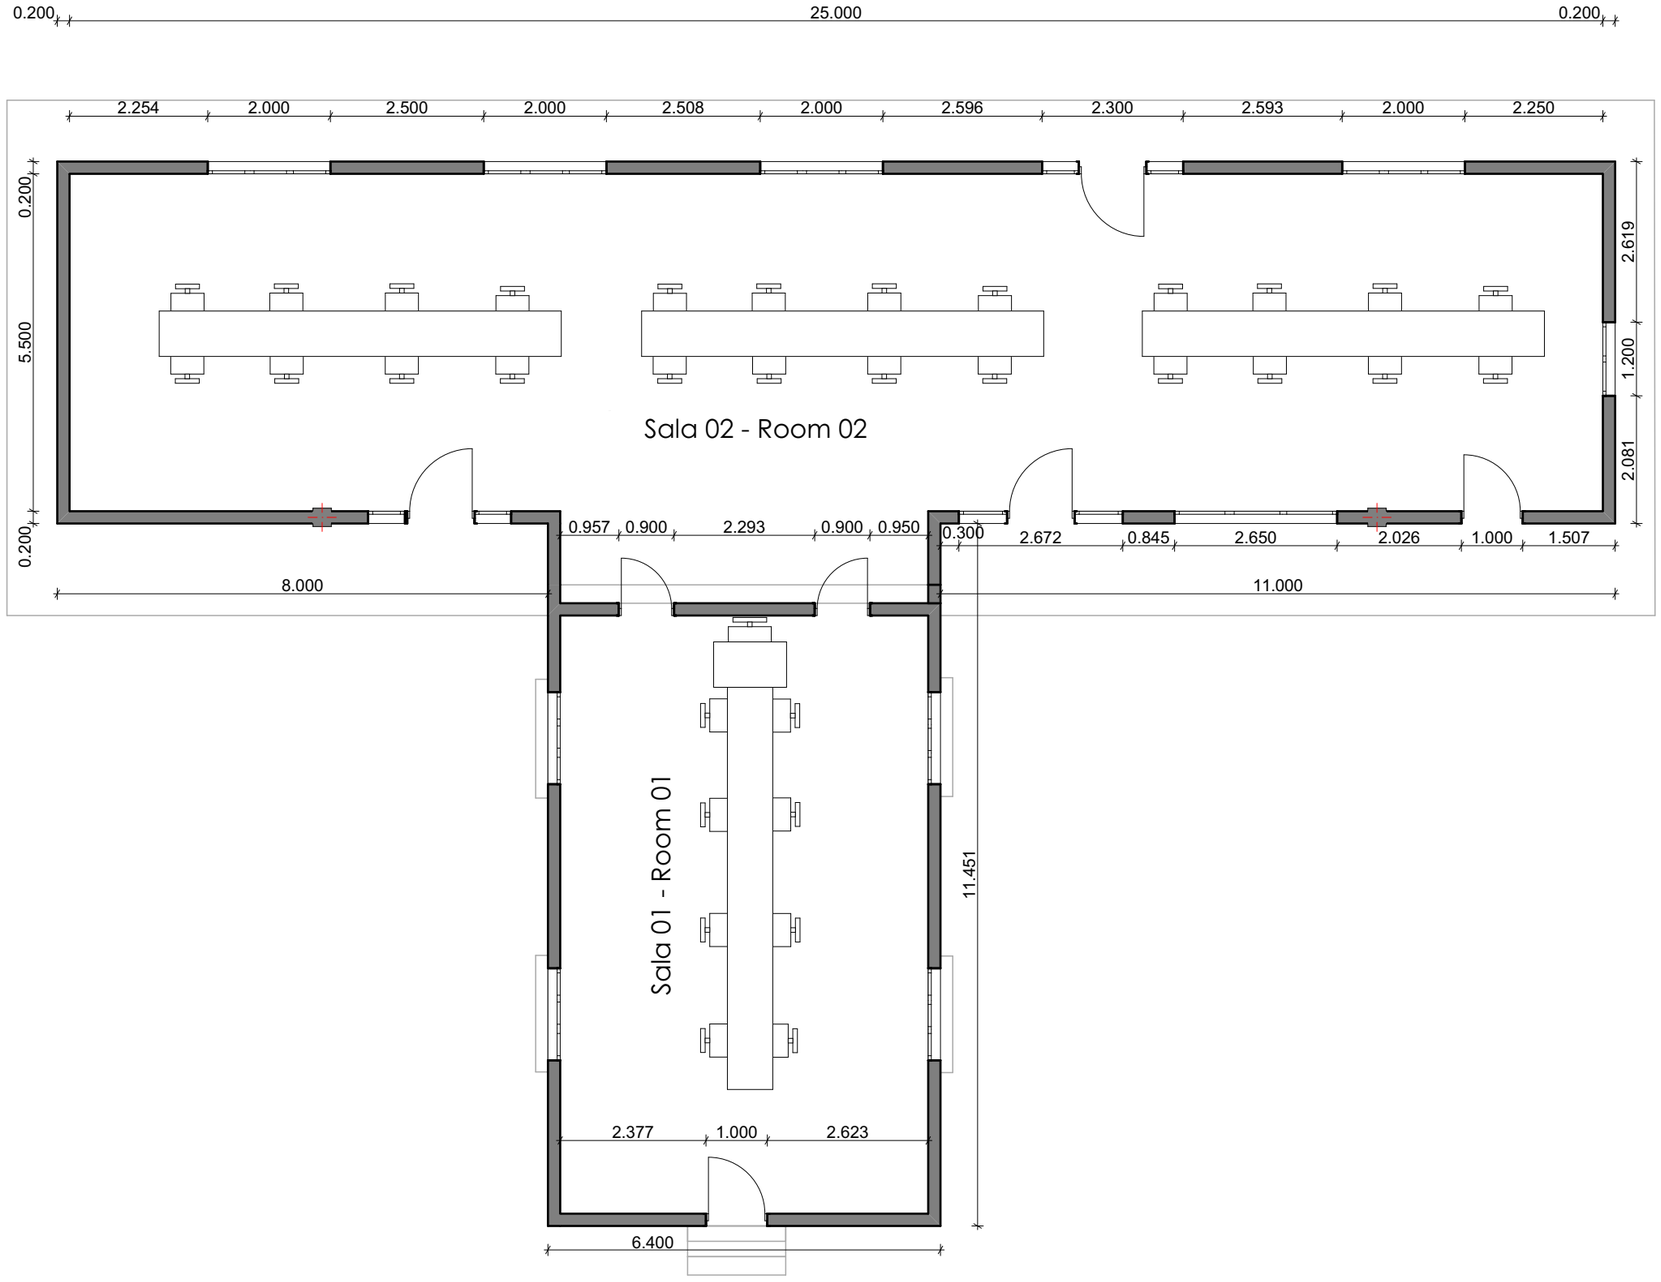


0. Planta de Piso Cotada 1:100

GOVERNMENT SECTION ROOM - QUISSANGA
Quissanga
Cabo Delegado

Drawing Name
Recovery and Stabilization Project - Cabo Delegado


Drawing Status
Implementation Project

Date
24/12/2021

Drawing Scale
1:100

Layout ID
Planta de Piso Cotada

Revision
01

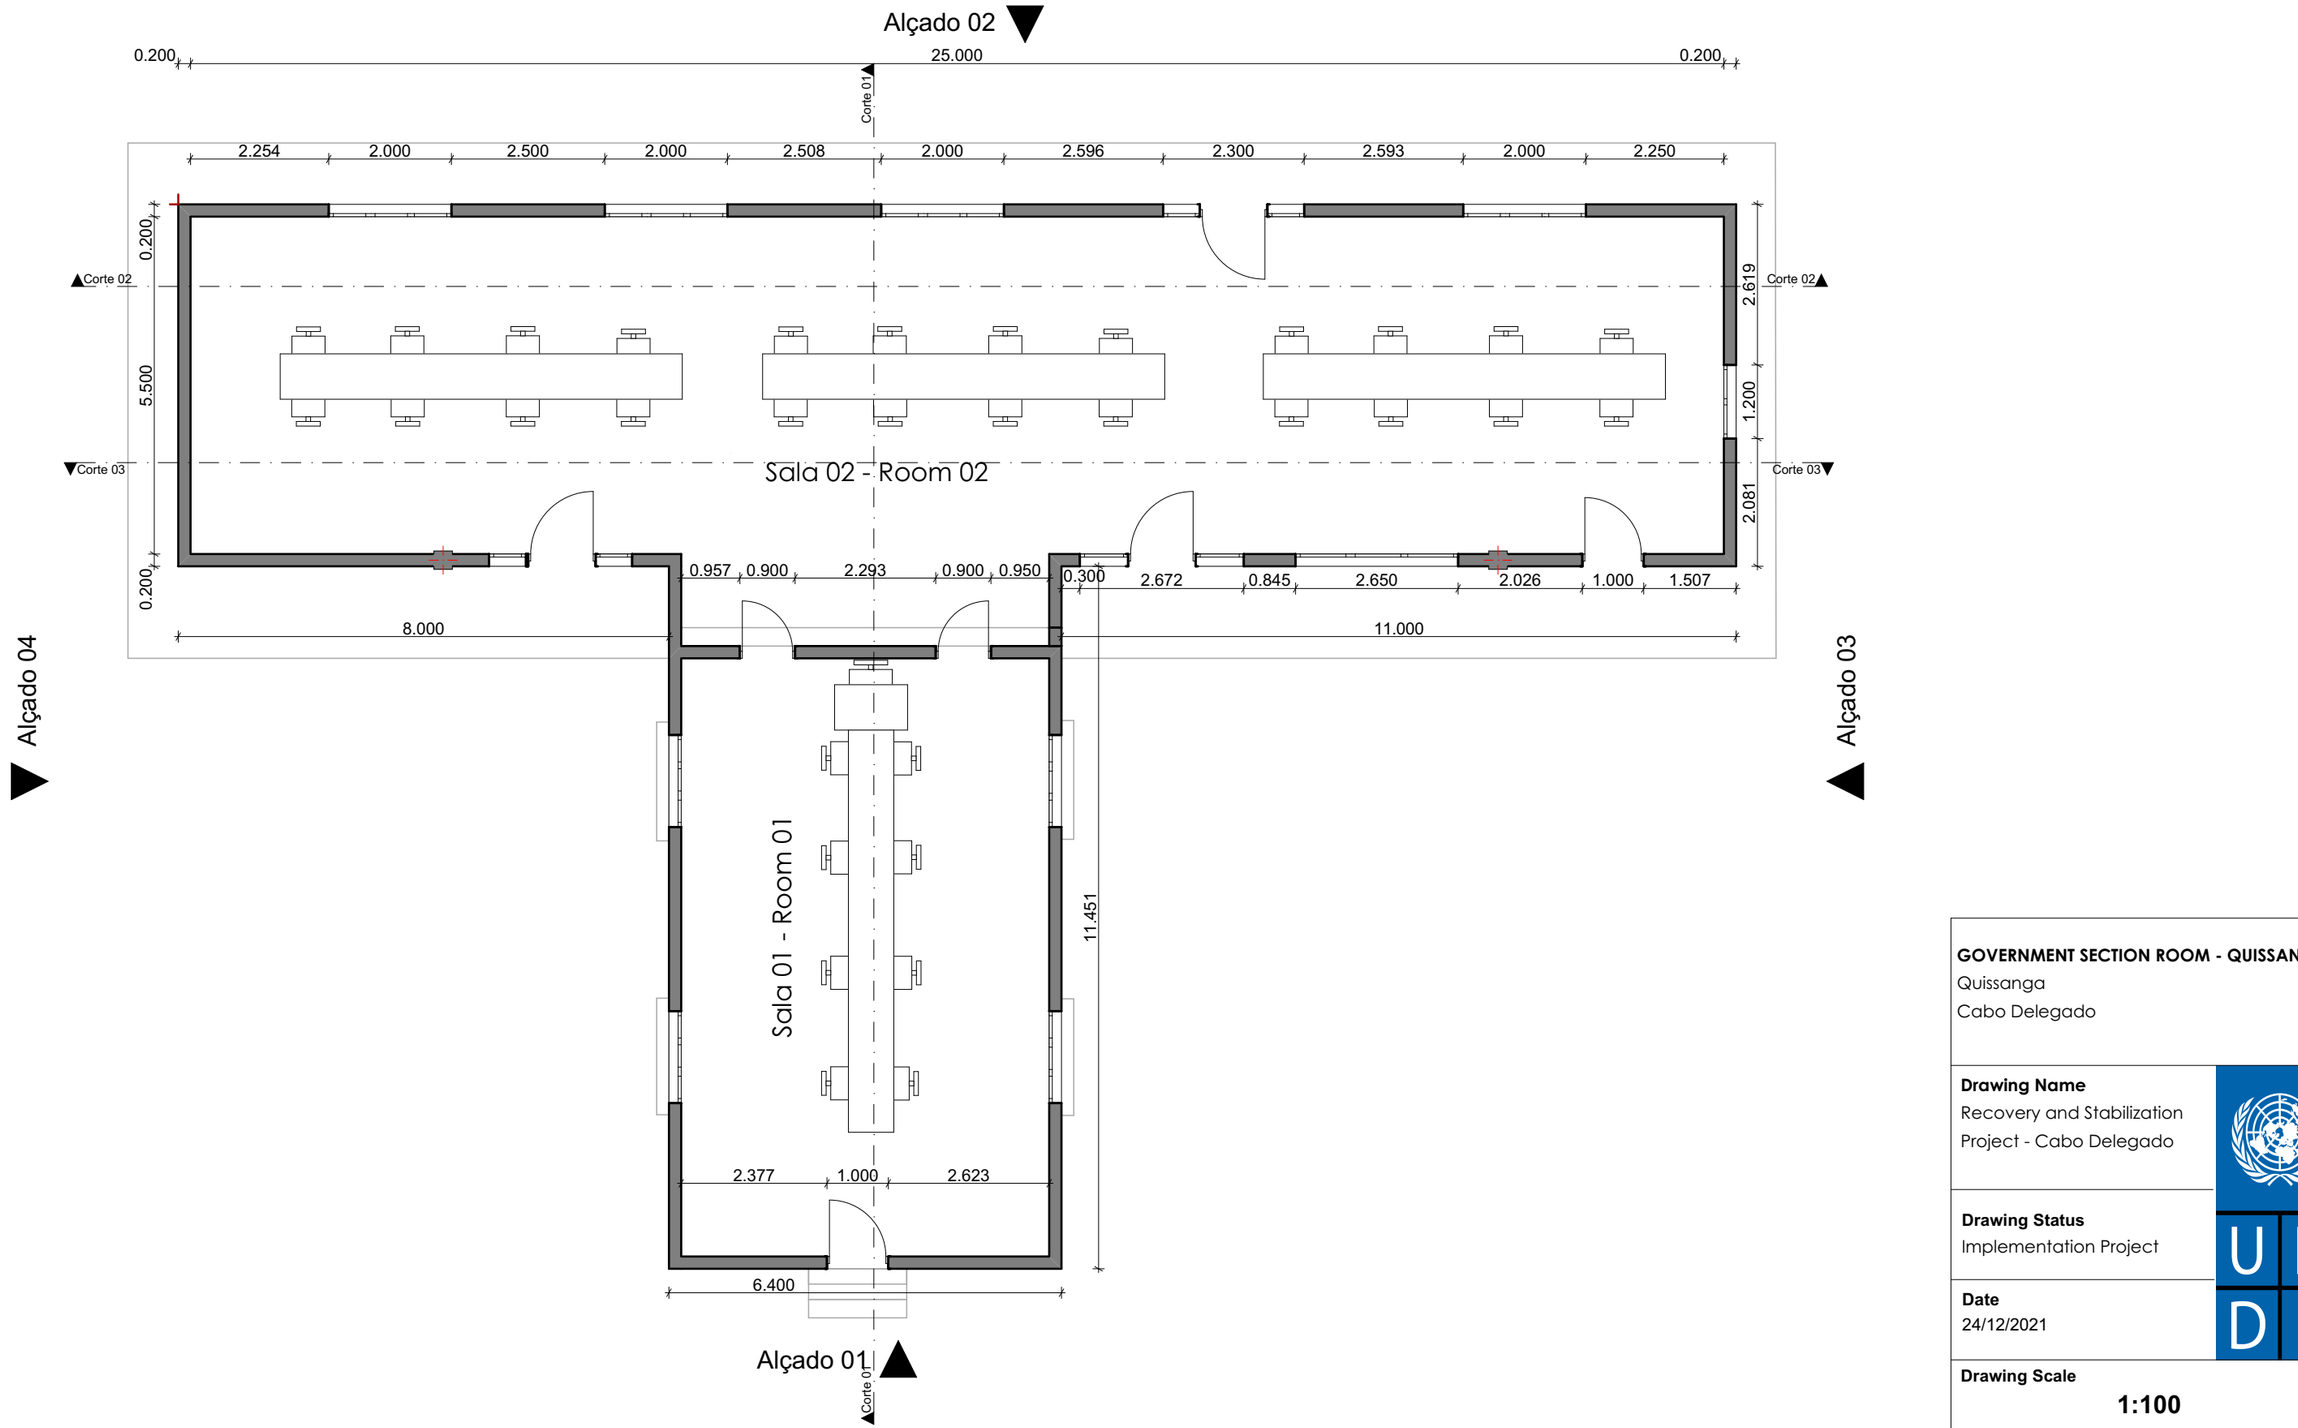

0. Planta de Piso Cotada 1:100

GOVERNMENT SECTION ROOM - QUISSANGA
Quissanga
Cabo Delegado

Drawing Name
Recovery and Stabilization Project - Cabo Delegado


Drawing Status
Implementation Project

Date
24/12/2021


Drawing Scale
1:100

Layout ID
Planta de Piso Cotada


Revision
01

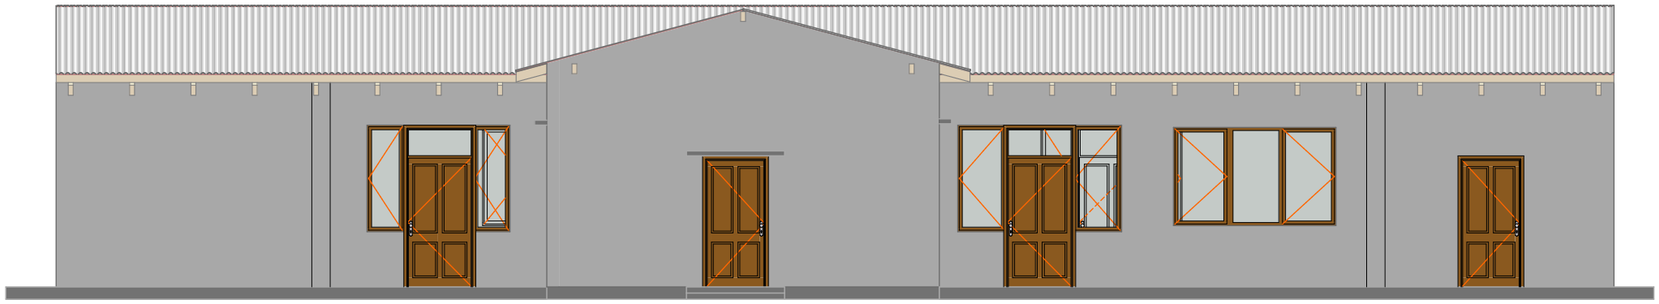


Alçado Frontal 1:100

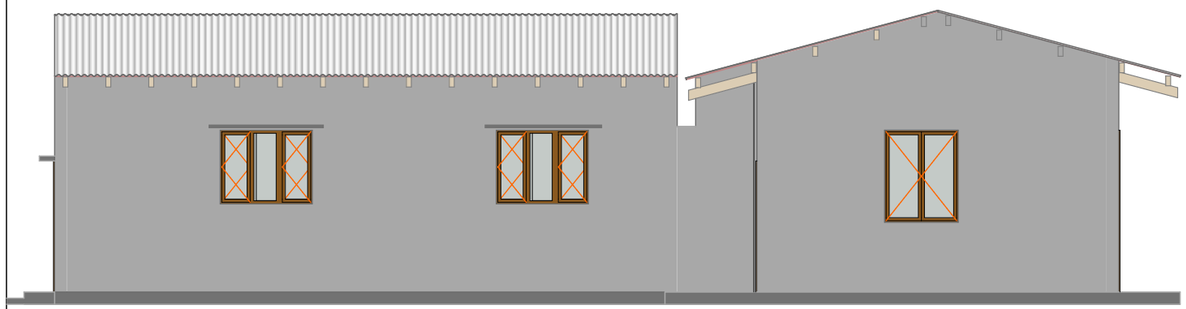

Alçado Lateral Direito 1:100

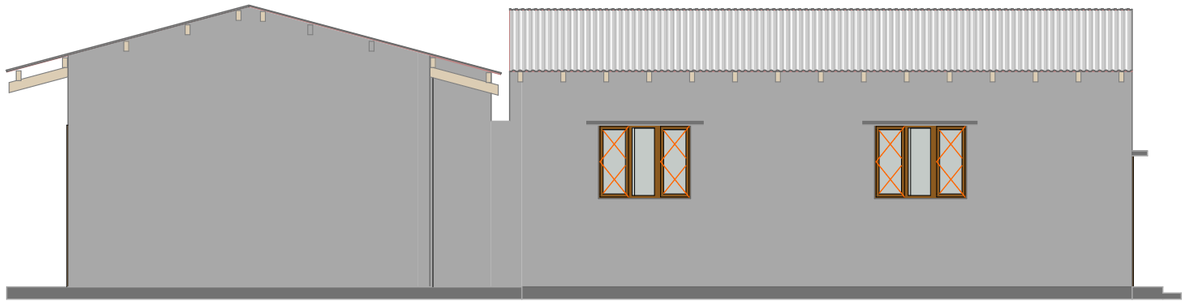

Alçado Lateral Esquerdo 1:100

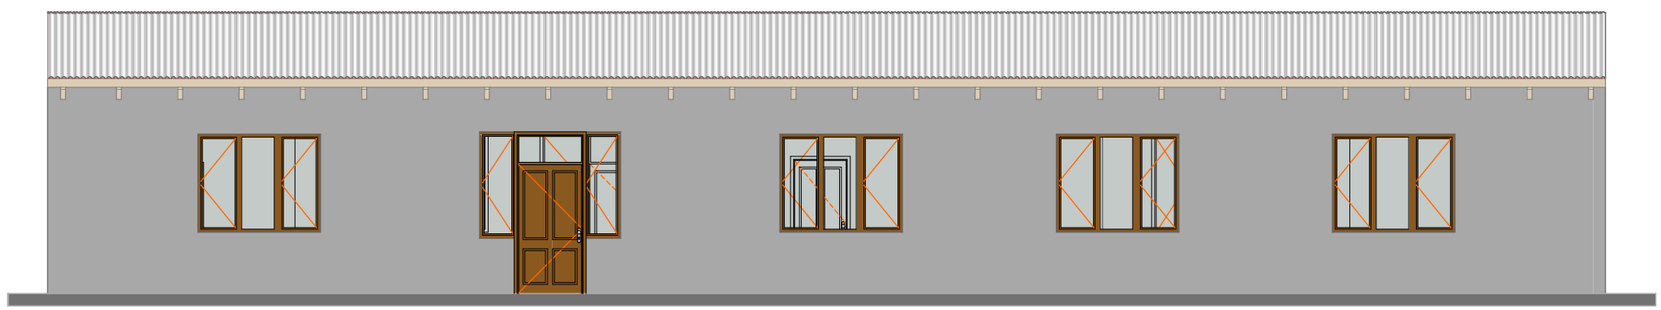

Alçado Posterior 1:100

GOVERNMENT SECTION ROOM - QUISSANGA
Quissanga
Cabo Delegado

Drawing Name
Recovery and Stabilization Project - Cabo Delegado


Drawing Status
Implementation Project

Date
24/12/2021


Drawing Scale
1:100

Layout ID
Planta de Piso Cotada


Revision
01

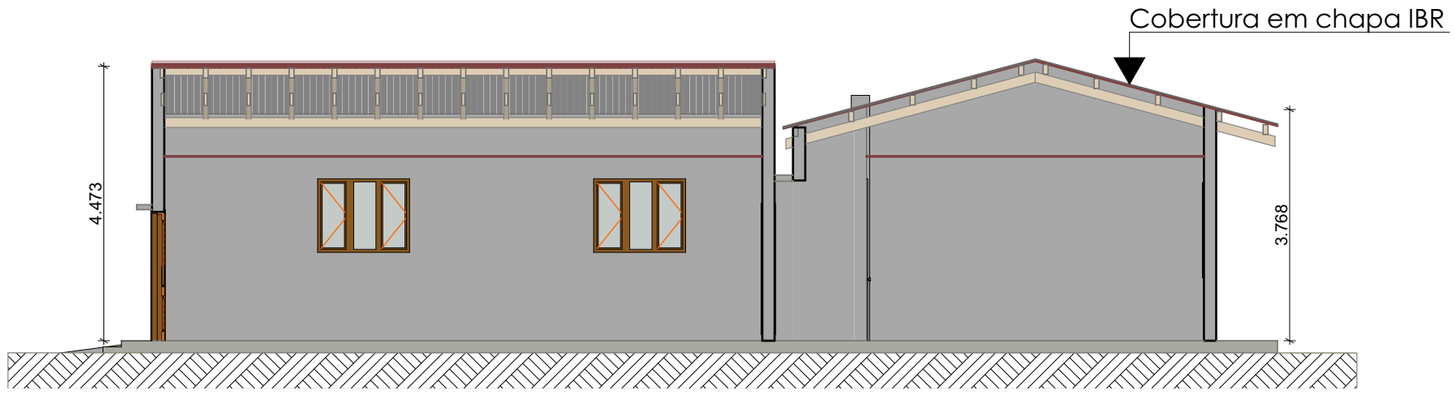

Corte 01 1:100

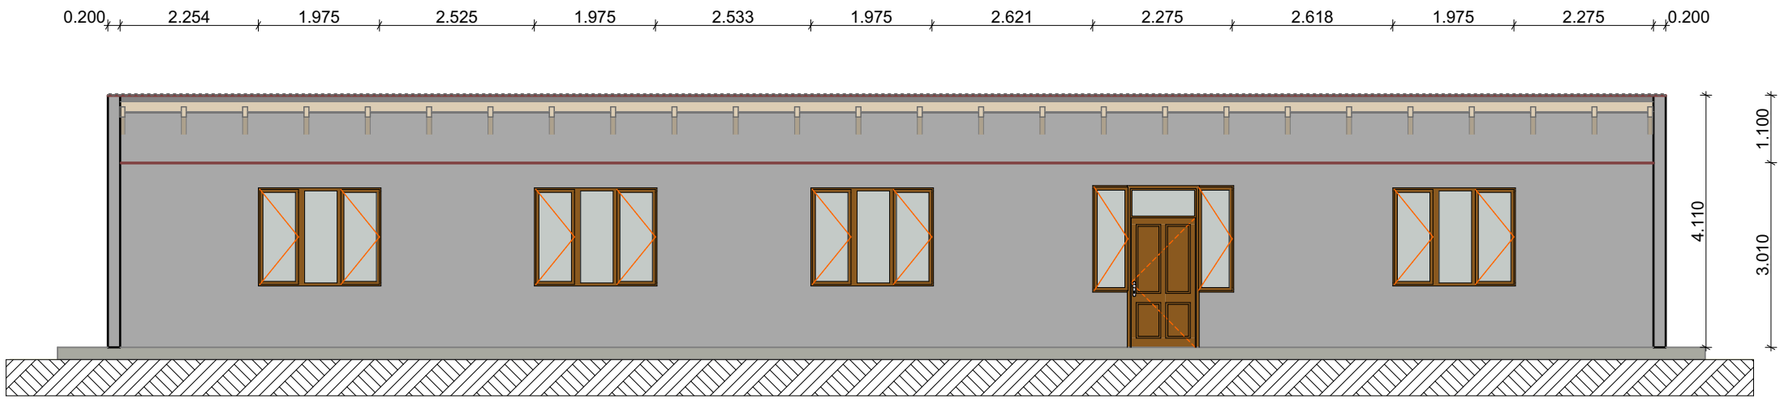

Corte 02 1:100

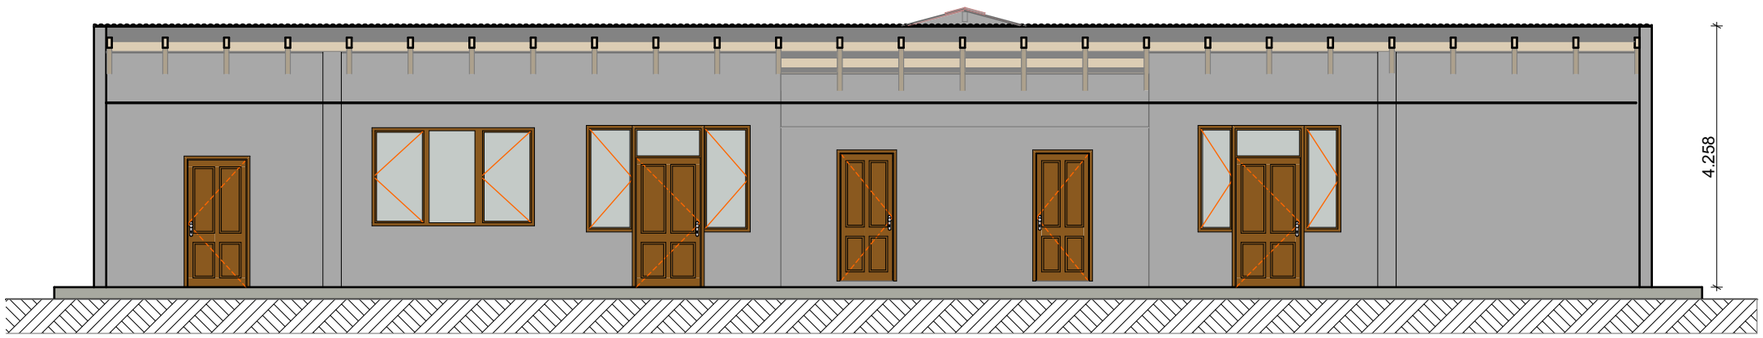

Corte 03 1:100

GOVERNMENT SECTION ROOM - QUISSANGA
Quissanga
Cabo Delegado

Drawing Name
Recovery and Stabilization Project - Cabo Delegado


Drawing Status
Implementation Project

Date
24/12/2021

Drawing Scale
1:100

Layout ID
Corte

Revision
01

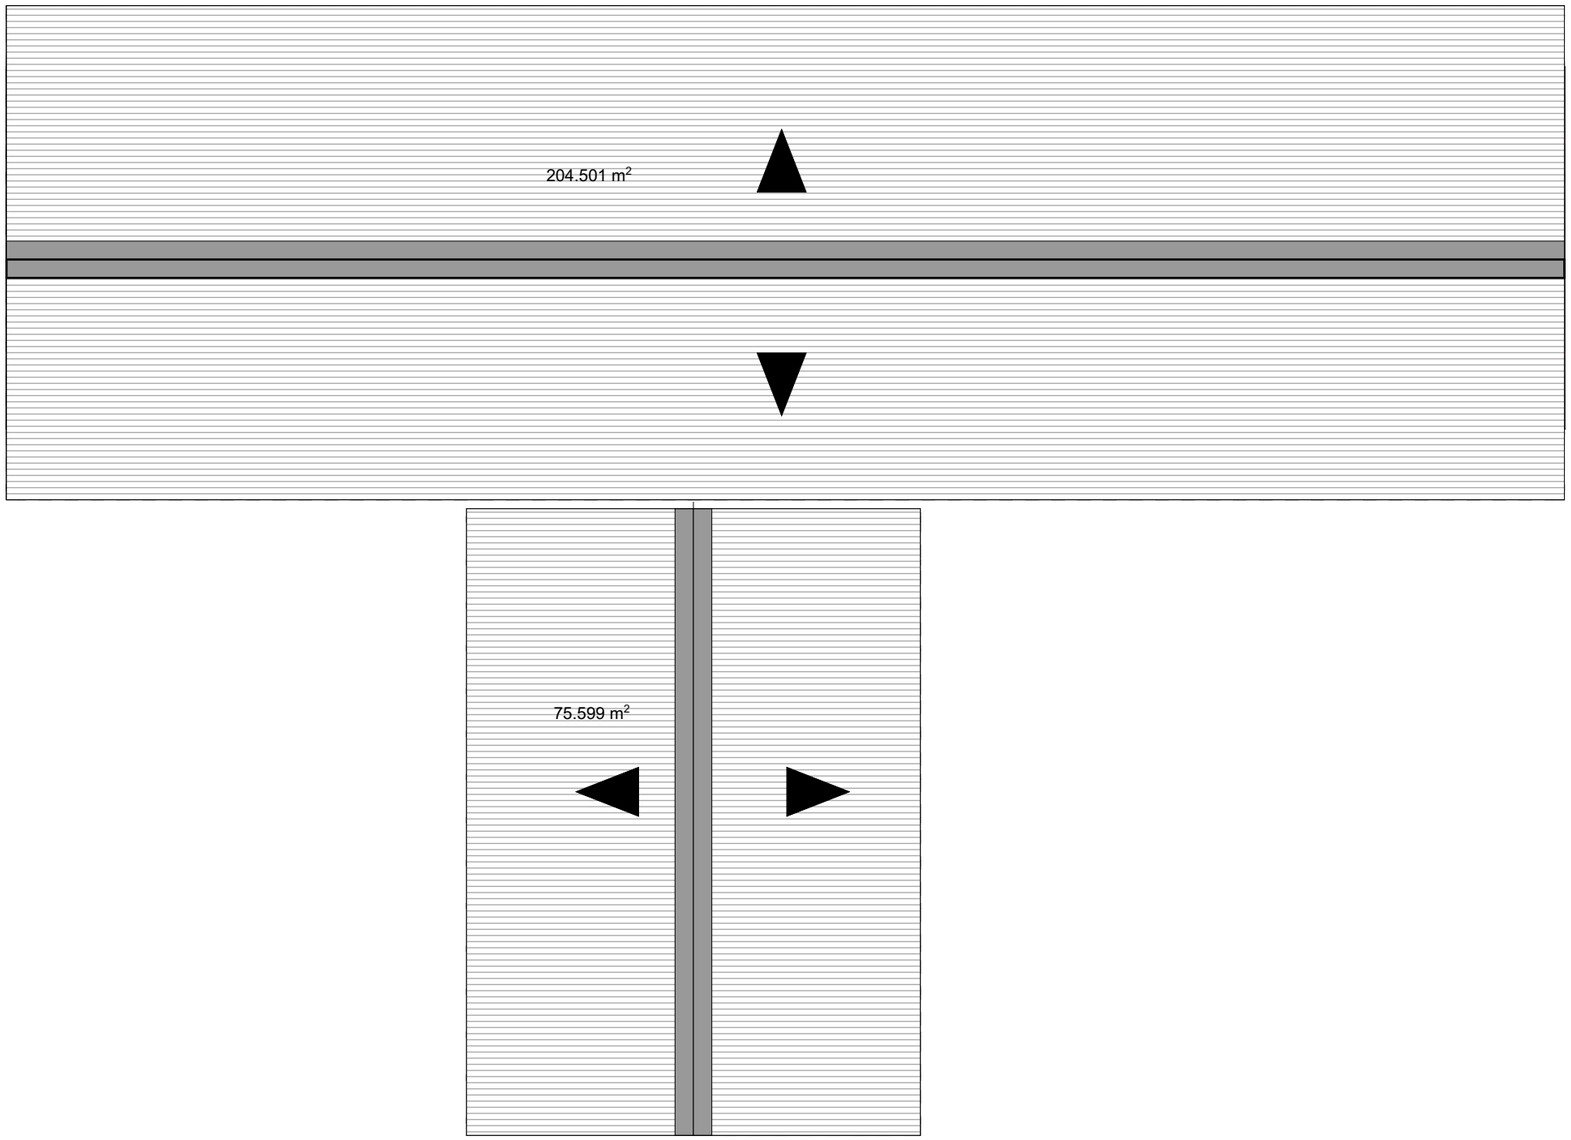

2 Cobertura 1:100

GOVERNMENT SECTION ROOM - QUISSANGA
Quissanga
Cabo Delegado

Drawing Name
Recovery and Stabilization Project - Cabo Delegado


Drawing Status
Implementation Project

Date
24/12/2021

Drawing Scale
1:100

Layout ID
Cobertura

Revision
01

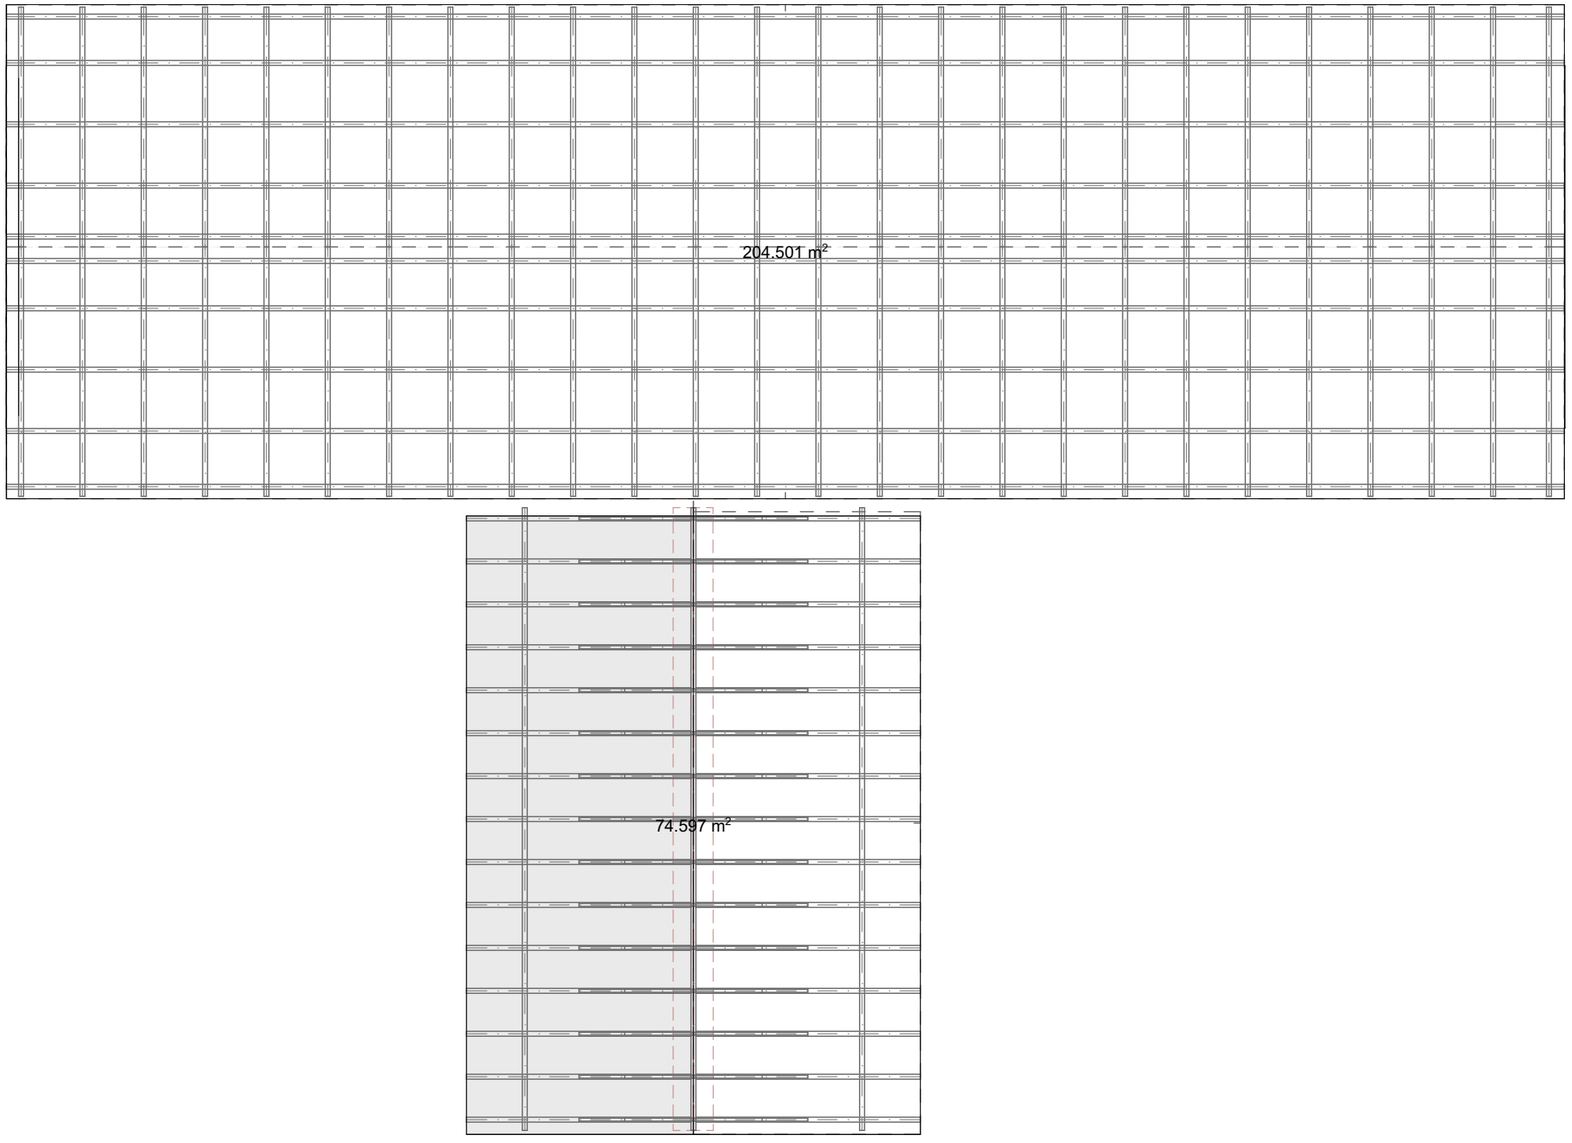

1. Cobertura 1:100

GOVERNMENT SECTION ROOM - QUISSANGA
Quissanga
Cabo Delegado

Drawing Name
Recovery and Stabilization Project - Cabo Delegado

Drawing Status
Implementation Project

Date
24/12/2021

Drawing Scale
1:100

Layout ID
Cobertura

Revision
01