

NAME	DIMENSION	QTY
D-A-GF/05	70x220	2
D-A-GF/08		

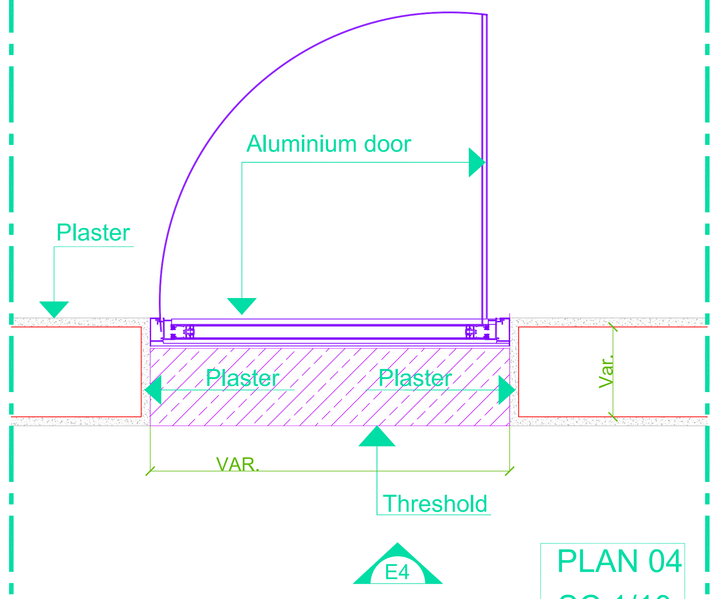

PLAN 04
SC:1/10

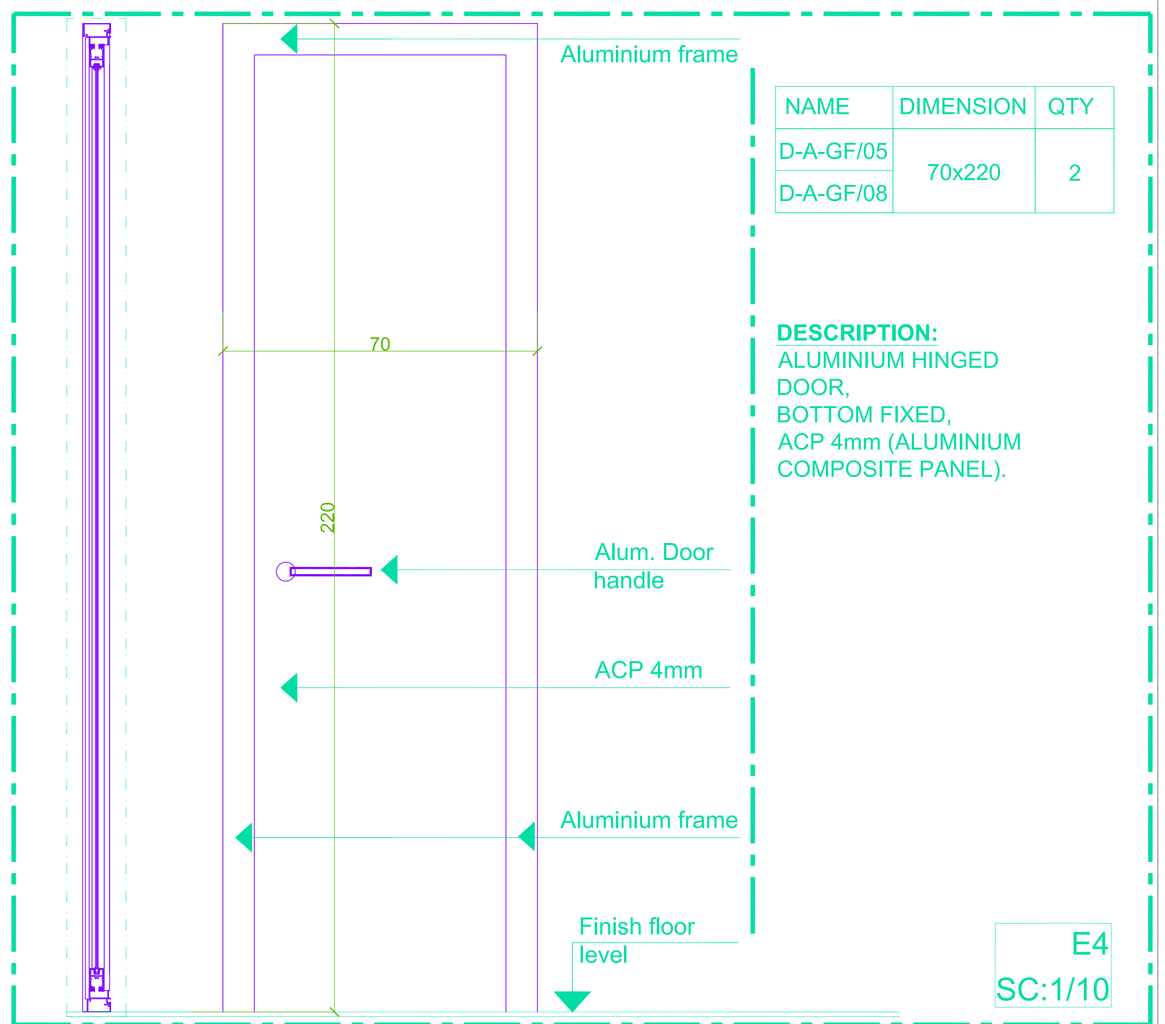


NAME	DIMENSION	QTY
D-A-GF/05	70x220	2
D-A-GF/08		


DESCRIPTION:
ALUMINIUM HINGED DOOR,
BOTTOM FIXED,
ACP 4mm (ALUMINIUM COMPOSITE PANEL).

E4
SC:1/10

NAME	DIMENSION	QTY
D-A-GF/10	95x220	1

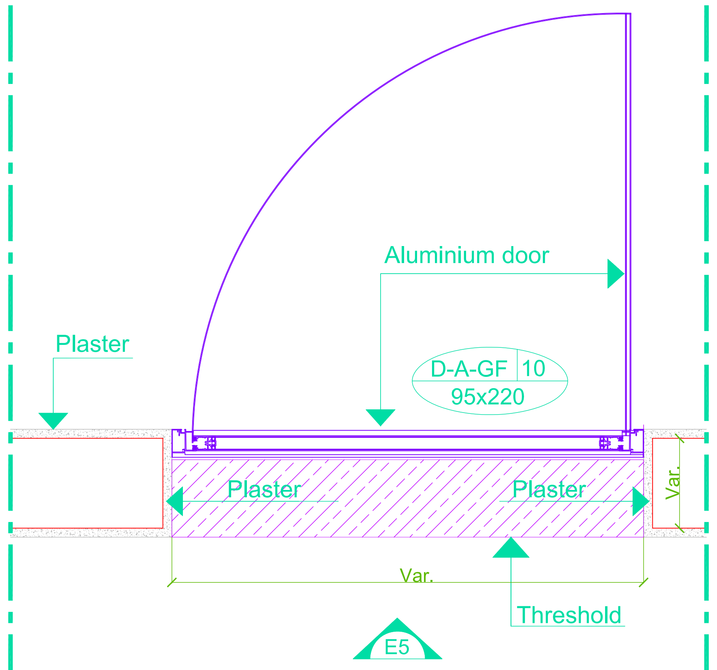

PLAN 05
SC:1/10

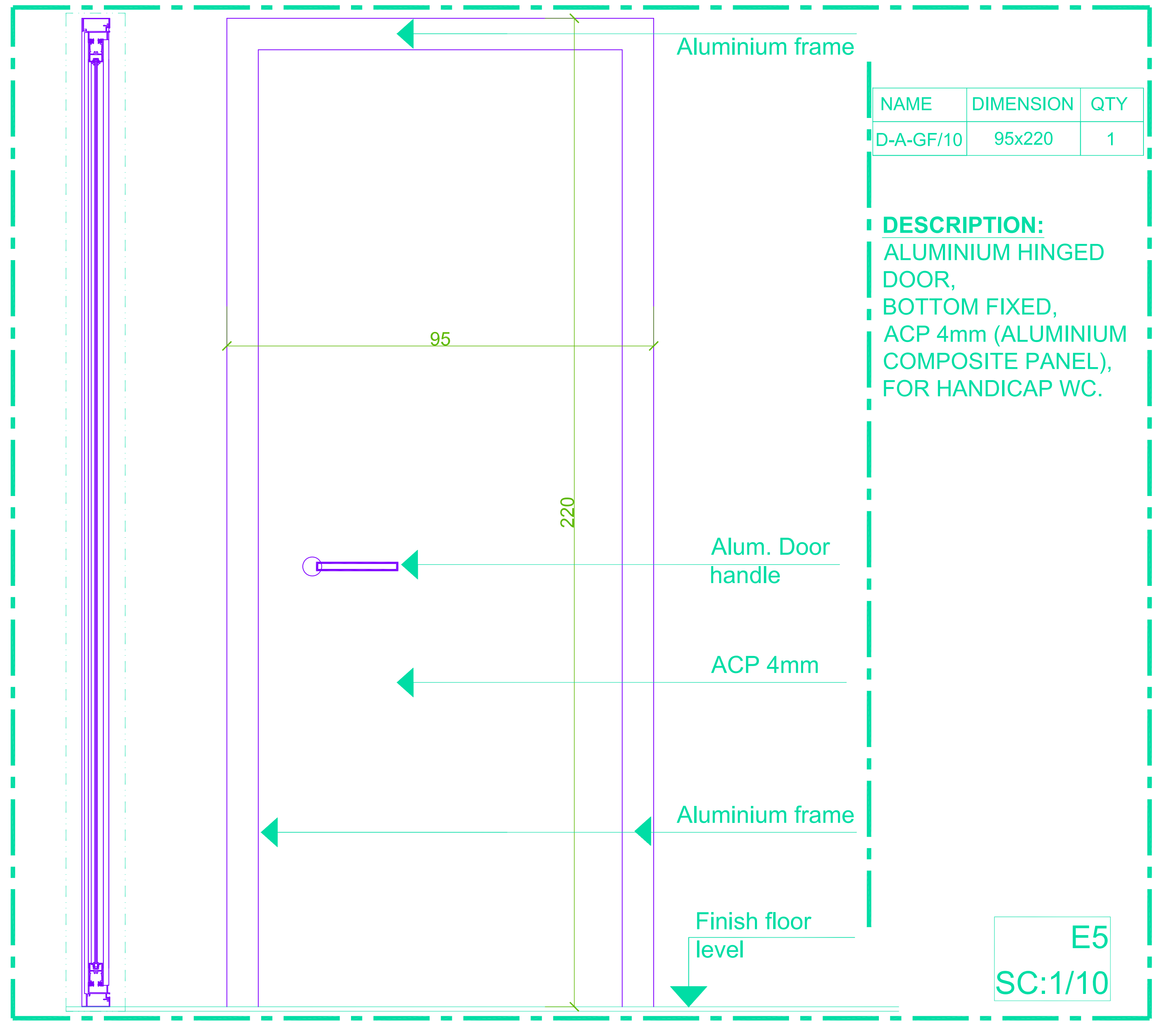

NAME	DIMENSION	QTY
D-A-GF/10	95x220	1

DESCRIPTION:
ALUMINIUM HINGED DOOR,
BOTTOM FIXED,
ACP 4mm (ALUMINIUM COMPOSITE PANEL),
FOR HANDICAP WC.

E5
SC:1/10

KEY PLAN

THIS DRAWING IS A COPYRIGHT. DO NOT SCALE FROM THE DRAWING.
THE CONTRACTOR AND HIS SUB-CONTRACTORS ARE TO VERIFY ALL DIMENSIONS ON SITE BEFORE MAKING SHOP DRAWINGS OR COMMENCING MANUFACTURE.

United Nation Development Programme
UNDP Lebanon
Social and Local Development Programme
P.O.Box: 11-3216 Beirut, Lebanon
Tel: 961 1 962491

PROGRAMME:
Lebanese Host Communities Support Programme
Support to Integrated Service Provision at the Local Level

PROJECT NAME:
PUBLIC GARDEN - CHIAH

NOTES:
THIS DRAWING MUST BE READ IN COMBINATION WITH ALL OTHER ARCHITECTURAL AND ENGINEERING DRAWINGS.
ALL DIMENSIONS ARE IN CM.
FOR CONCRETE DOOR OPENING:
REFER TO DOOR DETAILS DWG

LEGEND:
ROOM NUMBER:
F2 01 — FLOOR / ROOM NUMBER
D-A-F2 02 90x210 — (W)WOOD - (A)ALUMINIUM DOOR NUMBER / WIDTHxHEIGHT (CLEAR PASSAGE DIMENSION)
C 00 / W 00 / F 00 / S 00 00 — CEILING / WALL / FLOOR / SKIRTING / HEIGHT
WA-01 / LH- / SH- — WINDOW # / LINTEL HEIGHT / SILL HEIGHT FROM F.F.L
A AR10 — SECTION A / DRAWIMG NUMBER
MASONRY WALL

REV	BY	Date	Description	Appr.
0	---	---	GENERAL REVISION	---

PROJECT NBR.	---
PROJECT PHASE	TENDER
DISCIPLINE	ARCHITECTURAL
SECTOR	
BUILDING	
DESIGNED	M.B.
DRAWN	M.B.
CHECKED	---
APPROVED	
DATE	20-2-2017
SCALE	1/10
SHEET SIZE	A1

Title AR501-a


GROUND FLOOR
DOOR SCHEDULE 2
DOORS SECTION, ELEVATION & DETAIL

Sheet 1 OF 1


PH1-RH-AR501-a-REV.0

Project Number | Phase | Type | Drawing Number | Revision

NAME	DIMENSION	QTY
D-A-GF/01	90x220	1

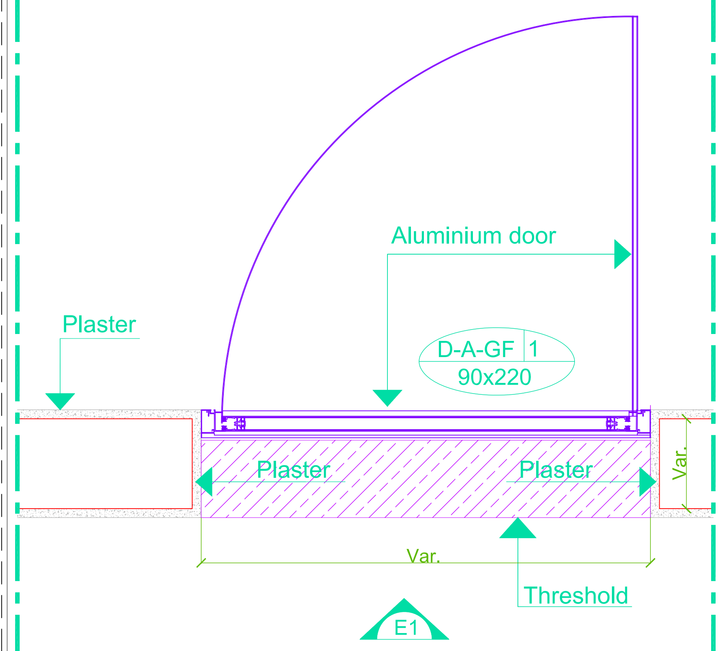

PLAN 01
SC:1/10

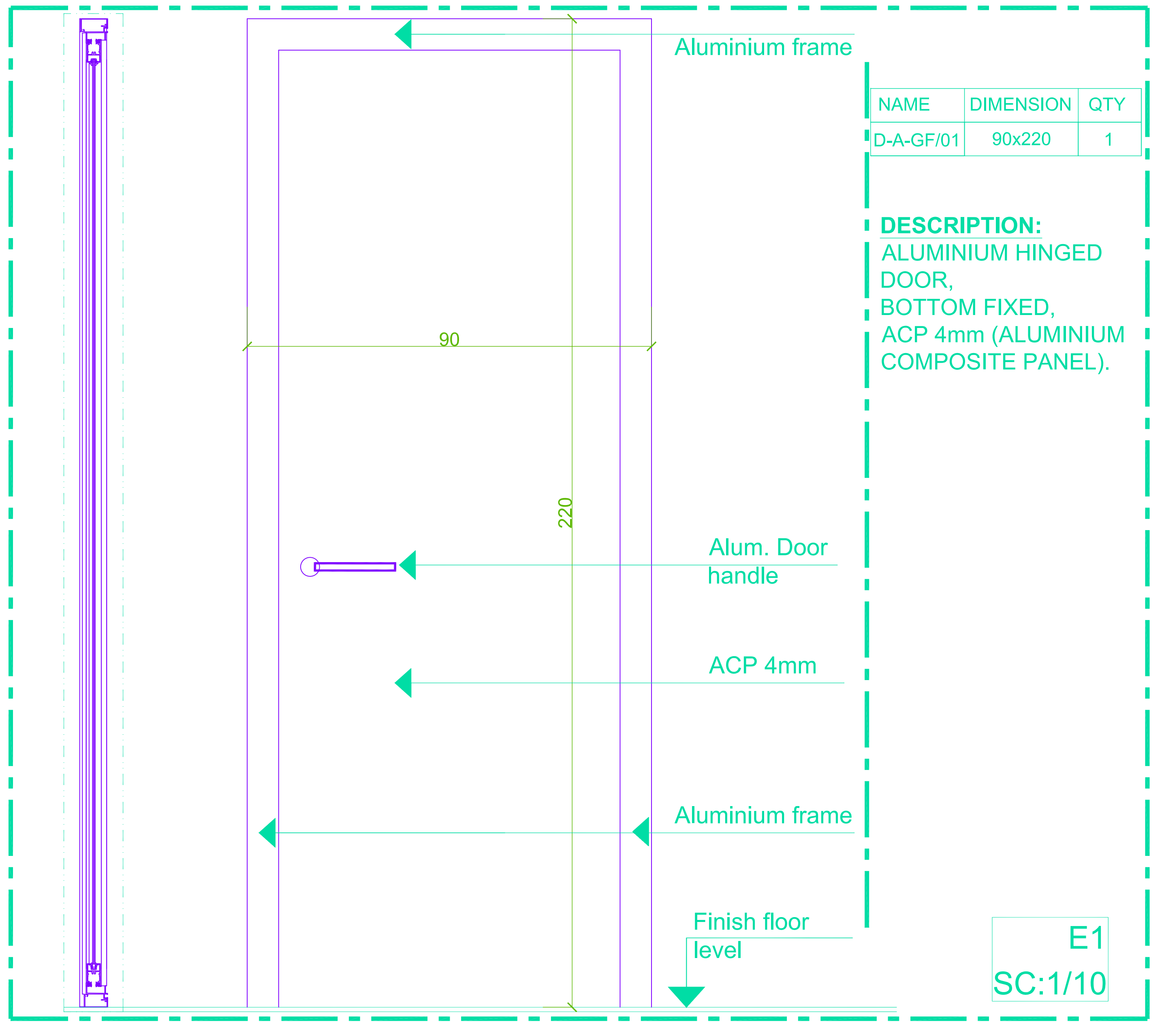


NAME	DIMENSION	QTY
D-A-GF/01	90x220	1

DESCRIPTION:
ALUMINIUM HINGED DOOR,
BOTTOM FIXED,
ACP 4mm (ALUMINIUM COMPOSITE PANEL).


E1
SC:1/10

NAME	DIMENSION	QTY
D-A-GF/06 D-A-GF/09	70x220	2

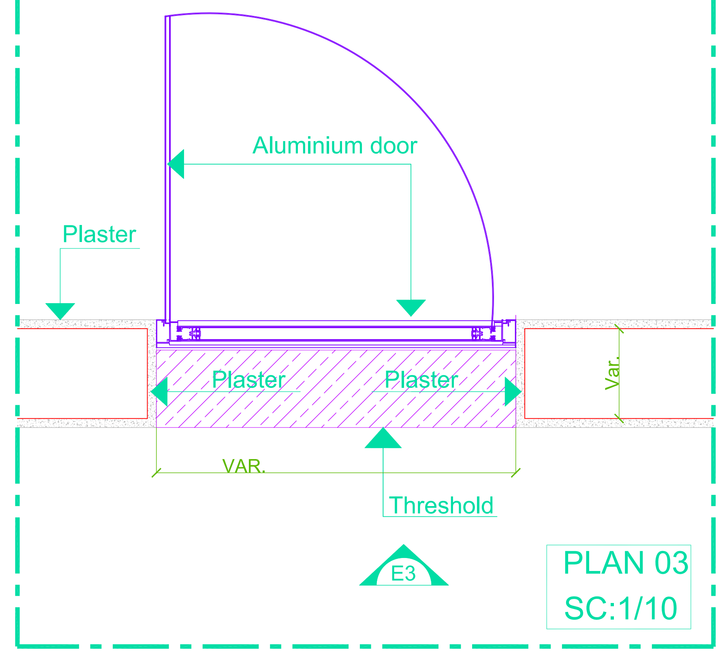


PLAN 03
SC:1/10

NAME	DIMENSION	QTY
D-A-GF/02 D-A-GF/03 D-A-GF/04 D-A-GF/07	90x220	4

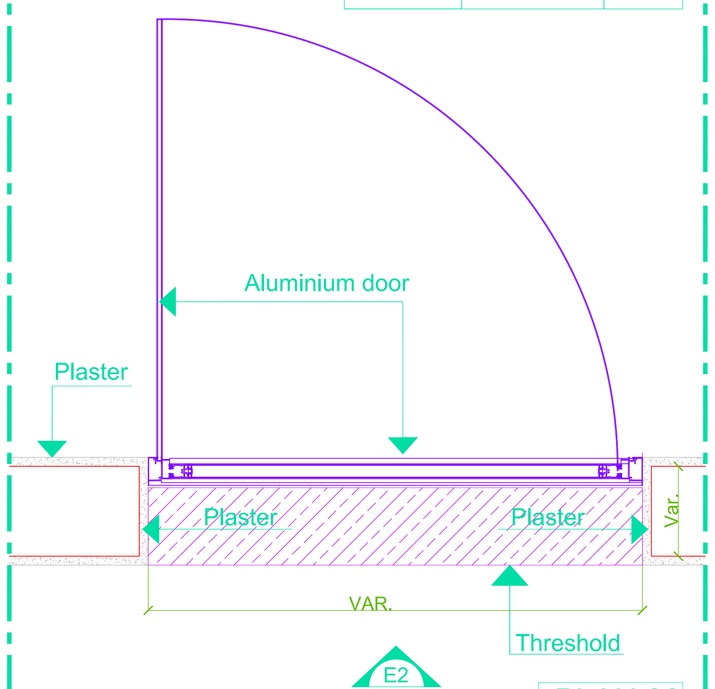


PLAN 02
SC:1/10

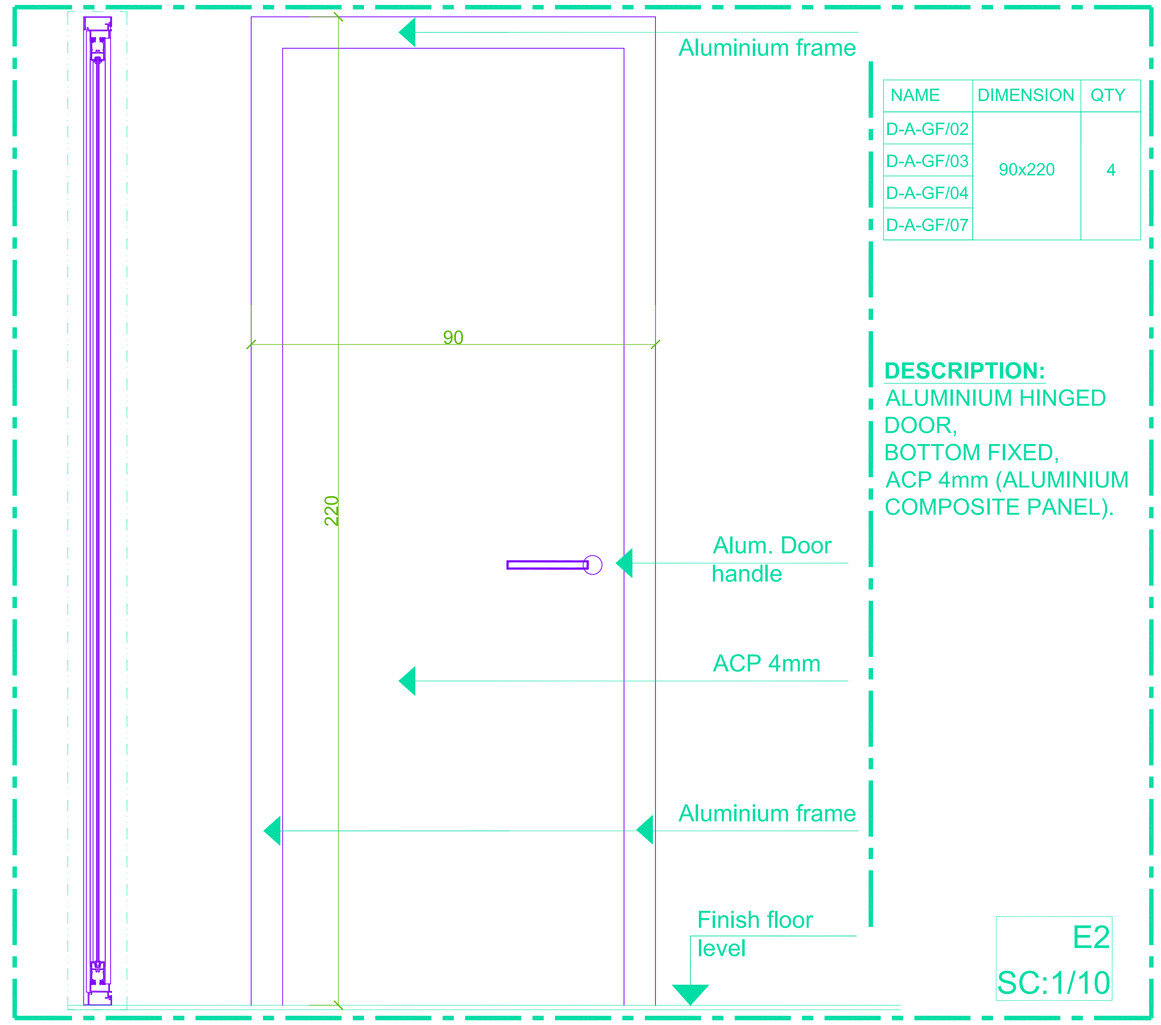

NAME	DIMENSION	QTY
D-A-GF/02 D-A-GF/03 D-A-GF/04 D-A-GF/07	90x220	4

DESCRIPTION:
ALUMINIUM HINGED DOOR,
BOTTOM FIXED,
ACP 4mm (ALUMINIUM COMPOSITE PANEL).

E2
SC:1/10

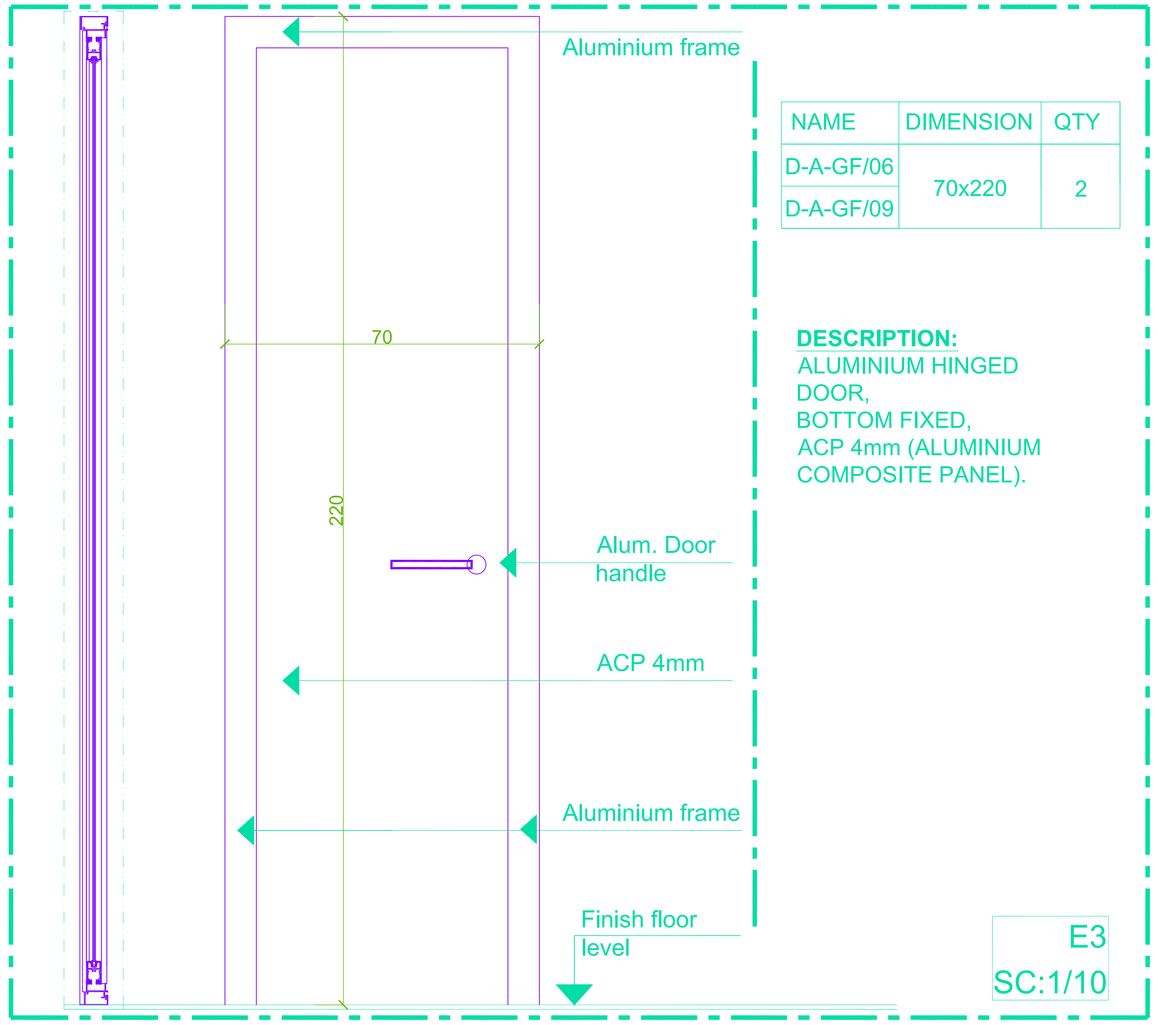

NAME	DIMENSION	QTY
D-A-GF/06 D-A-GF/09	70x220	2

DESCRIPTION:
ALUMINIUM HINGED DOOR,
BOTTOM FIXED,
ACP 4mm (ALUMINIUM COMPOSITE PANEL).

E3
SC:1/10

KEY PLAN

THIS DRAWING IS A COPYRIGHT. DO NOT SCALE FROM THE DRAWING.
THE CONTRACTOR AND HIS SUB-CONTRACTORS ARE TO VERIFY ALL DIMENSIONS ON SITE BEFORE MAKING SHOP DRAWINGS OR COMMENCING MANUFACTURE.

United Nation Development Programme
UNDP Lebanon
Social and Local Development Programme
P.O.Box: 11-3216 Beirut, Lebanon
Tel: 961 1 962491

PROGRAMME:
Lebanese Host Communities Support Programme
Support to Integrated Service Provision at the Local Level

PROJECT NAME:
PUBLIC GARDEN - CHIAH

NOTES:
THIS DRAWING MUST BE READ IN COMBINATION WITH ALL OTHER ARCHITECTURAL AND ENGINEERING DRAWINGS.
ALL DIMENSIONS ARE IN CM.
FOR CONCRETE DOOR OPENING:
REFER TO DOOR DETAILS DWG

LEGEND:
ROOM NUMBER:
F2 01 — FLOOR / ROOM NUMBER
D-A-F2 02 90x210 — (W)WOOD - (A)ALUMINIUM DOOR NUMBER / WIDTHxHEIGHT (CLEAR PASSAGE DIMENSION)
C 00 — CEILING
W 00 — WALL
F 00 — FLOOR
S 00 00 — SKIRTING / HEIGHT
WA-01 — WINDOW #
LH- — LINTEL HEIGHT
SH- — SILL HEIGHT FROM F.F.L
A AR10 — SECTION A / DRAWIMG NUMBER
MASONRY WALL

REV	BY	Date	Description	Appr.
0	---	---	GENERAL REVISION	---

PROJECT NBR.	---
PROJECT PHASE	TENDER
DISCIPLINE	ARCHITECTURAL
SECTOR	
BUILDING	
DESIGNED	M.B.
DRAWN	M.B.
CHECKED	---
APPROVED	
DATE	20-2-2017
SCALE	1/10
SHEET SIZE	A1


Title AR501


GROUND FLOOR
DOOR SCHEDULE 1
DOORS SECTION, ELEVATION & DETAIL


Sheet 1 OF 1


PH1-RH-AR501-REV.0


Project Number | Phase | Type | Drawing Number | Revision

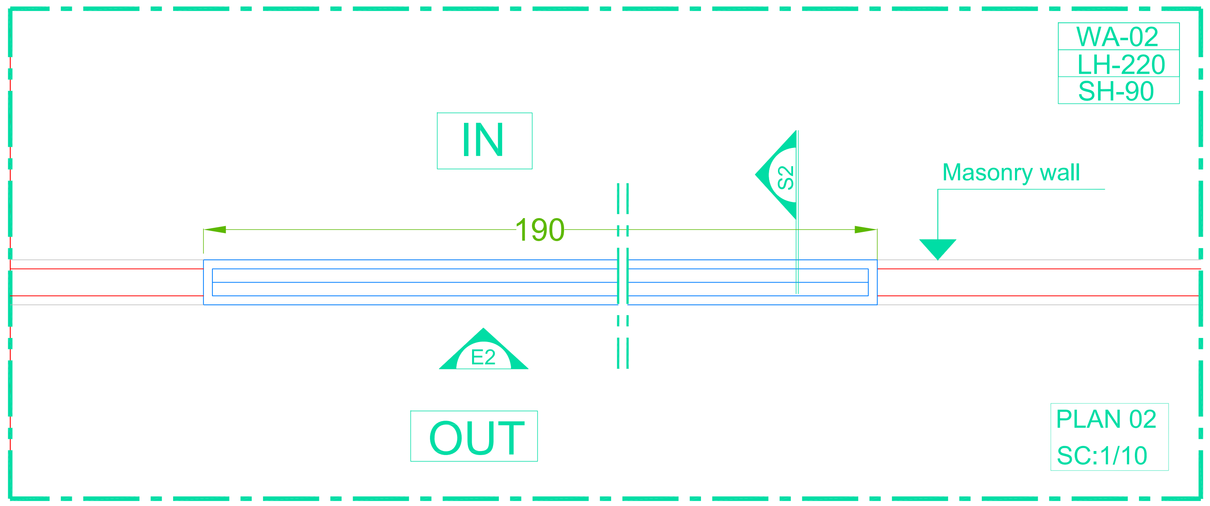


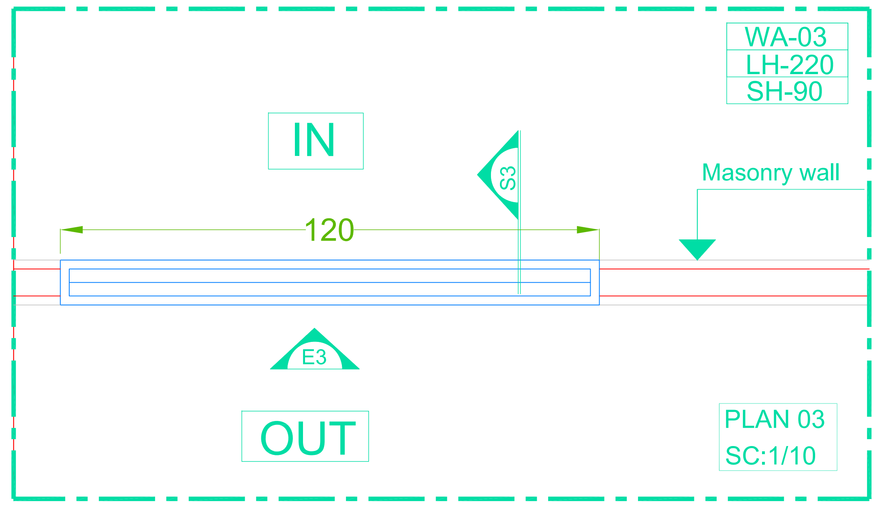

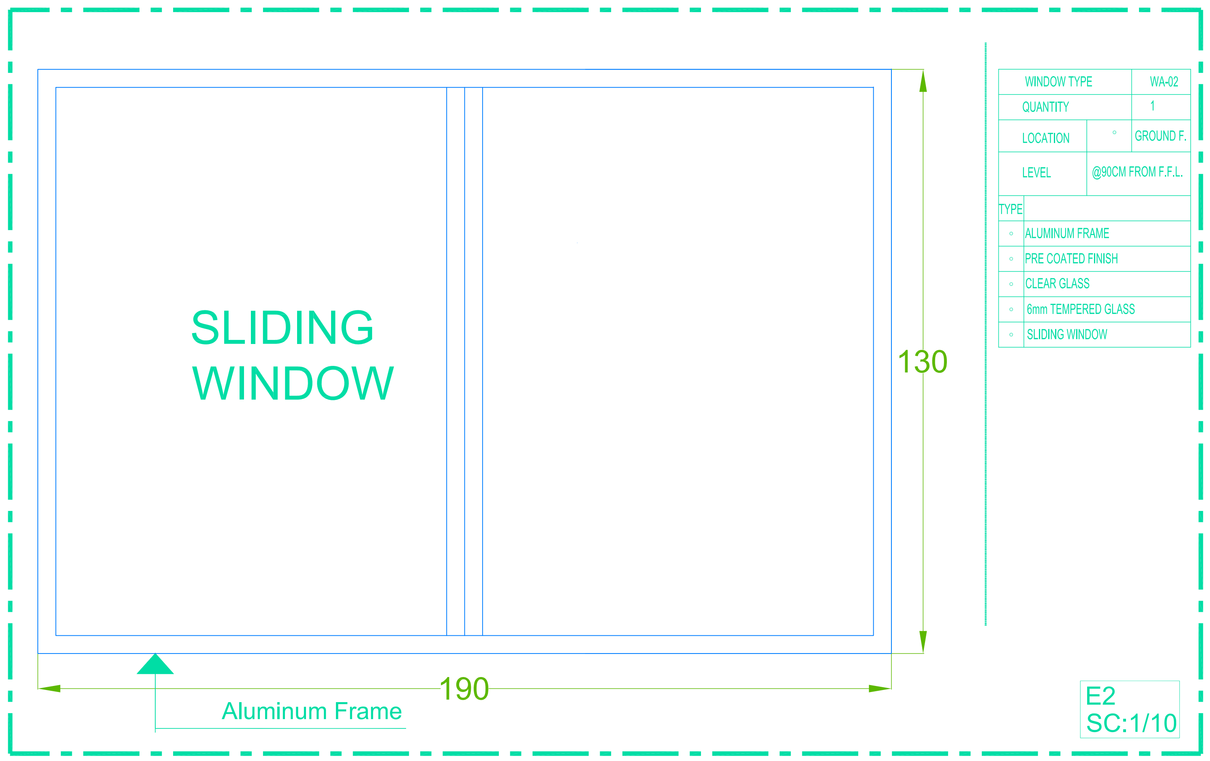

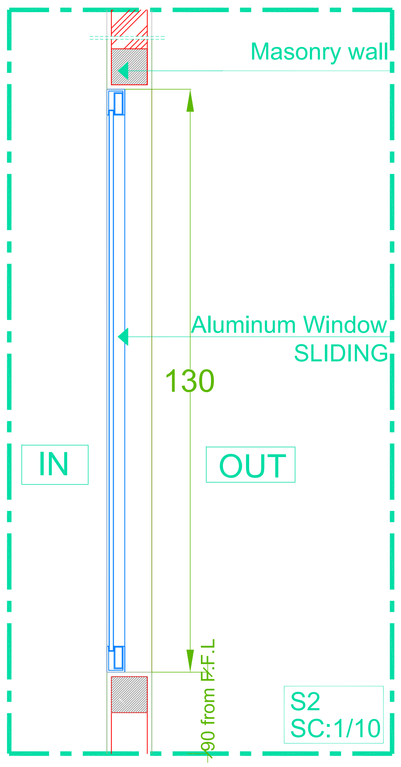

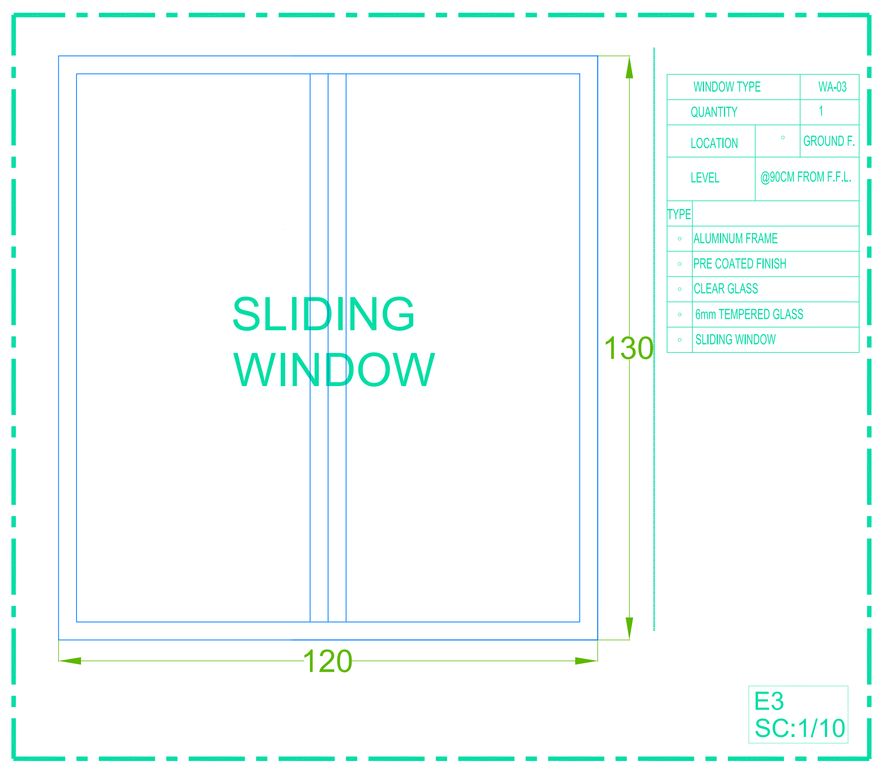

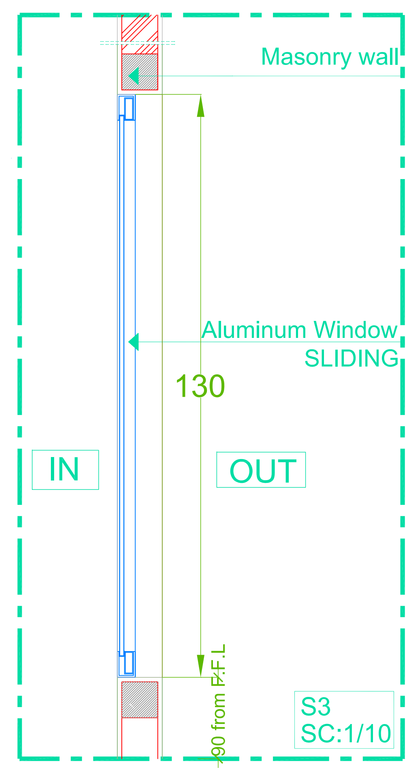

KEY PLAN

THIS DRAWING IS A COPYRIGHT. DO NOT SCALE FROM THE DRAWING.
THE CONTRACTOR AND HIS SUB-CONTRACTORS ARE TO VERIFY ALL DIMENSIONS ON SITE BEFORE MAKING SHOP DRAWINGS OR COMMENCING MANUFACTURE.

United Nation Development Programme
UNDP Lebanon
Social and Local Development Programme
P.O.Box: 11-3216 Beirut, Lebanon
Tel: 961 1 962491

PROGRAMME:
Lebanese Host Communities Support Programme
Support to Integrated Service Provision at the Local Level

PROJECT NAME:
PUBLIC GARDEN - CHIAH

NOTES:
THIS DRAWING MUST BE READ IN COMBINATION WITH ALL OTHER ARCHITECTURAL AND ENGINEERING DRAWINGS.
ALL DIMENSIONS ARE IN CM.
FOR CONCRETE DOOR OPENING:
REFER TO DOOR DETAILS DWG

LEGEND:
ROOM NUMBER:
F2 01 — FLOOR / ROOM NUMBER
D-A-F2 02 90x210 — (W)WOOD - (A)ALUMINIUM DOOR NUMBER / WIDTHxHEIGHT (CLEAR PASSAGE DIMENSION)
C 00 / W 00 / F 00 / S 00 00 — CEILING / WALL / FLOOR / SKIRTING / HEIGHT
WA-01 LH- SH- — WINDOW # / LINTEL HEIGHT / SILL HEIGHT FROM F.F.L
A AR10 — SECTION A / DRAWIMG NUMBER
MASONRY WALL

REV	BY	Date	Description	Appr.
0	---	---	GENERAL REVISION	---

PROJECT NBR.	---
PROJECT PHASE	TENDER
DISCIPLINE	ARCHITECTURAL
SECTOR	
BUILDING	
DESIGNED	M.B.
DRAWN	M.B.
CHECKED	---
APPROVED	
DATE	20-2-2017
SCALE	1/10
SHEET SIZE	A1


Title AR502-a


GROUND FLOOR WINDOW SCHEDULE 2
WINDOW SECTION, ELEVATION & DETAIL


Sheet 1 OF 1


PH1-RH-AR502-a-REV.0

Project Number | Phase | Type | Drawing Number | Revision

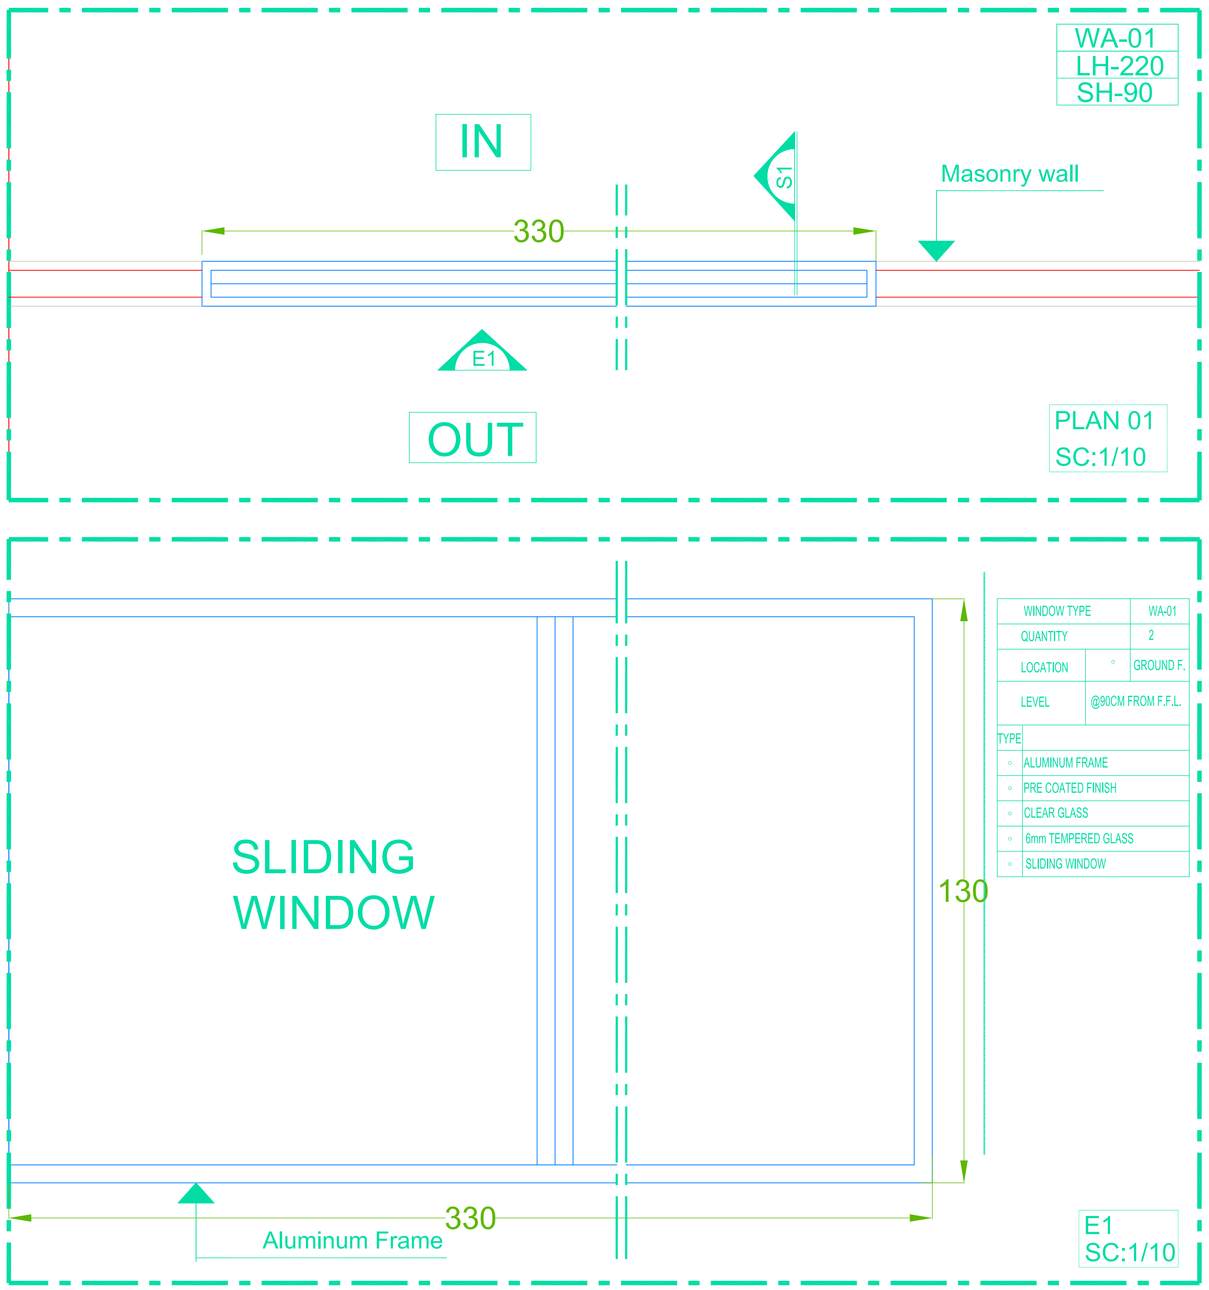

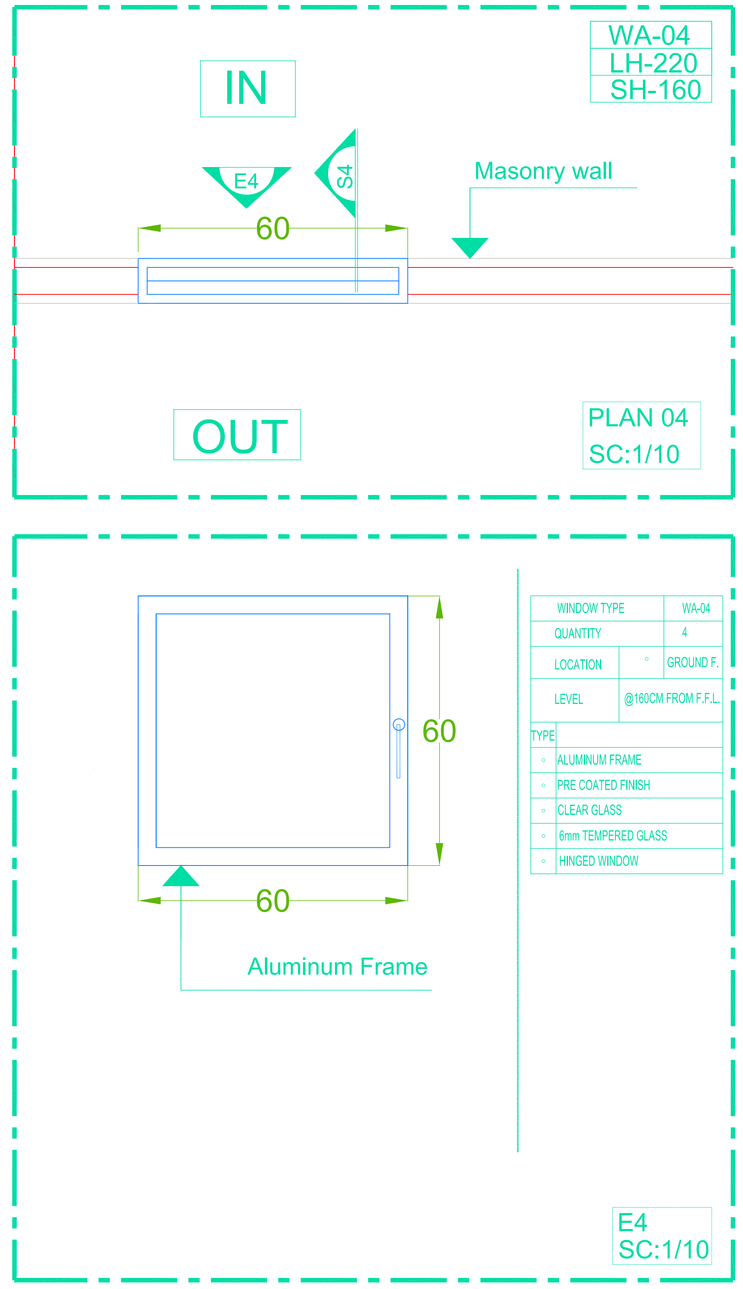

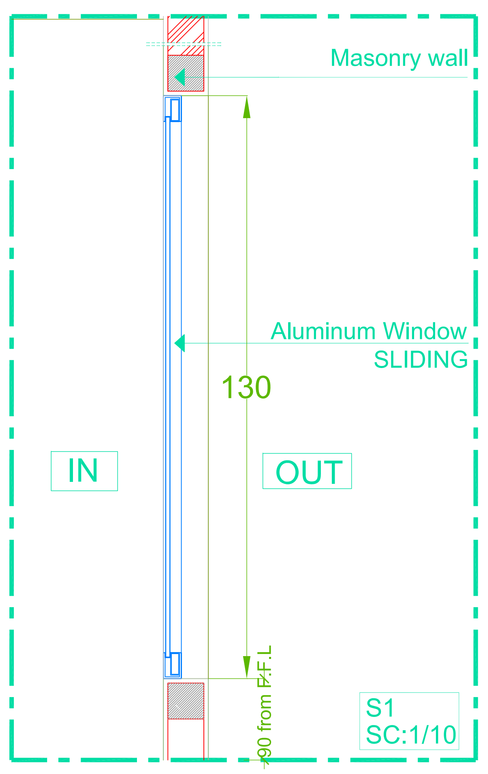

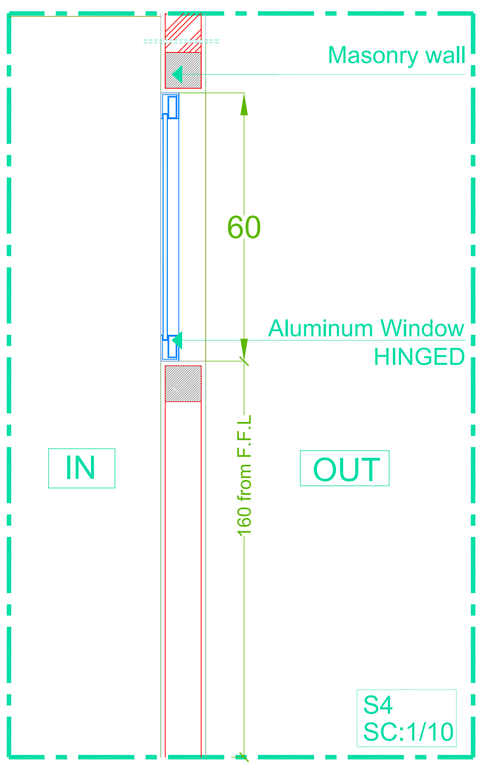

KEY PLAN

THIS DRAWING IS A COPYRIGHT. DO NOT SCALE FROM THE DRAWING.
THE CONTRACTOR AND HIS SUB-CONTRACTORS ARE TO VERIFY ALL DIMENSIONS ON SITE BEFORE MAKING SHOP DRAWINGS OR COMMENCING MANUFACTURE.

United Nation Development Programme
UNDP Lebanon
Social and Local Development Programme
P.O.Box: 11-3216 Beirut, Lebanon
Tel: 961 1 962491

PROGRAMME:
Lebanese Host Communities Support Programme
Support to Integrated Service Provision at the Local Level

PROJECT NAME:
PUBLIC GARDEN - CHIAH

NOTES:
THIS DRAWING MUST BE READ IN COMBINATION WITH ALL OTHER ARCHITECTURAL AND ENGINEERING DRAWINGS.
ALL DIMENSIONS ARE IN CM.
FOR CONCRETE DOOR OPENING:
REFER TO DOOR DETAILS DWG

LEGEND:
ROOM NUMBER:
F2 01 — FLOOR / ROOM NUMBER
D-A-F2 02 90x210 — (W)WOOD - (A)ALUMINIUM / DOOR NUMBER / WIDTHxHEIGHT (CLEAR PASSAGE DIMENSION)
C 00 / W 00 / F 00 / S 00 00 — CEILING / WALL / FLOOR / SKIRTING / HEIGHT
WA-01 / LH- / SH- — WINDOW # / LINTEL HEIGHT / SILL HEIGHT FROM F.F.L
A / AR10 — SECTION A / DRAWIMG NUMBER
MASONRY WALL

REV	BY	Date	Description	Appr.
0	---	---	GENERAL REVISION	---

PROJECT NBR.	---
PROJECT PHASE	TENDER
DISCIPLINE	ARCHITECTURAL
SECTOR	
BUILDING	
DESIGNED	M.B.
DRAWN	M.B.
CHECKED	---
APPROVED	
DATE	20-2-2017
SCALE	1/10
SHEET SIZE	A1

Title AR502

GROUND FLOOR WINDOW SCHEDULE 1
WINDOW SECTION, ELEVATION & DETAIL

Sheet 1 OF 1


PH1-RH-AR502-REV.0

Project Number | Phase | Type | Drawing Number | Revision

SECTION (mm2)	4x10
TYPE	CU/PVC/PVC CU/PVC

FROM ATS

SWITCH DISCONNECTOR
4x32A - AC23
with 300mA RCD

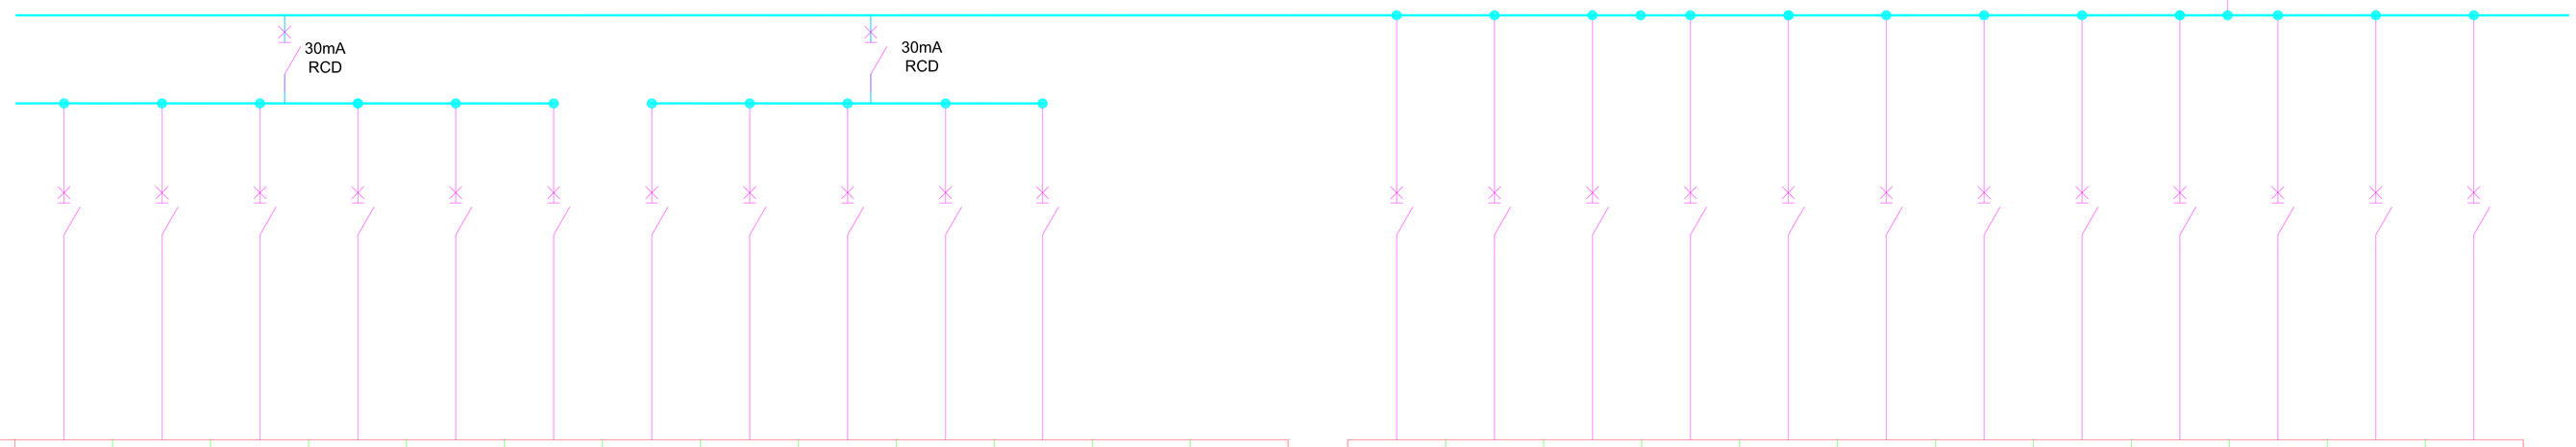

	CIRCUITS #	R1	Y1	B1	R2	Y2	B2	R3	Y3	B3	R4	Y4	Y4	B4
Interl Breaker Circuit	Icu	6KA	6KA	6KA	6KA	6KA	6KA	6KA	6KA	6KA	6KA	6KA	6KA	6KA
	Ampere Frame	40A.F	40A.F	40A.F	40A.F	40A.F	40A.F	40A.F	40A.F	40A.F	40A.F	40A.F		
	Ampere Trip	16A.T	16A.T	16A.T	16A.T	16A.T	16A.T	16A.T	16A.T	16A.T	10A.T	16A.T		
	Poles #	1P+N	1P+N	1P+N	1P+N	1P+N	1P+N	1P+N	1P+N	1P+N	1P+N	1P+N		
	Curve	C	C	C	C	C	C	C	C	C	C	C		
ALIM.	SECTION (mm2)	2x4+1x4	2x4+1x4	2x4+1x4	2x4+1x4	2x4+1x4	2x4+1x4	2x4+1x4	2x4+1x4	2x4+1x4	2x2.5+1x2.5	2x4+1x4		
	TYPE	CU/PVC	CU/PVC	CU/PVC	CU/PVC	CU/PVC	CU/PVC	CU/PVC	CU/PVC	CU/PVC	CU/PVC	CU/PVC		
LOAD(VA)	R	300			300			300			300	300		
	Y		300			300			300					
	B			300			300			300				
	DESCRIPTION	LIGHTING L1	LIGHTING L2	LIGHTING L3	LIGHTING L4	LIGHTING L5	LIGHTING L6	LIGHTING L7	LIGHTING L8	LIGHTING L9	LIGHTING L10	LIGHTING L11	SPARE	SPARE

R5	Y5	B5	R6	Y6	B6	R7	Y7	B7	R8	Y8	B8
6KA	6KA	6KA	6KA	6KA	6KA	6KA	6KA	6KA	6KA	6KA	6KA
40A.F	40A.F	40A.F	40A.F		40A.F		40A.F	40A.F	40A.F	40A.F	40A.F
16A.T	16A.T	16A.T	16A.T		20A.T		20A.T	16A.T			
1P+N	1P+N	1P+N	1P+N		1P+N		1P+N	1P+N			
C	C	C	C		C		C	C			
2x4+1x4	2x4+1x4	2x4+1x4	2x4+1x4		2x6+1x6		2x6+1x6	2x4+1x4			
CU/PVC	CU/PVC	CU/PVC	CU/PVC		CU/PVC		CU/PVC	CU/PVC			
1000			2000								
	1000						2000				
		2000			2000			1000			
SOCKETS P1	SOCKETS P2	BUILDING 1	BUILDING 2		IRRIGATION PANEL	SAPRE	PRESSURE PUMP	POOL	SAPRE	SAPRE	SAPRE

60A BUSBARS, 3 PHASES, 4 WIRES, 230 / 400 VOLTS,
50 HZ, SURFACE MOUNTING,

KEY PLAN

THIS DRAWING IS A COPYRIGHT, DO NOT SCALE FROM THE DRAWING.
THE CONTRACTOR AND HIS SUB-CONTRACTORS ARE TO VERIFY ALL DIMENSIONS ON SITE BEFORE MAKING SHOP DRAWINGS OR COMMENCING MANUFACTURE.

United Nation Development Programme
UNDP Lebanon
Social and Local Development Programme
P.O.Box: 11-3216 Beirut, Lebanon
Empowered lives. Resilient nations.
Tel: 961 1 962491

PROGRAMME:
Lebanese Host Communities Support Programme
Support to Integrated Service Provision at the Local Level
Supporting Host Communities

PROJECT NAME:
PUBLIC GARDEN - CHIAH

NOTES:
THIS DRAWING MUST BE READ IN COMBINATION WITH ALL OTHER ARCHITECTURAL AND ENGINEERING DRAWINGS.
ALL DIMENSIONS ARE IN CM.

LEGEND:
ROOM NUMBER:
F 01 FLOOR NUMBER
C 00 CEILING
W 00 WALL
F 00 FLOOR
S 00 SKIRTING / HEIGHT
A ART 0 SECTION A DRAWIMG NUMBER

REV	BY	Date	Description	Appr.
0	---	---	GENERAL REVISION	---

PROJECT NBR.	---
PROJECT PHASE	TENDER
DISCIPLINE	ARCHITECTURAL
SECTOR	
BUILDING	
DESIGNED	M.B.
DRAWN	M.B.
CHECKED	---
APPROVED	
DATE	20-02-2017
SCALE	1/100
SHEET SIZE	A1

Title EL101-a

ELECTRICAL PLAN LAYOUT
PANEL BOARD

Sheet 1 OF 1

PH1-RH-EL101-a-REV.0

Project Number | Phase | Type | Drawing Number | Revision



KEY PLAN

THIS DRAWING IS A COPYRIGHT. DO NOT SCALE FROM THE DRAWING.
THE CONTRACTOR AND HIS SUB-CONTRACTORS ARE TO VERIFY ALL DIMENSIONS ON SITE BEFORE MAKING SHOP DRAWINGS OR COMMENCING MANUFACTURE.

United Nation Development Programme
UNDP Lebanon
Social and Local Development Programme
P.O.Box: 11-3216 Beirut, Lebanon
Tel: 961 1 962491

Empowered lives. Resilient nations.

PROGRAMME:

Lebanese Host Communities Support Programme
Support to Integrated Service Provision at the Local Level

Supporting Host Communities

PROJECT NAME:

PUBLIC GARDEN - CHIAH

NOTES:

THIS DRAWING MUST BE READ IN COMBINATION WITH ALL OTHER ARCHITECTURAL AND ENGINEERING DRAWINGS.
ALL DIMENSIONS ARE IN CM.

LEGEND:

ROOM NUMBER:
F 01 — FLOOR NUMBER

C 00 — CEILING
W 00 — WALL
F 00 — FLOOR
S 00 00 — SKIRTING / HEIGHT

A / AR10 — SECTION A, DRAWIMG NUMBER

REV	BY	Date	Description	Appr.
0	---	---	GENERAL REVISION	---

PROJECT NBR.	---
PROJECT PHASE	TENDER
DISCIPLINE	ARCHITECTURAL
SECTOR	
BUILDING	
DESIGNED	M.B.
DRAWN	M.B.
CHECKED	---
APPROVED	
DATE	20-02-2017
SCALE	1/100
SHEET SIZE	A1

Title

EL101

ELECTRICAL PLAN LAYOUT
LIGHTING PLAN
POWER PLAN

Sheet 1 OF 1

PH1-RH-EL101-REV.0

Project Number	Phase	Type	Drawing Number	Revision