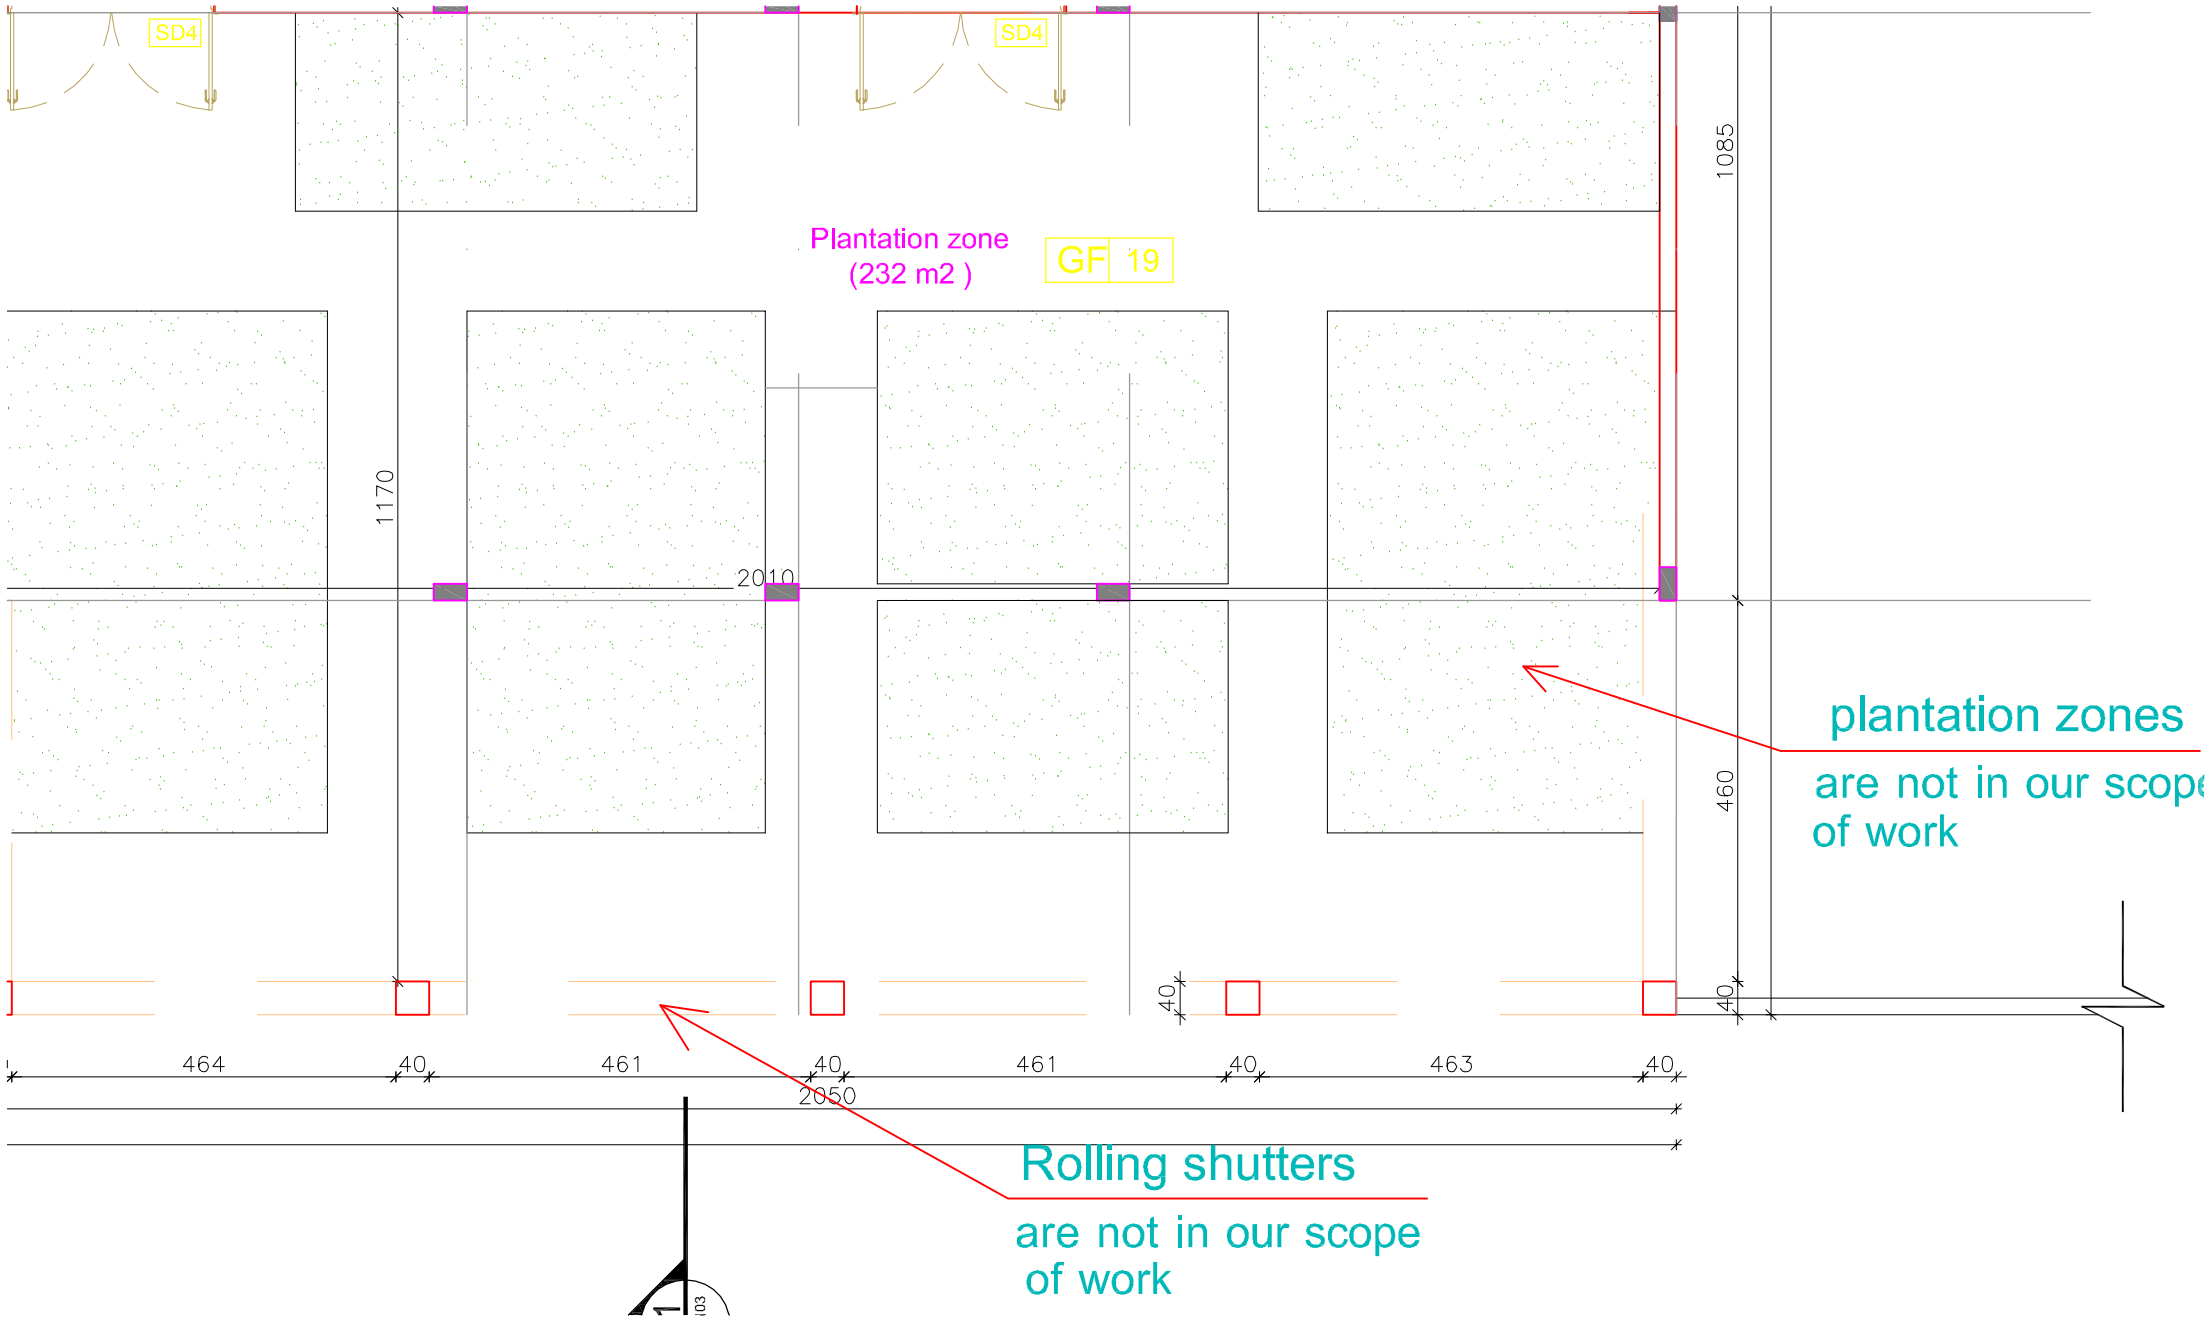
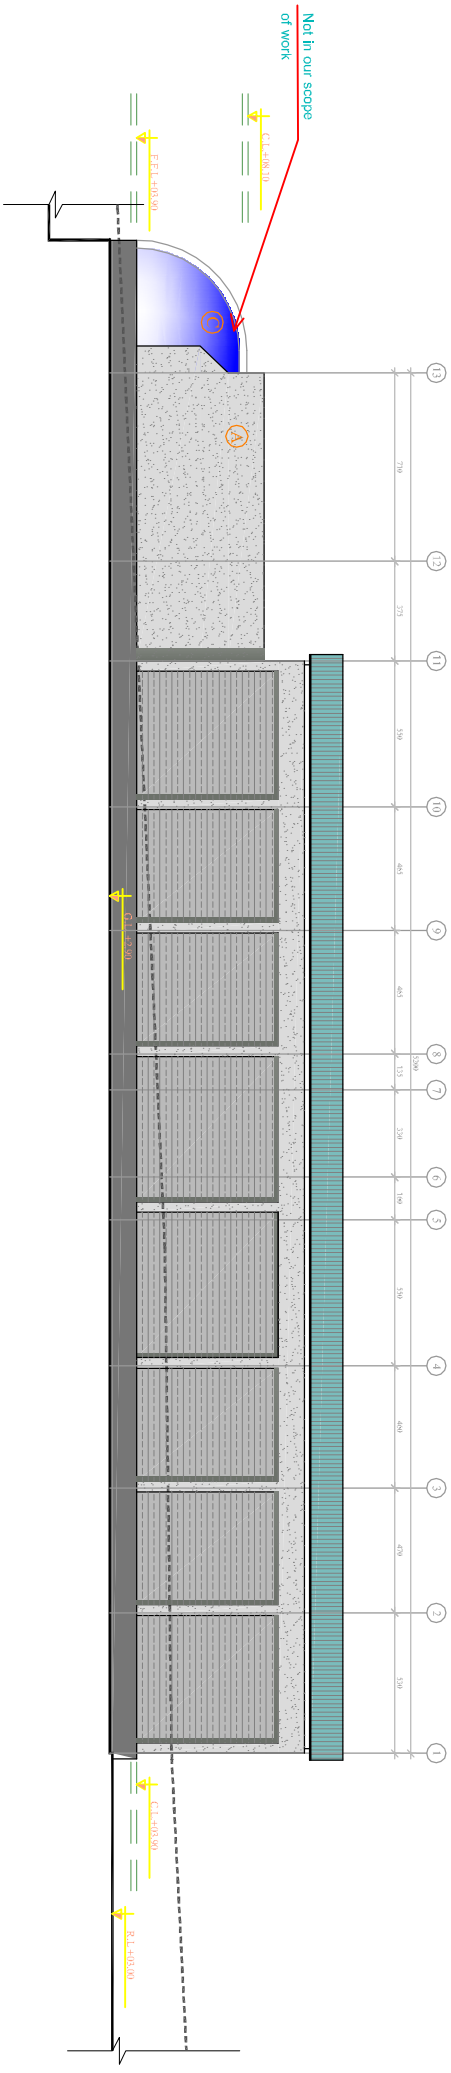

SD4
SD4
Plantation zone
(232 m2 )
GF 19
1085
1170
2010
460
40
40
plantation zones
are not in our scope
of work
464
40
461
40
461
40
463
40
2050
Rolling shutters
are not in our scope
of work


Not in our scope of work
F.F.L.+03.90
C.L.+08.10
C.L.+03.90
R.L.+03.00

Remove Add Wire mesh and 2 layers polystyrene 5 cm thick each layer in addition to vapor Barrier to the walls and ceilings of hatched fridges

