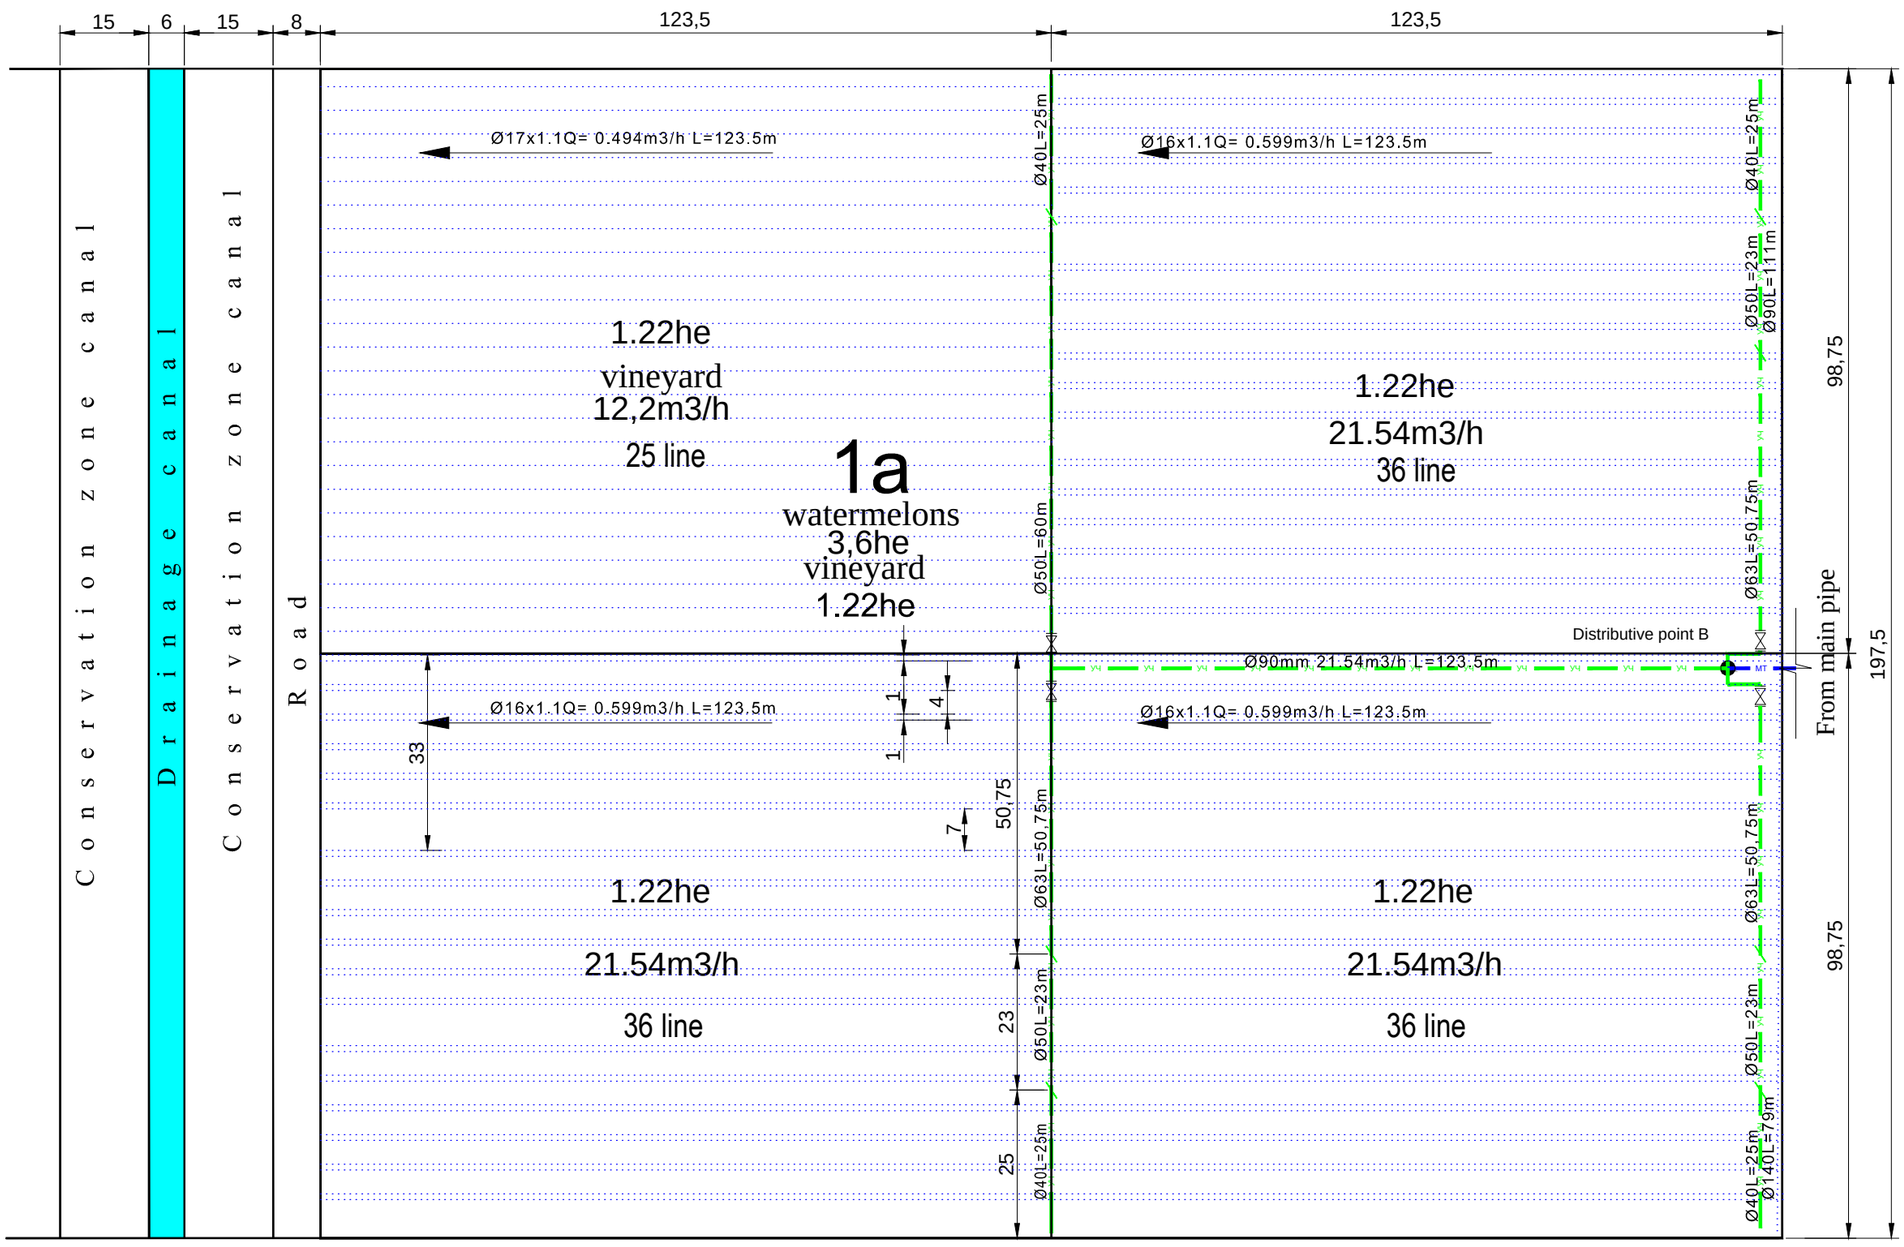

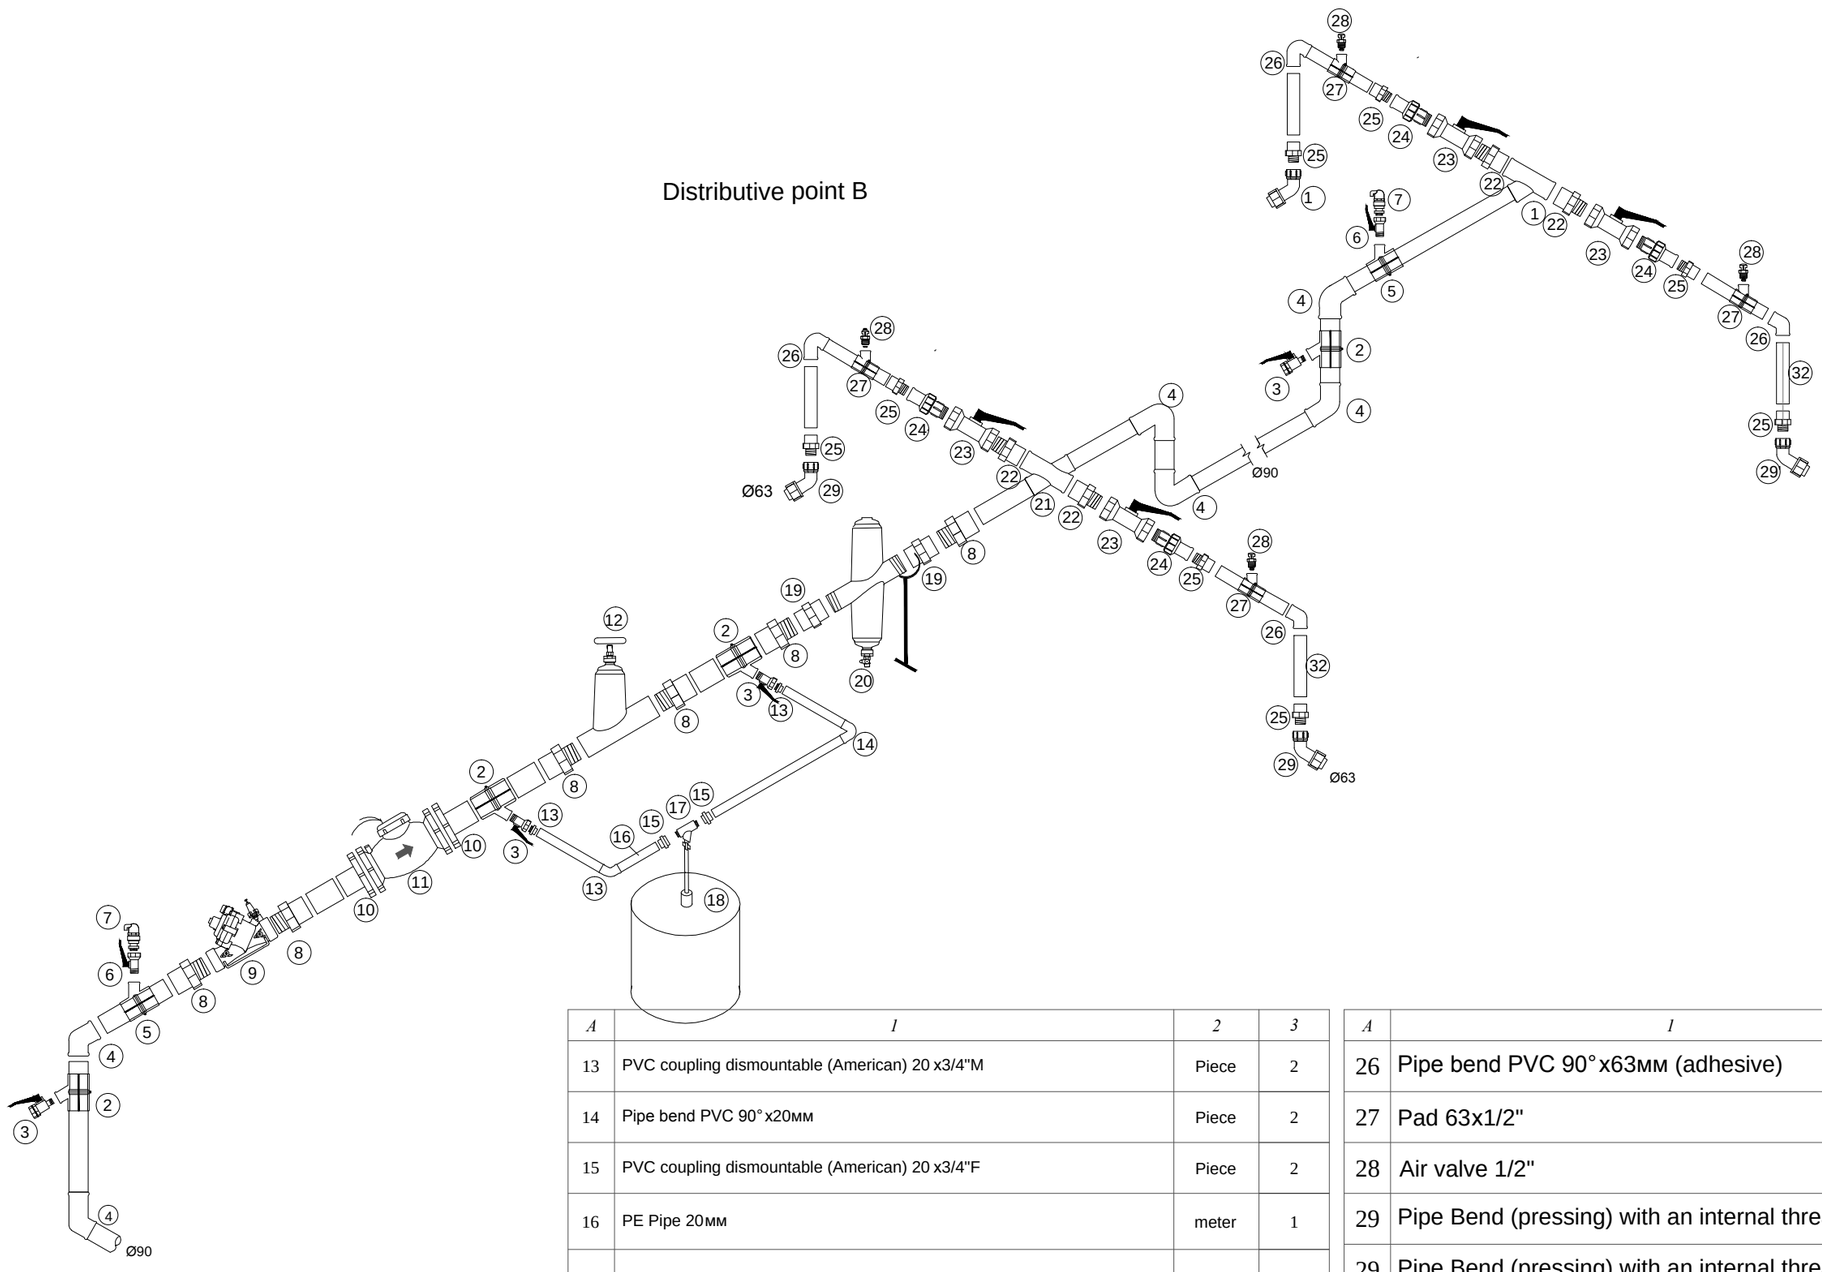

№	Name	Unit	Q-ty
A	1	2	3
1	Pipe Bend (pressing) with an internal thread 50 x2"F	Piece	1
2	Pad PVC 90x3/4"	Piece	4
3	Ball valve 3/4" FM	Piece	4
4	Pipe bend PVC 90°x90мм	Piece	6
5	Pad PVC 90x1"	Piece	2
6	Ball valve 3/4" FM	Piece	2
7	Air-drain valve 1"	Piece	2
8	PVC coupling (Adapter) with an external thread 90 x75x3"M	Piece	6
9	Pressure adjusting valve 3"	Piece	1
10	Flange with PVC sleeve 90x3 "(adhesive)	Piece	2
11	Water meter 3" (with flange connector)	Piece	1
12	Corner shut-off valve 3"	Piece	1
13	PVC coupling dismountable (American) 20 x3/4"M	Piece	2
14	Pipe bend PVC 90°x20мм	Piece	2
15	PVC coupling dismountable (American) 20 x3/4"F	Piece	2
16	PE Pipe 20мм	meter	1
17	Chemical injector 3/4 "complete with pump and filter	Piece	1
18	Fertilizer tank 200L	Piece	1
19	PVC coupling with an internal thread 3"	Piece	2
20	Disc-shape filter 3"	Piece	1
21	Crossings PVC 90mm (adhesive)	Piece	1
22	PVC coupling (Adapter) with an external thread 90 x75x2"M	Piece	4
23	Ball valve 2" FF	Piece	4
24	PVC coupling dismountable (American) with a thread 2" Mx2"F	Piece	4
25	PVC coupling (adapter) with an external thread 75x63x2 "M	Piece	8
26	Pipe bend PVC 90°x63мм (adhesive)	Piece	4
27	Pad 63x1/2"	Piece	4
28	Air valve 1/2"	Piece	4
29	Pipe Bend (pressing) with an internal thread 63 x2"F	Piece	3
29	Pipe Bend (pressing) with an internal thread 50 x2"F	Piece	1
30	Gasket for flanges 3"	Piece	2
31	PVC pipe 8 ATM 63мм	meter	4
32	PVC pipe 8 ATM 90мм	meter	1
33	PVC pipe 8 ATM 90мм (flared pipe)	meter	130
34	Washer gasket 5/8 "	Piece	12
35	Nut 5/8 "	Piece	12
36	Bolt 5/8 " x 80mm	Piece	12

Согласовано

Взам. инв. №

Подп. и дата

Инв.№ подл.

Изм.	Кол.уч.	Лист	№ док.	Подпись	Дата
Исполнитель		Осина Я.О.			

ИР

"Система капельного и дождевого орошения в д /о Шоргала Гектепинского этрапа Ахалского велаята"

Система ирригации

Стадия	Лист	Листов
РП	0 2	

Капельное орошение
Поле №1а

Индивидуальное предприятие "Гюнешли мейдан"

Формат А2