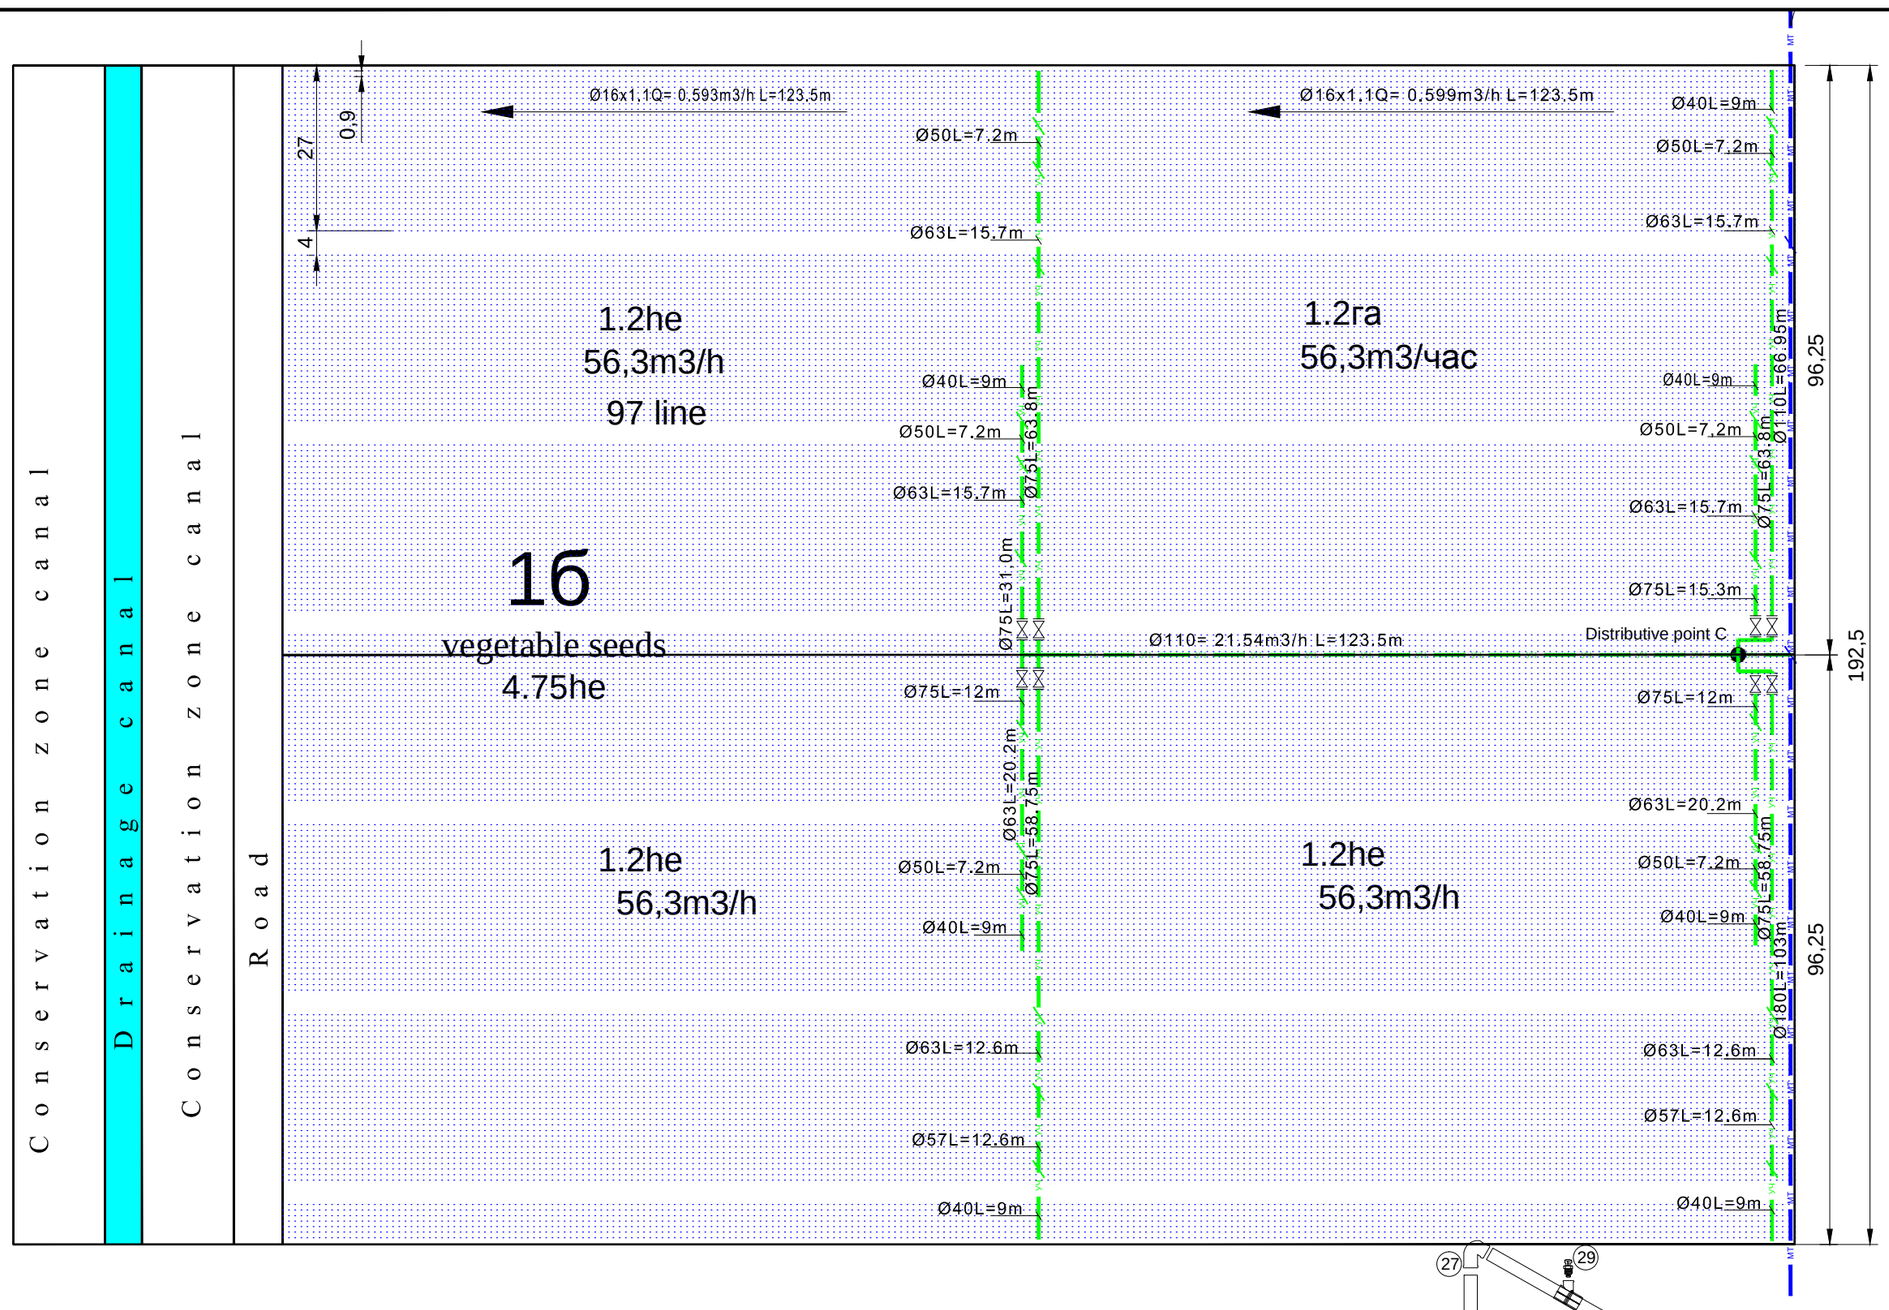

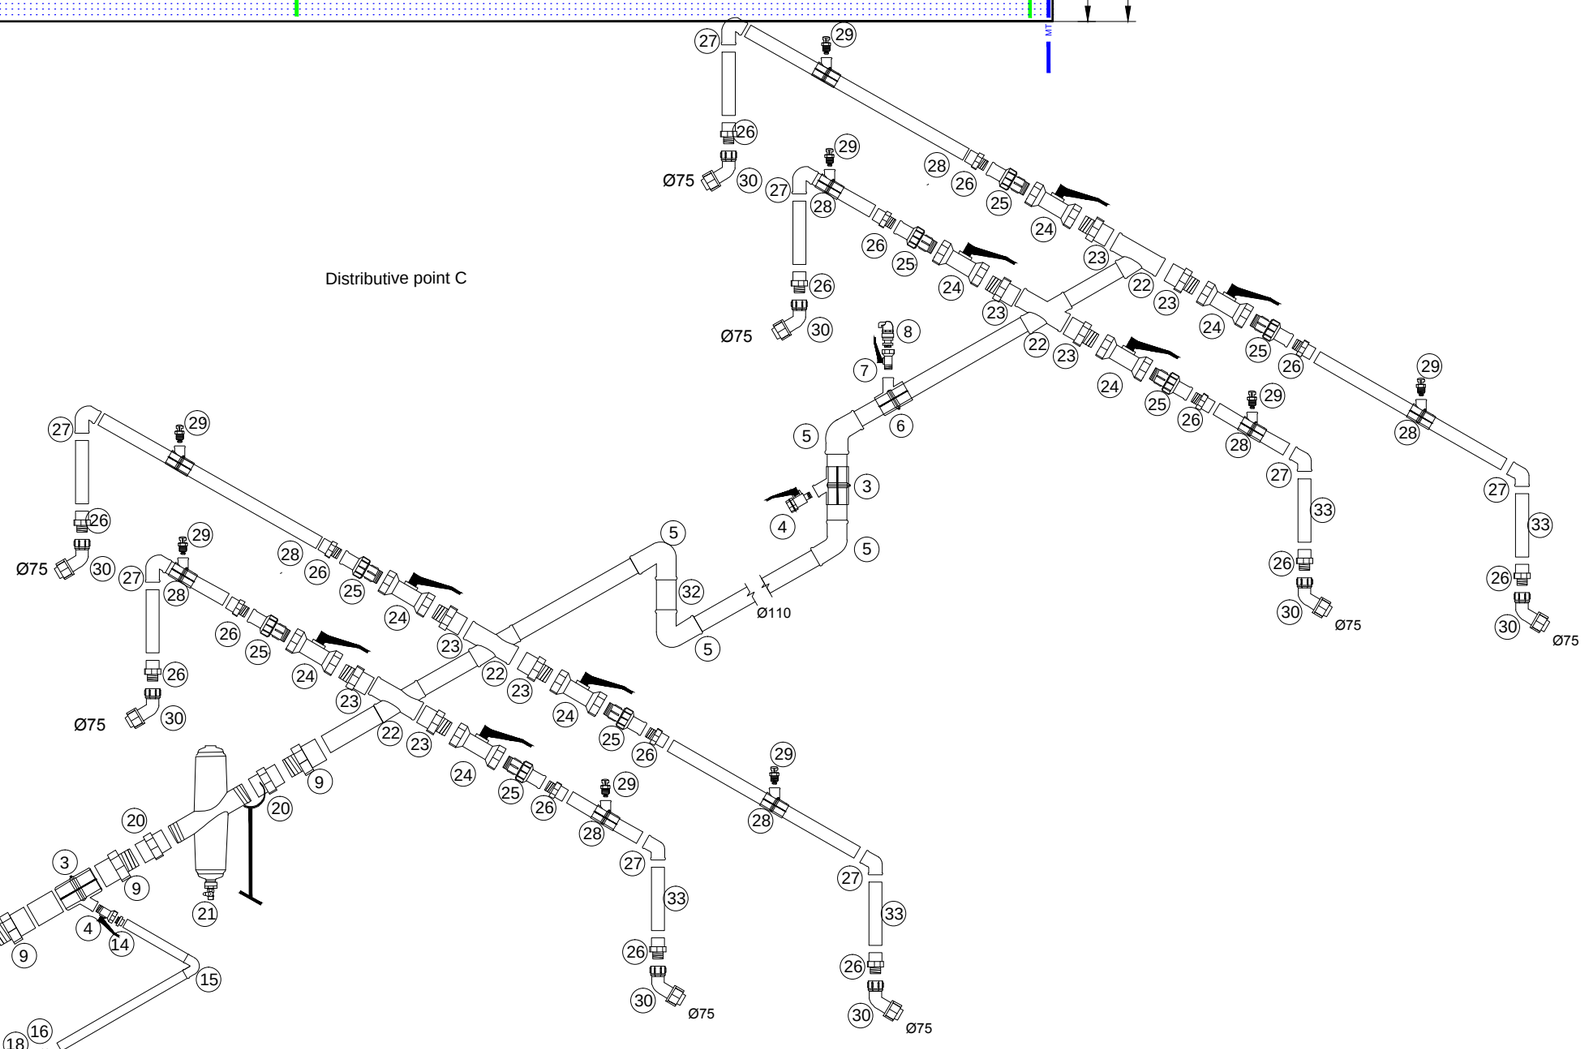

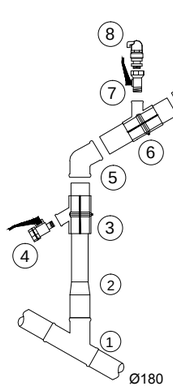

Distributive point C

№	Name	Unit	Q-ty
A	1	2	3
1	Tee-joint PVC 180мм (adhesive)	Piece	1
2	PVC coupling adaptor ring 180x110мм (adhesive)	Piece	1
3	Pad PVC 110x3/4"	Piece	4
4	Ball valve 3/4 "FM	Piece	4
5	Pipe bend PVC 90°x110мм	Piece	5
6	Pad PVC 110x1"	Piece	2
7	Ball valve 1 "FM	Piece	2
8	Air-drain valve 1"	Piece	2
9	PVC coupling (Adapter) with an external thread 110x90x4"M	Piece	6
10	Pressure adjusting valve 4"	Piece	1
11	Flange with PVC sleeve 110x4 "(adhesive)	Piece	2
12	Water meter 4"	Piece	1
13	Corner shut-off valve 4"	Piece	1
14	PVC coupling dismountable (American) 20x3/4"M	Piece	2
15	Pipe bend PVC 90°x20мм	Piece	2
16	PVC coupling dismountable (American) 20x3/4"F	Piece	2
17	PE Pipe 20мм	meter	1
18	Chemical injector 3/4 "complete with pump and filter	Piece	1
19	Fertilizer tank 200L	Piece	1
20	PVC coupling with an internal thread 4"	Piece	2

A	1	2	3
21	Disc-shape filter 4"	Piece	1
22	Crossings PVC 110mm (adhesive)	Piece	3
23	PVC coupling (Adapter) with an external thread 110x90x3"M	Piece	8
24	Ball valve 3" FF	Piece	8
25	PVC coupling dismountable (American) with a thread 3"Mx3"F	Piece	8
26	PVC coupling (Adapter) with an external thread 90x75x3"M	Piece	16
27	Pipe bend PVC 90°x75мм (adhesive)	Piece	8
28	Pad 75x1/2"	Piece	8
29	Air valve 1/2"	Piece	8
30	Pipe Bend (pressing) with an internal thread 75x3"F	Piece	8
31	Tee-joint PVC 110мм (adhesive)	Piece	1
32	Gasket for flanges 4"	Piece	2
33	PVC pipe 8 ATM 75мм	meter	8
34	PVC pipe 8 ATM 110мм	meter	1
35	PVC pipe 8 ATM 110мм (flared pipe)	meter	130
36	PVC coupling 110mm (adhesive) for repairs	Piece	4

Согласовано

Взам. инв. №

Подп. и дата

Инв.№ подл.

ИР

"Система капельного и дождевого орошения в д/о Шоргала Гектепинского этрапа Ахалского велаята"

Изм.	Кол.уч.	Лист	№ док.	Подпись	Дата

Исполнитель: Осина Я.О.

Система ирригации

Стадия	Лист	Листов
РП	0 3	

Капельное орошение
Поле №1b

Индивидуальное предприятие "Гюнешли мейдан"

Формат А2