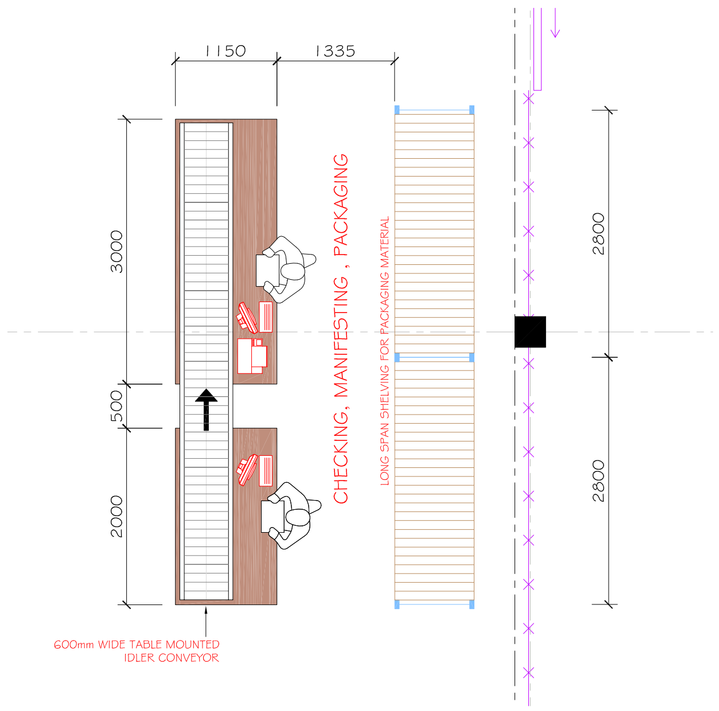

PLAN ON MANIFESTING AREA

SCALE 1:50

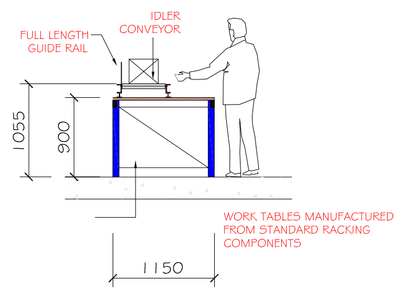

SECTION ON MANIFESTING AREA

SCALE 1:50

LONG SPAN SHELVING - PACKAGING MATERIAL

SCALE 1:50

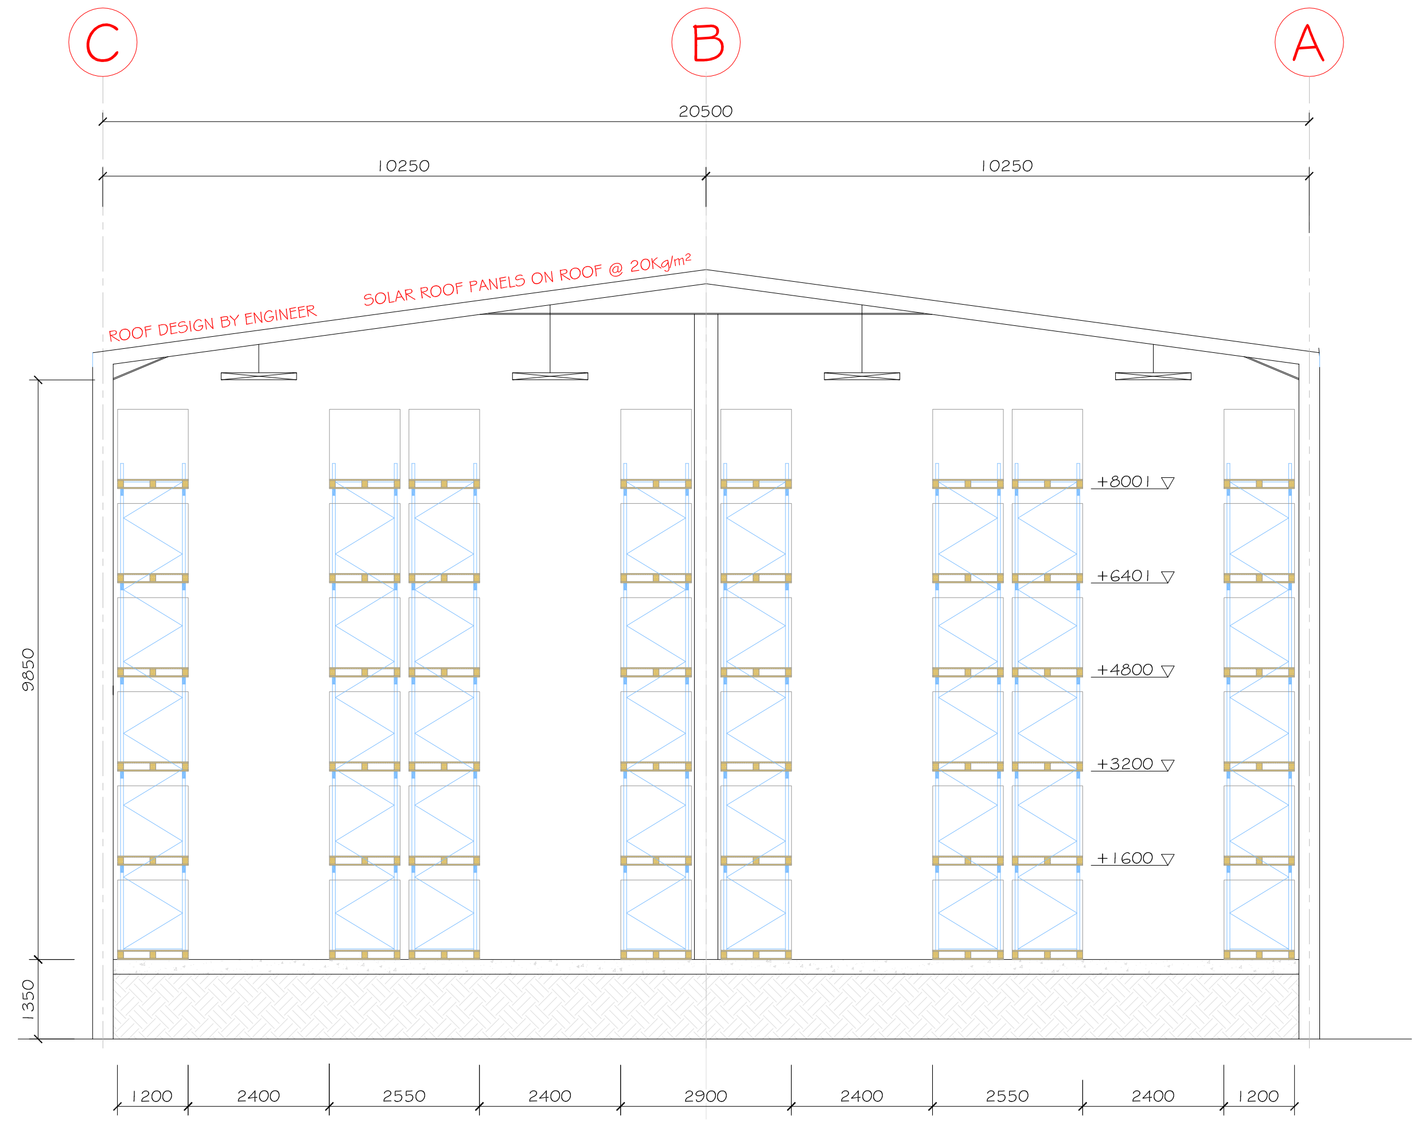

SECTION THROUGH PROPOSED DISTRIBUTION CENTRE

SCALE 1:75

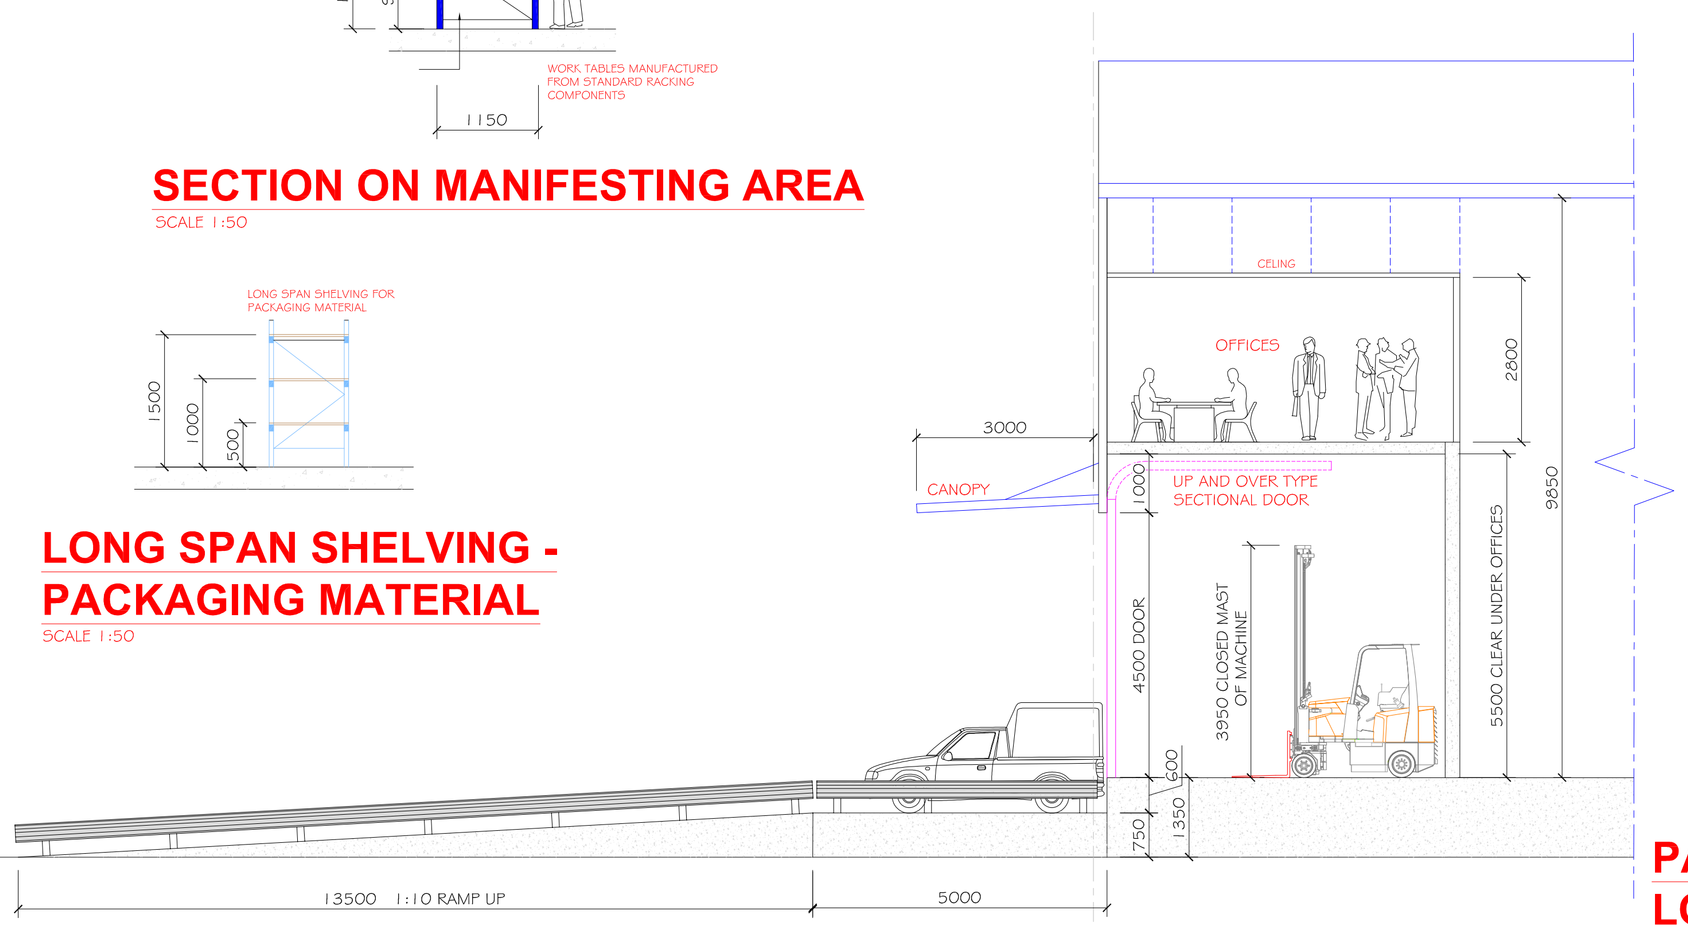

PART SECTION THROUGH ON GRADE LOADING AND INTERNAL OFFICES

SCALE 1:75

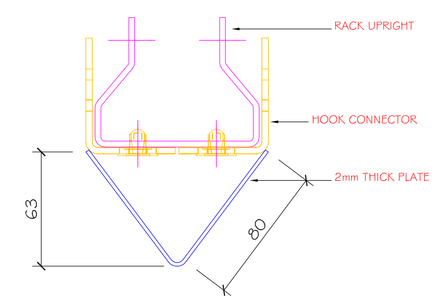

DETAIL ON LABEL BRACKET HOLDER (1 PER AISLE FACING UPRIGHT)

SCALE NTS

SIDE VIEW ON LABEL BRACKET HOLDER

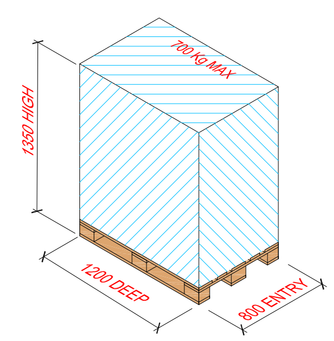

PALLET AND LOAD PROFILE

SCALE: NTS

A	INITIAL DESIGN FOR DISCUSSION PURPOSES	09/12/2016	LFG
REV:	REVISION DESCRIPTION	DATE:	DRAWN

PROJECT: MSL HUBS ZAMBIA

DRAWING TITLE: SECTIONS

DRAWING NUMBER:	SCALE:	REVISION:	DATE:
CHO-2-003	1:200	A	DEC 2016

CLIENT: MSL Medical Stores for life; UNDP

THIS DRAWING AND ALL INFORMATION THEREIN REMAINS THE PROPERTY OF LG SPECIALIST WAREHOUSE CONSULTANT. COPYRIGHT RESERVED.

Specialist Warehouse Consultant
TEL: +27 (0)82 330 9545
EMAIL: les@ontega.co.za