WINDOW SCHEDULE		
REF #	WIDTH	HEIGHT
W1	600mm	900mm
W2	2000mm	1200mm

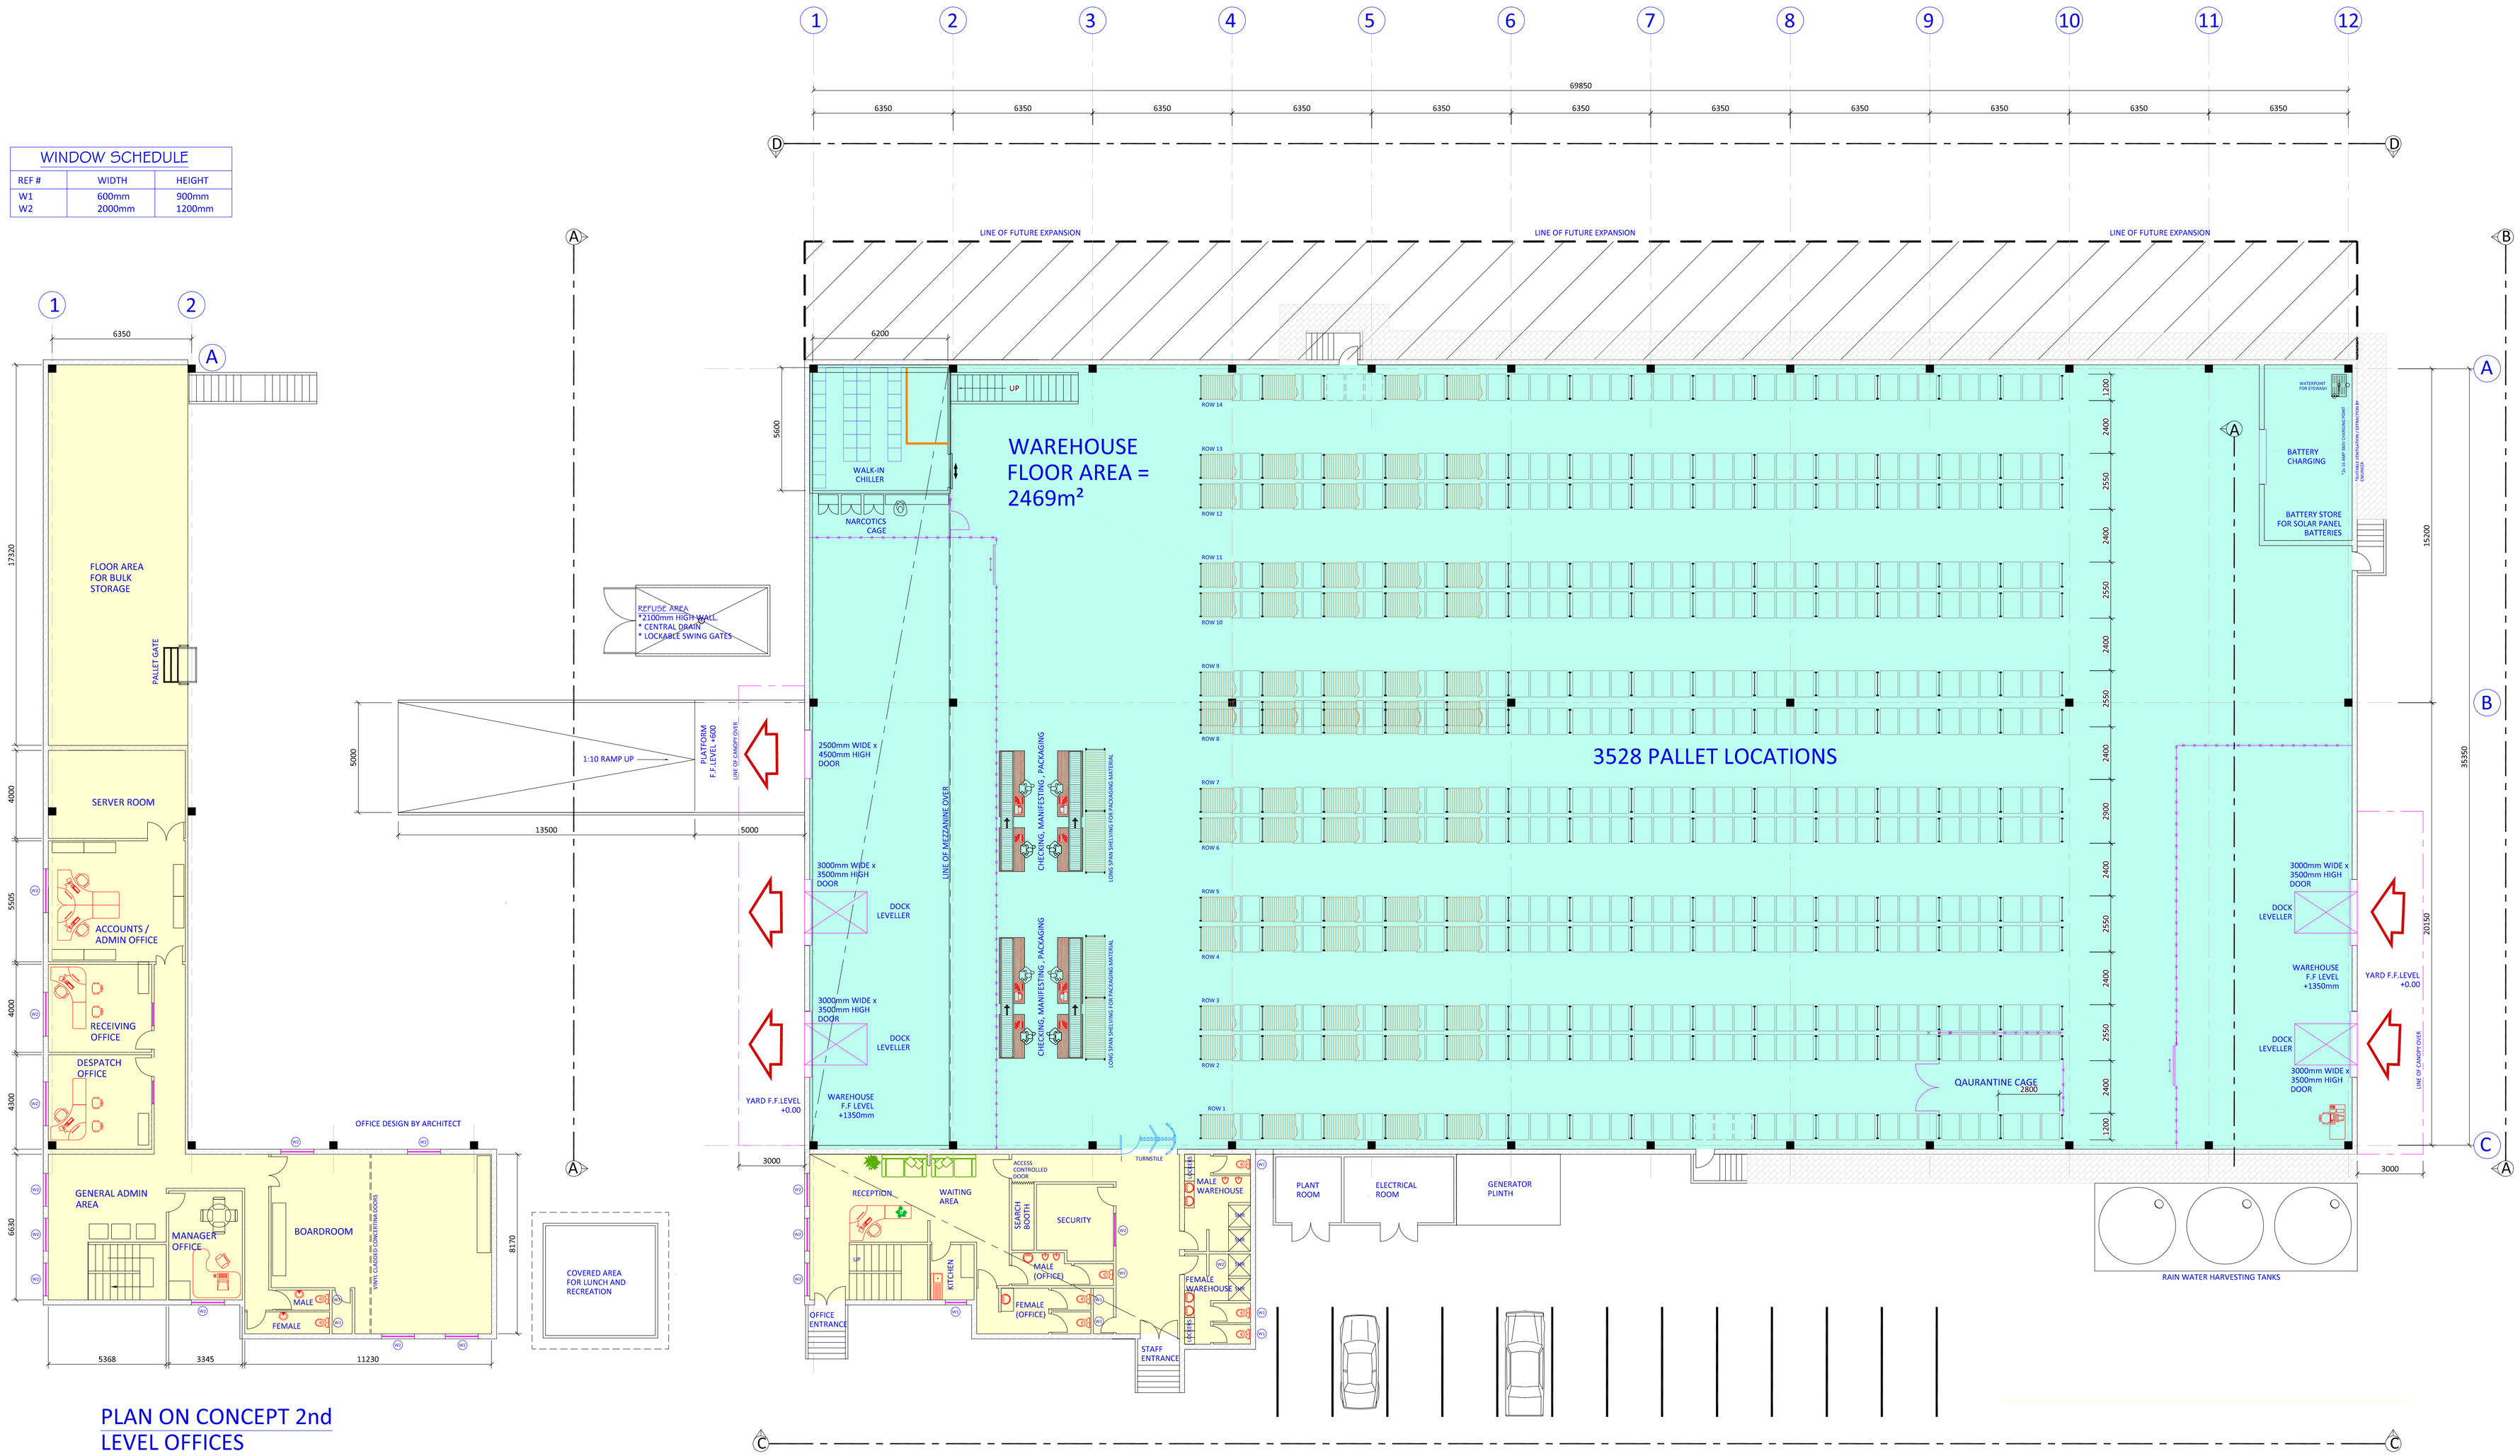

PLAN ON CONCEPT 2nd LEVEL OFFICES

SCALE 1:100

PLAN ON PROPOSED WAREHOUSE

SCALE 1:100

PROJECT:	MUTARE DC - ZIMBABWE
DRAWING TITLE:	WAREHOUSE PLAN
DRAWING NUMBER:	NAT-3 002
SCALE:	1:200
REVISION:	B
DATE:	OCT 2016

CLIENT: UNDP NatPharm Access to Affordable Quality Medicines

THIS DRAWING AND ALL INFORMATION THEREIN REMAINS THE PROPERTY OF LG SPECIALIST WAREHOUSE CONSULTANT, COPYRIGHT RESERVED.

Specialist Warehouse Consultant
TEL: +27 (0)82 330 9545
EMAIL: lee@onlego.co.za

REV:	REVISION DESCRIPTION	DATE:	DRAWN
B	SHOWERS ADDED TO OFFICES, ABLUTIONS ON MEZZ ADDED	MAY 2017	LFG
A	ISSUED FOR INFORMATION	APR 2017	LFG