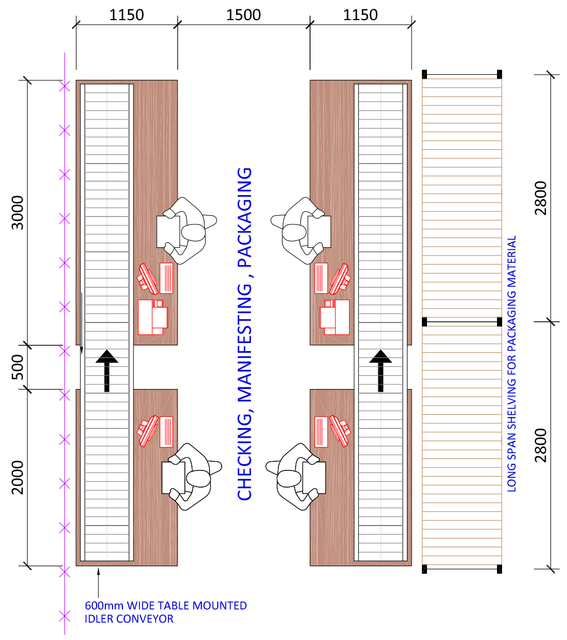

PLAN ON MANIFESTING AREA

SCALE 1:50

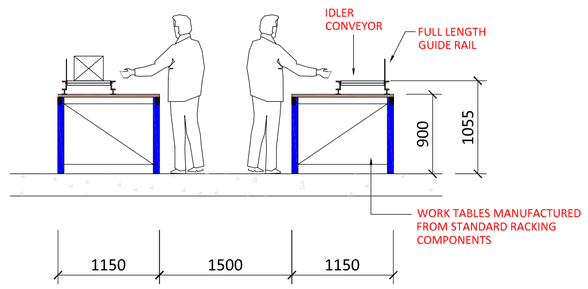

SECTION ON MANIFESTING AREA

SCALE 1:50

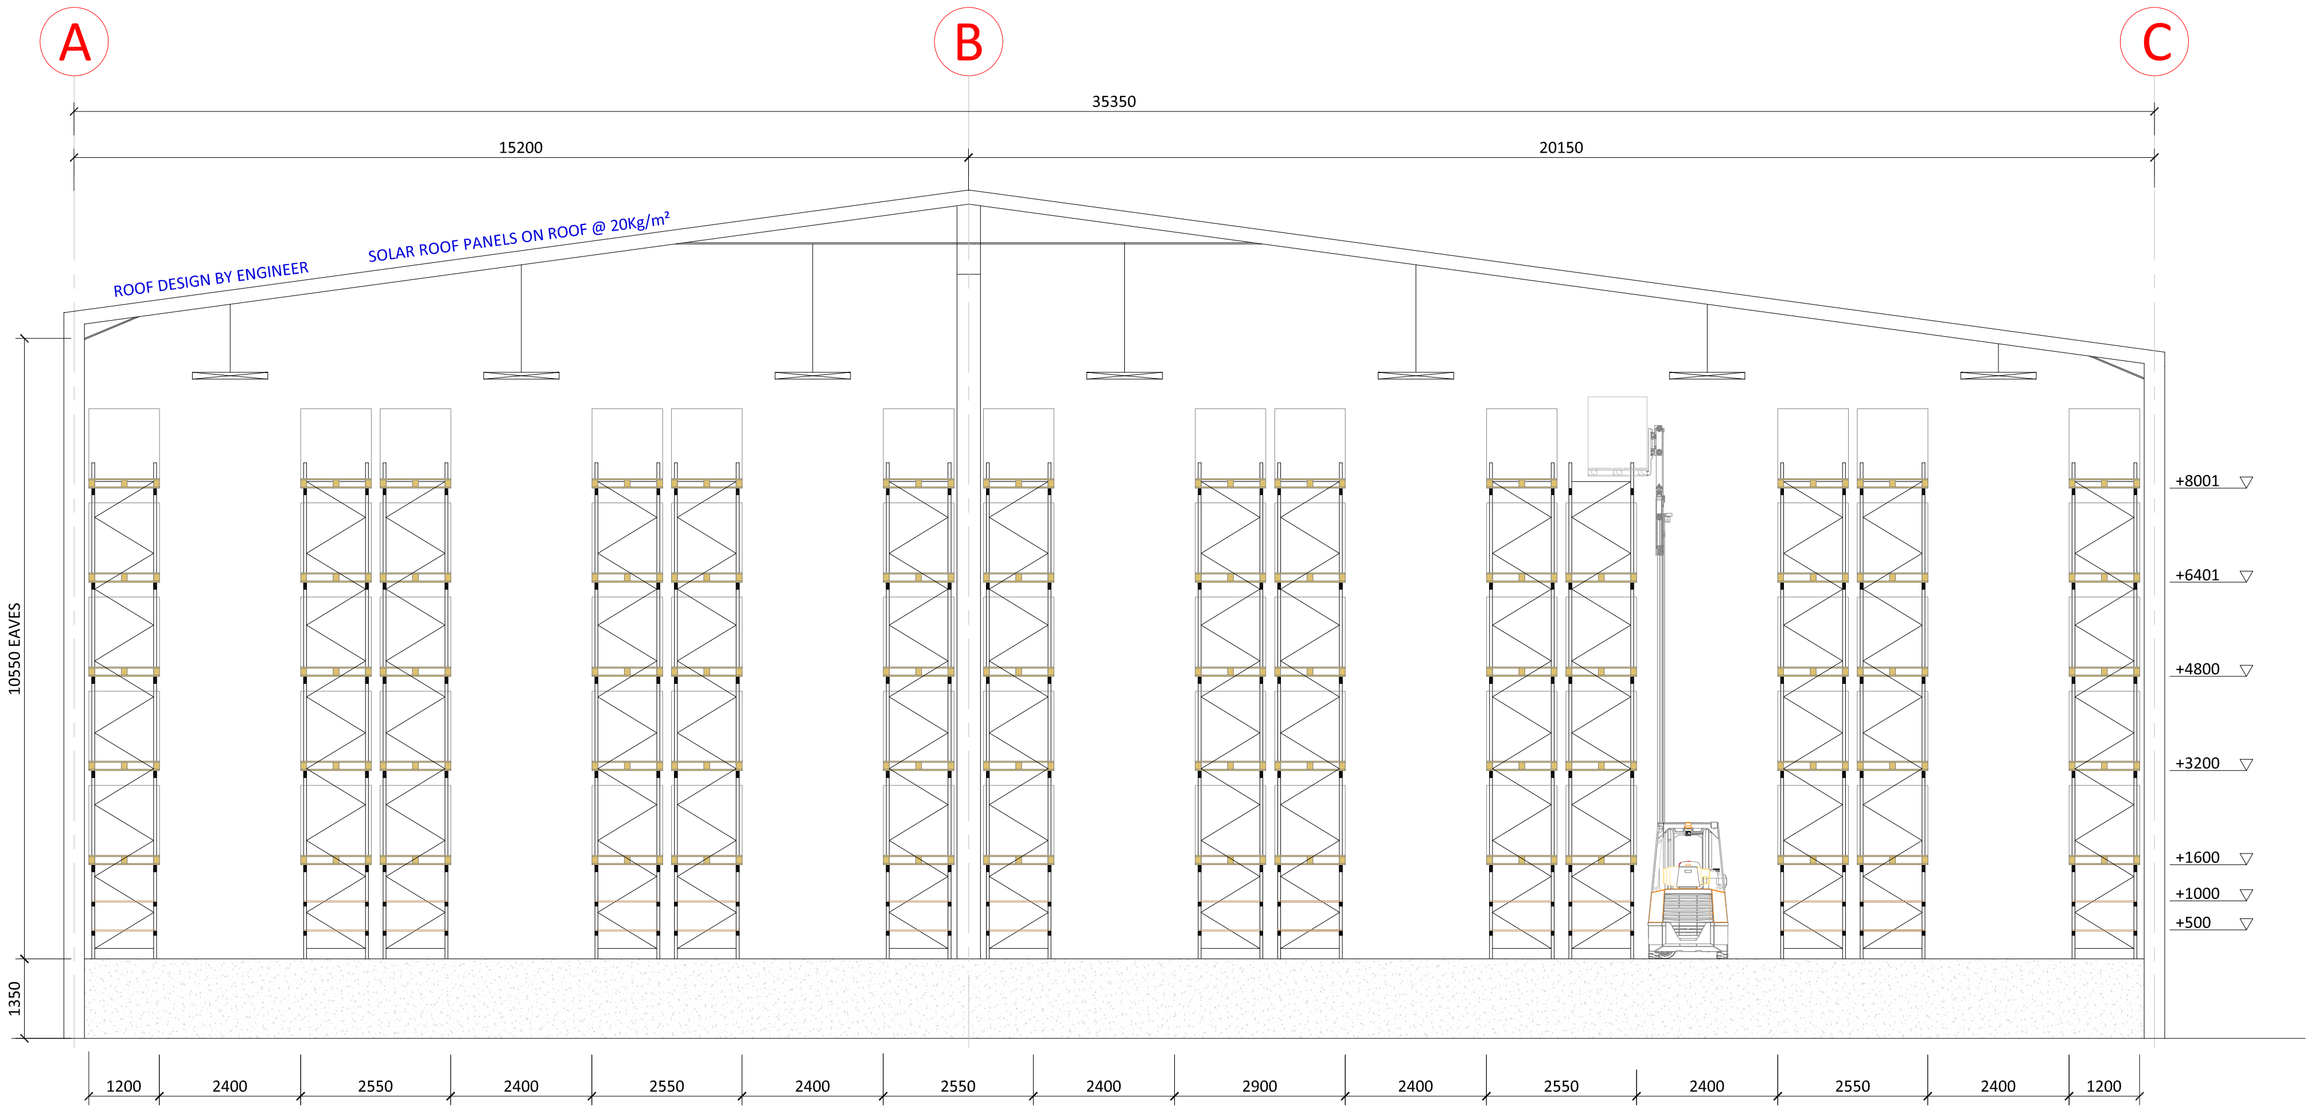

SECTION THROUGH PROPOSED DISTRIBUTION CENTRE

SCALE 1:75

LONG SPAN SHELVING - PACKAGING MATERIAL

SCALE 1:50

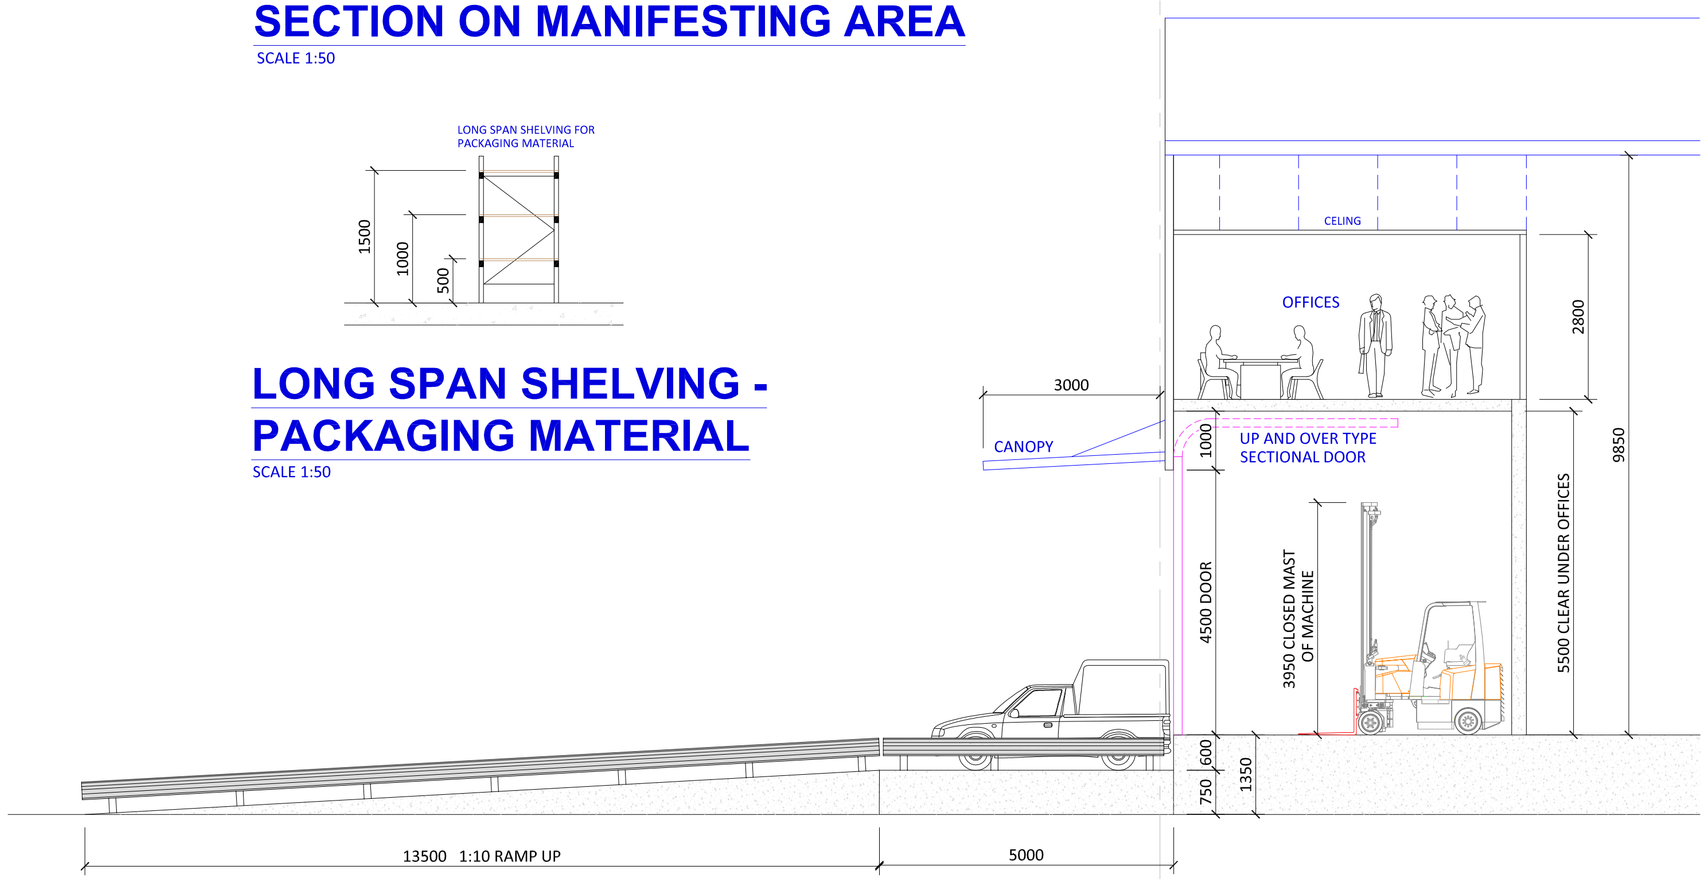

PART SECTION THROUGH RAMP LOADING AND INTERNAL OFFICES

SCALE 1:75

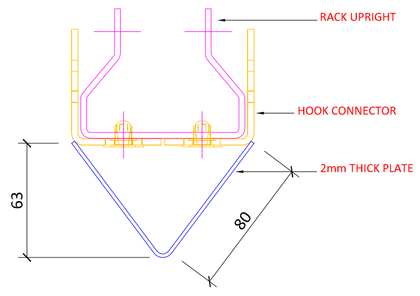

PLAN

DETAIL ON LABEL BRACKET HOLDER (1 PER AISLE FACING UPRIGHT)

SCALE NTS

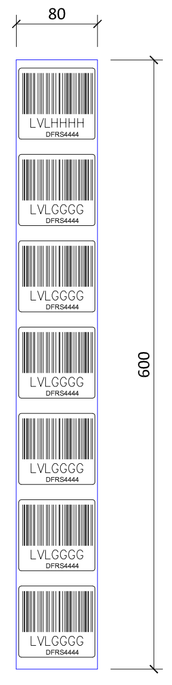

SIDE VIEW ON LABEL BRACKET HOLDER

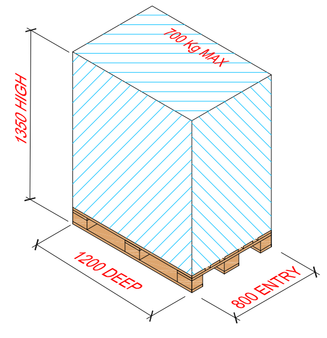

PALLET AND LOAD PROFILE

SCALE: NTS

B	SECTIONS AND DETAILS ADDED	MAY 2017	LFG
A	ISSUED FOR INFORMATION	APR 2017	LFG
REV:	REVISION DESCRIPTION	DATE:	DRAWN

PROJECT: MUTARE DC - ZIMBABWE

DRAWING TITLE: SECTIONS

DRAWING NUMBER:	SCALE:	REVISION:	DATE:
NAT-3 003	1:200	B	MAY 2017

CLIENT: UNDP NatPharm Access to Affordable Quality Medicines

THIS DRAWING AND ALL INFORMATION THEREIN REMAINS THE PROPERTY OF LG SPECIALIST WAREHOUSE CONSULTANT. COPYRIGHT RESERVED.

Specialist Warehouse Consultant
TEL: +27 (0)82 330 9345
EMAIL: lex@ontega.co.za