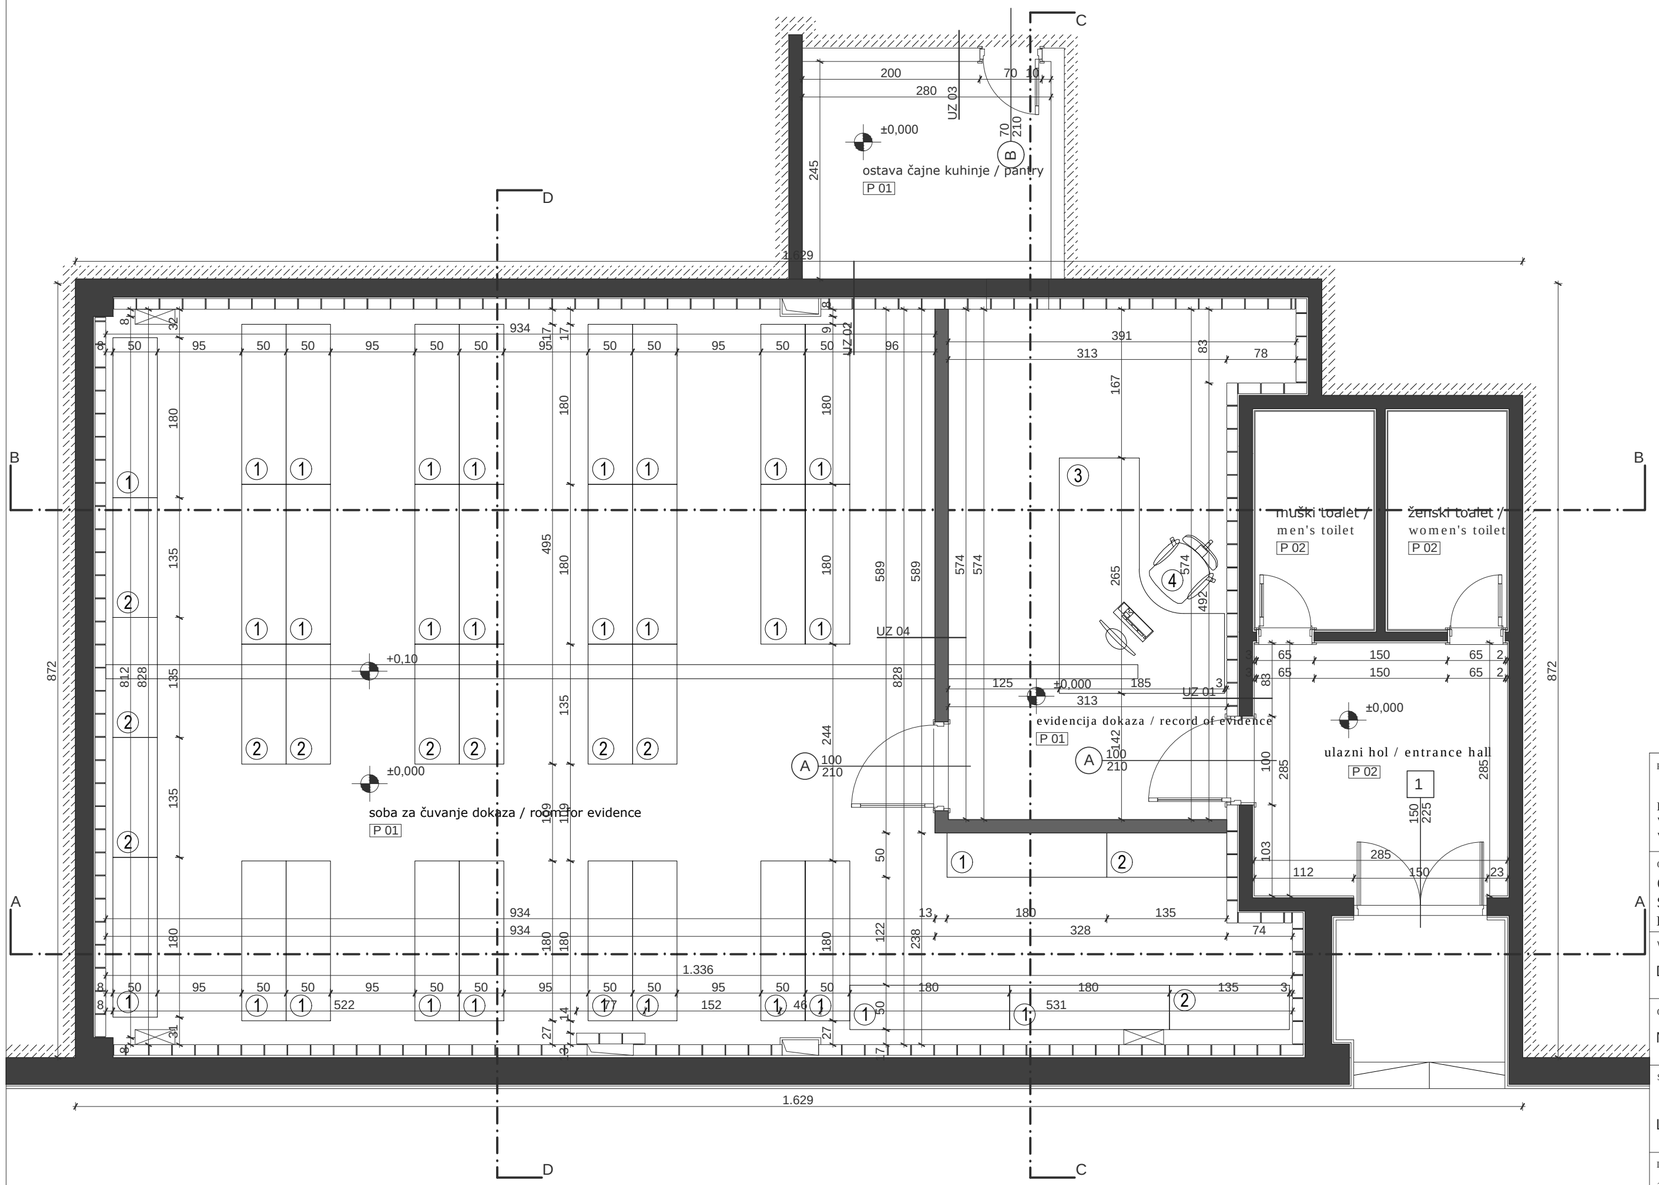


ZIDOVI /WALLS - SLOJEVI / LAYERS

UZ 01
- Fasadna opeka/Facade brick - 12cm
- Zvučna izolacija / Sound isolation - 5cm
- Puna opeka/Solid masonry unit - 12cm
- malter / mortar - 2cm

UZ 04
- Gips kartonska ploča/ plasterboard Siniat LaDura - 1,25cm
- Pocnkovanii čelični lim /Galvanised steel sheet - 0,5cm
- Gips kartonska ploča/ plasterboard Siniat LaDura - 1,25cm
- profil / profile Siniat NIDA CW100 - 10cm
- Gips kartonska ploča/ plasterboard Siniat LaDura - 1,25cm
- Pocnkovanii čelični lim /Galvanised steel sheet - 0,5cm
- Gips kartonska ploča/ plasterboard Siniat LaDura - 1,25cm

UZ 02
- Fasadna opeka/Facade brick - 12cm
- malter / mortar - 2cm
- AB zid/RC wall - 20cm

UZ 03
- Gips kartonska ploča/ plasterboard - 1,25cm
- Gips kartonska ploča/ plasterboard - 1,25cm
- profil / profile CW100 - 10cm
- Gips kartonska ploča/ plasterboard - 1,25cm
- Gips kartonska ploča/ plasterboard - 1,25cm

PODOVI/FLOORS - SLOJEVI / LAYERS

P 01
- Antistatički PVC pod, neklizajući/ -anstistatic PVC floor, anti-slip - 0,2cm
- ljepilo / adhesive - 0,2cm
- izravnavajući sloj/leveling layer - 0,3cm
- Cementni estrih/cement creed - 5,3cm
- Stirodur t.pl. - 2cm
- Armirano betonska ploča/RC slab - 16cm

P 02
- keramičke pločice / ceramic tiles - 0,7cm
- ljepilo / adhesive - 0,5cm
- Cementni estrih/cement creed - 5cm
- PVC folija/foil
- Stirodur t.pl. - 2cm
- Armirano betonska ploča/RC slab - 16cm

	naziv prostorije / room name	obrada pod / floor finish	obrada zid / wall finish	obrada plafon / ceiling finish	obim / perim (m^1)	površina / f.area (m^2)
1	ulaz / entrance	keramičke pločice ceramic tiles	bavalit	/	5,90 19.30	3,50 18.65
2	ulazni hol / entrance hall	keramičke pločice ceramic tiles	disperzivna farba dispersive paint	Feinstratos mineralne ploče mineral plates	11,40	8,12 47.80
3	evidencija dokaza / record of evidence	antistatički pod antistatic floor	bijela fas. opeka white facade brick disperzivna farba dispersive paint	Feinstratos mineralne ploče mineral plates	19,32	18,65 36.80
	soba za čuvanje dokaza / room for evidence	antistatički pod antistatic floor	disperzivna farba dispersive paint	Feinstratos mineralne ploče mineral plates	43,85	85,95
	ostava čajne kuhinje / pantry	antistatički pod antistatic floor	bijela fas. opeka white facade brick disperzivna farba dispersive paint	Feinstratos mineralne ploče mineral plates	10,50	6,86

Peojektant / Designer:

Pasted Image #02.jpg

Pasted Image #11.jpg

KONZORCIJUM / CONSORTIUM:
"Studio Synthesis Architecture & Design" - d.o.o. Podgorica
"CAU - Centar za arhitekturu i urbanizam" - d.o.o. Podgorica

Investitor / Investor:
MUP Crne Gore / MoiA Montenegro,

Objekat / Building:
Objekat Forenzičkog centra
Soba za čuvanje dokaza
Forensic Center building Room for evidence

Lokacija / Location:
Postojeći kompleks policijske akademije,
The existing complex of the police academy Danilovgrad

Vodeći projektant / Lead Designer:
Dr Sonja Radović - Jelovac, dipl.ing.arh.

Vrsta tehničke dokumentacije / Type of engineering documents:
GLAVNI PROJEKAT ADAPTACIJE / DETAILED ADAPTATION DESIGN

Odgovorni projektant / Responsible Designer:
Maja Tišma, dipl.ing.arh.

Dio tehničke dokumentacije / Part of engineering documents:
ARHITEKTURA / ARCHITECTURE

Razmjera / Scale: 1:50

Saradnici / Associate:
Luka Ljumović, master ing.arh.

Prilog / Layout:
Osnova novoplanirana **dispozicija namještaja**
Newly appointed floor plan disposition of furniture


Broj priloga / Layout no.: 12


Broj strane / Page no.:


Datum izrade i MP / issue date and seal:
10. Oktobar/ October. 2017.

Datum revizije i MP / Revision date and Seal:

ŠEMA BRAVARIJE/METALWORK SCHEME			Razmjera / Scale 1:50
VRSTA OTVORA/ TYPE OF OPENING	MATERIJAL/MATERIAL	MODULARNA MJERA MODULAR MEASURE	ZIDARSKA MJERA MASONRY MEASURE	1
VRATA/DOOR	ČELIK/STEEL	150 x 225	150 x 225	

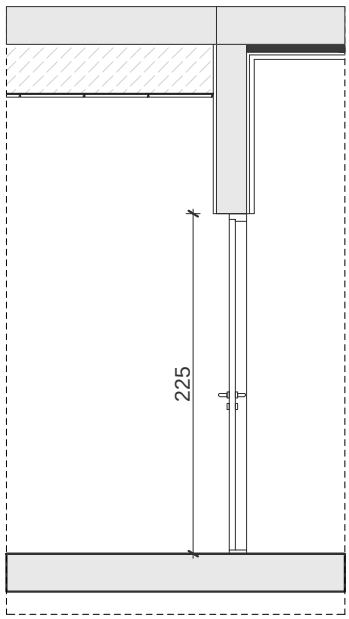

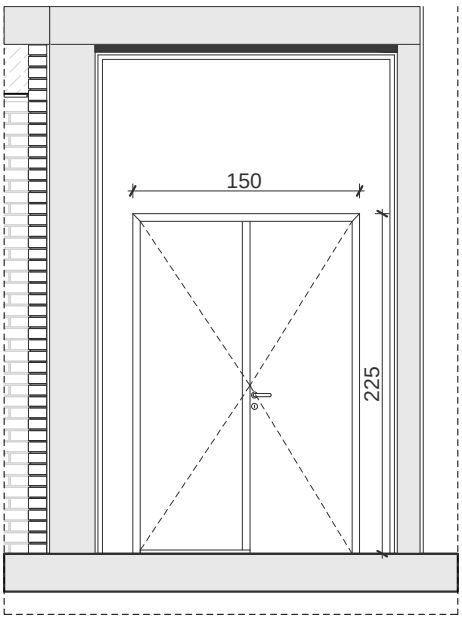

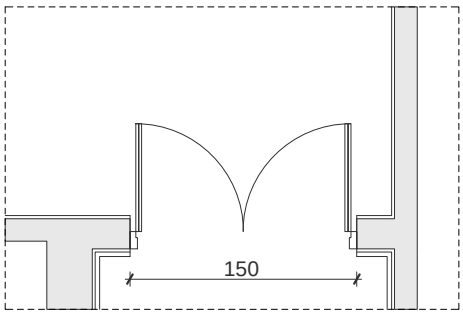

OPIS: ***Dvokrilna sigurnosna ulazna vrata***
DESCRIPTION: DOUBLE SECUTIRY DOOR

*Dvokrilna sigurnosna vrata sa bravom i kontrolom pristupa, dimenzija 150 cm X 225 cm, izrađena od čelika, sa okvirom ankerisanim u zid kako bi se spriječilo otvranje krivljenjem rama. Šarke na vratima se nalaze sa unutrašnje strane i imaju fiksni osigurač.
Double security door with lock and access control, measuring 150cm x 225cm, made of steel, with a frame anchored to the wall in order to prevent opening by bending the frame. The hinges on the door are inside and they have a fixed fuse.

*Otvaranje po šemi
Opening by scheme


*Sve mjere uzeti na licu mjesta. Raditi po radioničkom detalju proizvođača, koji je prethodno potrebno dostaviti na saglasnost projektantu.
Take all measures on the spot. Work on the manufakturer workshop detail which must be previously submitted to the designer for approval.


	Lijeva/Left:	Desna/Right:	Ukupno/Total:
Prizemlje/Ground floor	/	/	1
KOLIČINA/AMOUNT	/	/	**1**


Objekat / Building:	Forenzički centar, Danilovgrad - GLAVNI PROJEKAT ADAPTACIJE Forensic Center, Danilvgrad- DETAILED ADAPTATION DESIGN	10.Oktobar/ October. 2017.
Vodeći projektant / Lead Designer:	Dr Sonja Radović - Jelovac, dipl.ing.arh	list br.
Odgovorni projektant / Responsible Designer:	Maja Tišma, dipl.ing.arh.	page no.:

ŠEMA BRAVARIJE/METALWORK SCHEME			Razmjera / Scale 1:50
VRSTA OTVORA/ TYPE OF OPENING	MATERIJAL/MATERIAL	MODULARNA MJERA MODULAR MEASURE	ZIDARSKA MJERA MASONRY MEASURE
VRATA/DOOR	ČELIK/STEEL	100 x 210	100 x 210

A

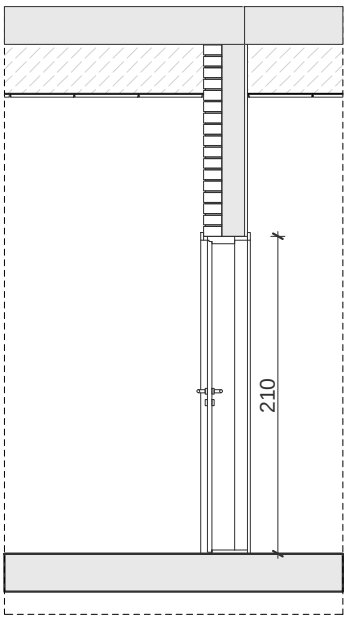

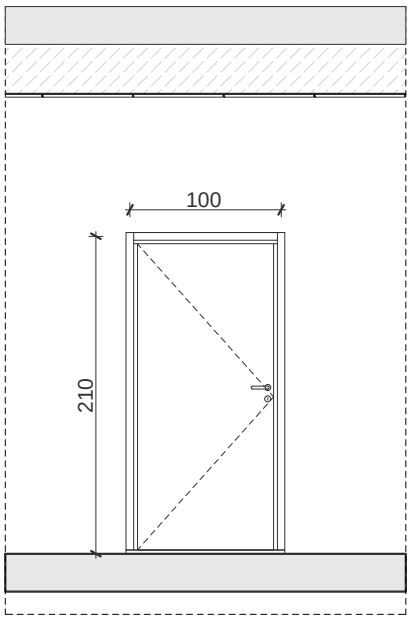

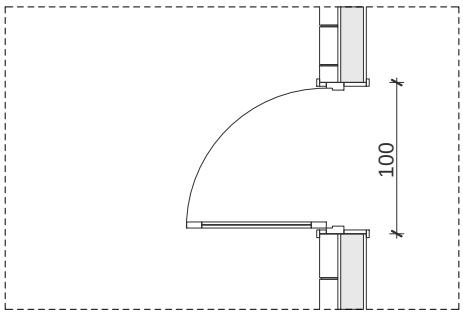

OPIS: ***Jednokrilna sigurnosna vrata***
Description:Single secutity door

*Jednokrilna sigurnosna vrata sa bravom i kontrolom pristupa, dimenzija 100cm X 210 cm, izrađena od čelika, sa okvirom ankerisanim u zid kako bi se spriječilo otvranje krivljenjem rama. Šarke na vratima se nalaze sa unutrašnje strane i imaju fiksni osigurač.
Single security door with lock and access control, measuring 100cm x 210cm, made of steel, with a frame anchored to the wall in order to prevent opening by bending the frame. The hinges on the door are inside and they have a fixed fuse.


*Otvaranje po šemi
Opening by scheme


*Sve mjere uzeti na licu mjesta. Raditi po radioničkom detalju proizvođača, koji je prethodno potrebno dostaviti na saglasnost projektantu.
Take all measures on the spot. Work on the manufakturer workshop detail which must be previously submitted to the designer for approval.


	Lijeva/Left:	Desna/Right:	Ukupno/Total:
Prizemlje/Ground floor	2	/	2
KOLIČINA/AMOUNT	2	/	**2**

Objekat / Building:	Forenzički centar, Danilovgrad - GLAVNI PROJEKAT ADAPTACIJE Forensic Center, Danilvgrad- DETAILED ADAPTATION DESIGN	10.Oktobar/ October. 2017.
Vodeći projektant / Lead Designer:	Dr Sonja Radović - Jelovac, dipl.ing.arh	list br. page no.:
Odgovorni projektant / Responsible Designer:	Maja Tišma, dipl.ing.arh.	

ŠEMA BRAVARIJE/METALWORK SCHEME			Razmjera / Scale 1:50
VRSTA OTVORA/ TYPE OF OPENING	MATERIJAL/MATERIAL	MODULARNA MJERA MODULAR MEASURE	ZIDARSKA MJERA MASONRY MEASURE	B
VRATA/DOOR	ČELIK/STEEL	70 x 210	70 x 210	

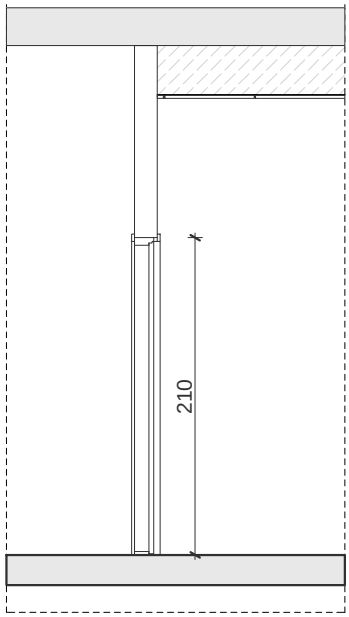

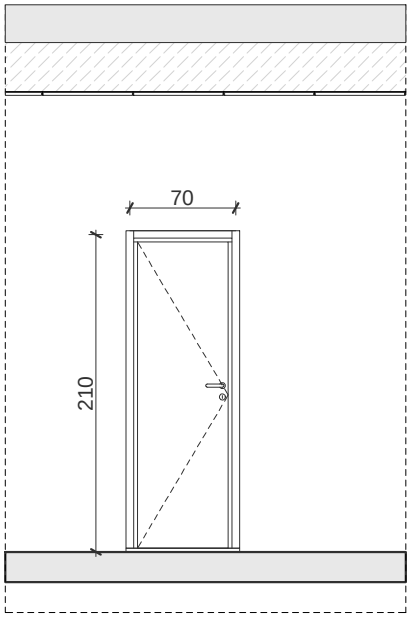

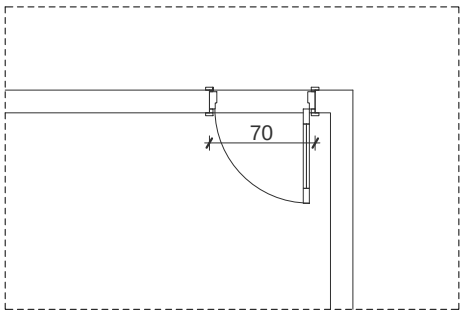

OPIS: ***Jednokrilna sigurnosna vrata***
Description:Single secutity door

*Jednokrilna vrata sa bravom, dimenzija 70cm X 210 cm, izrađena od drveta, sa okvirom od drveta. Šarke na vratima se nalaze sa unutrašnje strane i imaju fiksni osigurač.
Single security door with lock, measuring 70cm x 210cm, made of wood, with a wooden frame. The hinges on the door are inside and they have a fixed fuse.

*Otvaranje po šemi
Opening by scheme


*Sve mjere uzeti na licu mjesta. Raditi po radioničkom detalju proizvođača, koji je prethodno potrebno dostaviti na saglasnost projektantu.
Take all measures on the spot. Work on the manufakturer workshop detail which must be previously submitted to the designer for approval.

	Lijeva/Left:	Desna/Right:	Ukupno/Total:
Prizemlje/Ground floor	1	/	1
KOLIČINA/AMOUNT	1	/	**1**

Objekat / Building:	Forenzički centar, Danilovgrad - GLAVNI PROJEKAT ADAPTACIJE Forensic Center, Danilvgrad- DETAILED ADAPTATION DESIGN	10.Oktobar/ October. 2017.
Vodeći projektant / Lead Designer:	Dr Sonja Radović - Jelovac, dipl.ing.arh	list br. page no.:
Odgovorni projektant / Responsible Designer:	Maja Tišma, dipl.ing.arh.	

OPREMA/EQUIPMENT			Razmjera / Scale 1:20
POLICA	MATERIJAL/MATERIAL	DIMENZIJE (V x Š x D) MEASURES (H x W x D)	BR. KOMADA/number of PCS
1	ČELIK/STEEL	260 x 180 x 50	29

1

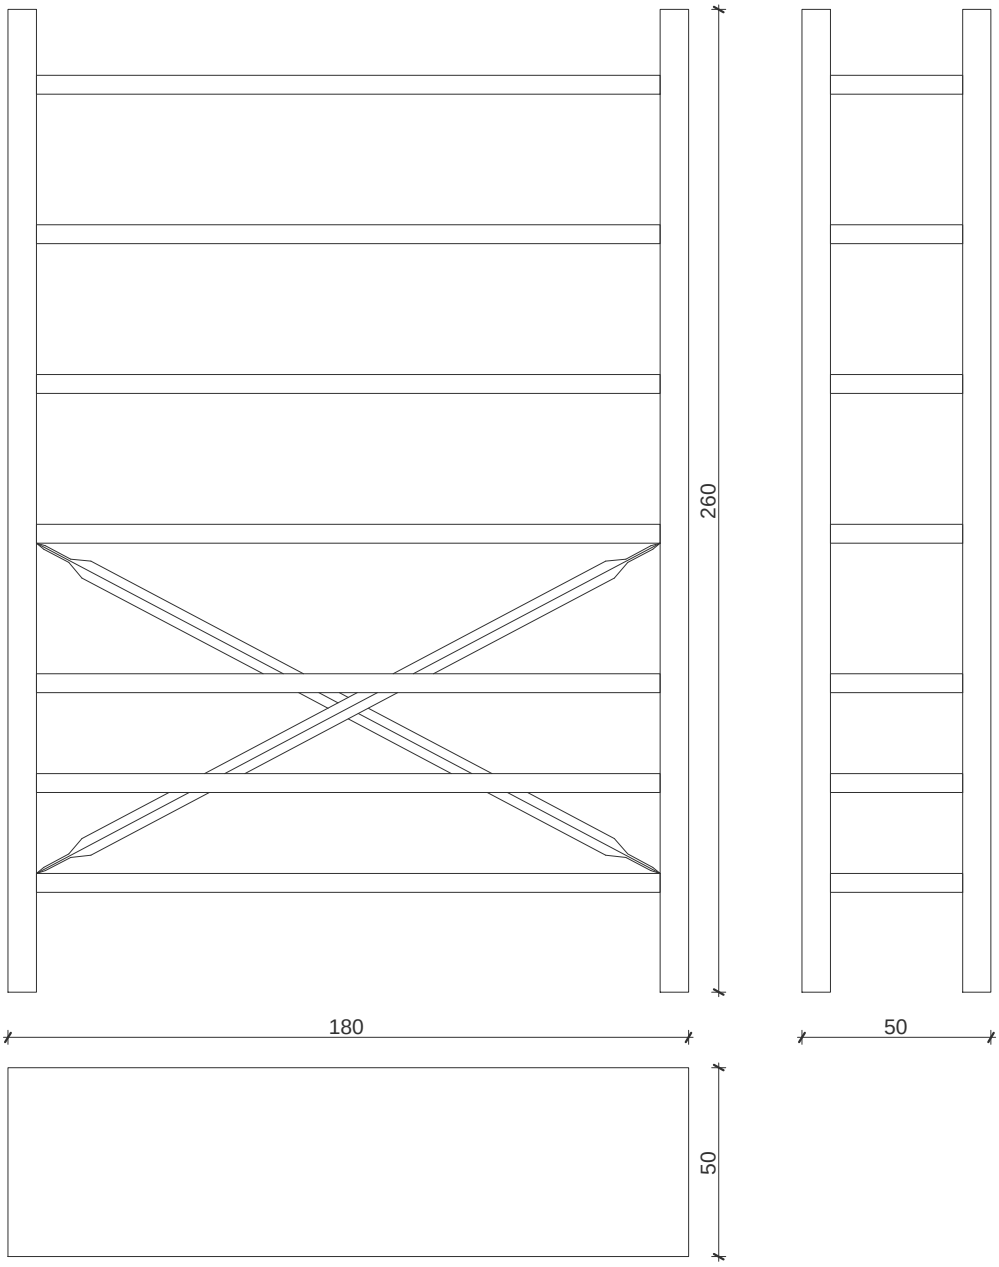

OPIS: ***Metalna polica***
DESCRIPTION: Metal shelf


*Metalna polica visine 260cm, dubine 50cm, širine 180cm, sa sedam horizontalnih metalnih polica koje se mogu mogularno postavljati na različitim visinama, odnosno na svakih 33mm. Nosivost svake horizontalne police pojedinačno je 350kg ravnomjerno raspoređenog tereta.. Police imaju mogućnost da se zašarafe u pod ukoliko je potrebno. Preporučene police su proizvođača Metalsistem, model polica Super 1/2/3.
Metal shelf height 260cm, depth 50cm, width 180cm, with seven horizontal metal shelves that can be mounted on different heights at different altitudes, or every 33mm. The load capacity of each horizontal shelf is individually 350 kg of evenly distributed load. The shelves have the ability to sew up in the floor if it is necessary. Recommended shelves are manufacturers Metalsystem, model of shelves Super 1/2/3.

*Sve mjere uzeti na licu mjesta. Raditi po radioničkom detalju proizvođača, koji je prethodno potrebno dostaviti na saglasnost projektantu.
Take all measures on the spot. Work on the manufakturer workshop detail which must be previously submitted to the designer for approval.

	Ukupno/Total:
Prizemlje/Ground floor:	29
KOLIČINA/AMOUNT:	**29**

Objekat / Building:	Forenzički centar, Danilovgrad - GLAVNI PROJEKAT ADAPTACIJE Forensic Center, Danilvgrad- DETAILED ADAPTATION DESIGN	10.Oktobar/ October. 2017.
Vodeći projektant / Lead Designer:	Dr Sonja Radović - Jelovac, dipl.ing.arh	list br. page no.:
Odgovorni projektant / Responsible Designer:	Maja Tišma, dipl.ing.arh.	

OPREMA/EQUIPMENT			Razmjera / Scale 1:20
POLICA	MATERIJAL/MATERIAL	DIMENZIJE (V x Š x D) MEASURES (H x W x D)	BR. KOMADA/number of PCS
2	ČELIK/STEEL	260 x 135 x 50	11

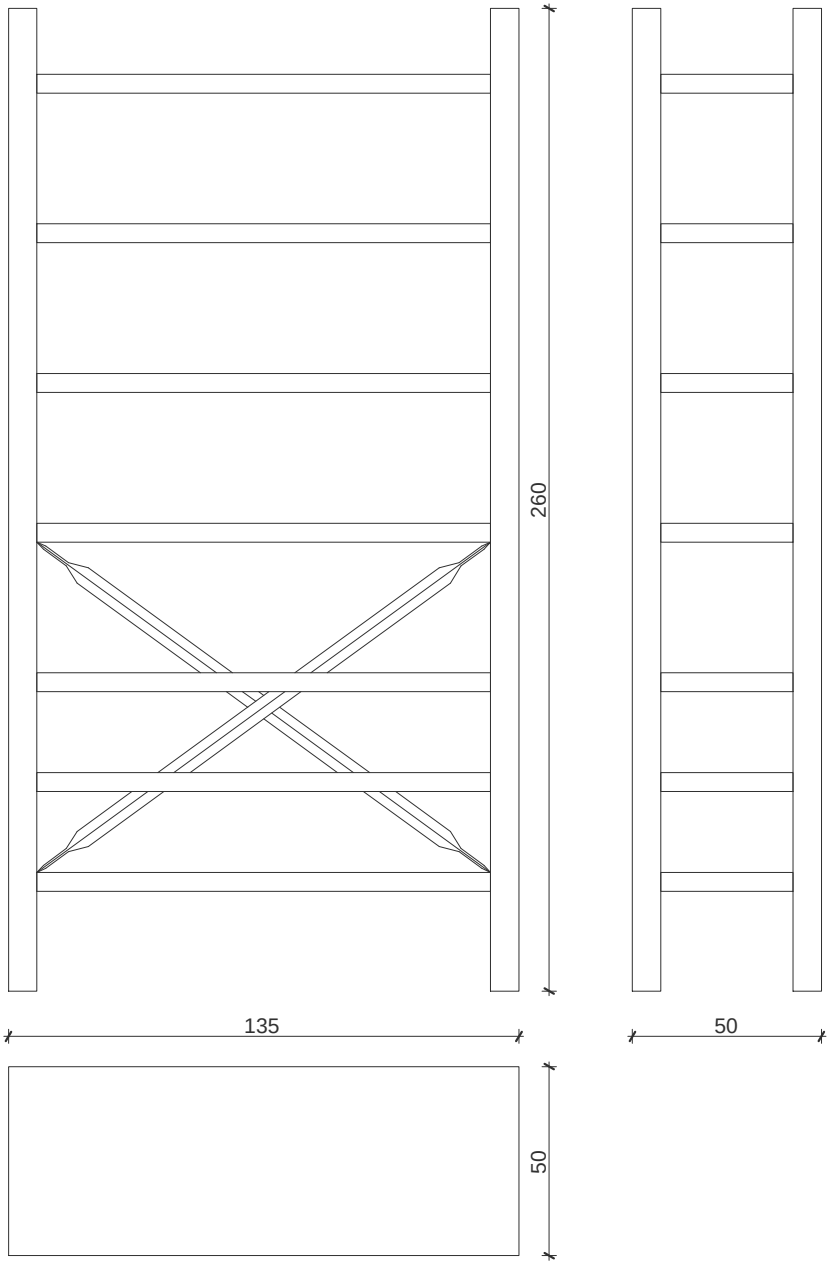

OPIS: ***Metalna polica***
DESCRIPTION: Metal shelf

*Metalna polica visine 260cm, dubine 50cm, širine 135cm, sa sedam horizontalnih metalnih polica koje se mogu mogularno postavljati na različitim visinama, odnosno na svakih 33mm. Nosivost svake horizontalne police pojedinačno je 350kg ravnomjerno raspoređenog tereta.. Police imaju mogućnost da se zašarafe u pod ukoliko je potrebno. Preporučene police su proizvođača Metalsistem, model polica Super 1/2/3.
Metal shelf height 260cm, depth 50cm, width 135cm, with seven horizontal metal shelves that can be mounted on different heights at different altitudes, or every 33mm. The load capacity of each horizontal shelf is individually 350 kg of evenly distributed load. The shelves have the ability to sew up in the floor if it is necessary. Recommended shelves are manufacturers Metalsystem, model of shelves Super 1/2/3.

*Sve mjere uzeti na licu mjesta. Raditi po radioničkom detalju proizvođača, koji je prethodno potrebno dostaviti na saglasnost projektantu.
Take all measures on the spot. Work on the manufakturer workshop detail which must be previously submitted to the designer for approval.

	Ukupno/Total:
Prizemlje/Ground floor:	11
KOLIČINA/AMOUNT:	**11**

Objekat / Building:	Forenzički centar, Danilovgrad - GLAVNI PROJEKAT ADAPTACIJE Forensic Center, Danilvgrad- DETAILED ADAPTATION DESIGN	10.Oktobar/ October, 2017.
Vodeći projektant / Lead Designer:	Dr Sonja Radović - Jelovac, dipl.ing.arh	list br. page no.:
Odgovorni projektant / Responsible Designer:	Maja Tišma, dipl.ing.arh.	