

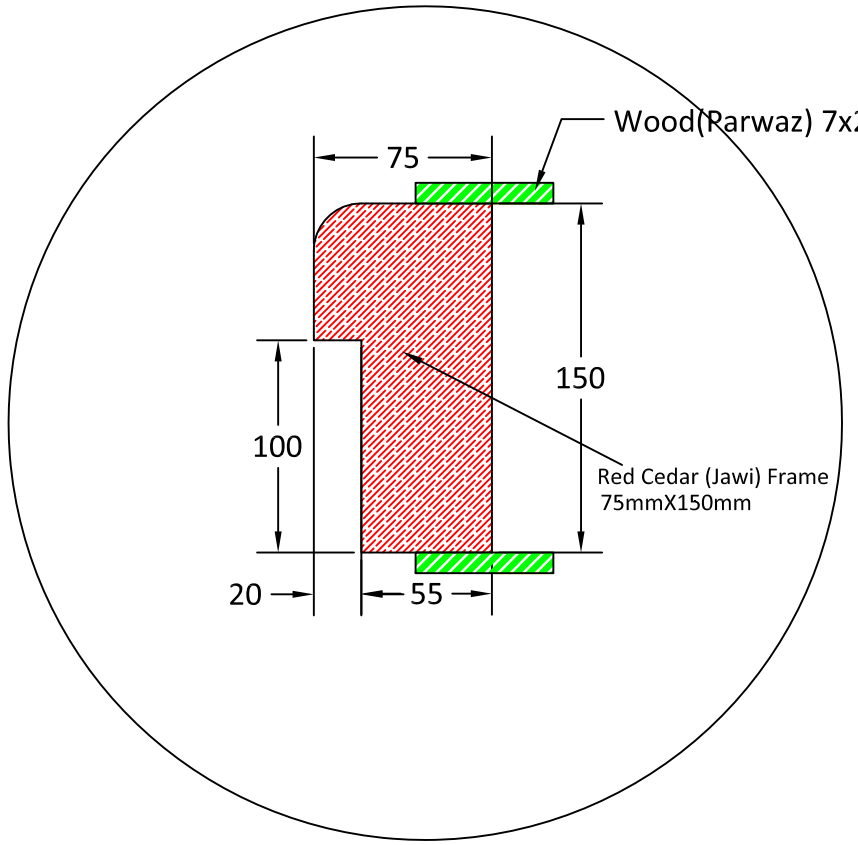


Detail of the frame

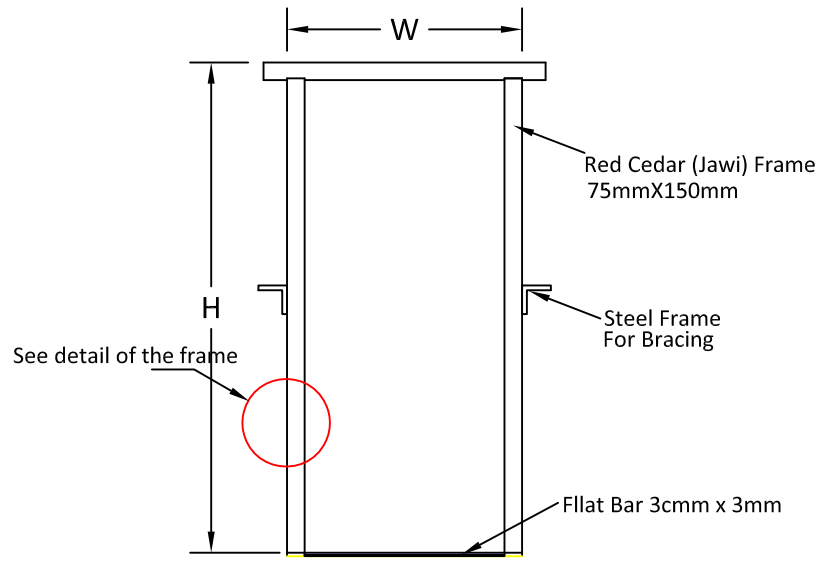


Wood Frame

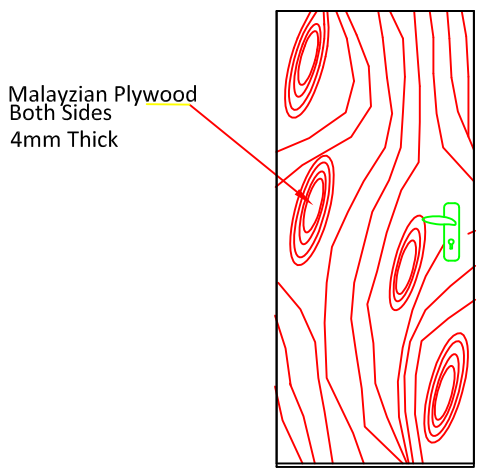

Pannel Wood

Door Panel

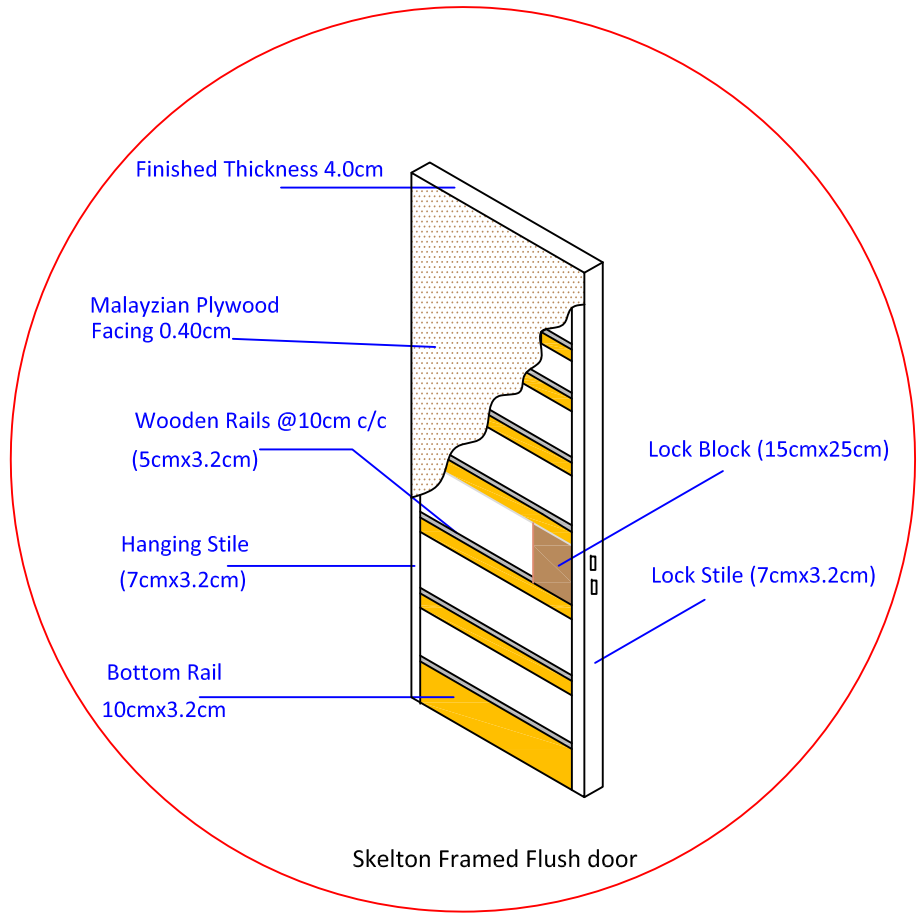

Skelton Framed Flush door

Detail of Single Wooden Door

Typical Drawings for Renovation

Drawn by: Soran Rostam Aziz

Sheet Title:

Detail of Single Wooden Door

Scale: NTS	**Date:**	**DWG No.**