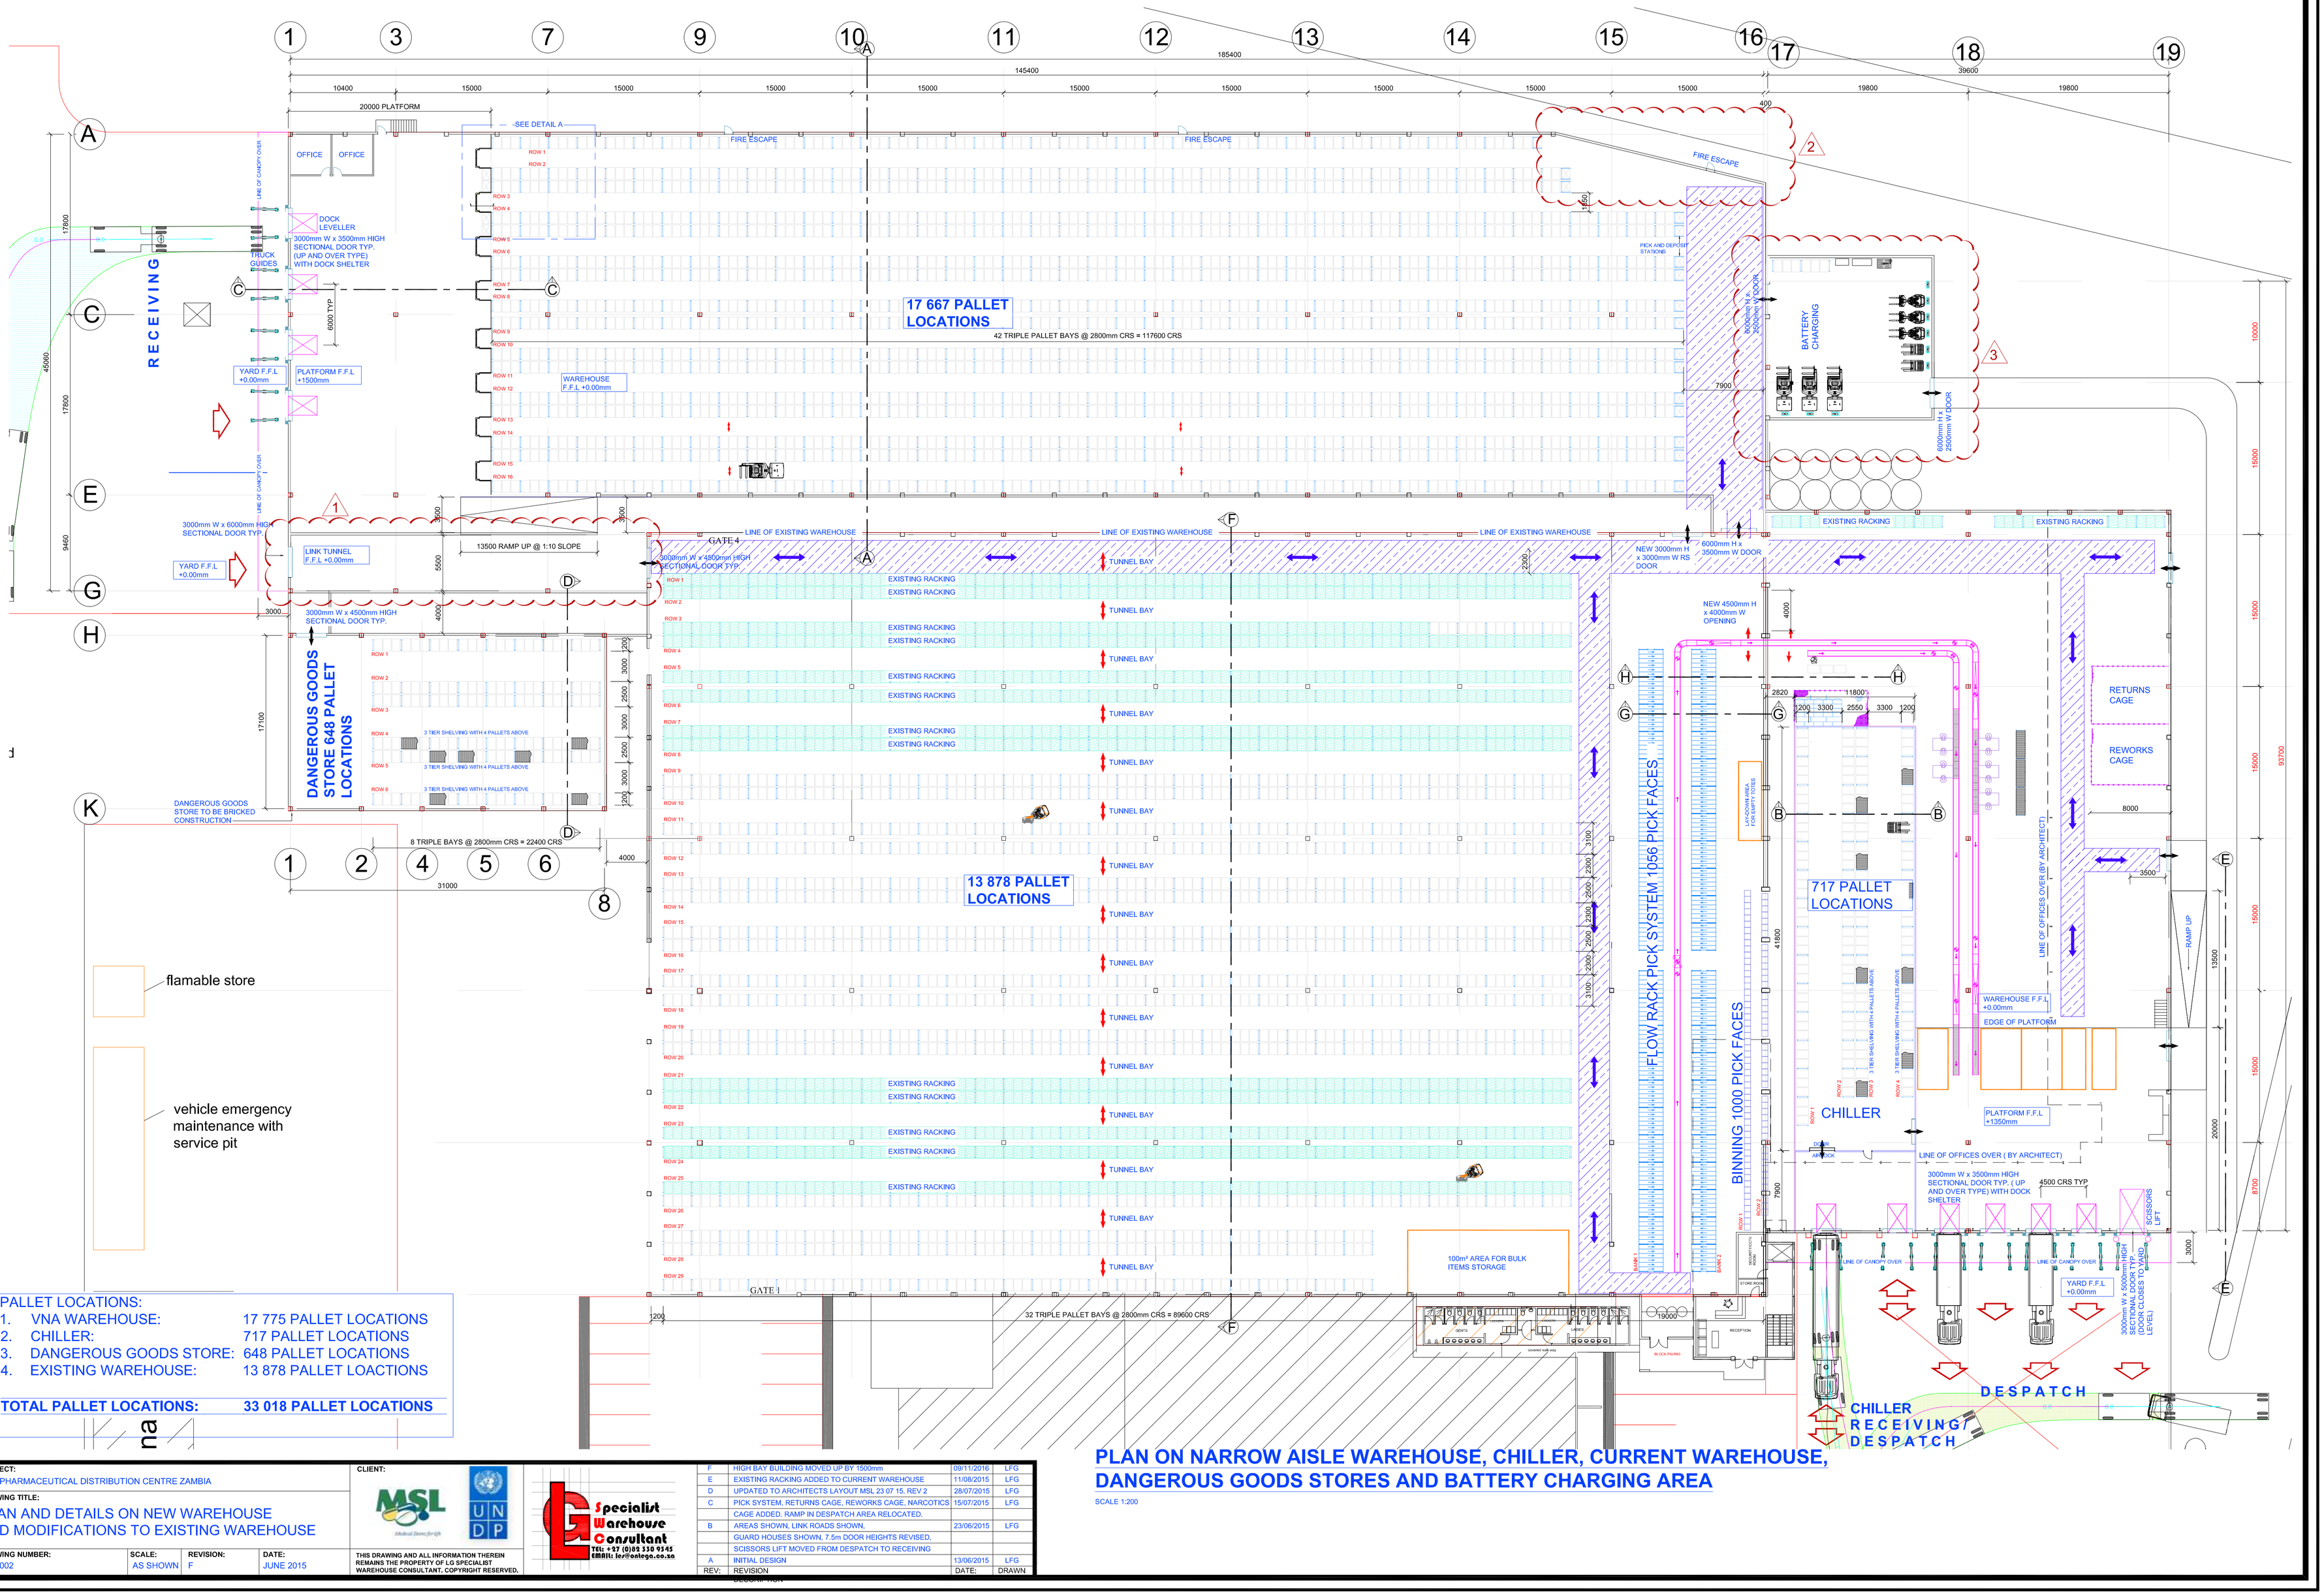


PALLET LOCATIONS:

1.	VNA WAREHOUSE:	17 775 PALLET LOCATIONS
2.	CHILLER:	717 PALLET LOCATIONS
3.	DANGEROUS GOODS STORE:	648 PALLET LOCATIONS
4.	EXISTING WAREHOUSE:	13 878 PALLET LOACTIONS
TOTAL PALLET LOCATIONS:		**33 018 PALLET LOCATIONS**

PROJECT:
MSL PHARMACEUTICAL DISTRIBUTION CENTRE ZAMBIA

DRAWING TITLE:
PLAN AND DETAILS ON NEW WAREHOUSE AND MODIFICATIONS TO EXISTING WAREHOUSE

DRAWING NUMBER:	SCALE:	REVISION:	DATE:
MSL 002	AS SHOWN	F	JUNE 2015

CLIENT: MSL

THIS DRAWING AND ALL INFORMATION THEREIN REMAINS THE PROPERTY OF LG SPECIALIST WAREHOUSE CONSULTANT, COPYRIGHT RESERVED.

Specialist Warehouse Consultant
TEL: +27 (0)83 330 9545
EMAIL: lee@setego.co.za

REV:	REVISION	DATE:	DRAWN
F	HIGH BAY BUILDING MOVED UP BY 1500mm	09/11/2016	LFG
E	EXISTING RACKING ADDED TO CURRENT WAREHOUSE	11/08/2015	LFG
D	UPDATED TO ARCHITECTS LAYOUT MSL 23 07 15, REV 2	28/07/2015	LFG
C	PICK SYSTEM, RETURNS CAGE, REWORKS CAGE, NARCOTICS CAGE ADDED. RAMP IN DESPATCH AREA RELOCATED.	15/07/2015	LFG
B	AREAS SHOWN, LINK ROADS SHOWN.	23/06/2015	LFG
	GUARD HOUSES SHOWN. 7.5m DOOR HEIGHTS REVISED.		
	SCISSORS LIFT MOVED FROM DESPATCH TO RECEIVING		
A	INITIAL DESIGN	13/06/2015	LFG

PLAN ON NARROW AISLE WAREHOUSE, CHILLER, CURRENT WAREHOUSE, DANGEROUS GOODS STORES AND BATTERY CHARGING AREA

SCALE 1:200