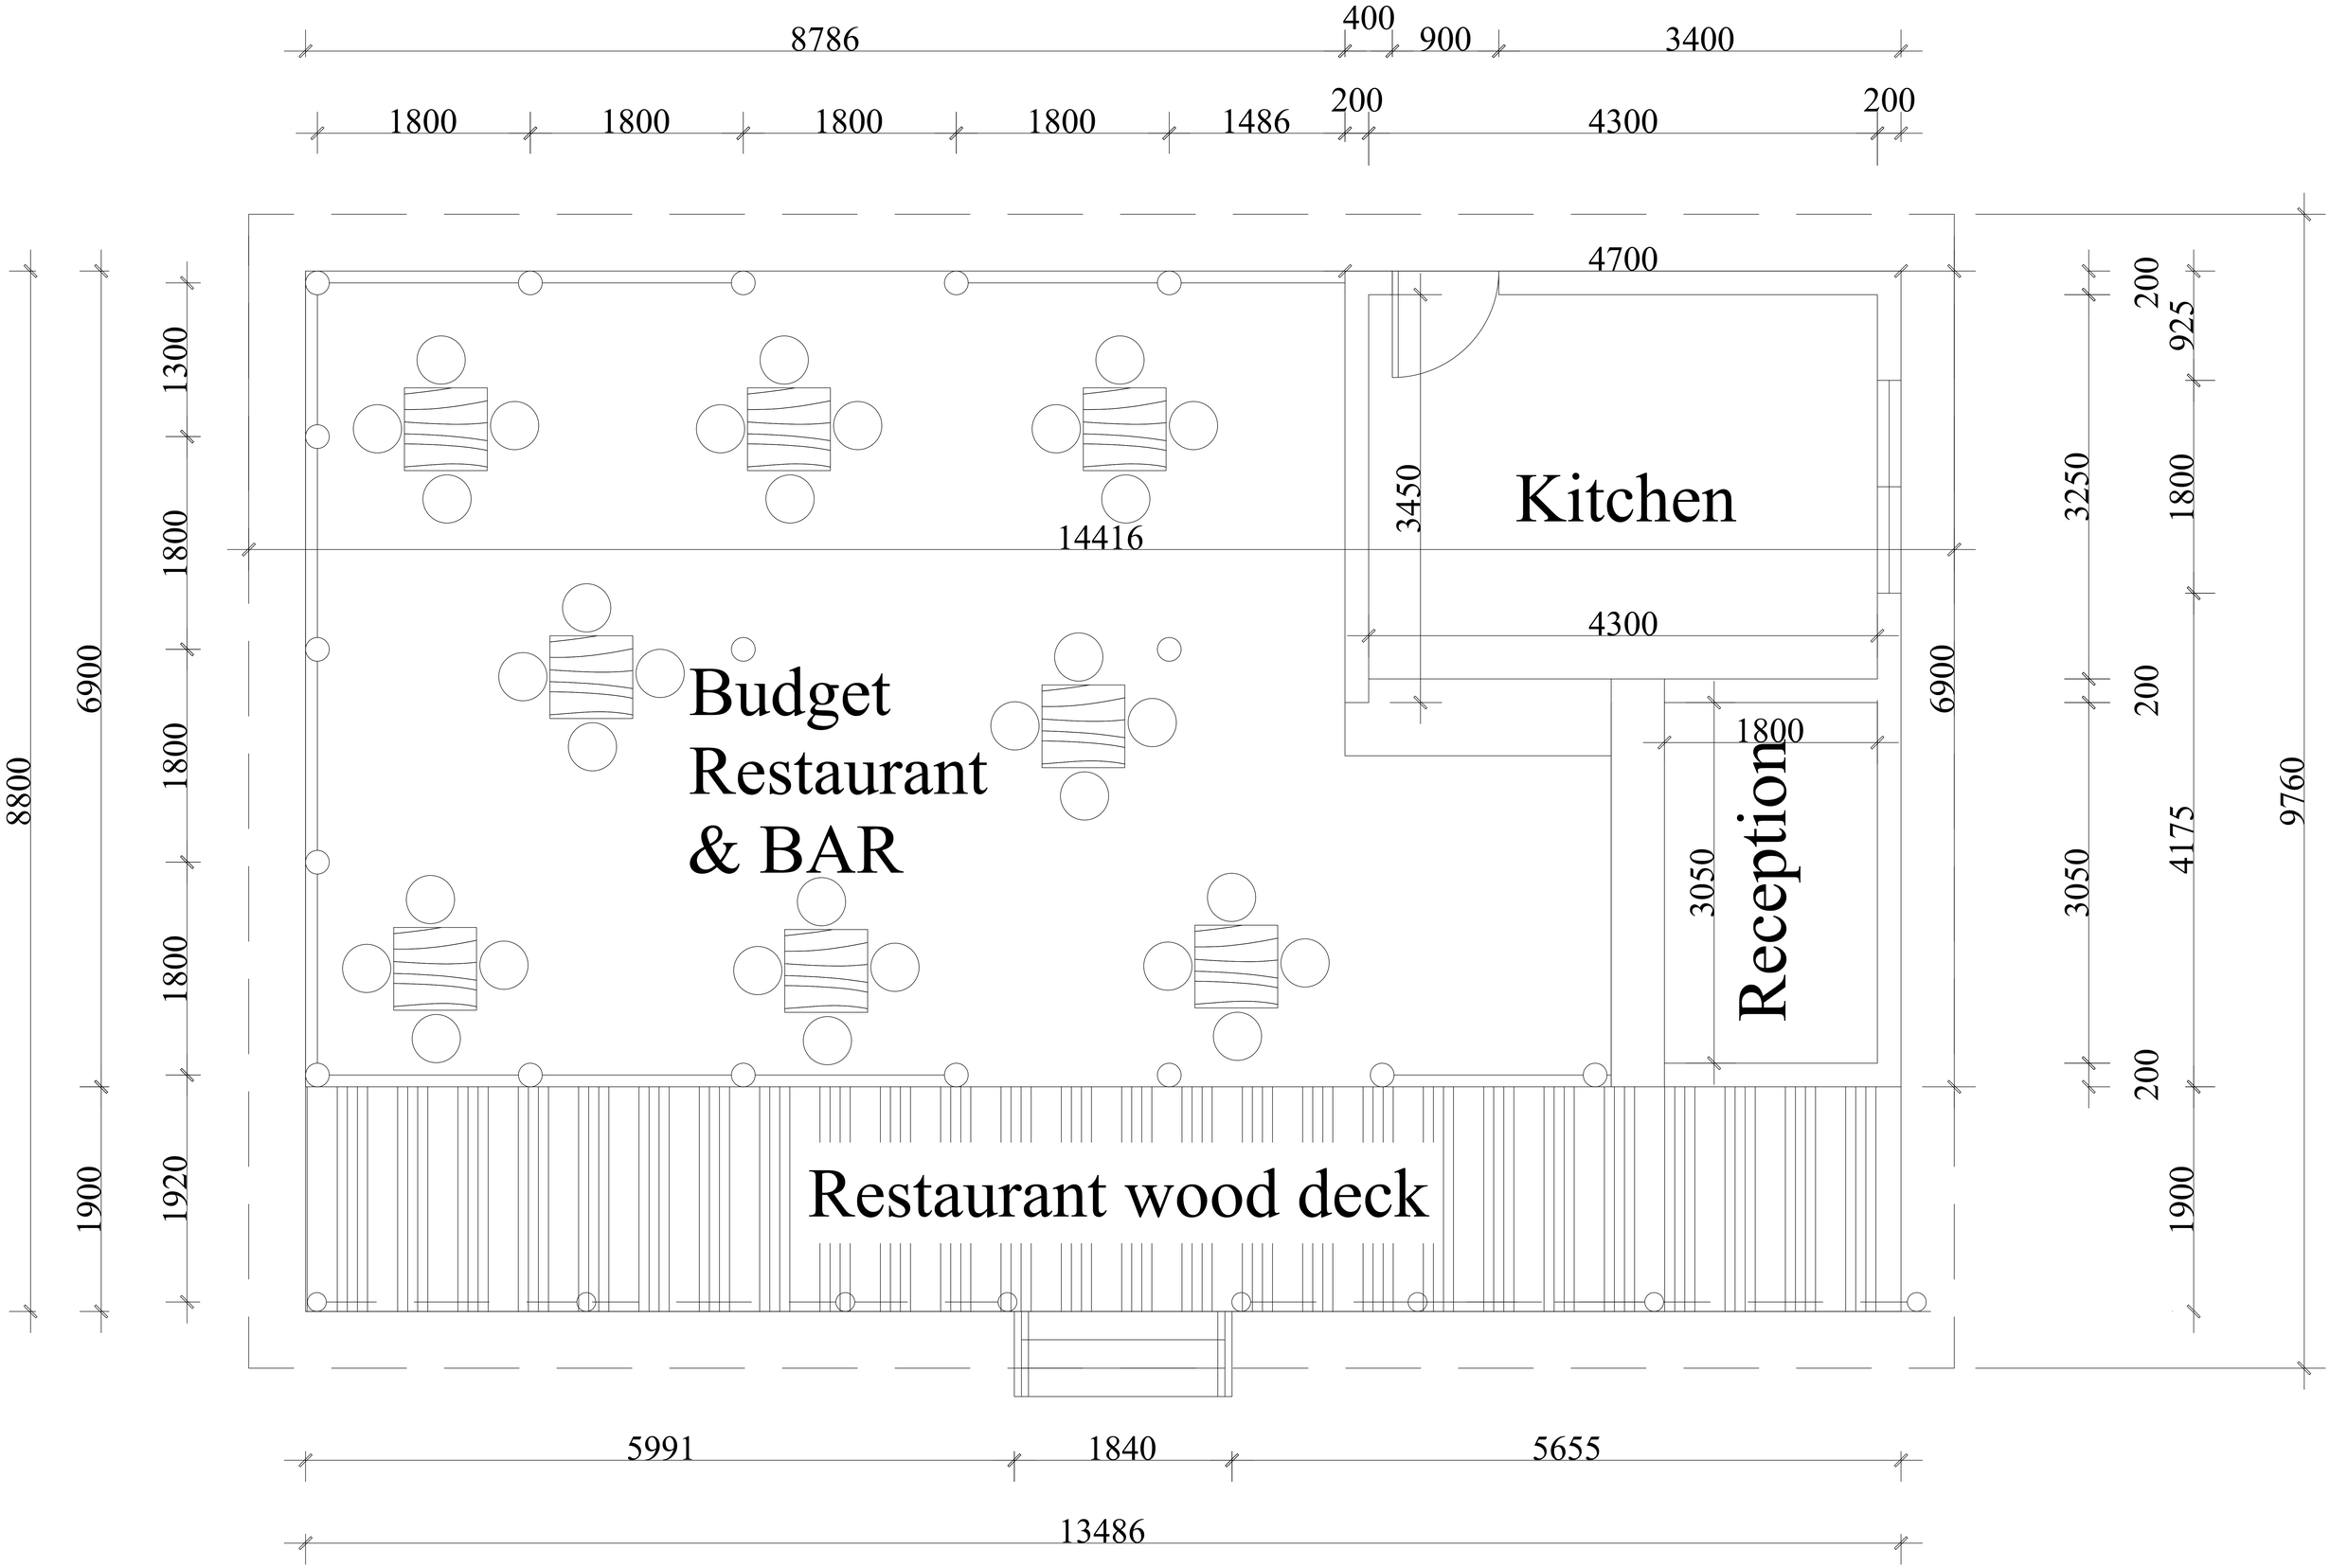

GROUND FLOOR PLAN BUDGET DINING