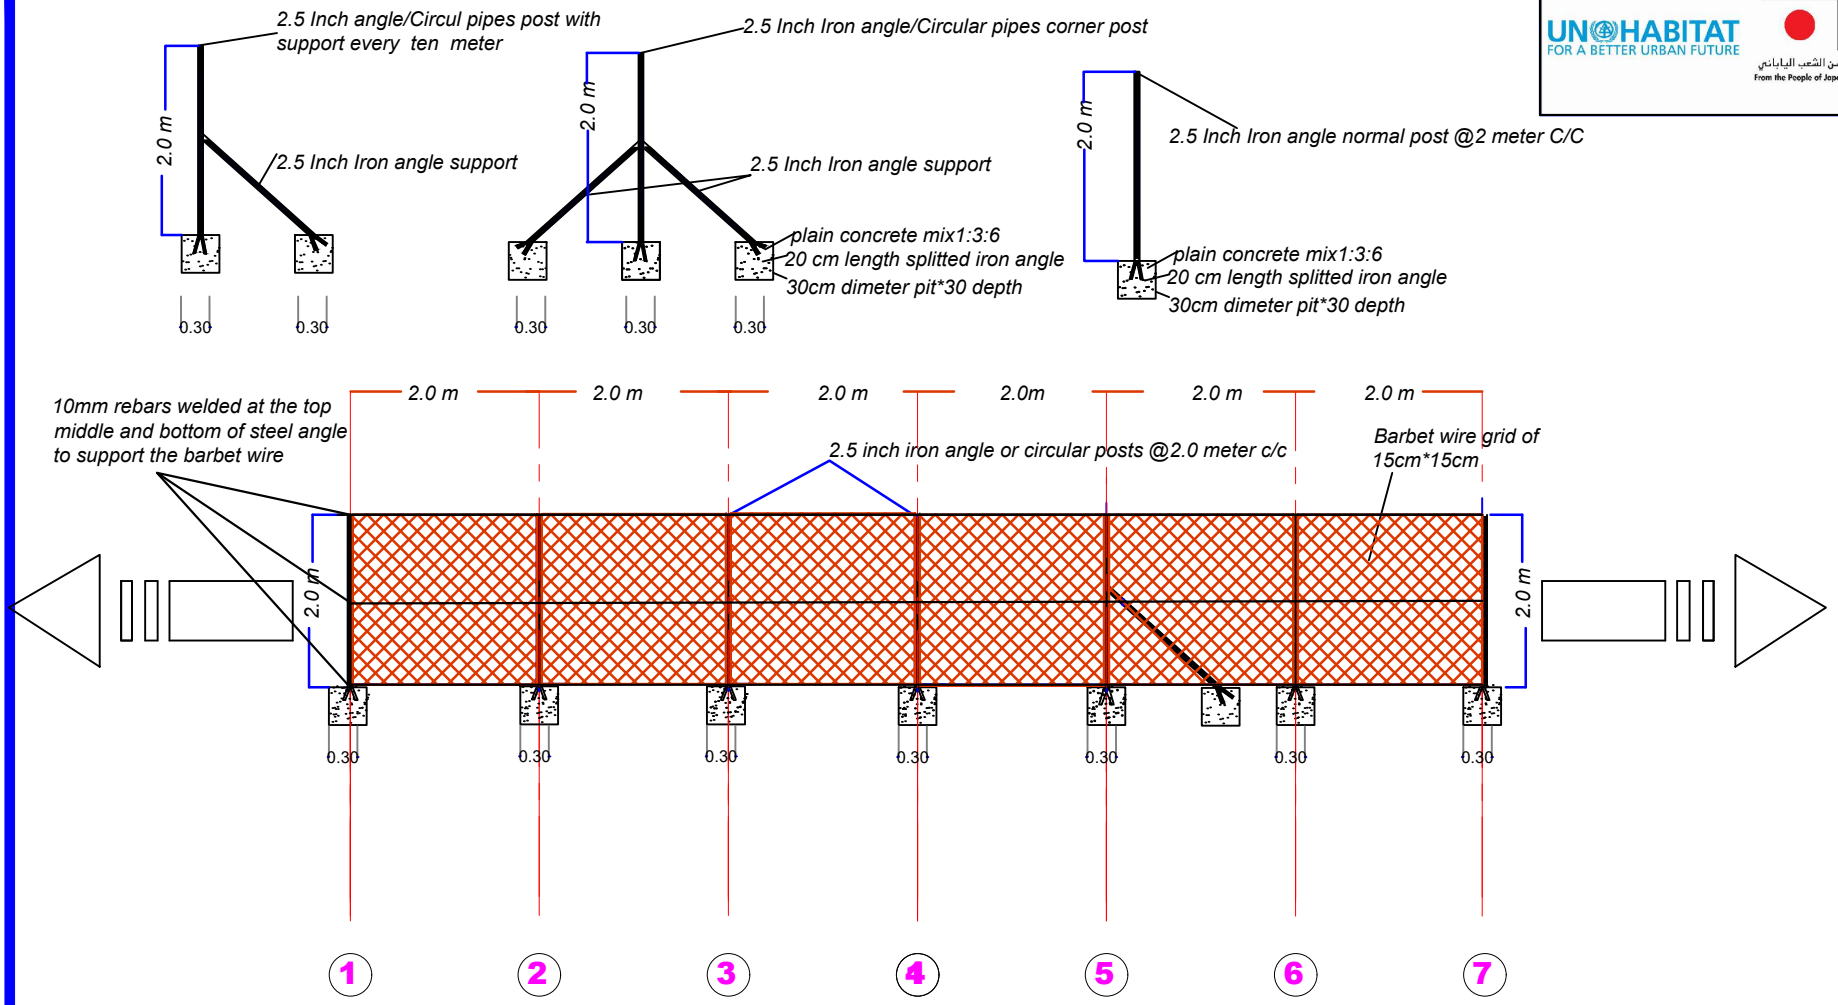


UN HABITAT
FOR A BETTER URBAN FUTURE

من الشعب الياباني
From the People of Japan

Note:

All steel frames shall be painted with anti-rust paints

Project :	Dagareis Water Yard
Content :	Fence steel frame details
Drawn By:	March 2019
	9