

REPUBLIC OF LEBANON

COUNCIL FOR DEVELOPMENT
AND RECONSTRUCTION

THE MINISTRY OF
HYDRAULIC AND ELECTRIC RESOURCES

NERP YEARS 2 & 3

WATER SUPPLY AND WASTEWATER PROJECT

WATER SUPPLY - TRANSMISSION LINE

NEW SITE

ANSARIEH WATER TOWER

CAPACITY 300m



Key Plan


[illegible]

Contract

Mechanics

Electrical

ANSARIEH WATER TOWER

Drawing Title		Size	Plot No.	
SETTING OUT PLAN LOCATION OF WATER TOWER		A3	1248	
-		Sheet:	Region:	
		1/1	ANSAPRCH	
ST-ZK-AN SO-004 01 Project Item No.		Rev:	Scale:	
		A	1/1000	

NERP YEARS 2 & 3

WATER SUPPLY AND WASTEWATER PROJECT

WATER SUPPLY - TRANSMISSION LINE

NEW SITE

RIEH WATER TOWER

CAPACITY 300m³



•\\UN Habitat\tv\9-- Miscellaneous Pictures\UN Habitat Logo.jpg


[illegible]Contractor



Mechanical

Electrical:


Project


ANSARIEH WATER TOWER

 Drawing Title WATER TOWER FLOOR PLAN FLOOR PLAN & MECHANICAL FITTINGS -	Sheet No. A/3	
	Region ANSAREKH	
	Scale 1/100	

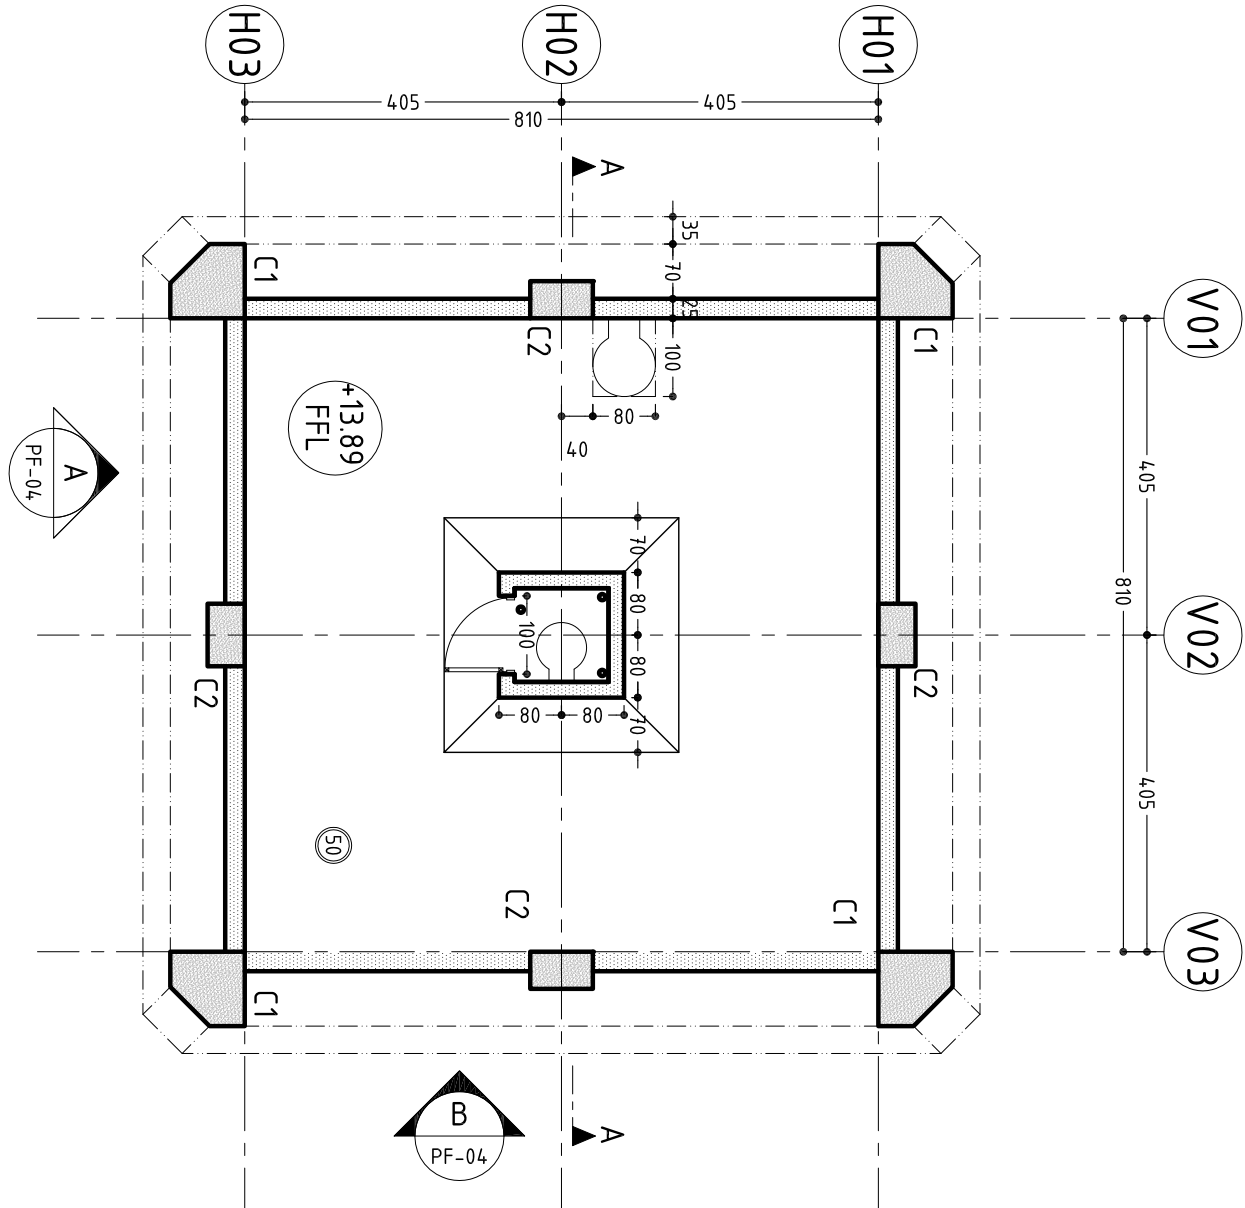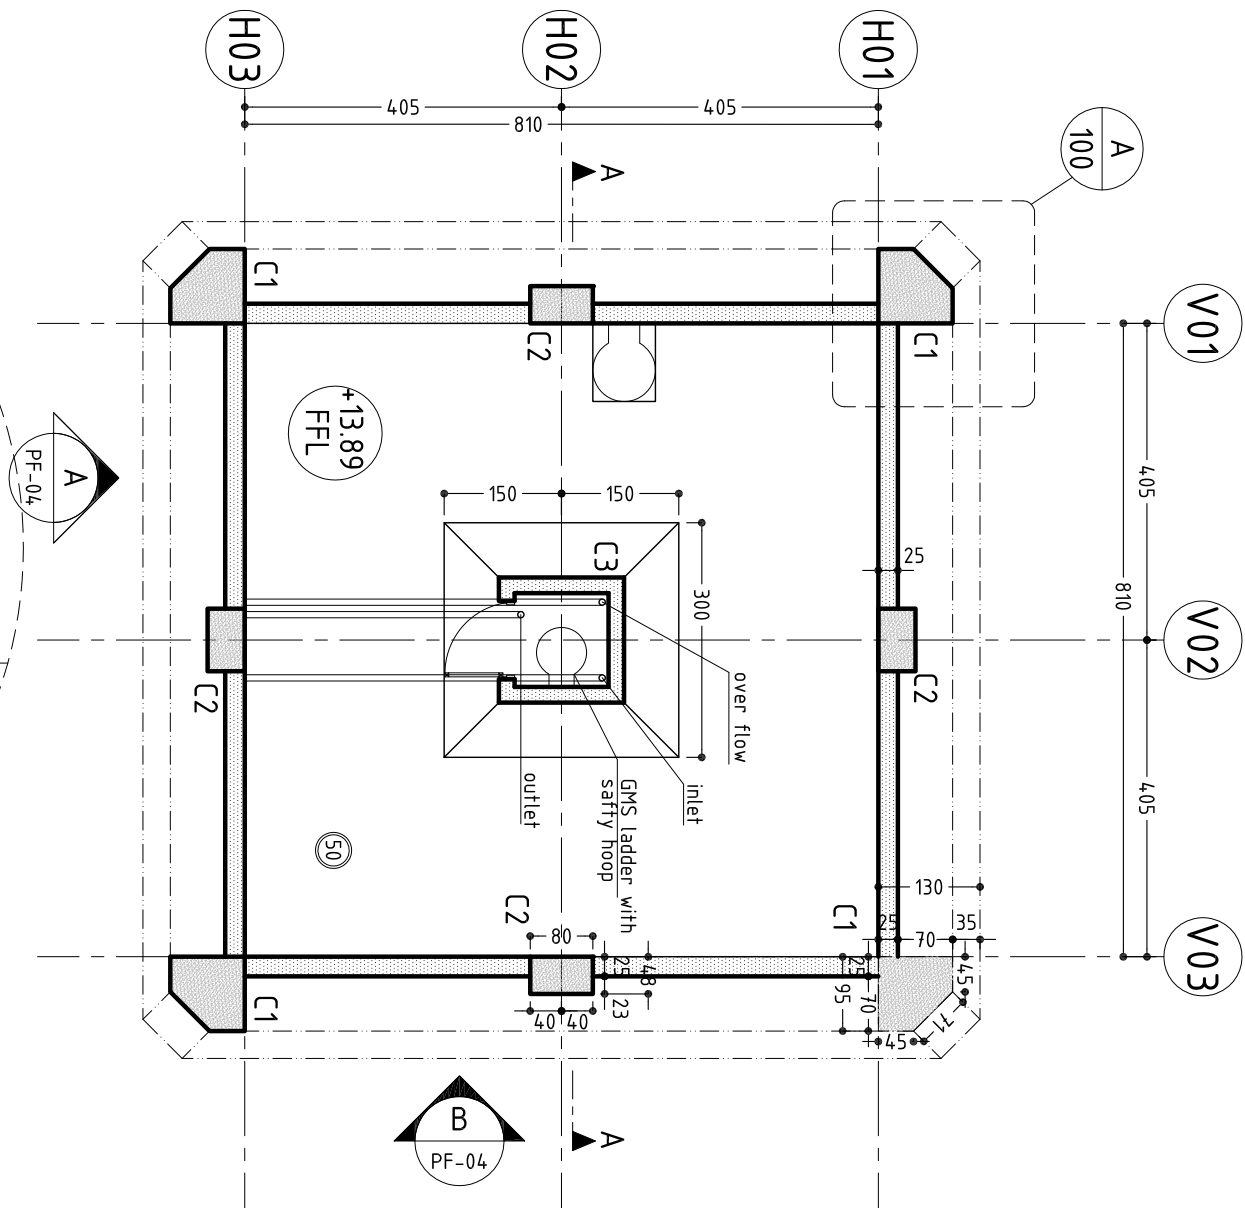


FLOOR PLAN & MECHANICAL FITTINGS

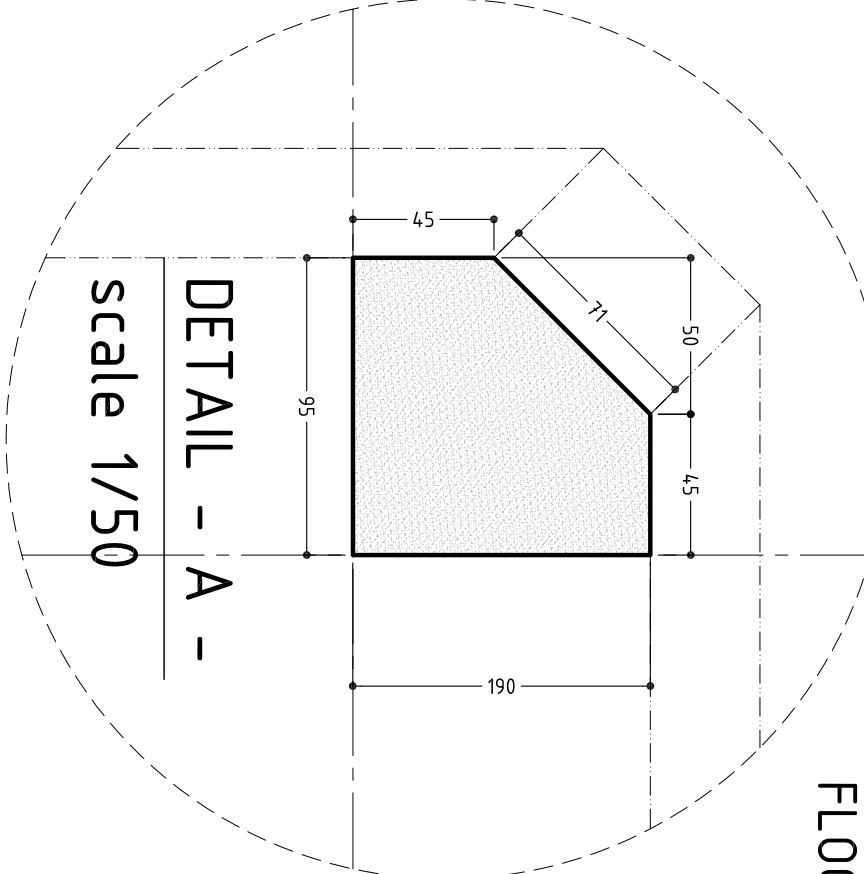


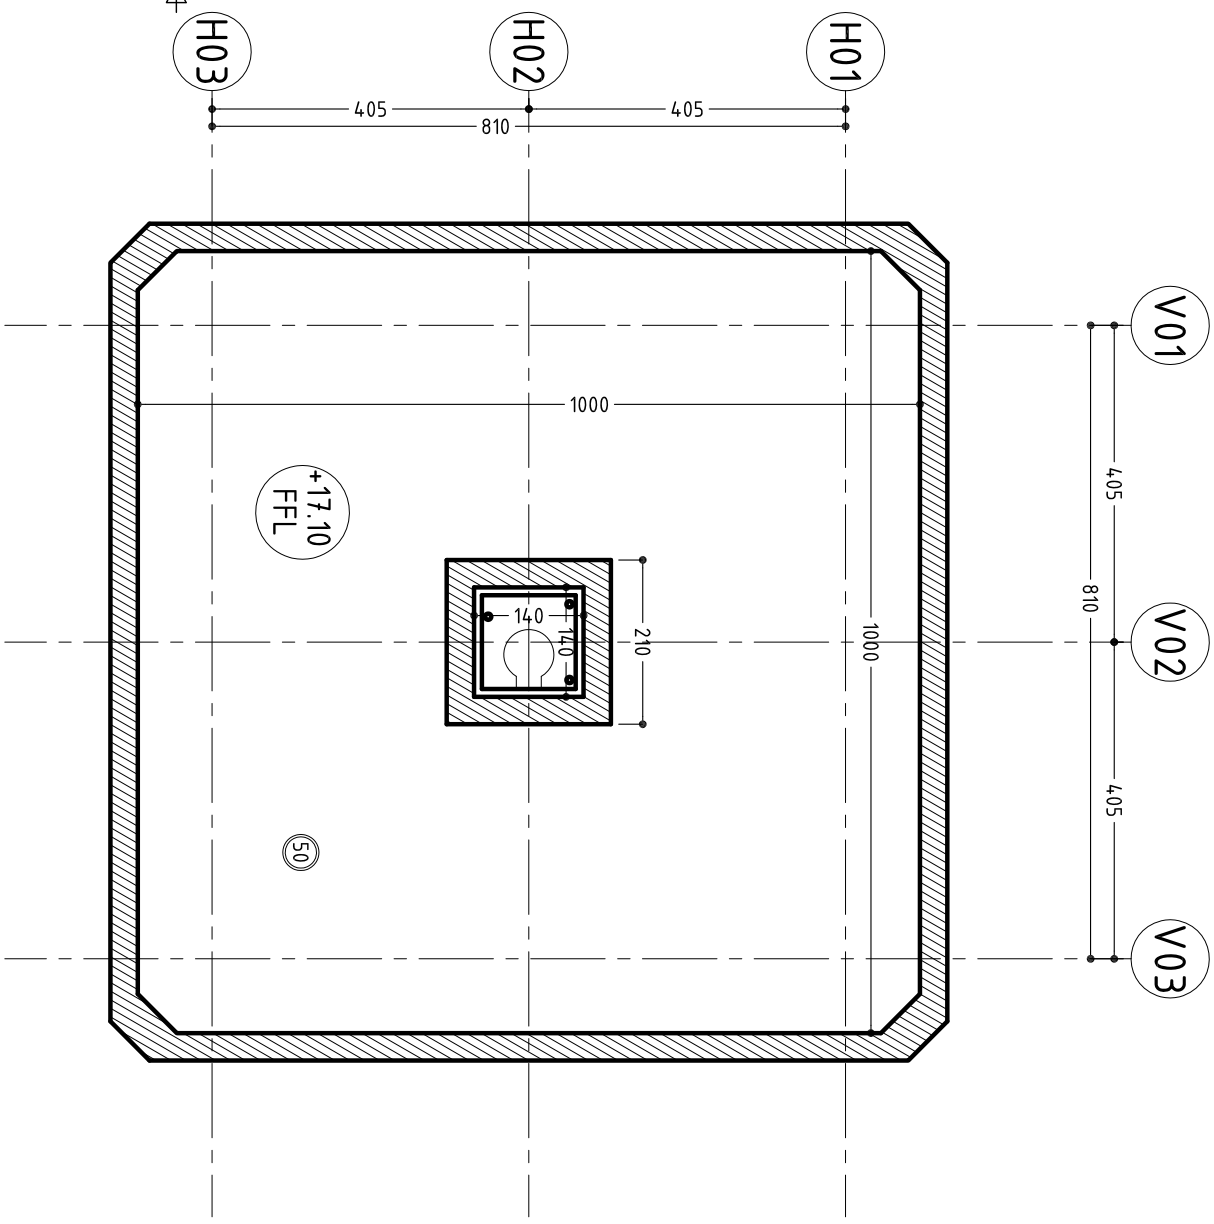



TOP OF ROOF PLAN

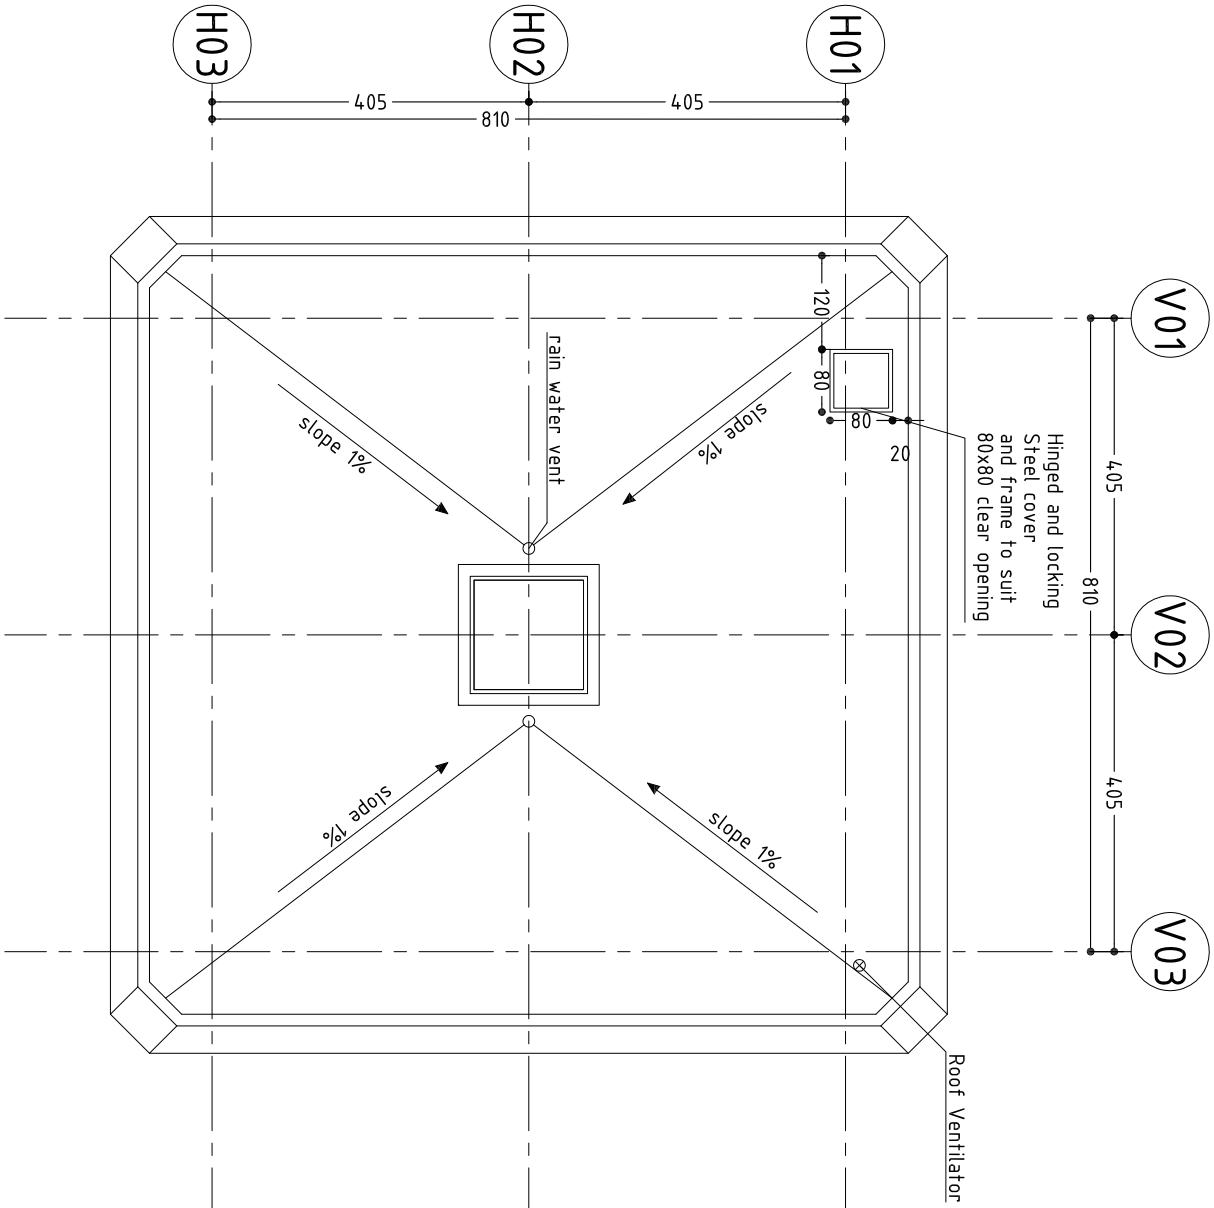

ROOF SLOPES

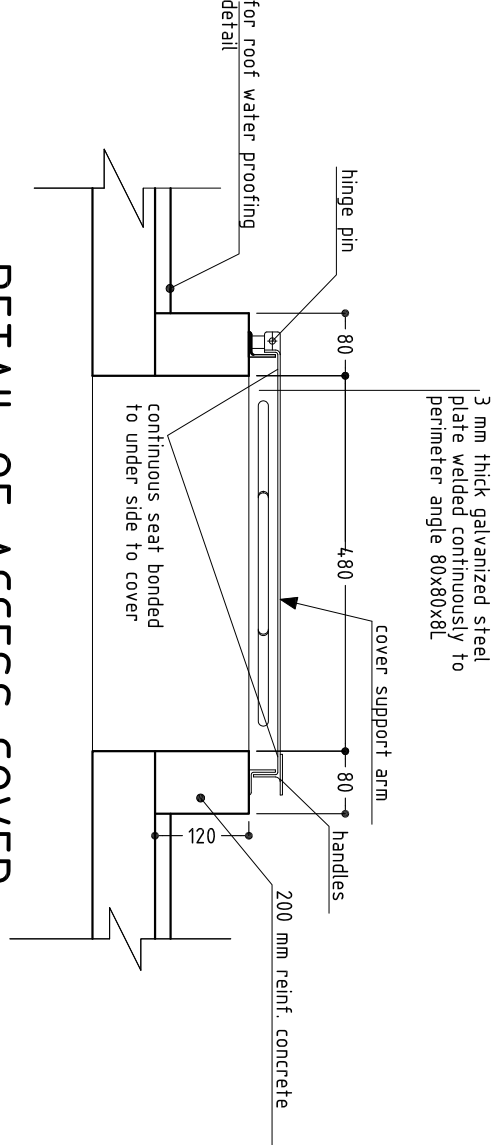

DETAIL OF ACCESS COVER

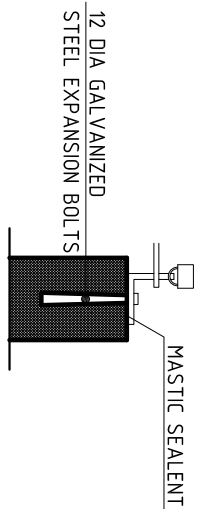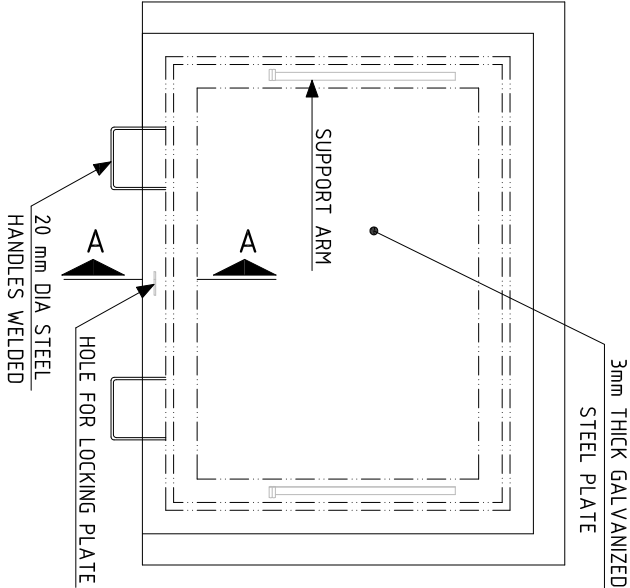

SECTION A-A



الجمهورية اللبنانية - مجلس التنمية والبناء

CAPACITY 300m3

ANSARIEH WATER TOWER

WATER SUPPLY - TRANSMISSION LINE

NEW SITE

WATER SUPPLY AND WASTEWATER PROJECT

NEP YEARS 2 & 3

HYDRAULIC AND ELECTRIC RESOURCES

THE MINISTRY OF
DEVELOPMENT
AND RECONSTRUCTION

REPUBLIC OF LEBANON

NOTES

REPUBLIC OF LEBANON

COUNCIL FOR DEVELOPMENT
AND RECONSTRUCTION

THE MINISTRY OF

HYDRAULIC AND ELECTRIC RESOURCES

NERP YEARS 2 & 3


WATER SUPPLY AND WASTEWATER PROJECT

WATER SUPPLY - TRANSMISSION LINE



NEW SITE

ANSARI E H WATER TOWER

CAPACITY 300m

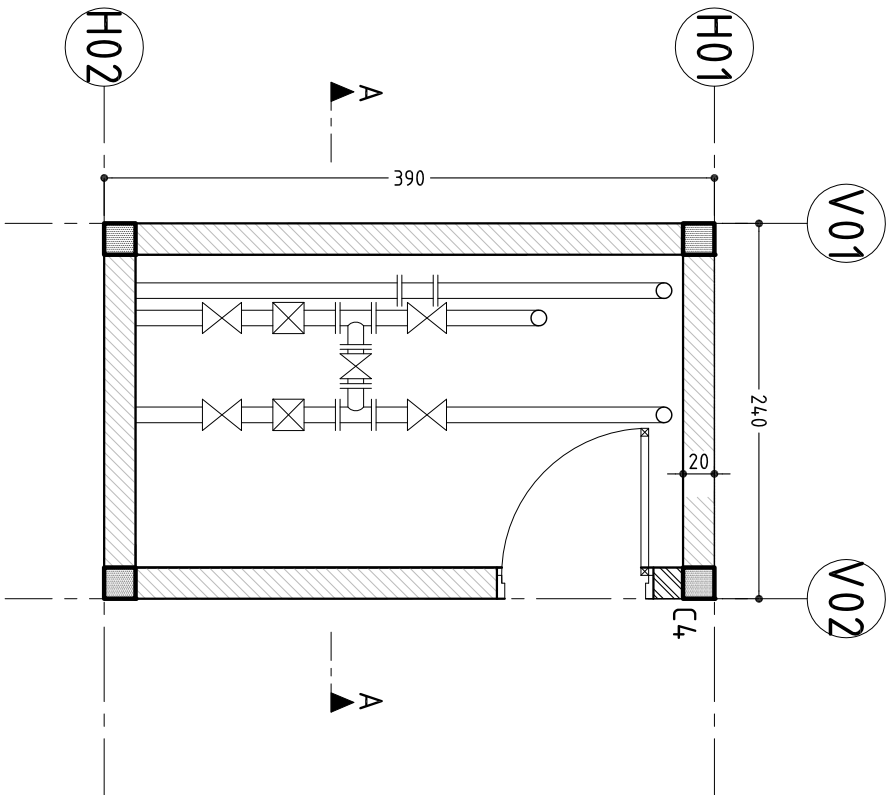


TECHNICAL ROOM PLAN

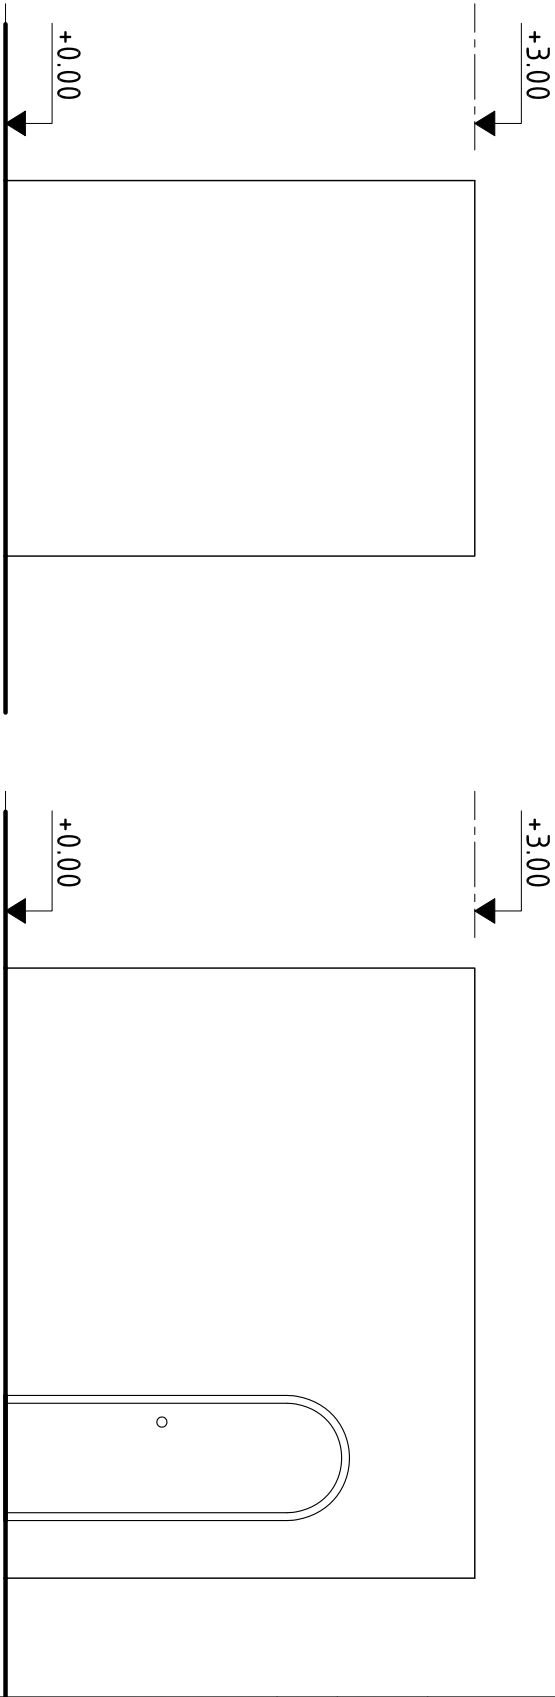
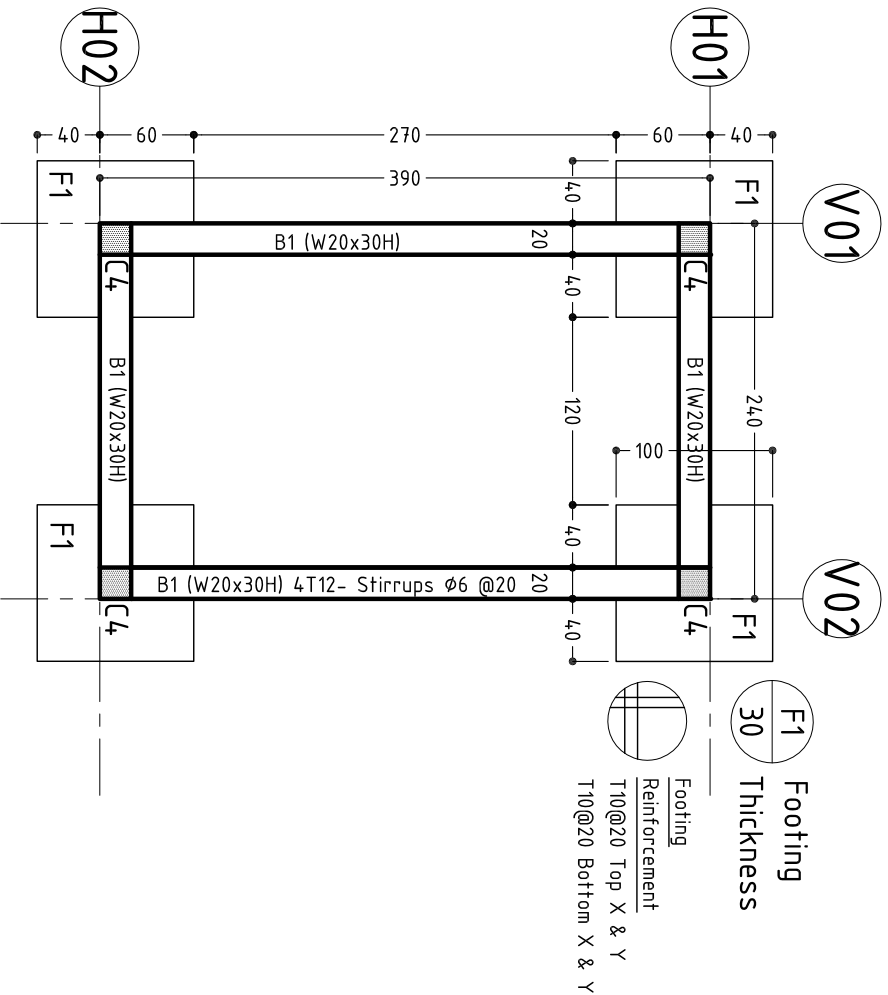


ELEVATION -A

ELEVATION-B

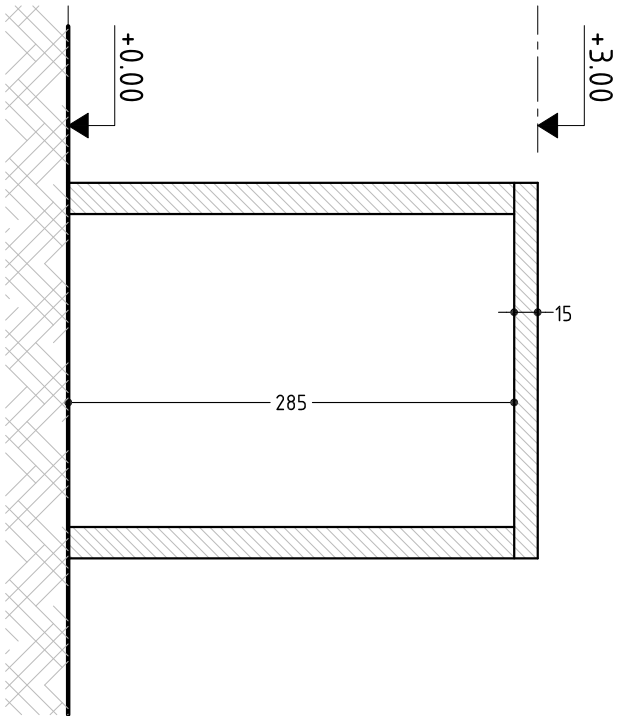

SECTION A-A

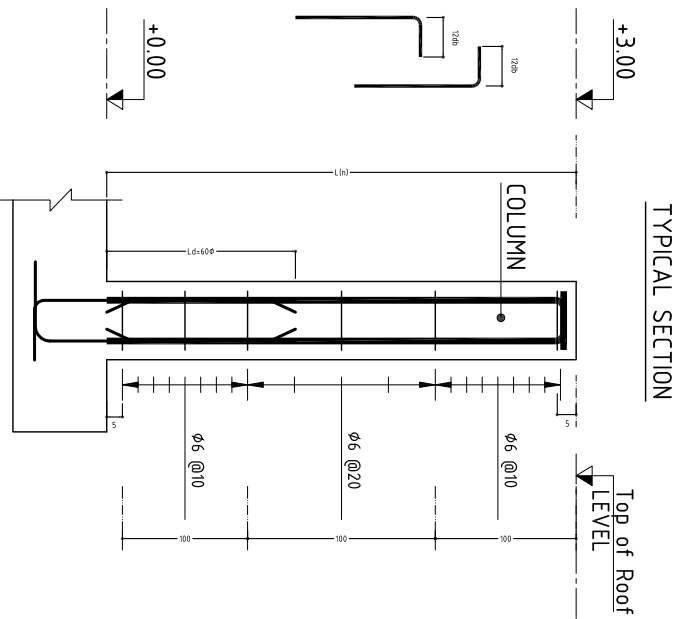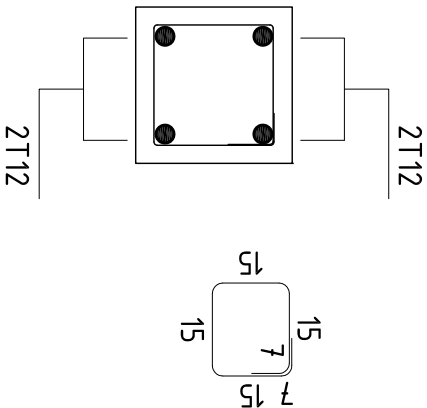[illegible]

--

Contractor:

Mechanical:

Electric

Project:

ANSARIEH WATER TOWER

Drawing Title	MECHANICAL ROOM SETTING OUT & DETAILS		
	Size	Plot No.	
	A3	1268	
	Sheet	Region	
	3/10	ANSARIEH	

ST-Z-A-MN	FP-100	03	Rev: A	Scale: 1/50
Project	Item	Mat		"



..\\UN Habitat\\t\\t\\t9- Miscellaneous Pictures\\UN Habitat Logo.jpg

REPUBLIC OF LEBANON

COUNCIL FOR DEVELOPMENT
AND RECONSTRUCTION

THE MINISTRY OF

HYDRAULIC AND ELECTRIC RESOURCE

NERP YEARS 2 &

WATER SUPPLY AND WASTEWATER PROJECT

WATER SUPPLY - TRANSMISSION LINE

NEW SITE

ANSARI E H WATER TOWER

CAPACITY 300m



\\UN Habitat\19-Miscellaneous Pictures\UN Habitat Logo

Key Plan

[illegible]


Contract

Mechanics

Electrical

Project:

ANSARIEH WATER TOWER

<div>Drawing Title</div> <div>WATER TOWER</div> <div>SECTION</div> <div>TANK SECTION</div>	<div>Size</div> <div>A3</div>	<div>Plot No.</div> <div>7268</div>	<div>N</div> 
	<div>Sheet</div> <div>4/70</div>	<div>Region</div> <div>ANSAREH</div>	
	<div>Rev</div> <div>1/100</div>	<div>Scale</div> <div>1/100</div>	
	<div>ST-ZA-AN</div> <div>FP-100</div> <div>04</div>		

