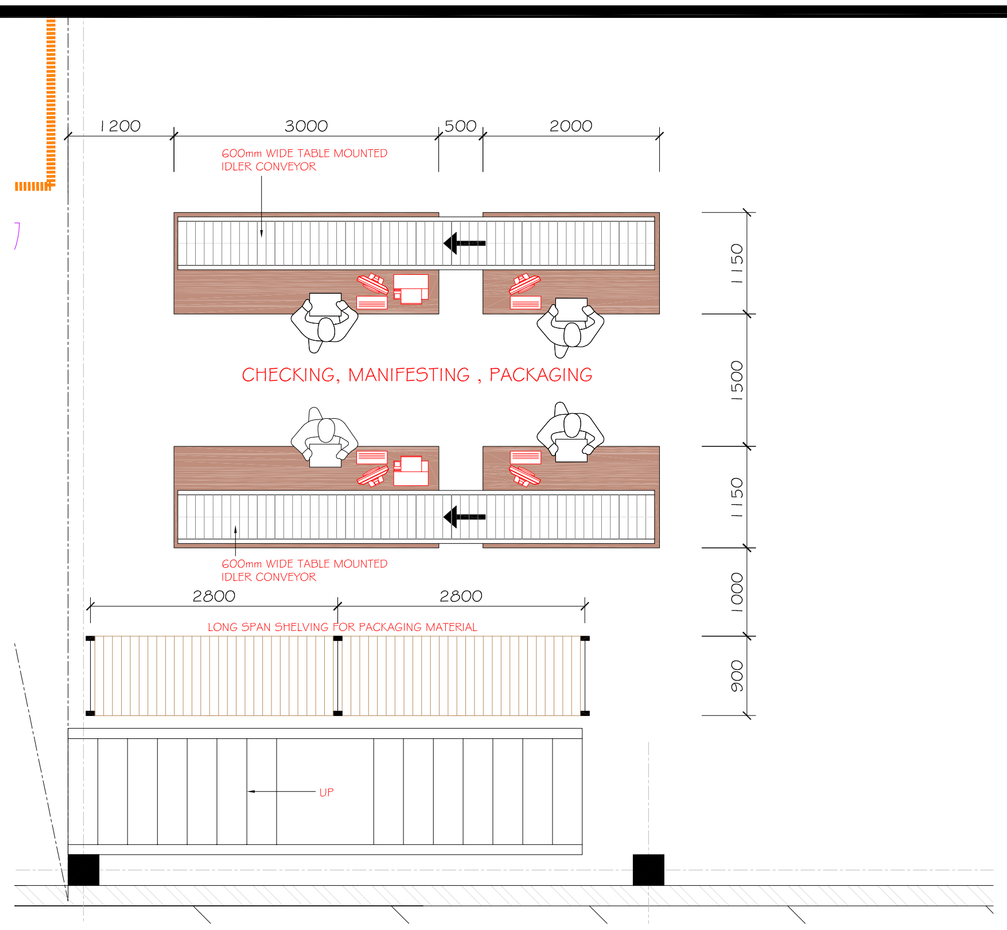


## PLAN ON MANIFESTING AREA

SCALE 1:50

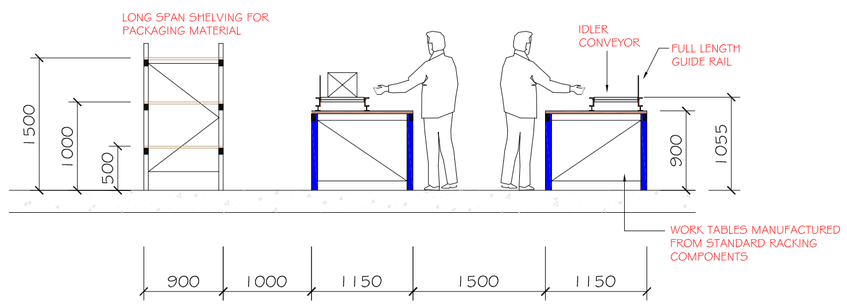


## SECTION ON MANIFESTING AREA

SCALE 1:50

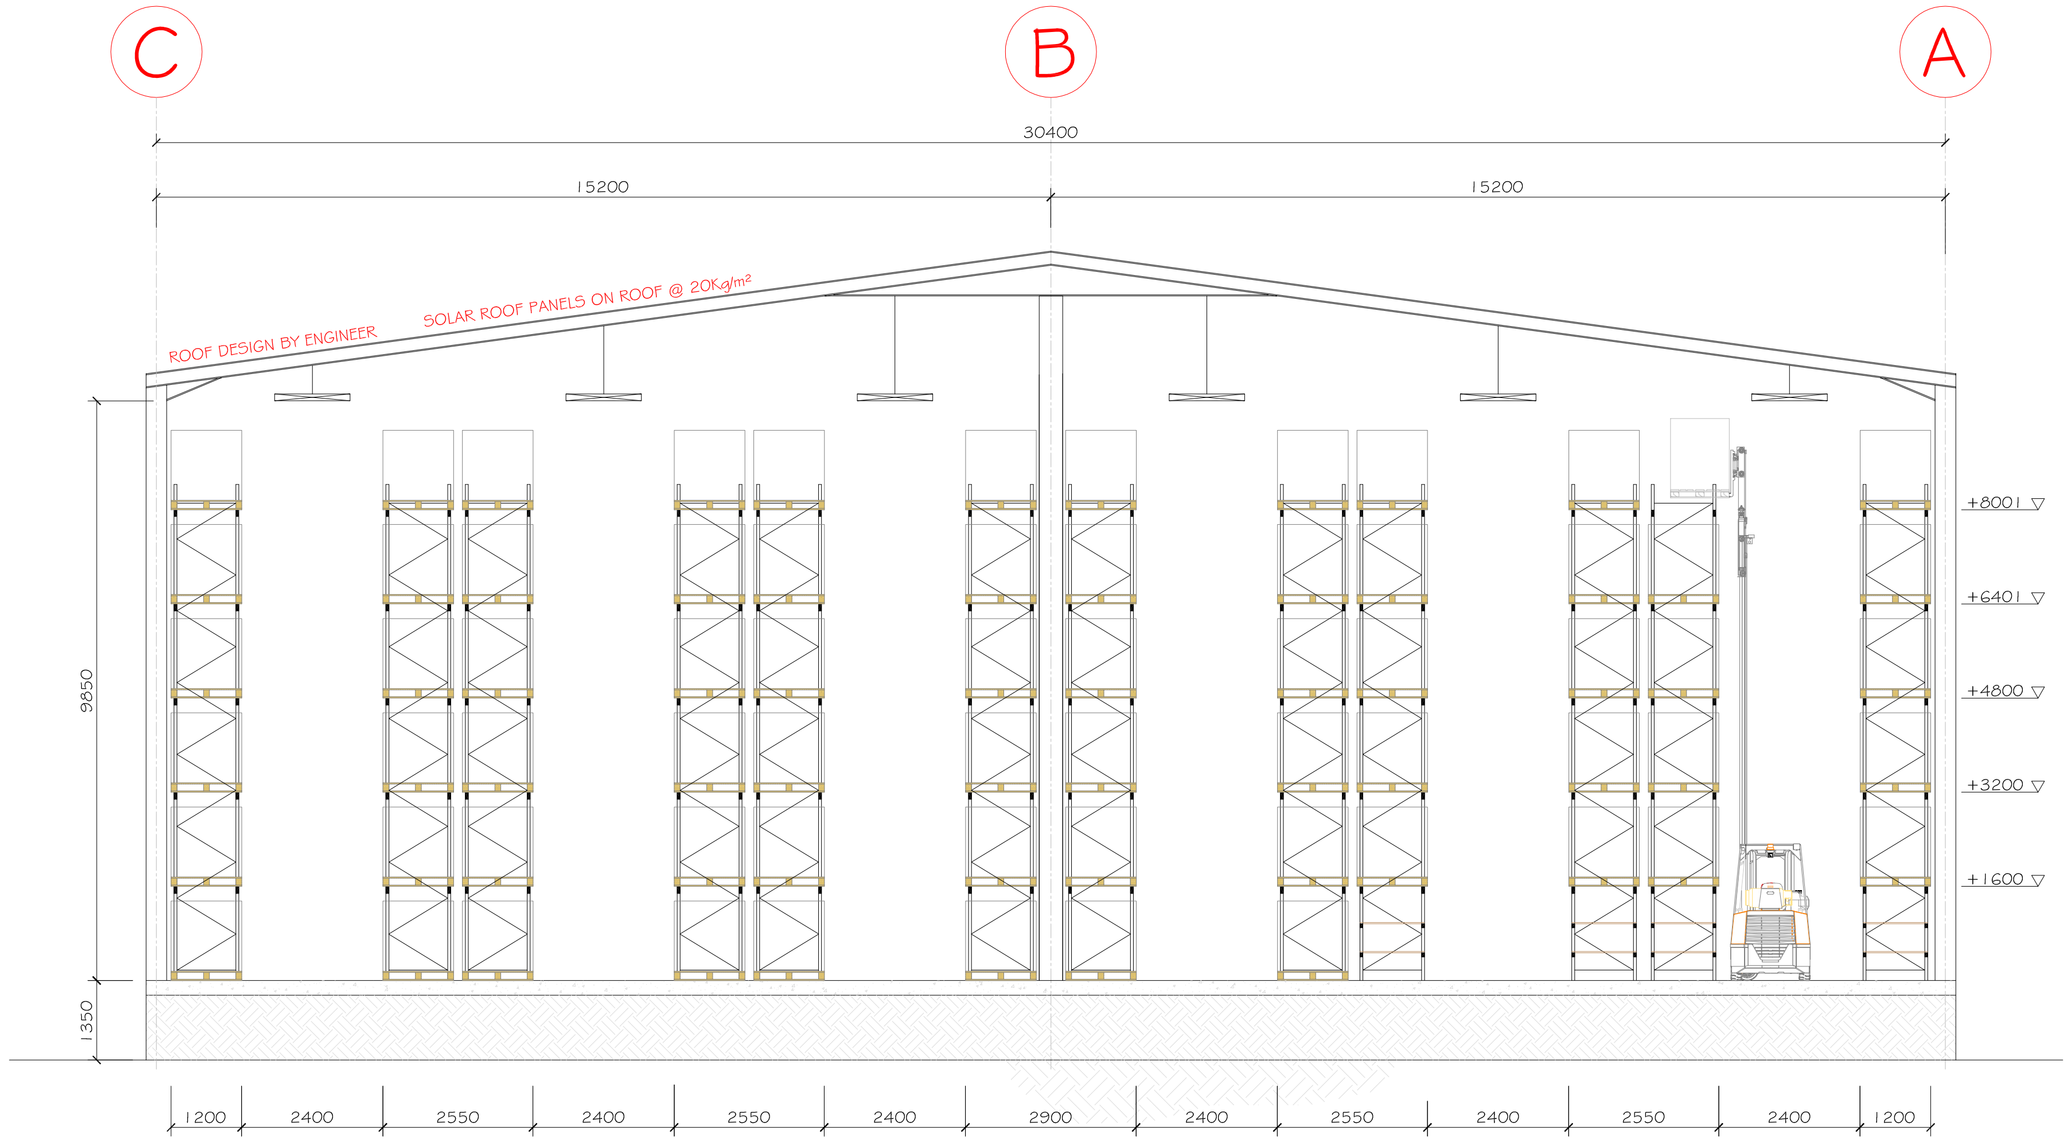


## SECTION THROUGH PROPOSED DISTRIBUTION CENTRE

SCALE 1:75

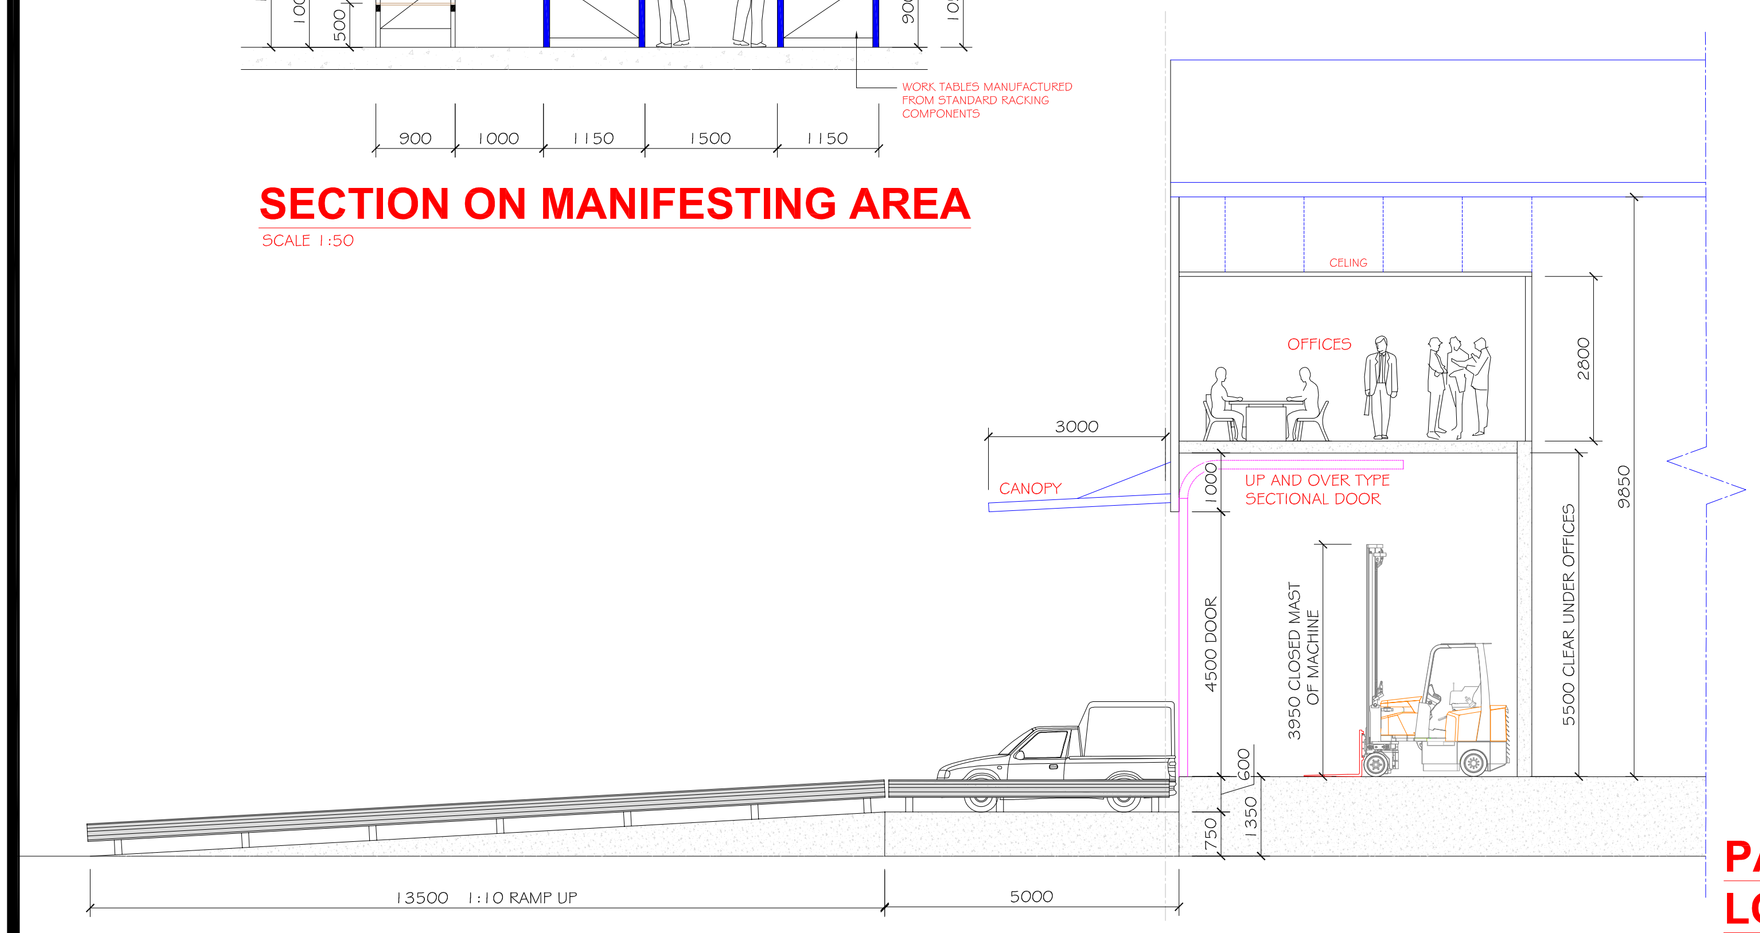


## PART SECTION THROUGH ON GRADE LOADING AND INTERNAL OFFICES

SCALE 1:75

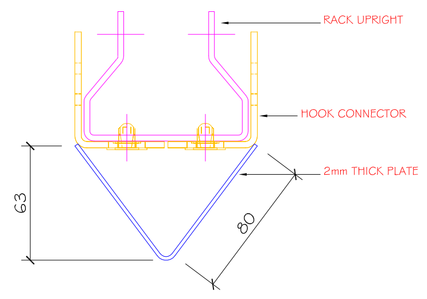


PLAN

## DETAIL ON LABEL BRACKET HOLDER ( 1 PER AISLE FACING UPRIGHT)

SCALE NTS

SIDE VIEW ON LABEL BRACKET HOLDER

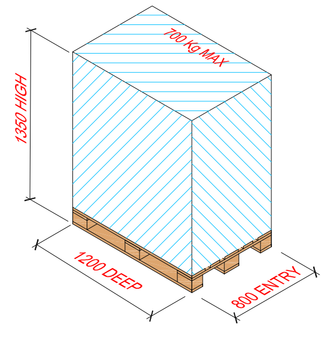


## PALLET AND LOAD PROFILE

SCALE: NTS

| | | | |
|---|---|---|---|
| **PROJECT:** MSL HUBS ZAMBIA | | **CLIENT:** | |
| **DRAWING TITLE:** SECTIONS | | | |
| **DRAWING NUMBER:** MPK 003 | **SCALE:** 1:200 | **REVISION:** A | DATE: OCT 2016 |

THIS DRAWING AND ALL INFORMATION THEREIN REMAINS THE PROPERTY OF LG SPECIALIST WAREHOUSE CONSULTANT. COPYRIGHT RESERVED.

Specialist Warehouse Consultant
TEL: +27 (0)82 330 9545
EMAIL: les@ontega.co.za

| REV: | REVISION DESCRIPTION | DATE: | DRAWN |
|---|---|---|---|