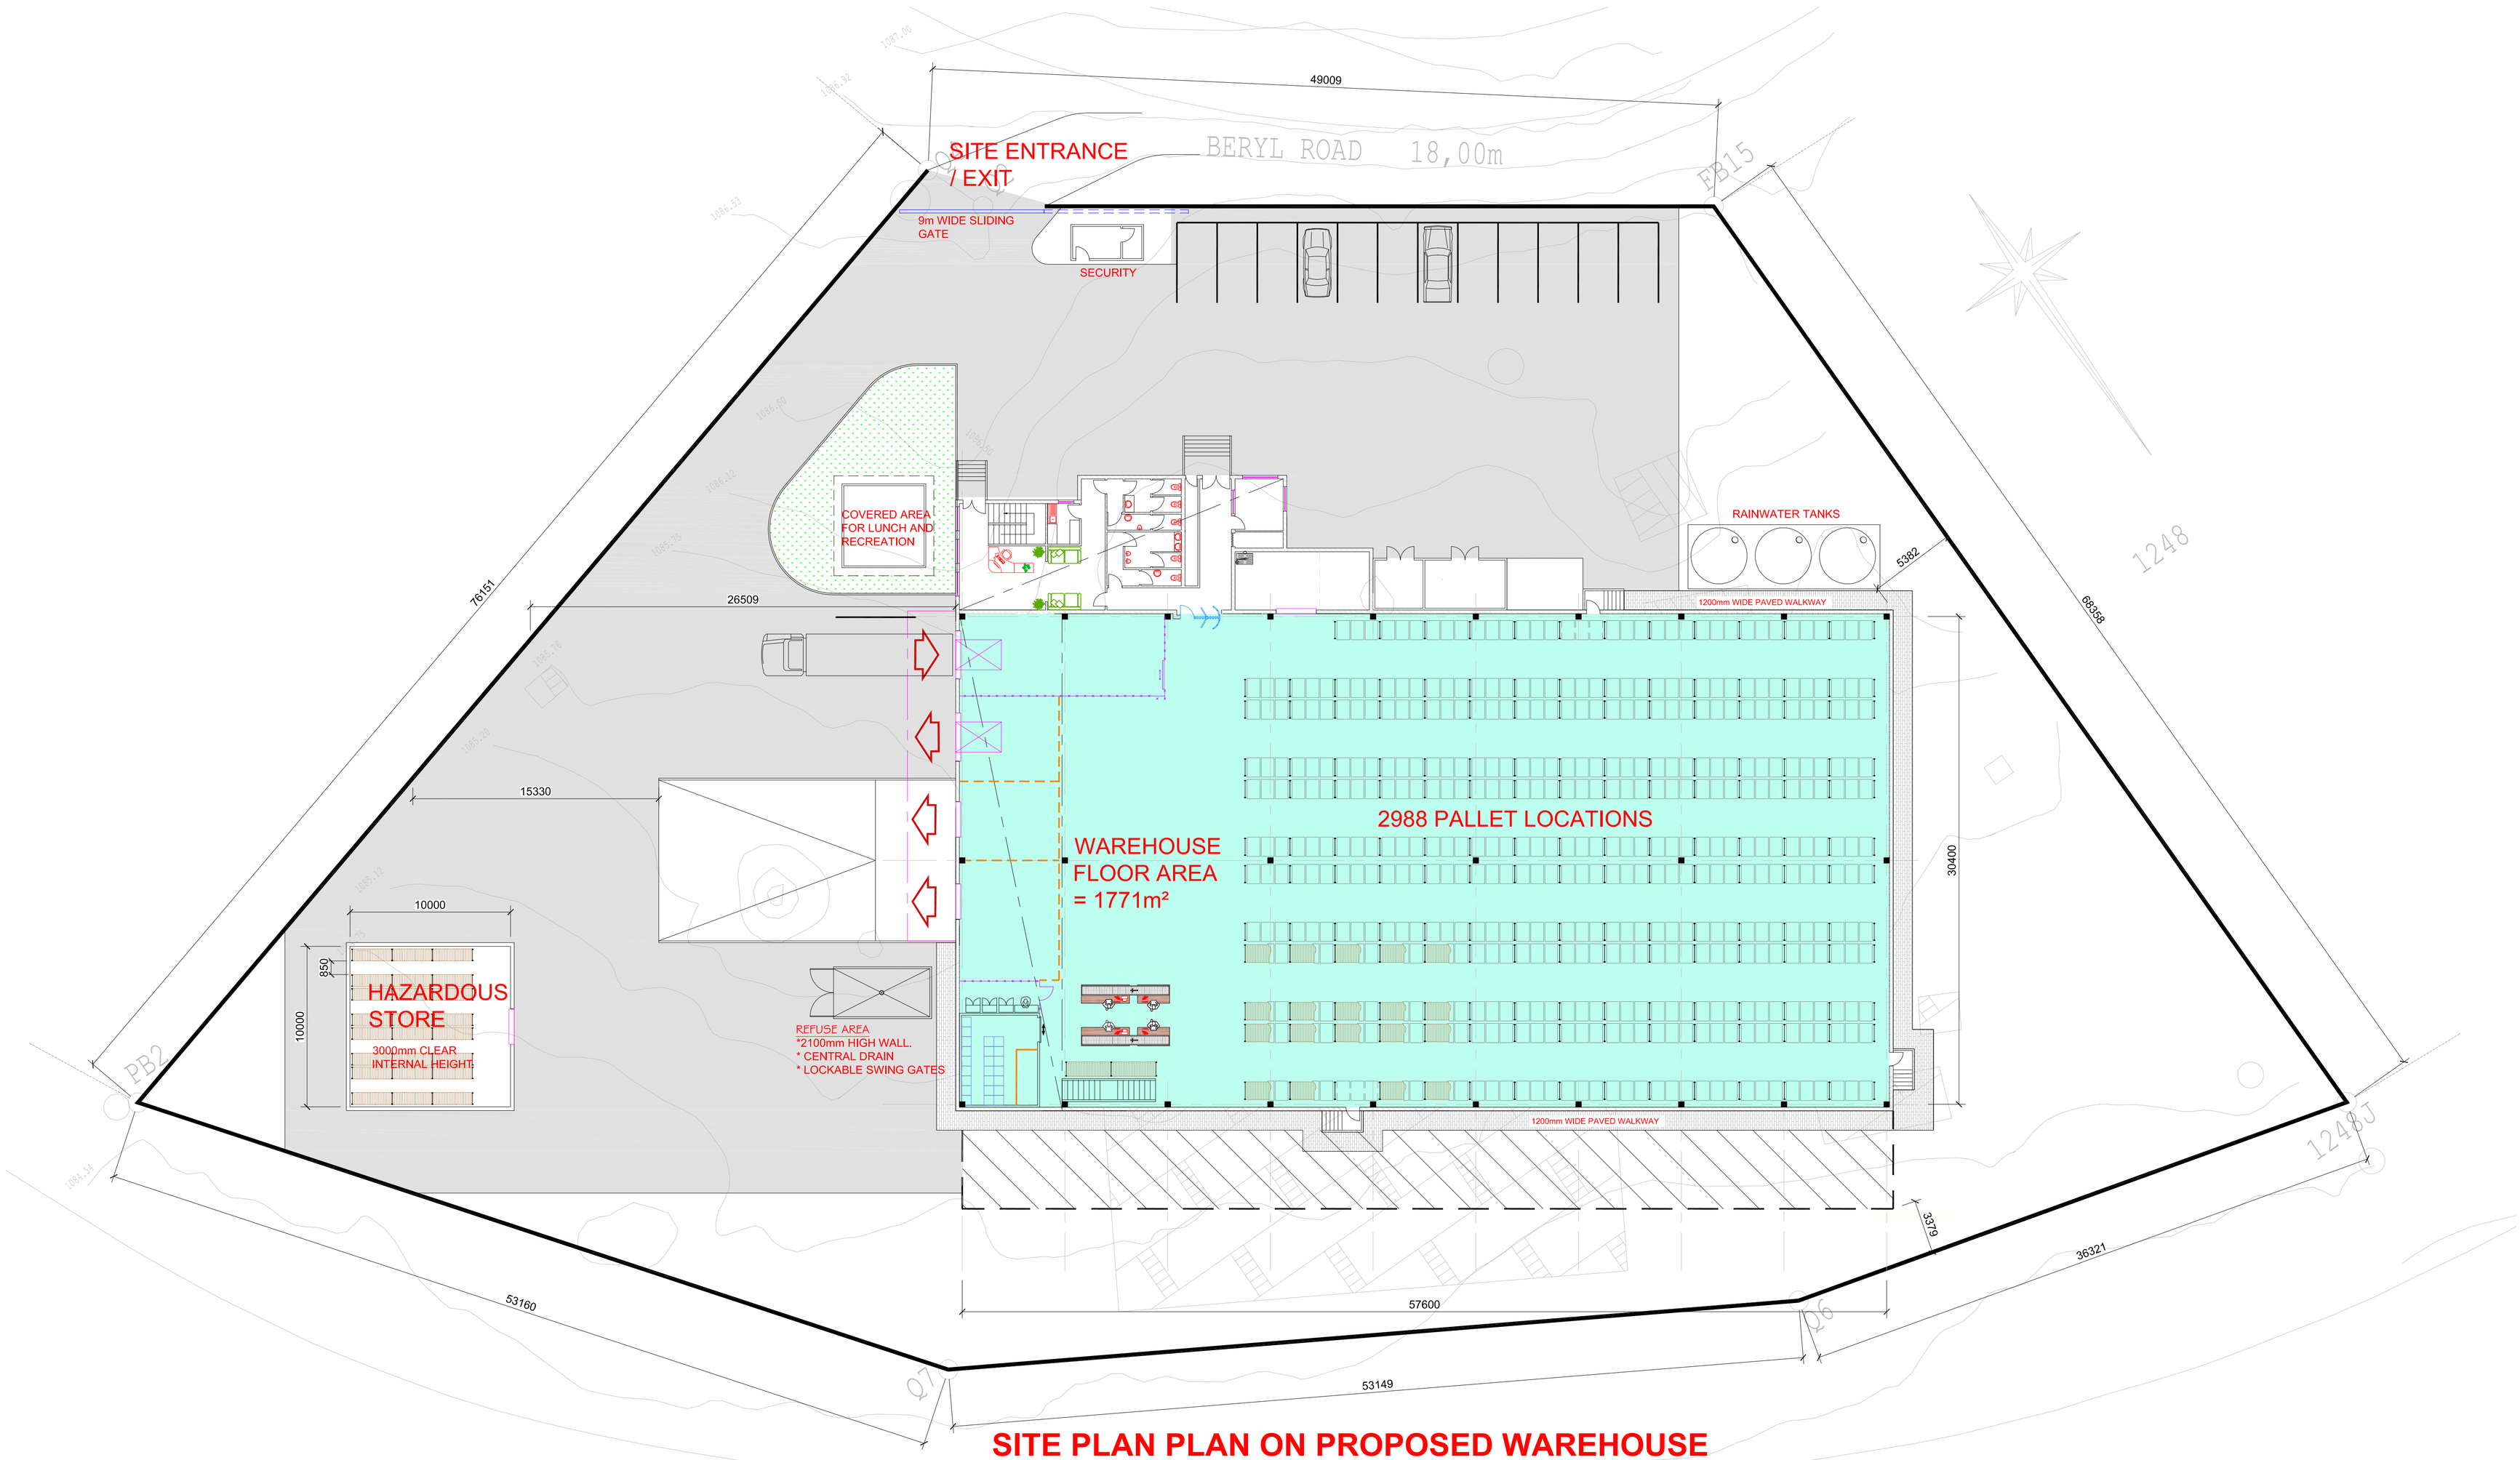

SITE PLAN PLAN ON PROPOSED WAREHOUSE

SCALE 1:200

PROJECT: NATPHARM ZIMBABWE - MASVINGO SITE			
DRAWING TITLE: SITE PLAN			
DRAWING NUMBER: NAT-2 001	**SCALE:** 1:200	**REVISION:** C	**DATE:** OCT 2016

CLIENT:

NatPharm — Access to Affordable Quality Medicines

THIS DRAWING AND ALL INFORMATION THEREIN REMAINS THE PROPERTY OF LG SPECIALIST WAREHOUSE CONSULTANT. COPYRIGHT RESERVED.

Specialist Warehouse Consultant
TEL: +27 (0)82 330 9345
EMAIL: lex@ontega.co.za

REV:	REVISION DESCRIPTION	DATE:	DRAWN