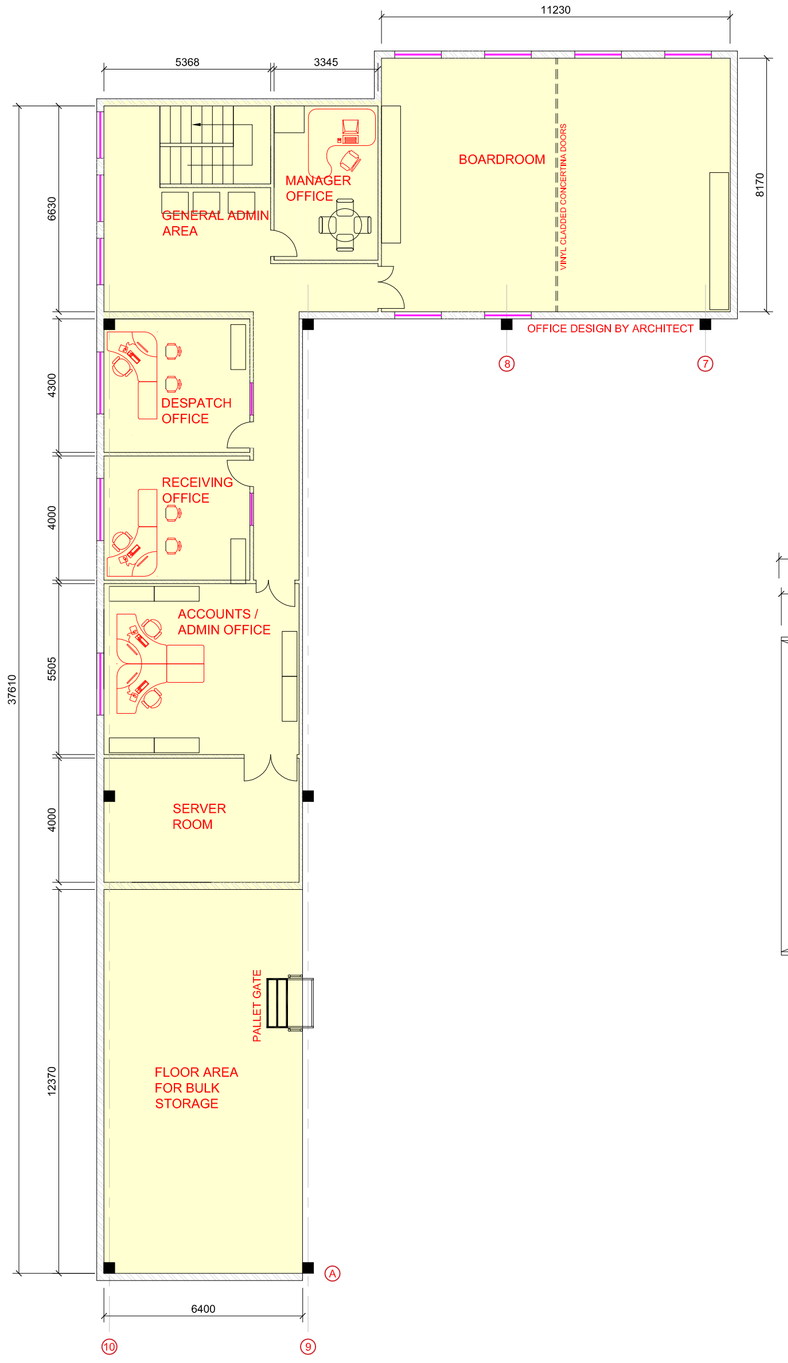

PLAN ON CONCEPT 2nd LEVEL OFFICES

SCALE 1:100

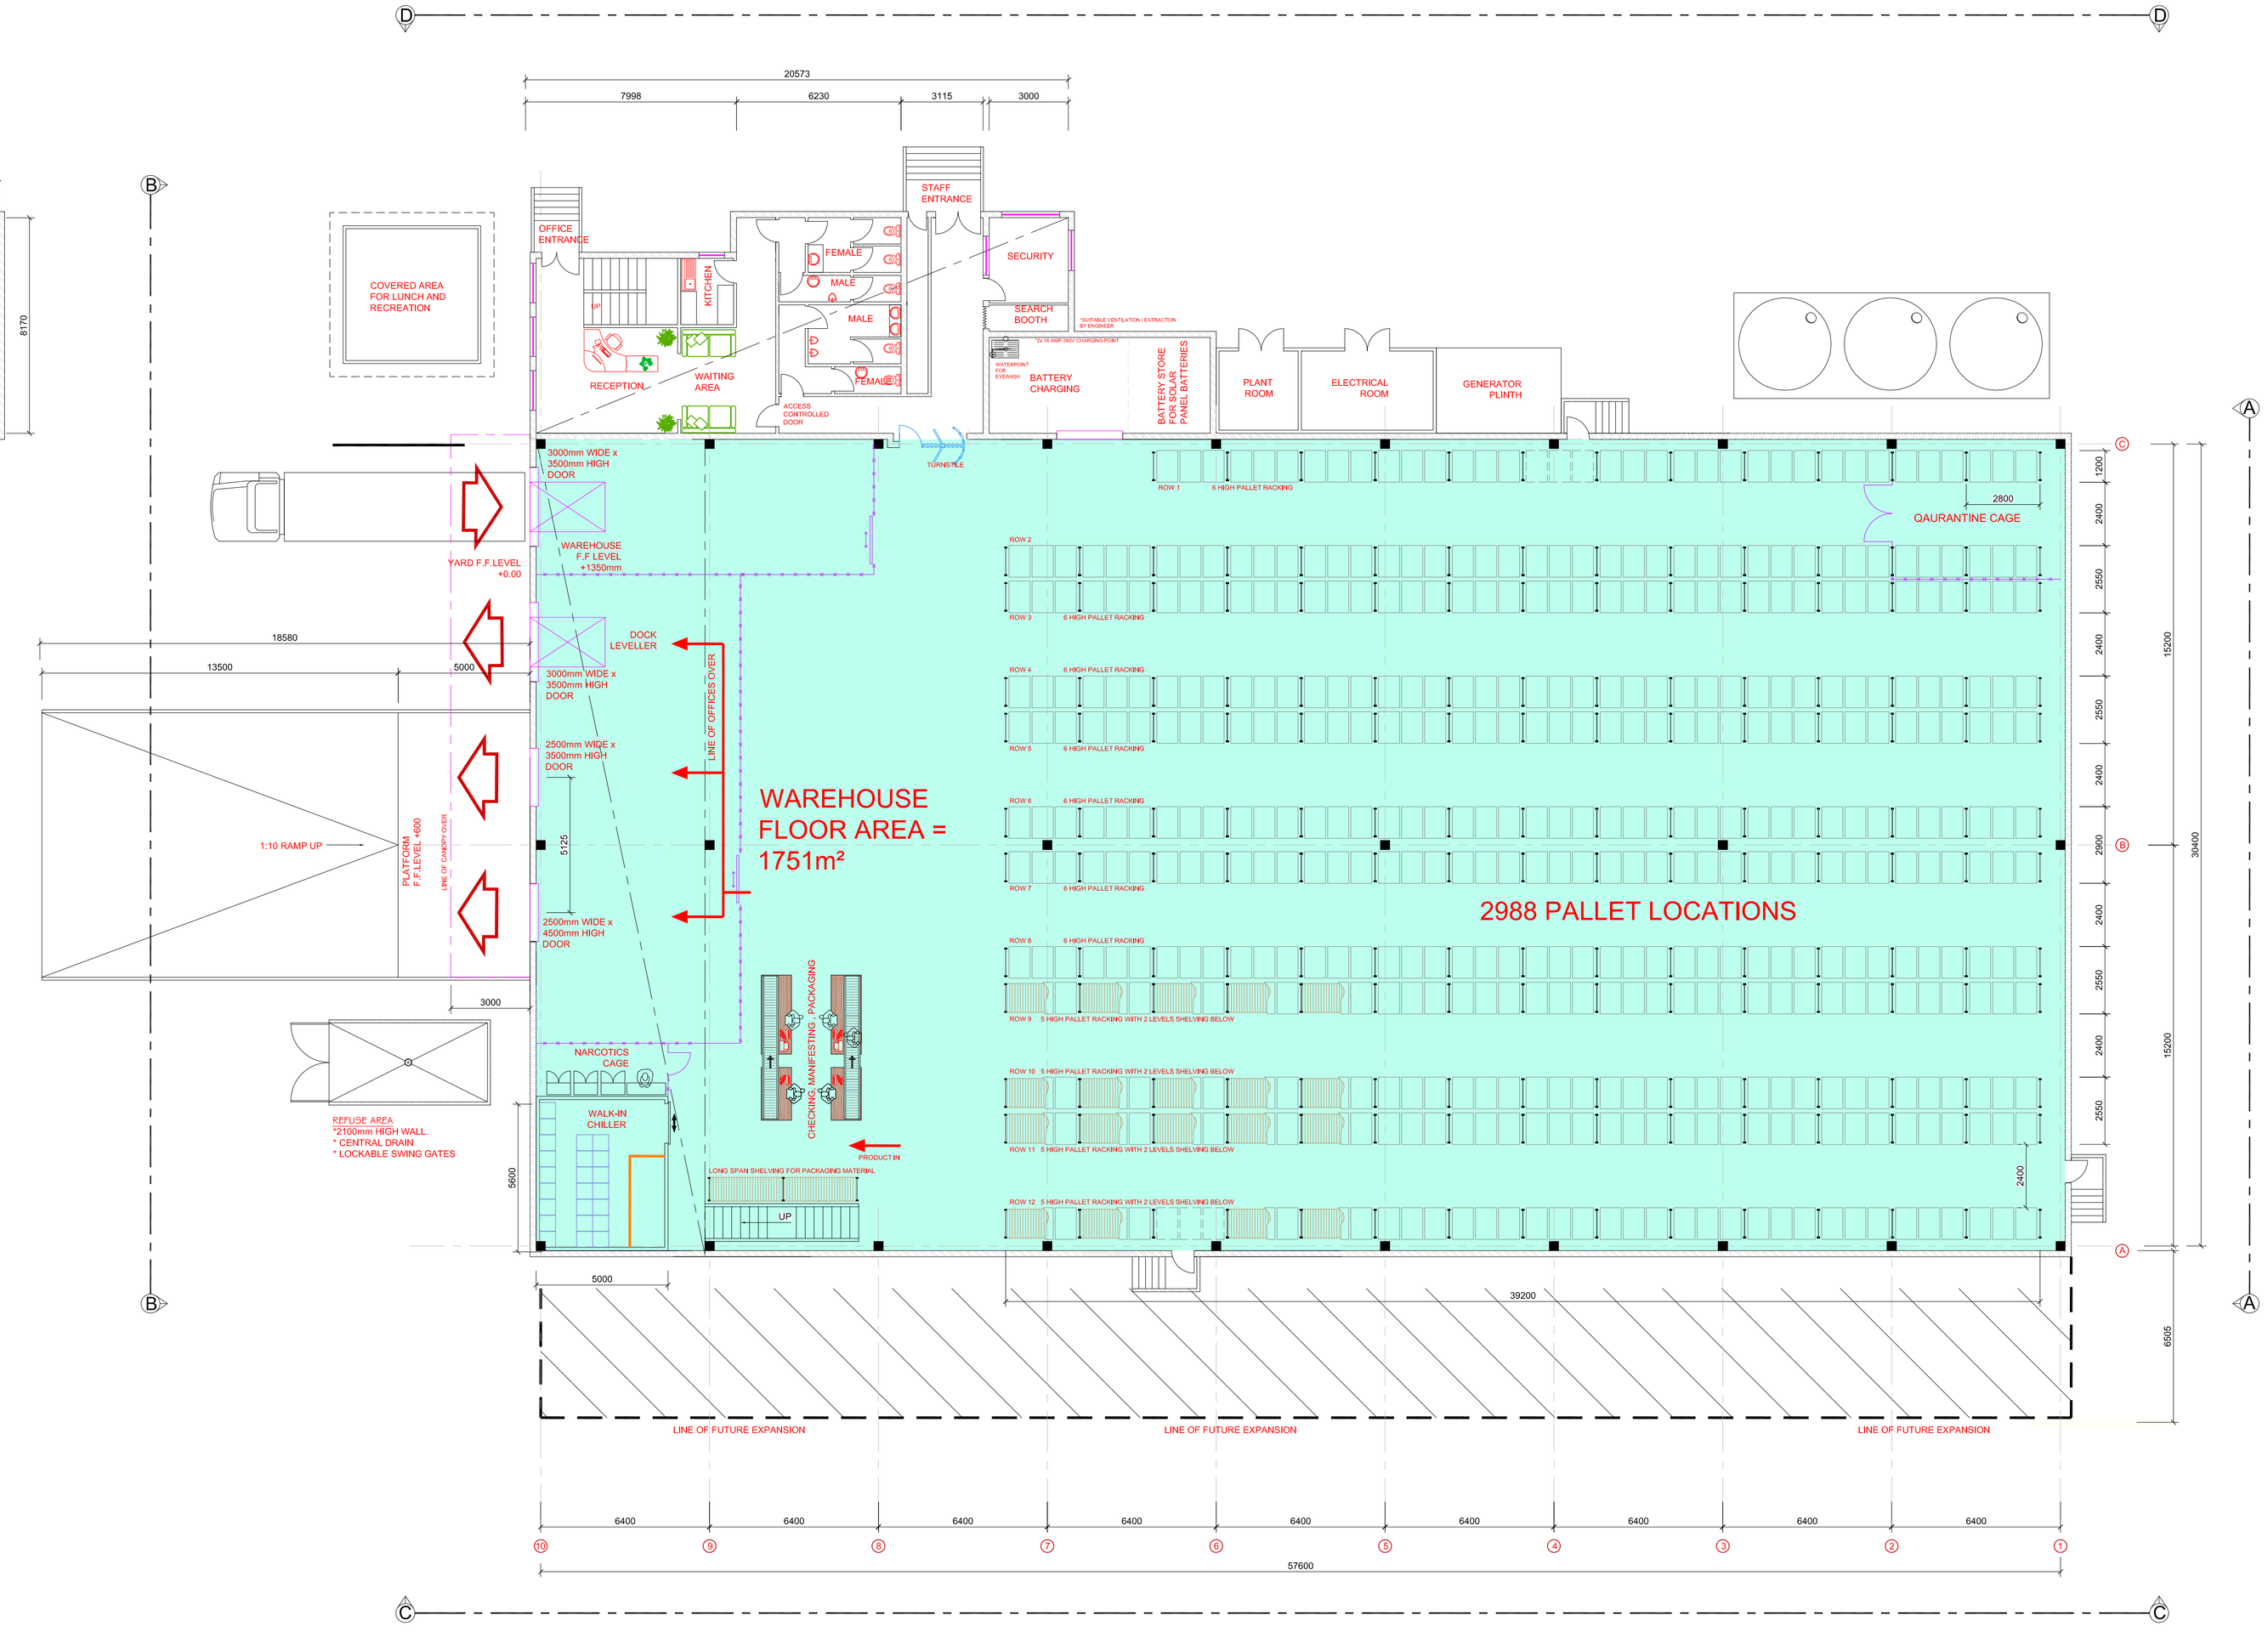

PLAN ON PROPOSED WAREHOUSE

SCALE 1:100

PROJECT: NATPHARM ZIMBABWE - MASVINGO SITE			CLIENT: UNDP NatPharm Access to Affordable Quality Medicines	Specialist Warehouse Consultant TEL: +27 (0)83 330 9545 EMAIL: lo@onlego.co.za	REV: REVISION DESCRIPTION / DATE: / DRAWN:
DRAWING TITLE: WAREHOUSE PLAN					
DRAWING NUMBER: NAT-2 002	SCALE: 1:200	REVISION: C	DATE: OCT 2016	THIS DRAWING AND ALL INFORMATION THEREIN REMAINS THE PROPERTY OF LG SPECIALIST WAREHOUSE CONSULTANT, COPYRIGHT RESERVED.	