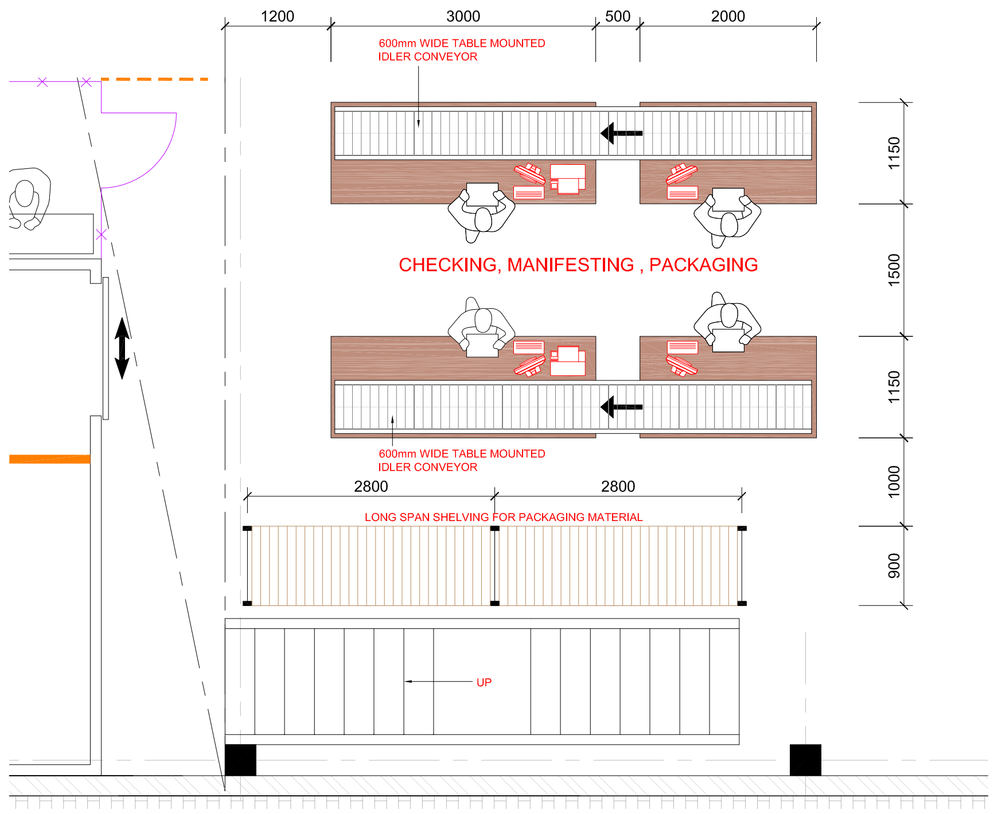

PLAN ON MANIFESTING AREA

SCALE 1:50

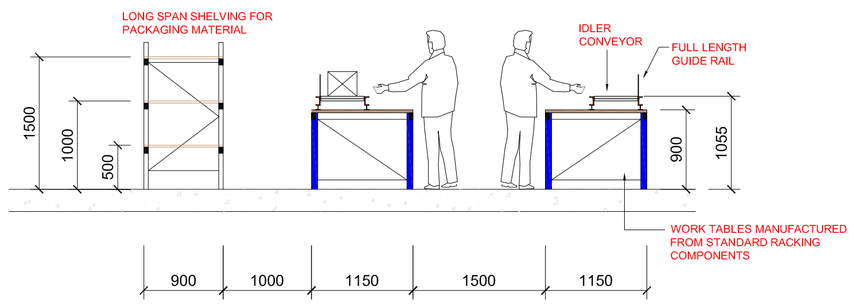

SECTION ON MANIFESTING AREA

SCALE 1:50

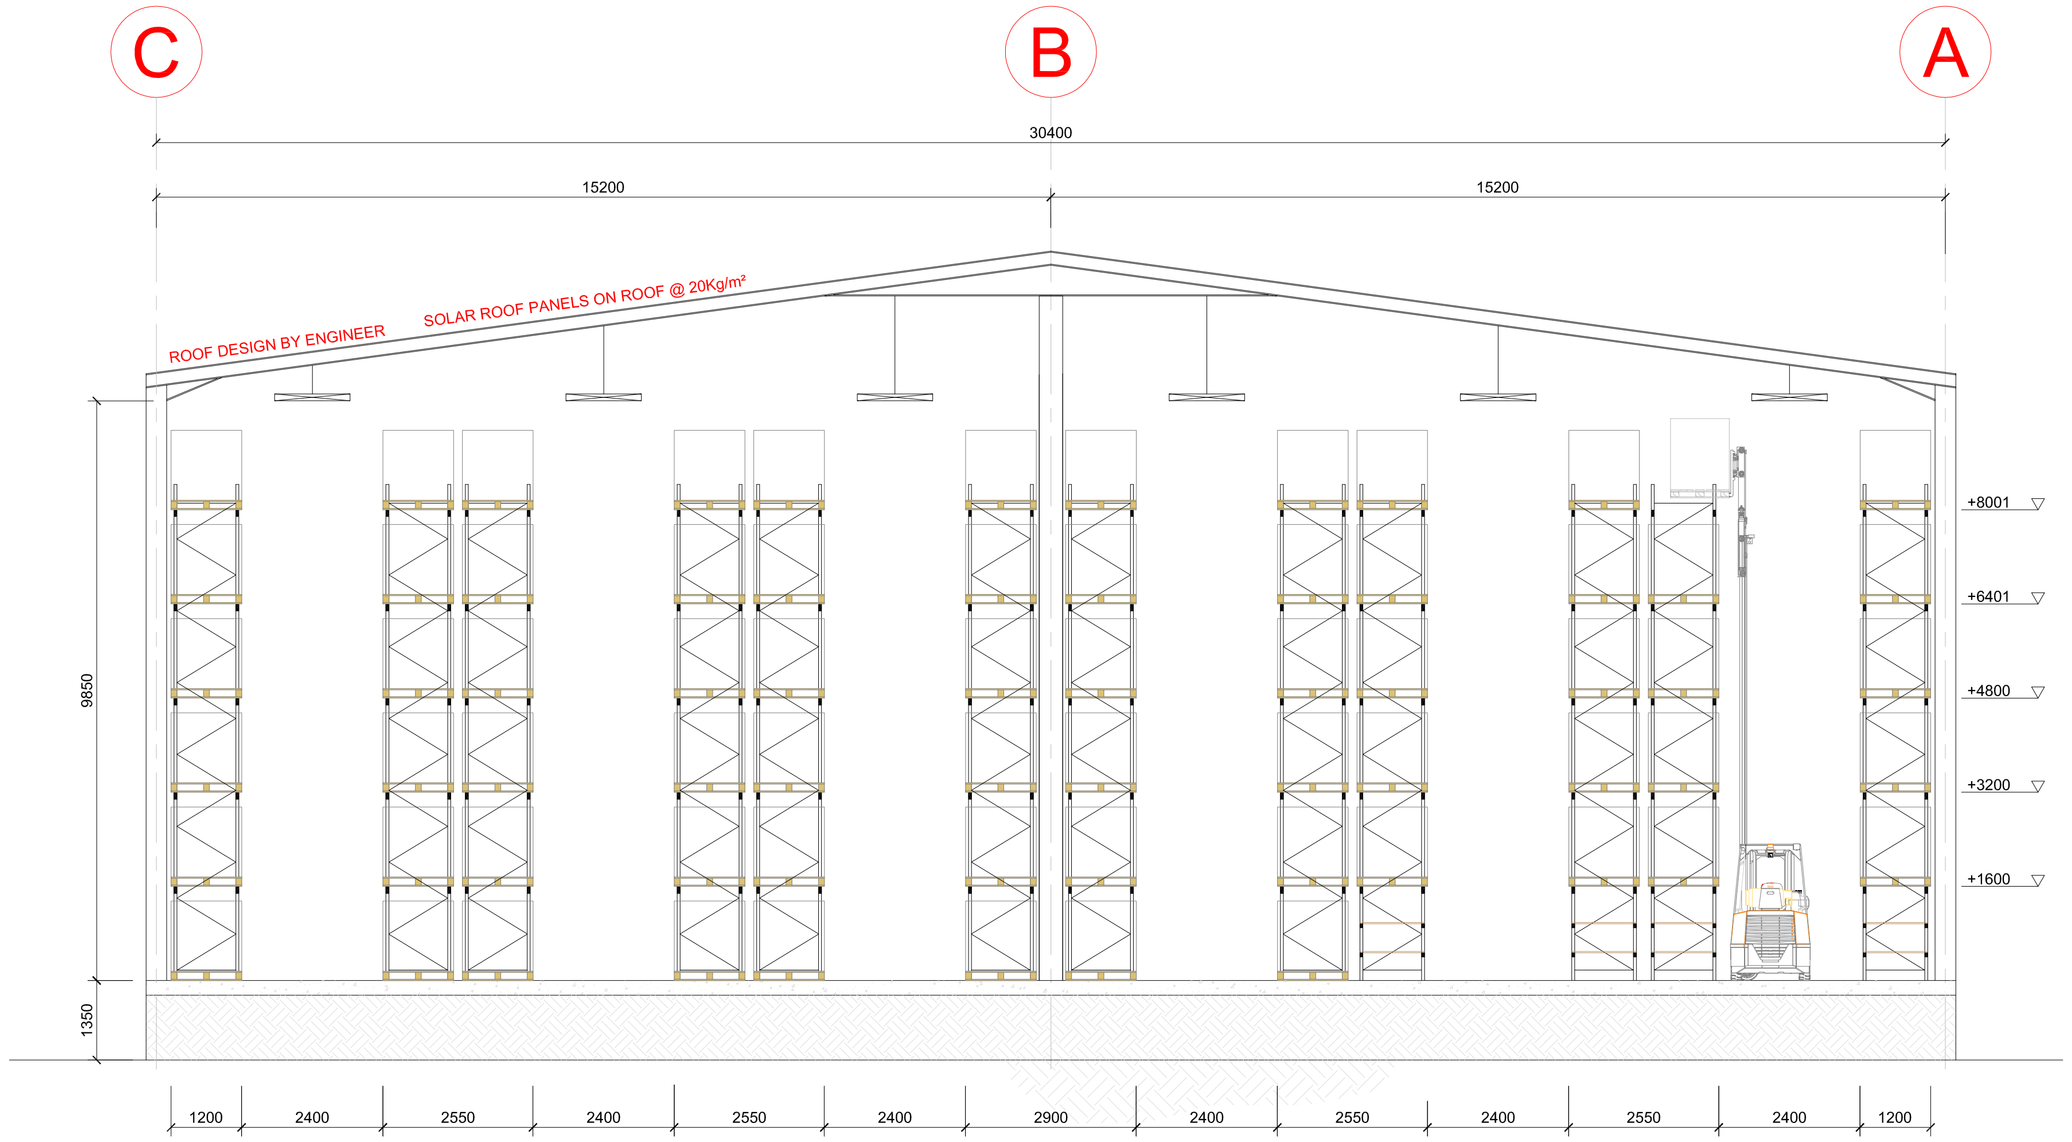

SECTION THROUGH PROPOSED DISTRIBUTION CENTRE

SCALE 1:75

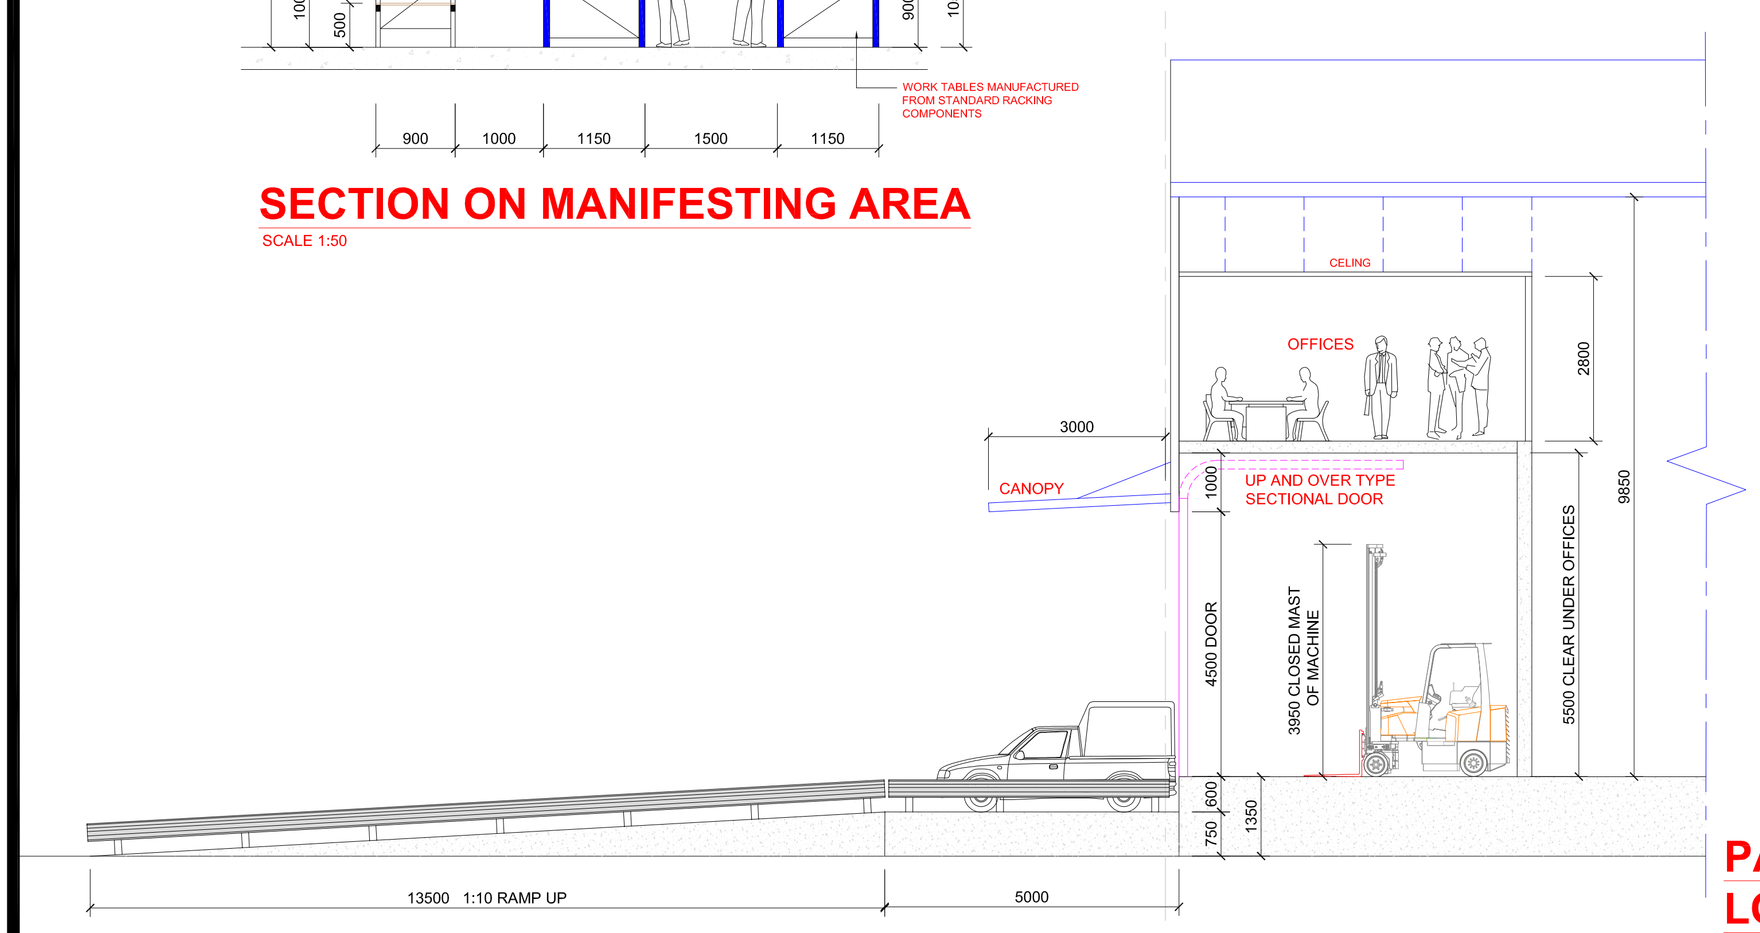

PART SECTION THROUGH ON GRADE LOADING AND INTERNAL OFFICES

SCALE 1:75

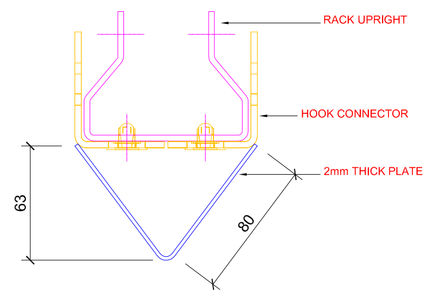

PLAN

DETAIL ON LABEL BRACKET HOLDER (1 PER AISLE FACING UPRIGHT)

SCALE NTS

SIDE VIEW ON LABEL BRACKET HOLDER

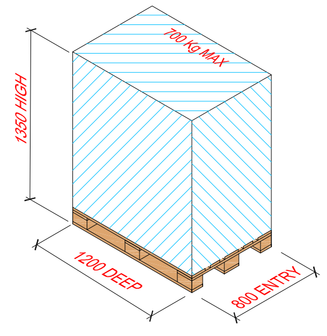

PALLET AND LOAD PROFILE

SCALE: NTS

PROJECT: NATPHARM ZIMBABWE - MASVINGO SITE			
DRAWING TITLE: SECTIONS			
DRAWING NUMBER: NAT-2 003	SCALE: 1:200	REVISION: B	DATE: OCT 2016

CLIENT: UNDP NatPharm Access to Affordable Quality Medicines

THIS DRAWING AND ALL INFORMATION THEREIN REMAINS THE PROPERTY OF LG SPECIALIST WAREHOUSE CONSULTANT. COPYRIGHT RESERVED.

Specialist Warehouse Consultant
TEL: +27 (0)82 330 9545
EMAIL: les@ontega.co.za

REV:	REVISION DESCRIPTION	DATE:	DRAWN