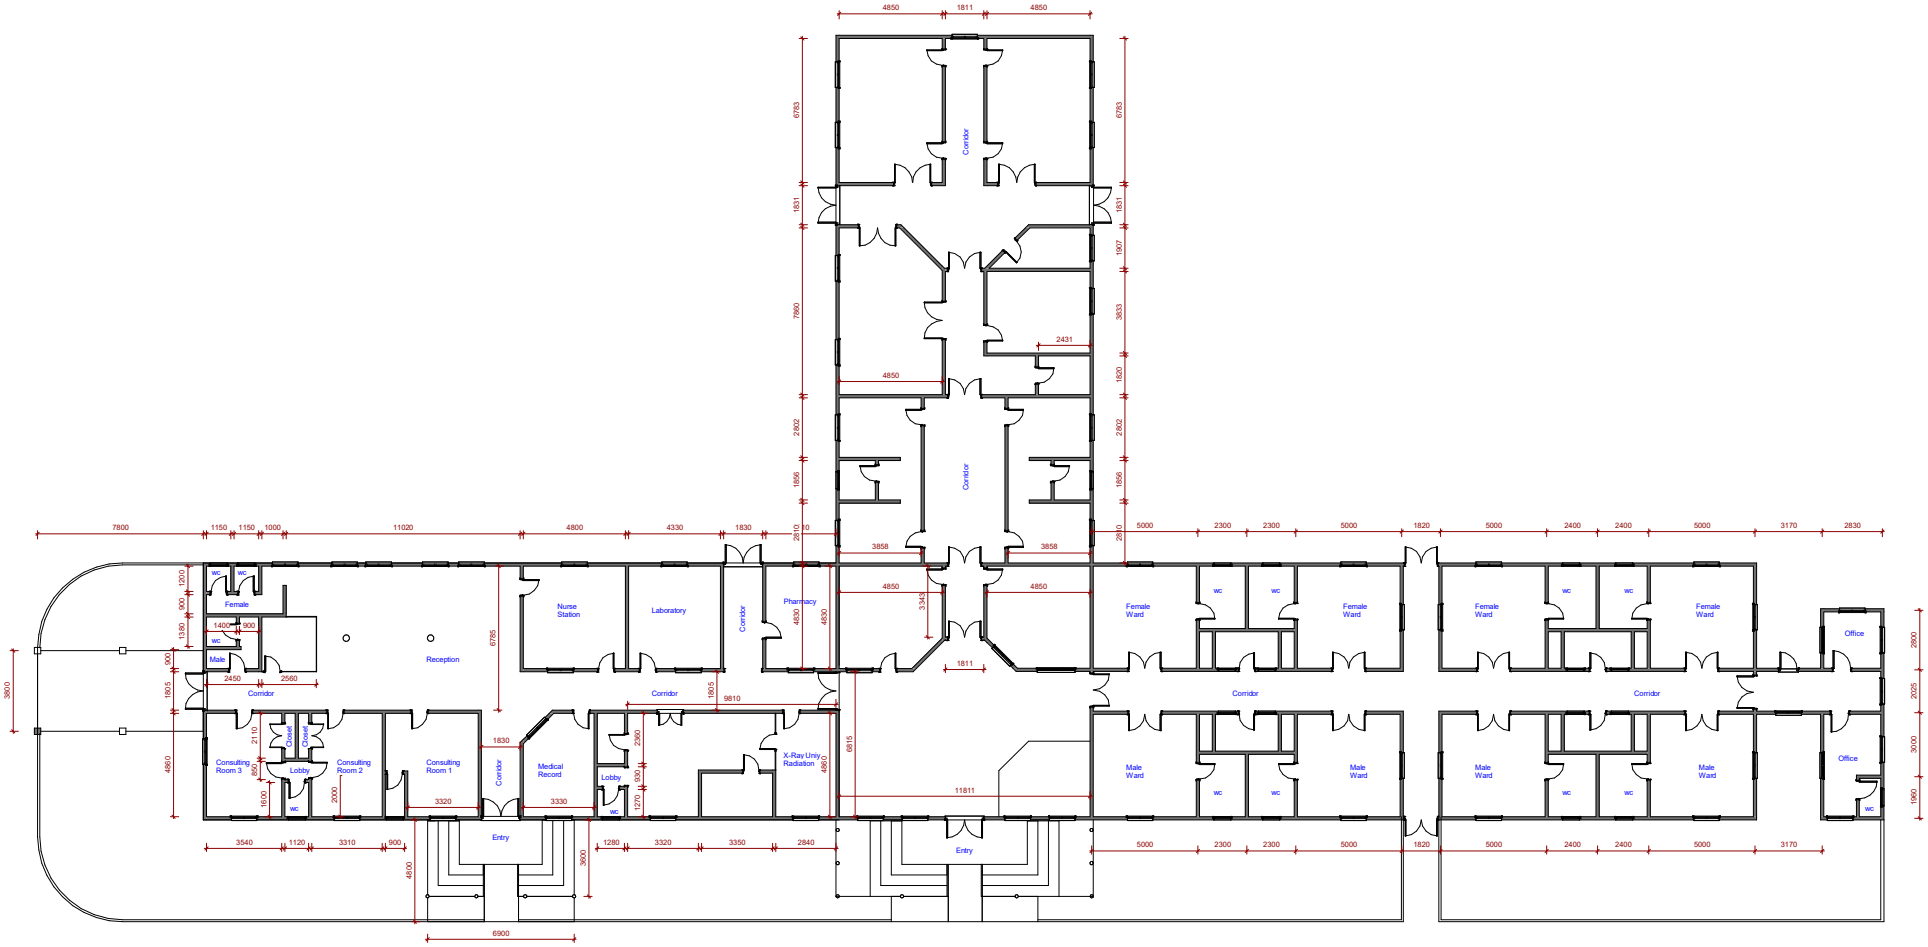
Corridor
Female
Male
Reception
Nurse Station
Laboratory
Pharmacy
Consulting Room 3
Closet
Closet
Lobby
Consulting Room 2
Consulting Room 1
Medical Record
X-Ray Unit/ Radiation
Entry
Female Ward
Male Ward
Office
wc

Floor Plan.