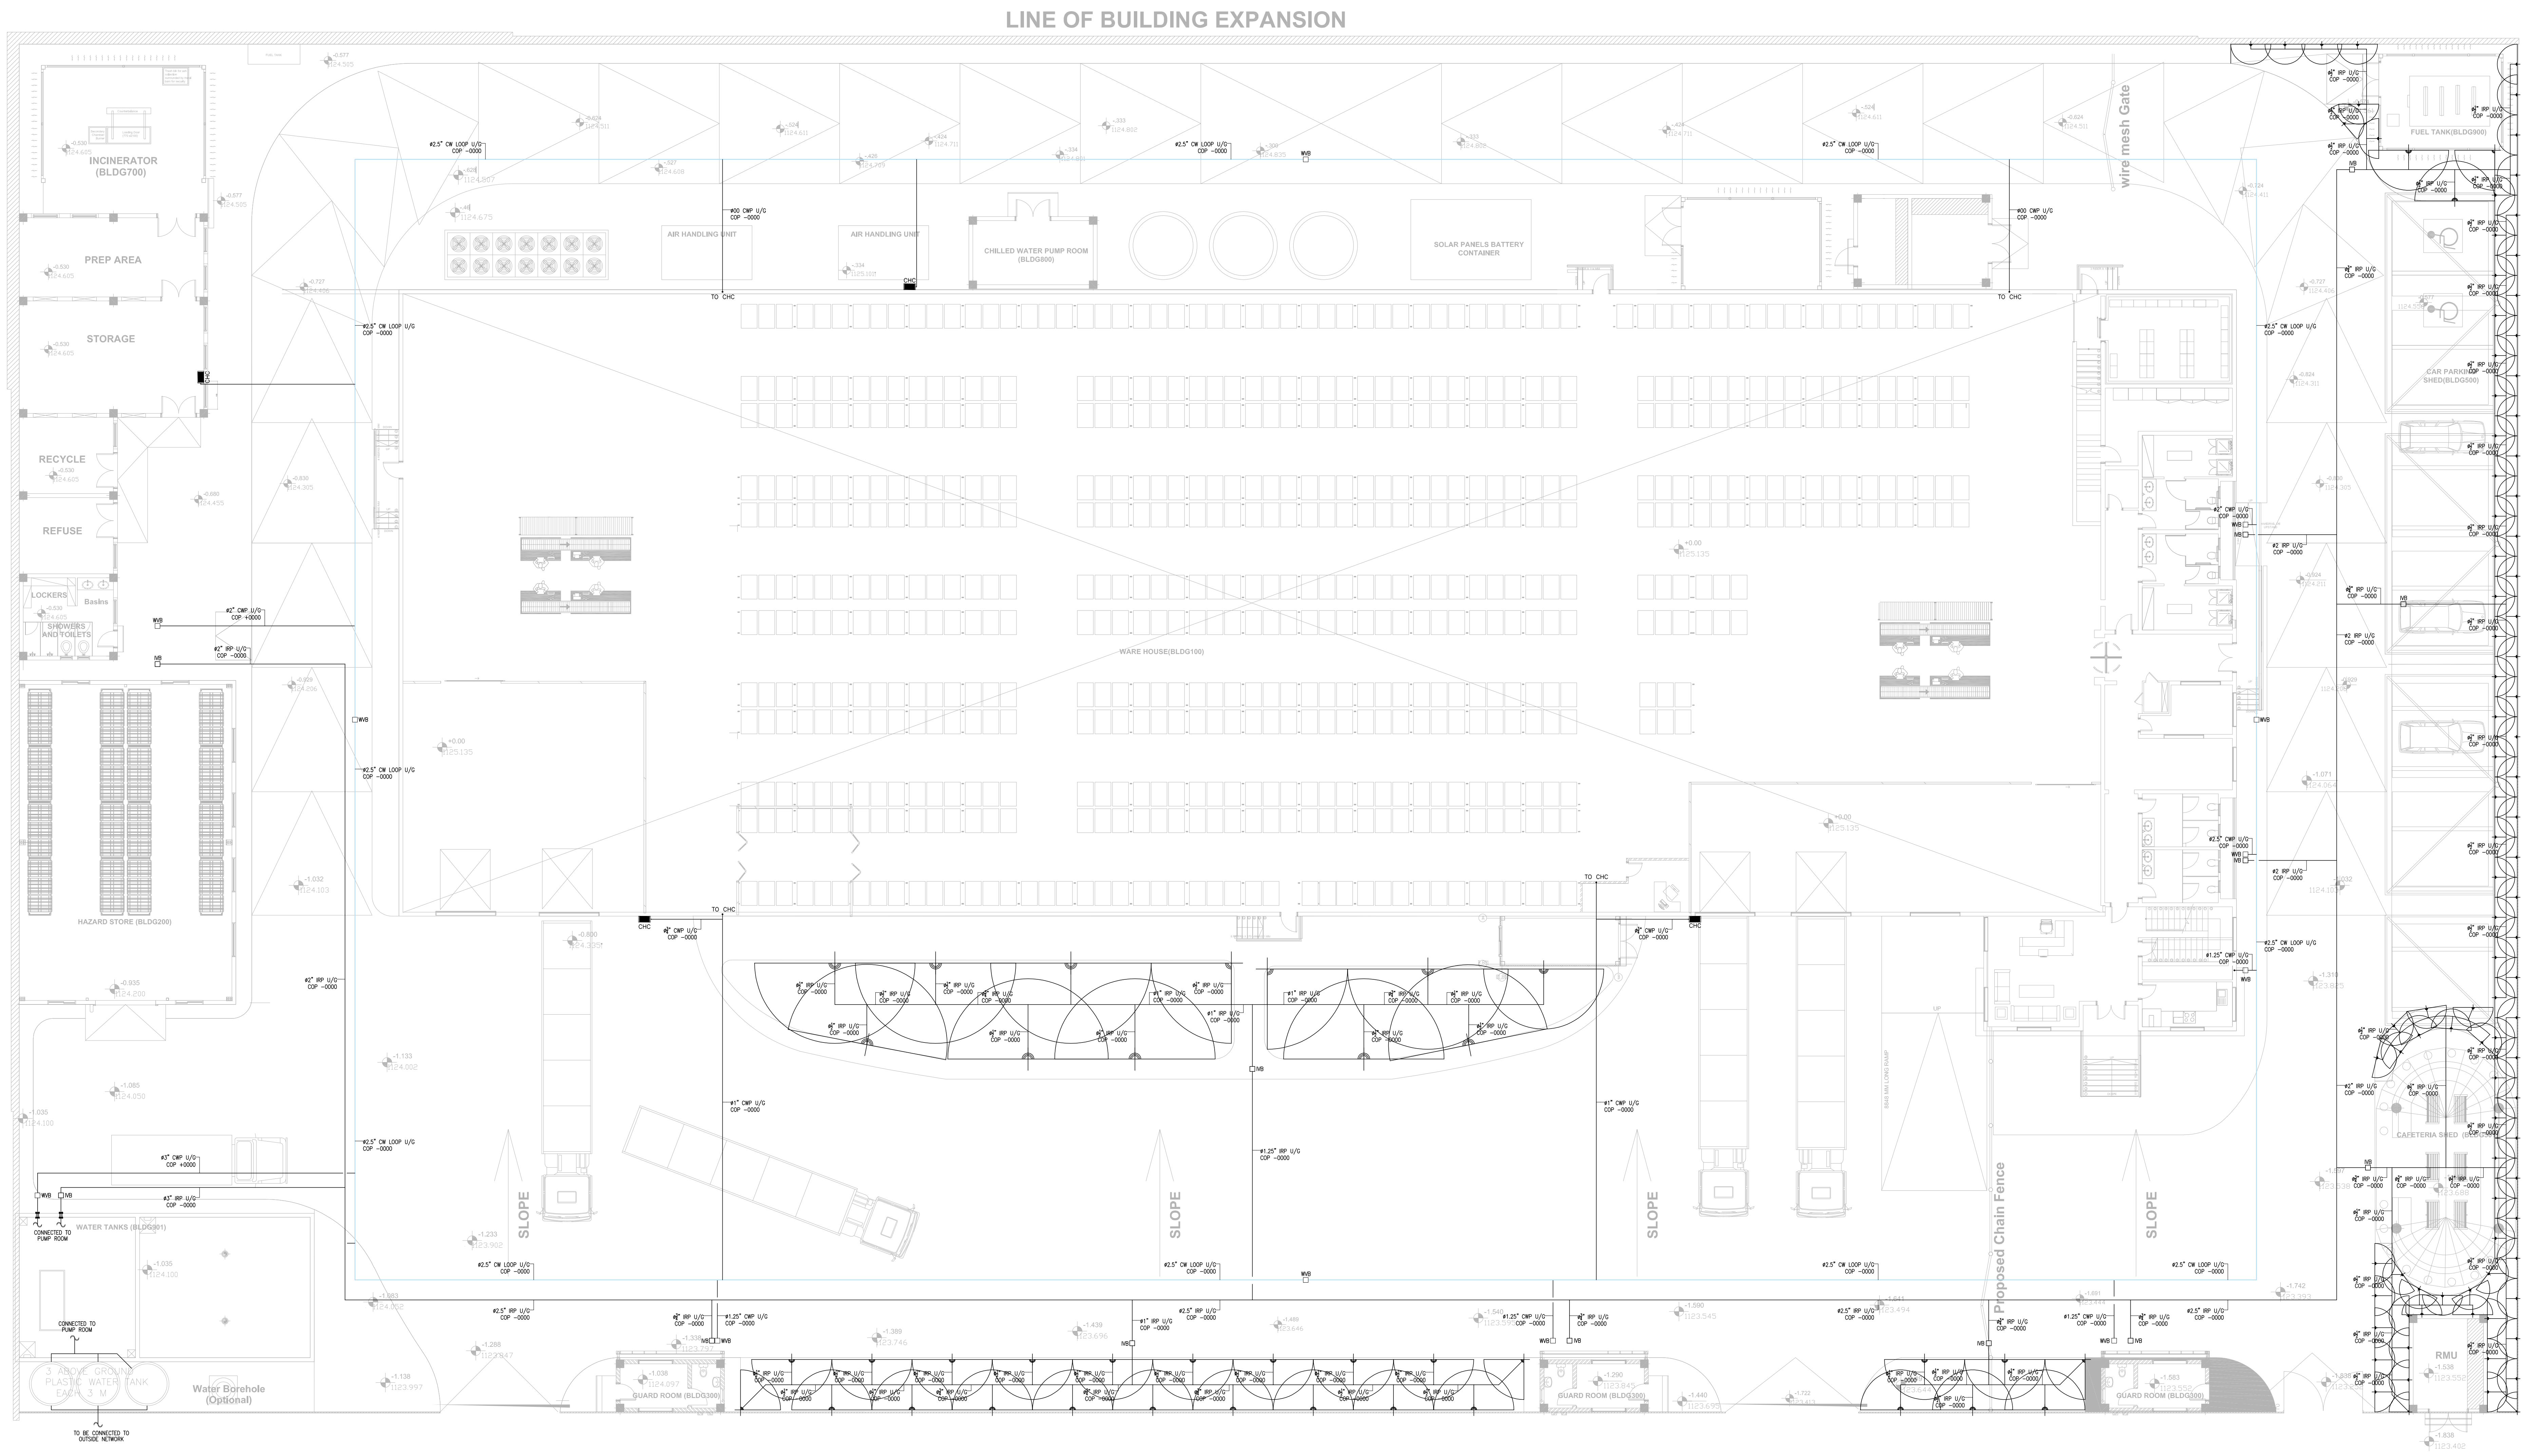

NOTES

- ALL DRAWINGS ARE IN MILLIMETERS, ALL DIMENSIONS TO BE VERIFIED ON SITE AND APPROVED BY THE ENGINEER.
- THIS DRAWING SHOULD BE READ IN CONJUNCTION WITH OTHER RELEVANT ARCHITECTURAL, MECHANICAL,ELECTRICAL AND SPECIAL SYSTEMS DRAWINGS AND ALL RELEVANT SECTIONS OF THE SPECIFICATIONS.
- CONTRACTOR SHALL CHECK AND COORDINATE ALL ARCHITECTURAL, STRUCTURAL, ELECTROMECHANICAL AND LANDSCAPE WORKS BEFORE CONSTRUCTION.

SYMBOLS/LEGEND:

T/A	TO ABOVE
F/A	FROM ABOVE
T/B	TO BELOW
F/B	FROM BELOW
U/T	UNDER TILE
H/L	HIGH LEVEL
L/L	LOW LEVEL
CWP	COLD WATER PIPE
HWP	HOT WATER PIPE
CWR	COLD WATER RISER
HWR	HOT WATER RISER
IRR	IRRIGATION RISER
IRP	IRRIGATION PIPE
L/S	LITER PER SECOND
GPM	GALLONS PER MINUTE
DN	DOWN
U/G	UNDERGROUND
AV	ANGLE VALVE
BV	BALL VALVE
AAV	AUTOMATIC AIR VENT
F.M	FLOW METER
EWH	ELECTRIC WATER HEATER
IVB	IRRIGATION VALVE BOX
WVB	WATER VALVE BOX
WSP	WATER SUPPLY PUMP

KEYPLAN

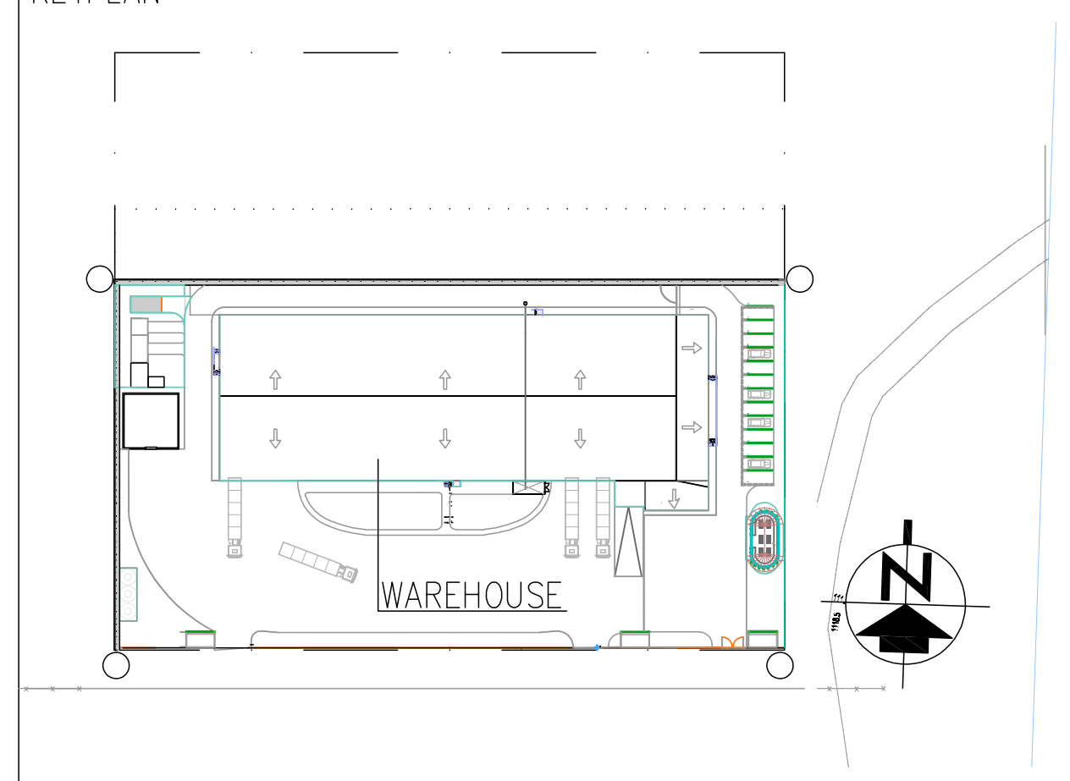

INDEX	DATE	DESCRIPTION	DESIGNED BY	CHECKED BY	APPROVED BY
R6					
R5					
R4					
R3					
R2					
R1					
R0	26-07-20	DETAILED DESIGN	A.O.D	A.O.T	H.A.A

CLIENT

UNDP NatPharm
Access to Affordable Quality Medicines

MAIN CONSULTANT

COSMOS E

COSMOS-E
ENGINEERS & CONSULTANTS
80 EL MOLTAKA EL ARABY DISTRICT
MASAKEN SHERATON , HELIOPOLIS,
CAIRO, EGYPT.
TEL:(202)22697760-20644309/10
FAX:(202)22697702 P-CODE:11361
E-MAIL:info@cosmos-eng.com
WEB: www.cosmos-eng.com

LOCAL CONSULTANT

NYIKA ENGINEERING & TECHNICAL SERVICES (PVT) LTD
1 CLAUDINA CLOSE; HIGHLANDS, HARARE, ZIMBABWE.
E-mail: nyikaeng@gmail.com

PROJECT TITLE

ZIMBABWE (MUTARE) MEDICAL WAREHOUSE

DRAWING TITLE

WATER SUPPLY SYSTEM
LAYOUT MASTER PLAN

PROJECT NO. Z2016

SCALE: 1:150

DRAWING NO. Z2016-000-PDE-200-0
PROJECT NUMBER - BUILDING NO. - DOC. DESCRIPTION - DOC. NUMBER - REV.

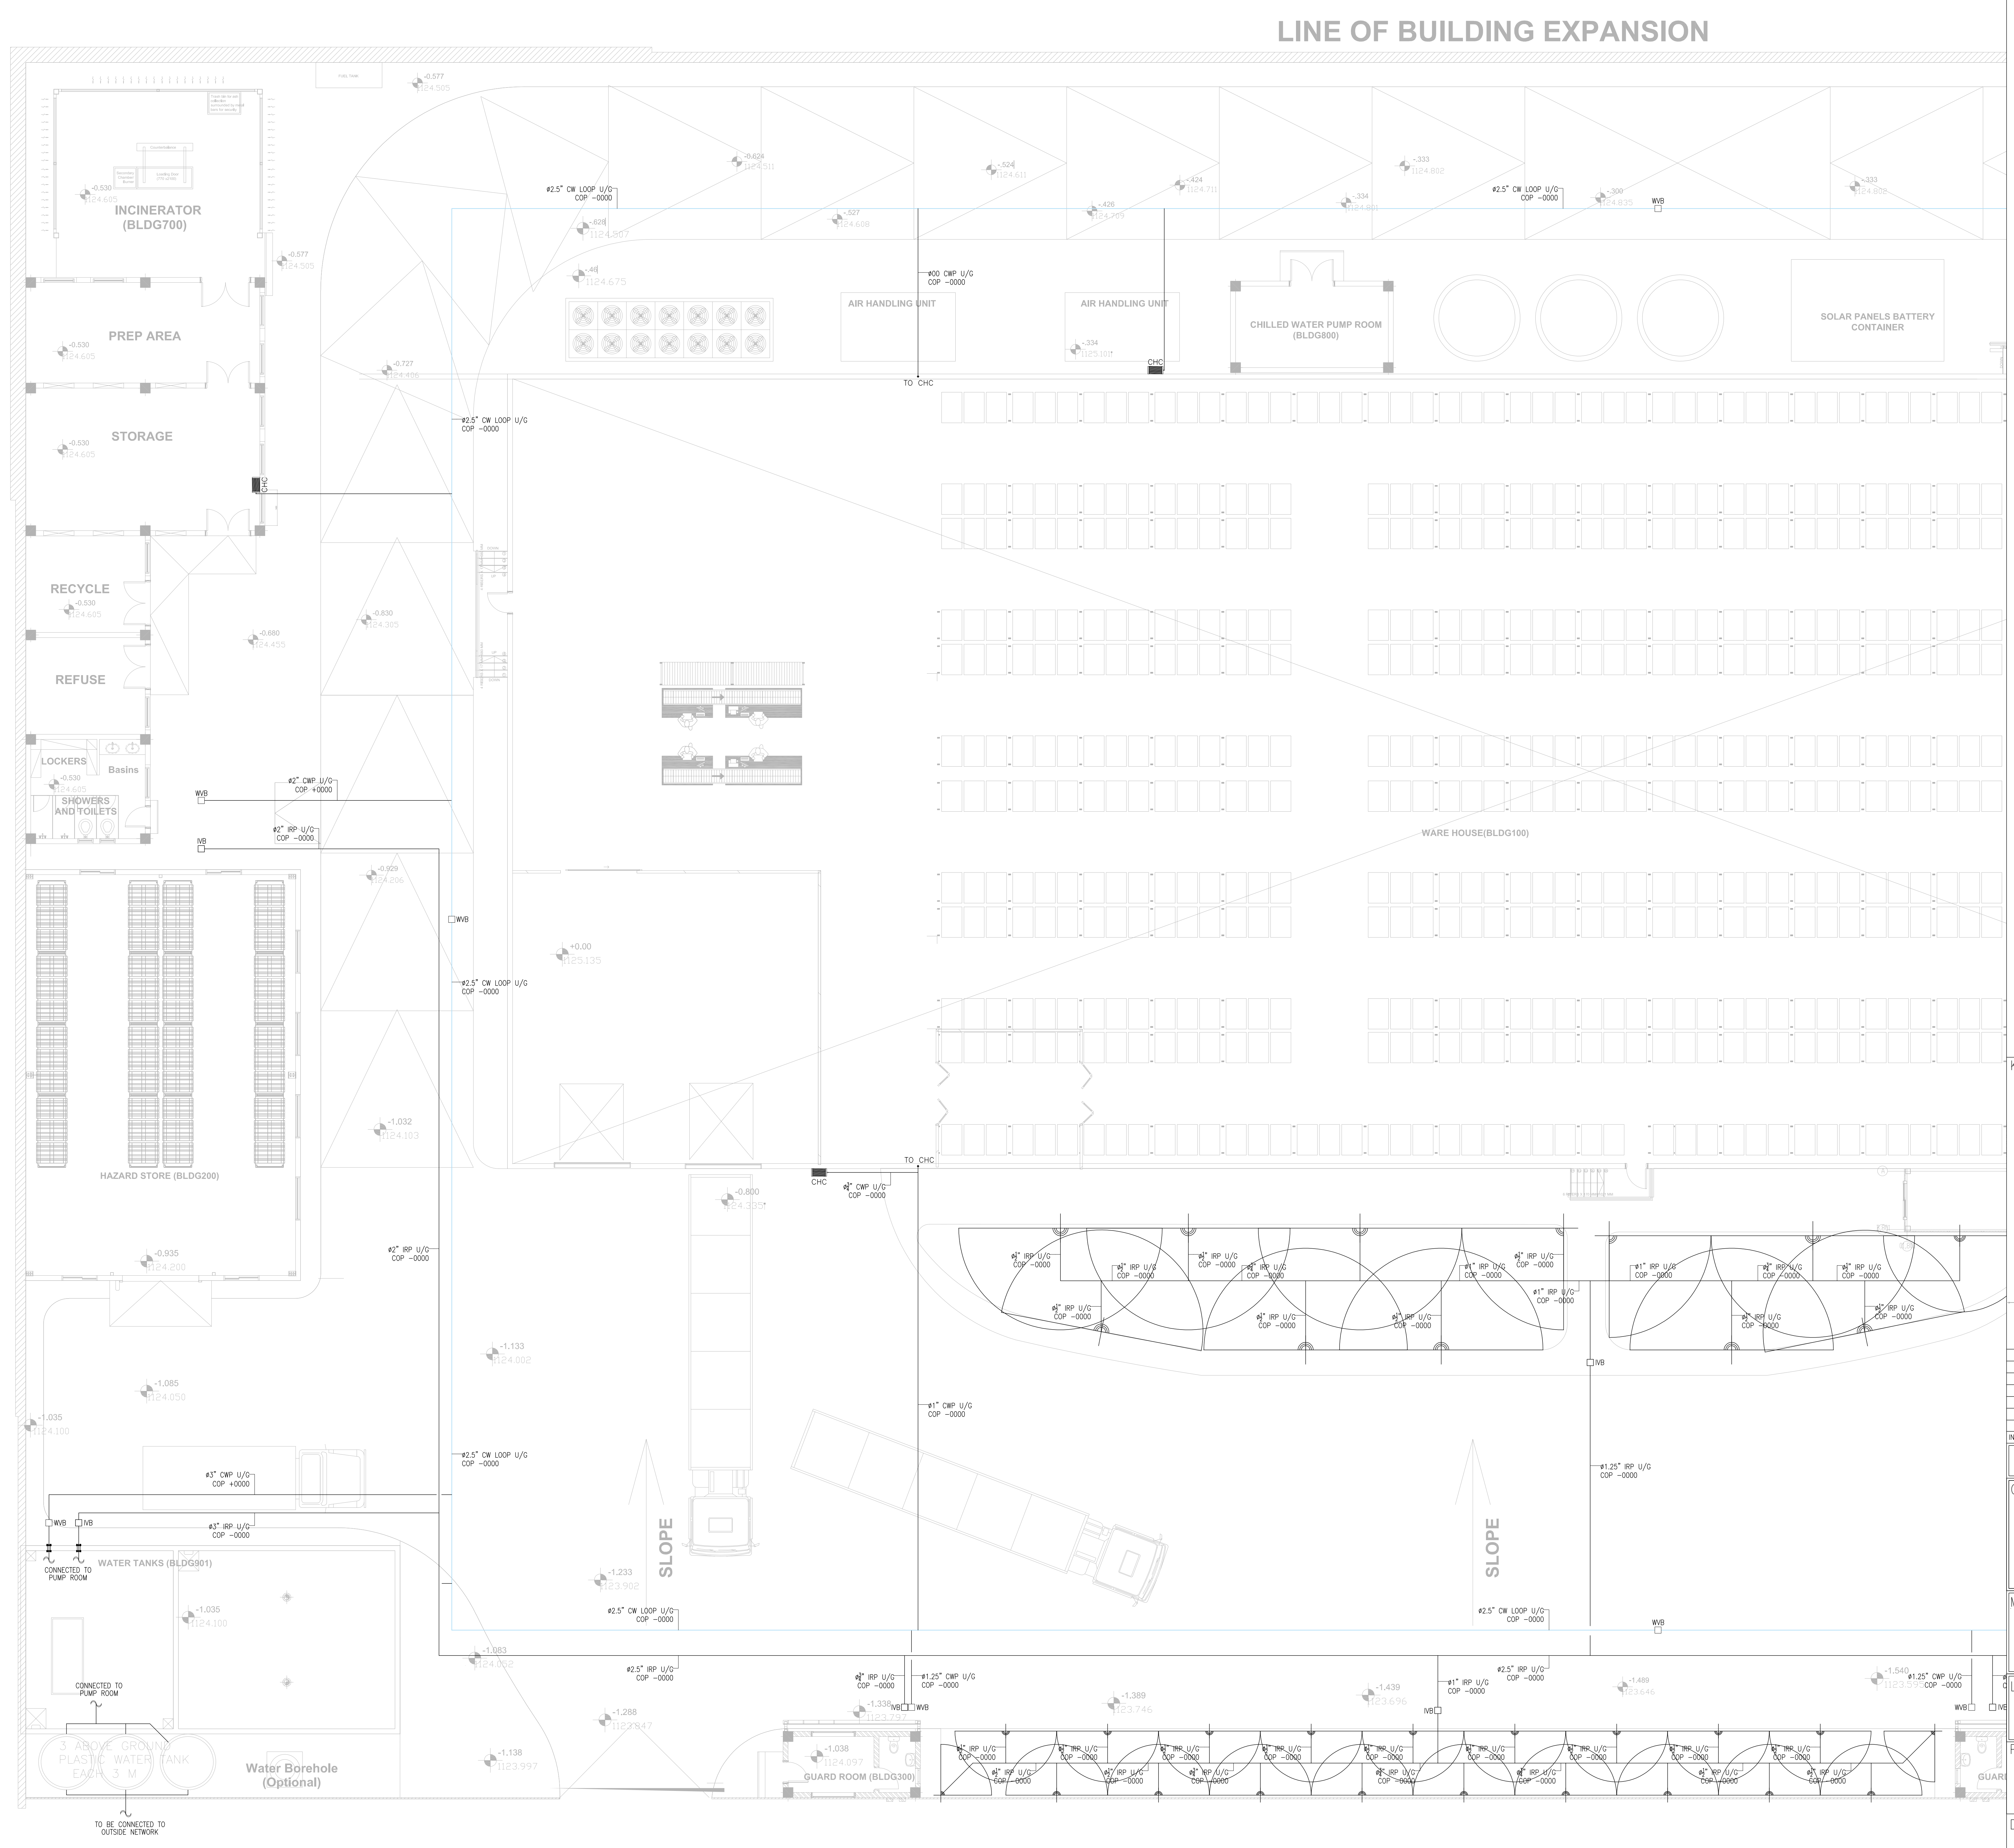

NOTES

- ALL DRAWINGS ARE IN MILLIMETERS, ALL DIMENSIONS TO BE VERIFIED ON SITE AND APPROVED BY THE ENGINEER.
- THIS DRAWING SHOULD BE READ IN CONJUNCTION WITH OTHER RELEVANT ARCHITECTURAL, MECHANICAL,ELECTRICAL AND SPECIAL SYSTEMS DRAWINGS AND ALL RELEVANT SECTIONS OF THE SPECIFICATIONS.
- CONTRACTOR SHALL CHECK AND COORDINATE ALL ARCHITECTURAL, STRUCTURAL, ELECTROMECHANICAL AND LANDSCAPE WORKS BEFORE CONSTRUCTION.

SYMBOLS/LEGEND:

T/A	TO ABOVE
F/A	FROM ABOVE
T/B	TO BELOW
F/B	FROM BELOW
U/T	UNDER TILE
H/L	HIGH LEVEL
L/L	LOW LEVEL
CWP	COLD WATER PIPE
HWP	HOT WATER PIPE
CWR	COLD WATER RISER
HWR	HOT WATER RISER
IRR	IRRIGATION RISER
IRP	IRRIGATION PIPE
L/S	LITER PER SECOND
GPM	GALLONS PER MINUTE
DN	DOWN
U/G	UNDERGROUND
AV	ANGLE VALVE
BV	BALL VALVE
AAV	AUTOMATIC AIR VENT
F.M	FLOW METER
EWH	ELECTRIC WATER HEATER
IVB	IRRIGATION VALVE BOX
WVB	WATER VALVE BOX
WSP	WATER SUPPLY PUMP

KEYPLAN

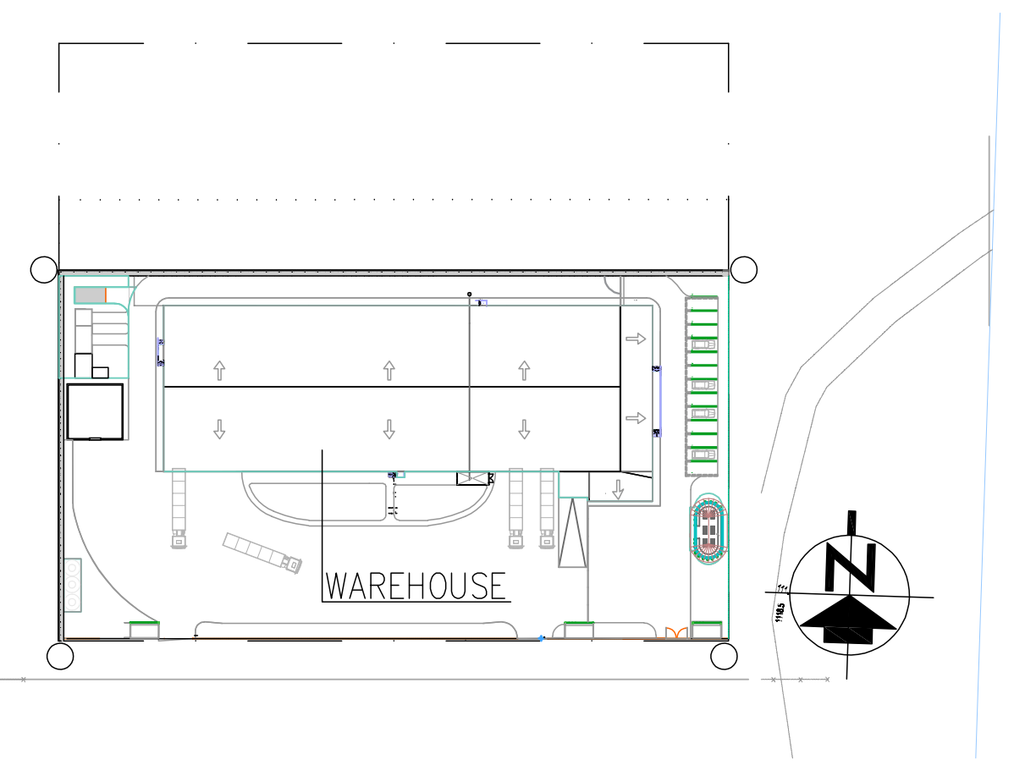

INDEX	DATE	DESCRIPTION	DESIGNED BY	CHECKED BY	APPROVED BY
R6					
R5					
R4					
R3					
R2					
R1					
R0	26-07-20	DETAILED DESIGN	A.O.D	A.O.T	H.A.A

CLIENT

UNDP NatPharm
Access to Affordable Quality Medicines

MAIN CONSULTANT

COSMOS-E
ENGINEERS & CONSULTANTS
80 EL MOLTAKA EL ARABY DISTRICT
MASAKEN SHERATON , HELIOPOLIS,
CAIRO, EGYPT.
TEL:(202)22697760-20644309/10
FAX:(202)22697702 P-CODE:11361
E-MAIL:info@cosmos-eng.com
WEB: www.cosmos-eng.com

LOCAL CONSULTANT

NYIKA ENGINEERING & TECHNICAL SERVICES (PVT) LTD
1 CLAUDINA CLOSE; HIGHLANDS, HARARE, ZIMBABWE.
E-mail: nyikaeng@gmail.com

PROJECT TITLE

ZIMBABWE (MUTARE) MEDICAL
WAREHOUSE

DRAWING TITLE

WATER SUPPLY SYSTEM
LAYOUT PART (1/2)

PROJECT NO. Z2016

SCALE: 1:100

DRAWING NO. Z2016-000-PDE-201-0

PROJECT NUMBER BUILDING NO. DOC. DESCRIPTION DOC. NUMBER REV.

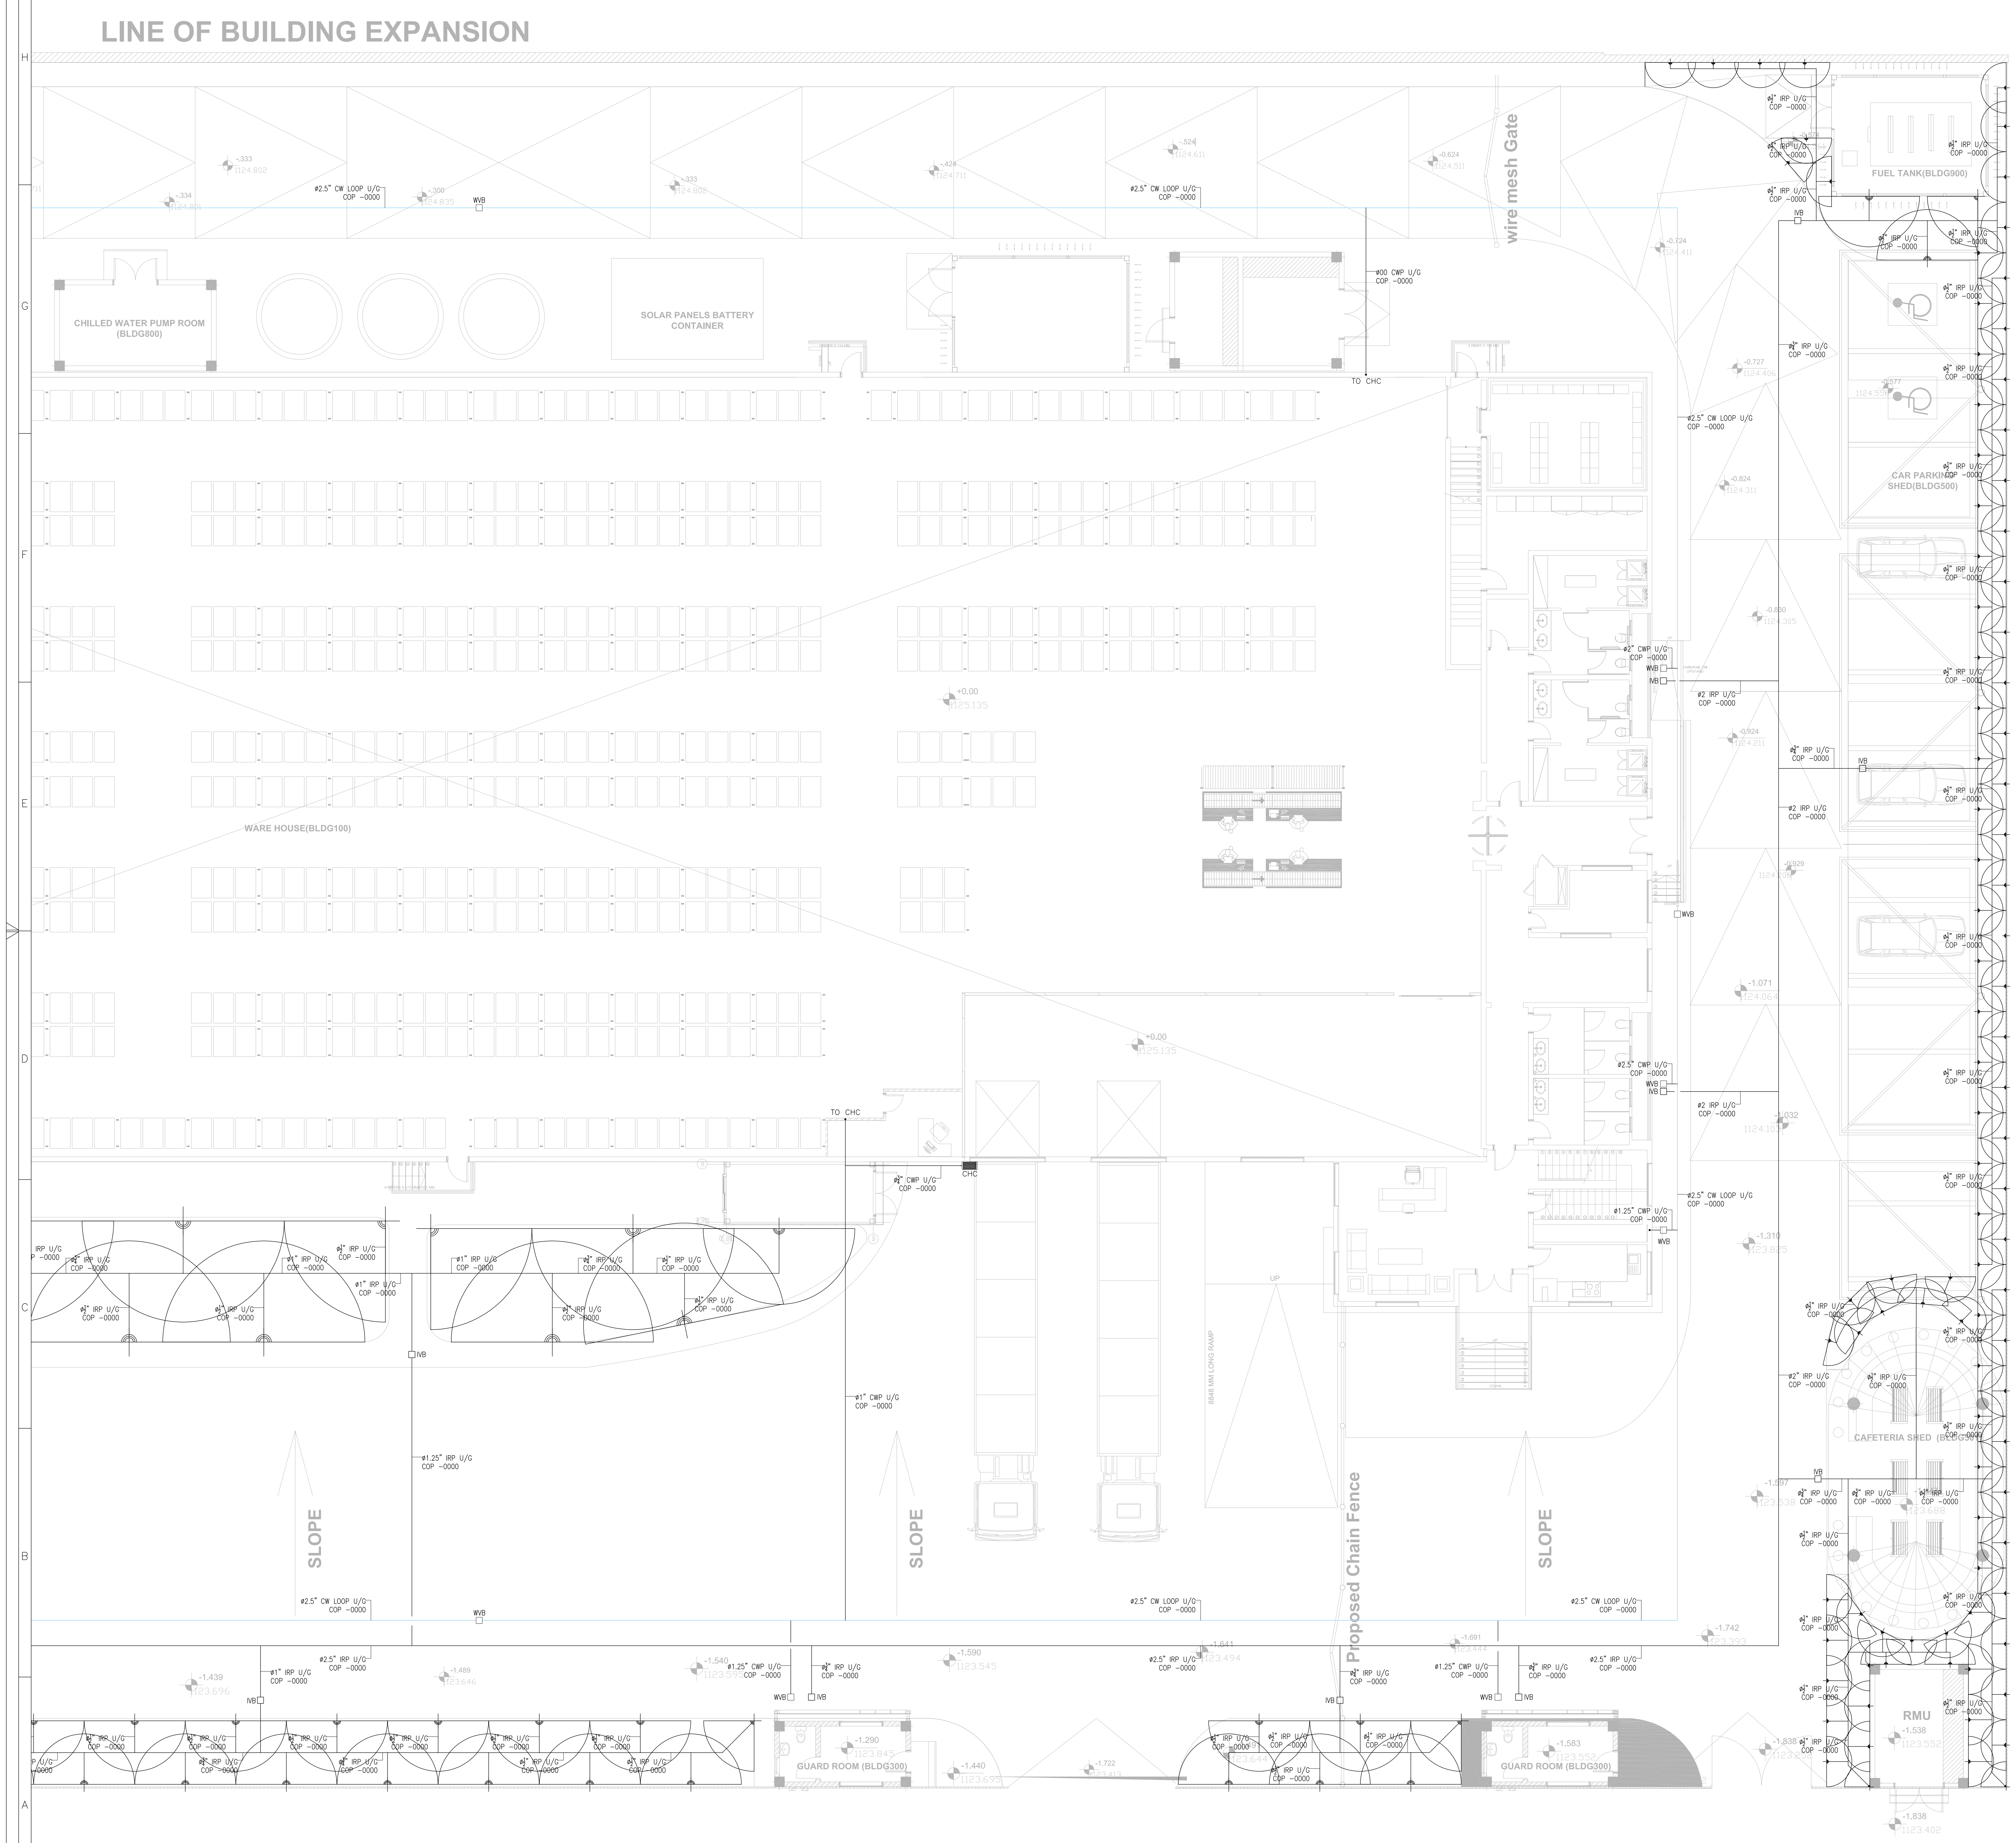

NOTES

- ALL DRAWINGS ARE IN MILLIMETERS, ALL DIMENSIONS TO BE VERIFIED ON SITE AND APPROVED BY THE ENGINEER.
- THIS DRAWING SHOULD BE READ IN CONJUNCTION WITH OTHER RELEVANT ARCHITECTURAL, MECHANICAL,ELECTRICAL AND SPECIAL SYSTEMS DRAWINGS AND ALL RELEVANT SECTIONS OF THE SPECIFICATIONS.
- CONTRACTOR SHALL CHECK AND COORDINATE ALL ARCHITECTURAL, STRUCTURAL, ELECTROMECHANICAL AND LANDSCAPE WORKS BEFORE CONSTRUCTION.

SYMBOLS/LEGEND:

T/A	TO ABOVE
F/A	FROM ABOVE
T/B	TO BELOW
F/B	FROM BELOW
U/T	UNDER TILE
H/L	HIGH LEVEL
L/L	LOW LEVEL
CWP	COLD WATER PIPE
HWP	HOT WATER PIPE
CWR	COLD WATER RISER
HWR	HOT WATER RISER
IRR	IRRIGATION RISER
IRP	IRRIGATION PIPE
L/S	LITER PER SECOND
GPM	GALLONS PER MINUTE
DN	DOWN
U/G	UNDERGROUND
AV	ANGLE VALVE
BV	BALL VALVE
AAV	AUTOMATIC AIR VENT
F.M	FLOW METER
EWH	ELECTRIC WATER HEATER
IVB	IRRIGATION VALVE BOX
WVB	WATER VALVE BOX
WSP	WATER SUPPLY PUMP

KEYPLAN

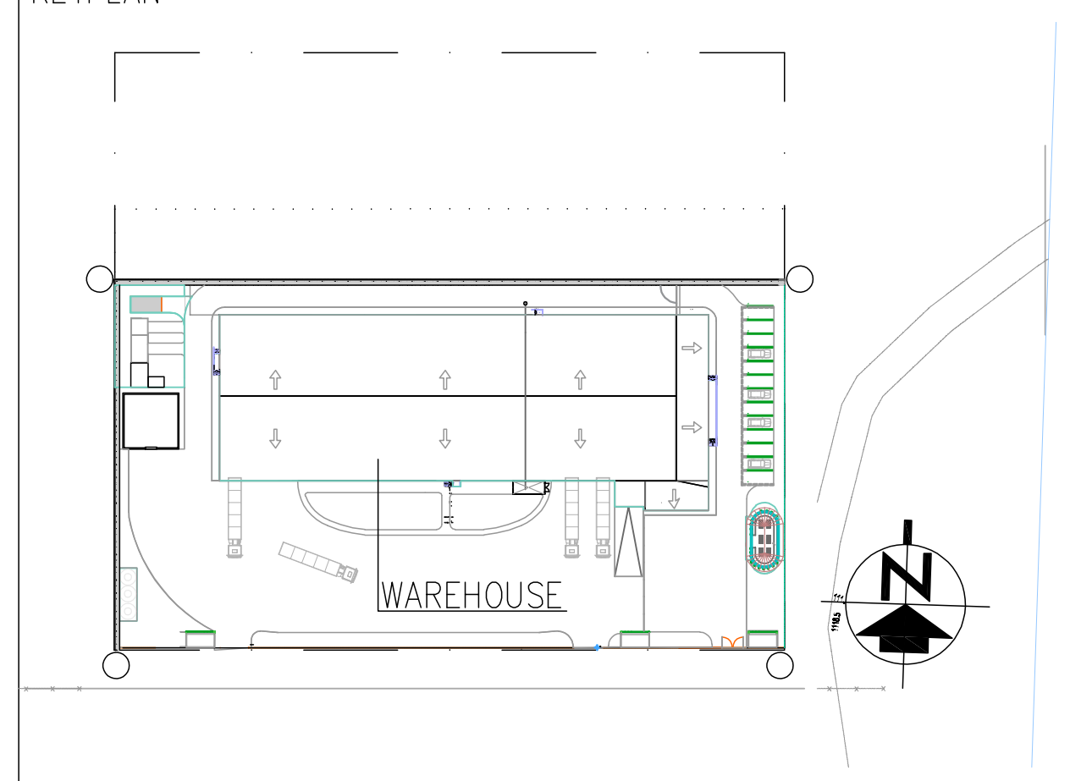

INDEX	DATE	DESCRIPTION	DESIGNED BY	CHECKED BY	APPROVED BY
R6					
R5					
R4					
R3					
R2					
R1					
R0	26-07-20	DETAILED DESIGN	A.O.D	A.O.T	H.A.A

CLIENT

UNDP NatPharm
Access to Affordable Quality Medicines

MAIN CONSULTANT

COSMOS-E
ENGINEERS & CONSULTANTS
80 EL MOLTAKA EL ARABY DISTRICT
MASAKEN SHERATON , HELIOPOLIS,
CAIRO, EGYPT.
TEL:(202)22697760-20644309/10
FAX:(202)22697702 P-CODE:11361
E-MAIL:info@cosmos-eng.com
WEB: www.cosmos-eng.com

LOCAL CONSULTANT

NYIKA ENGINEERING & TECHNICAL SERVICES (PVT) LTD
1 CLAUDINA CLOSE; HIGHLANDS, HARARE, ZIMBABWE.
E-mail: nyikaeng@gmail.com

PROJECT TITLE

ZIMBABWE (MUTARE) MEDICAL
WAREHOUSE

DRAWING TITLE

WATER SUPPLY SYSTEM
LAYOUT PART (1/2)

PROJECT NO. Z2016
SCALE: 1:100

DRAWING NO. Z2016-000-PDE-202-0
PROJECT NUMBER BUILDING NO. DOC. DESCRIPTION DOC. NUMBER REV.