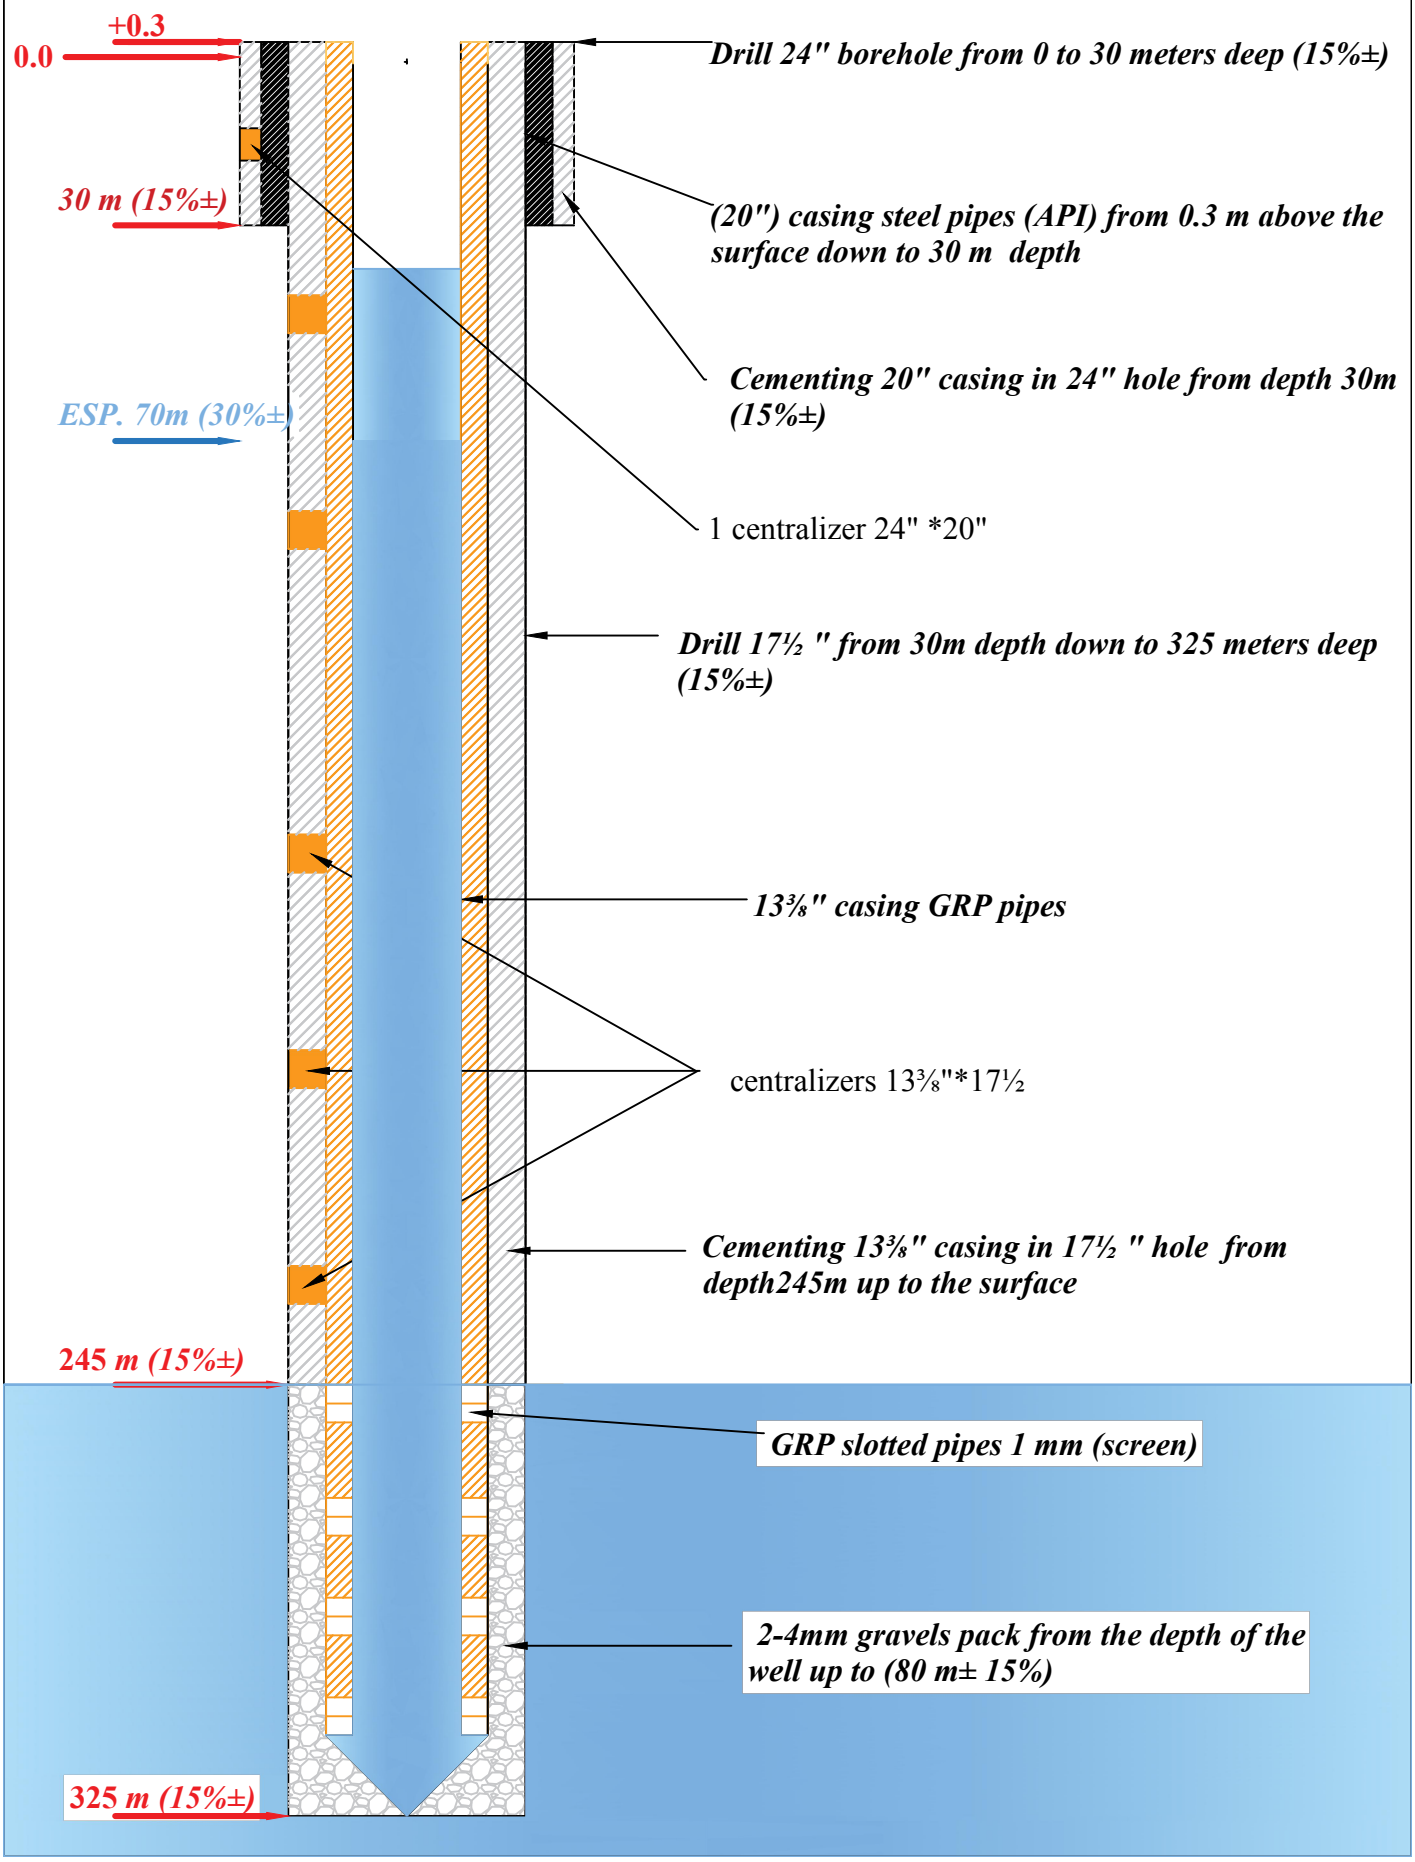325 m (15%±) Well design drawing