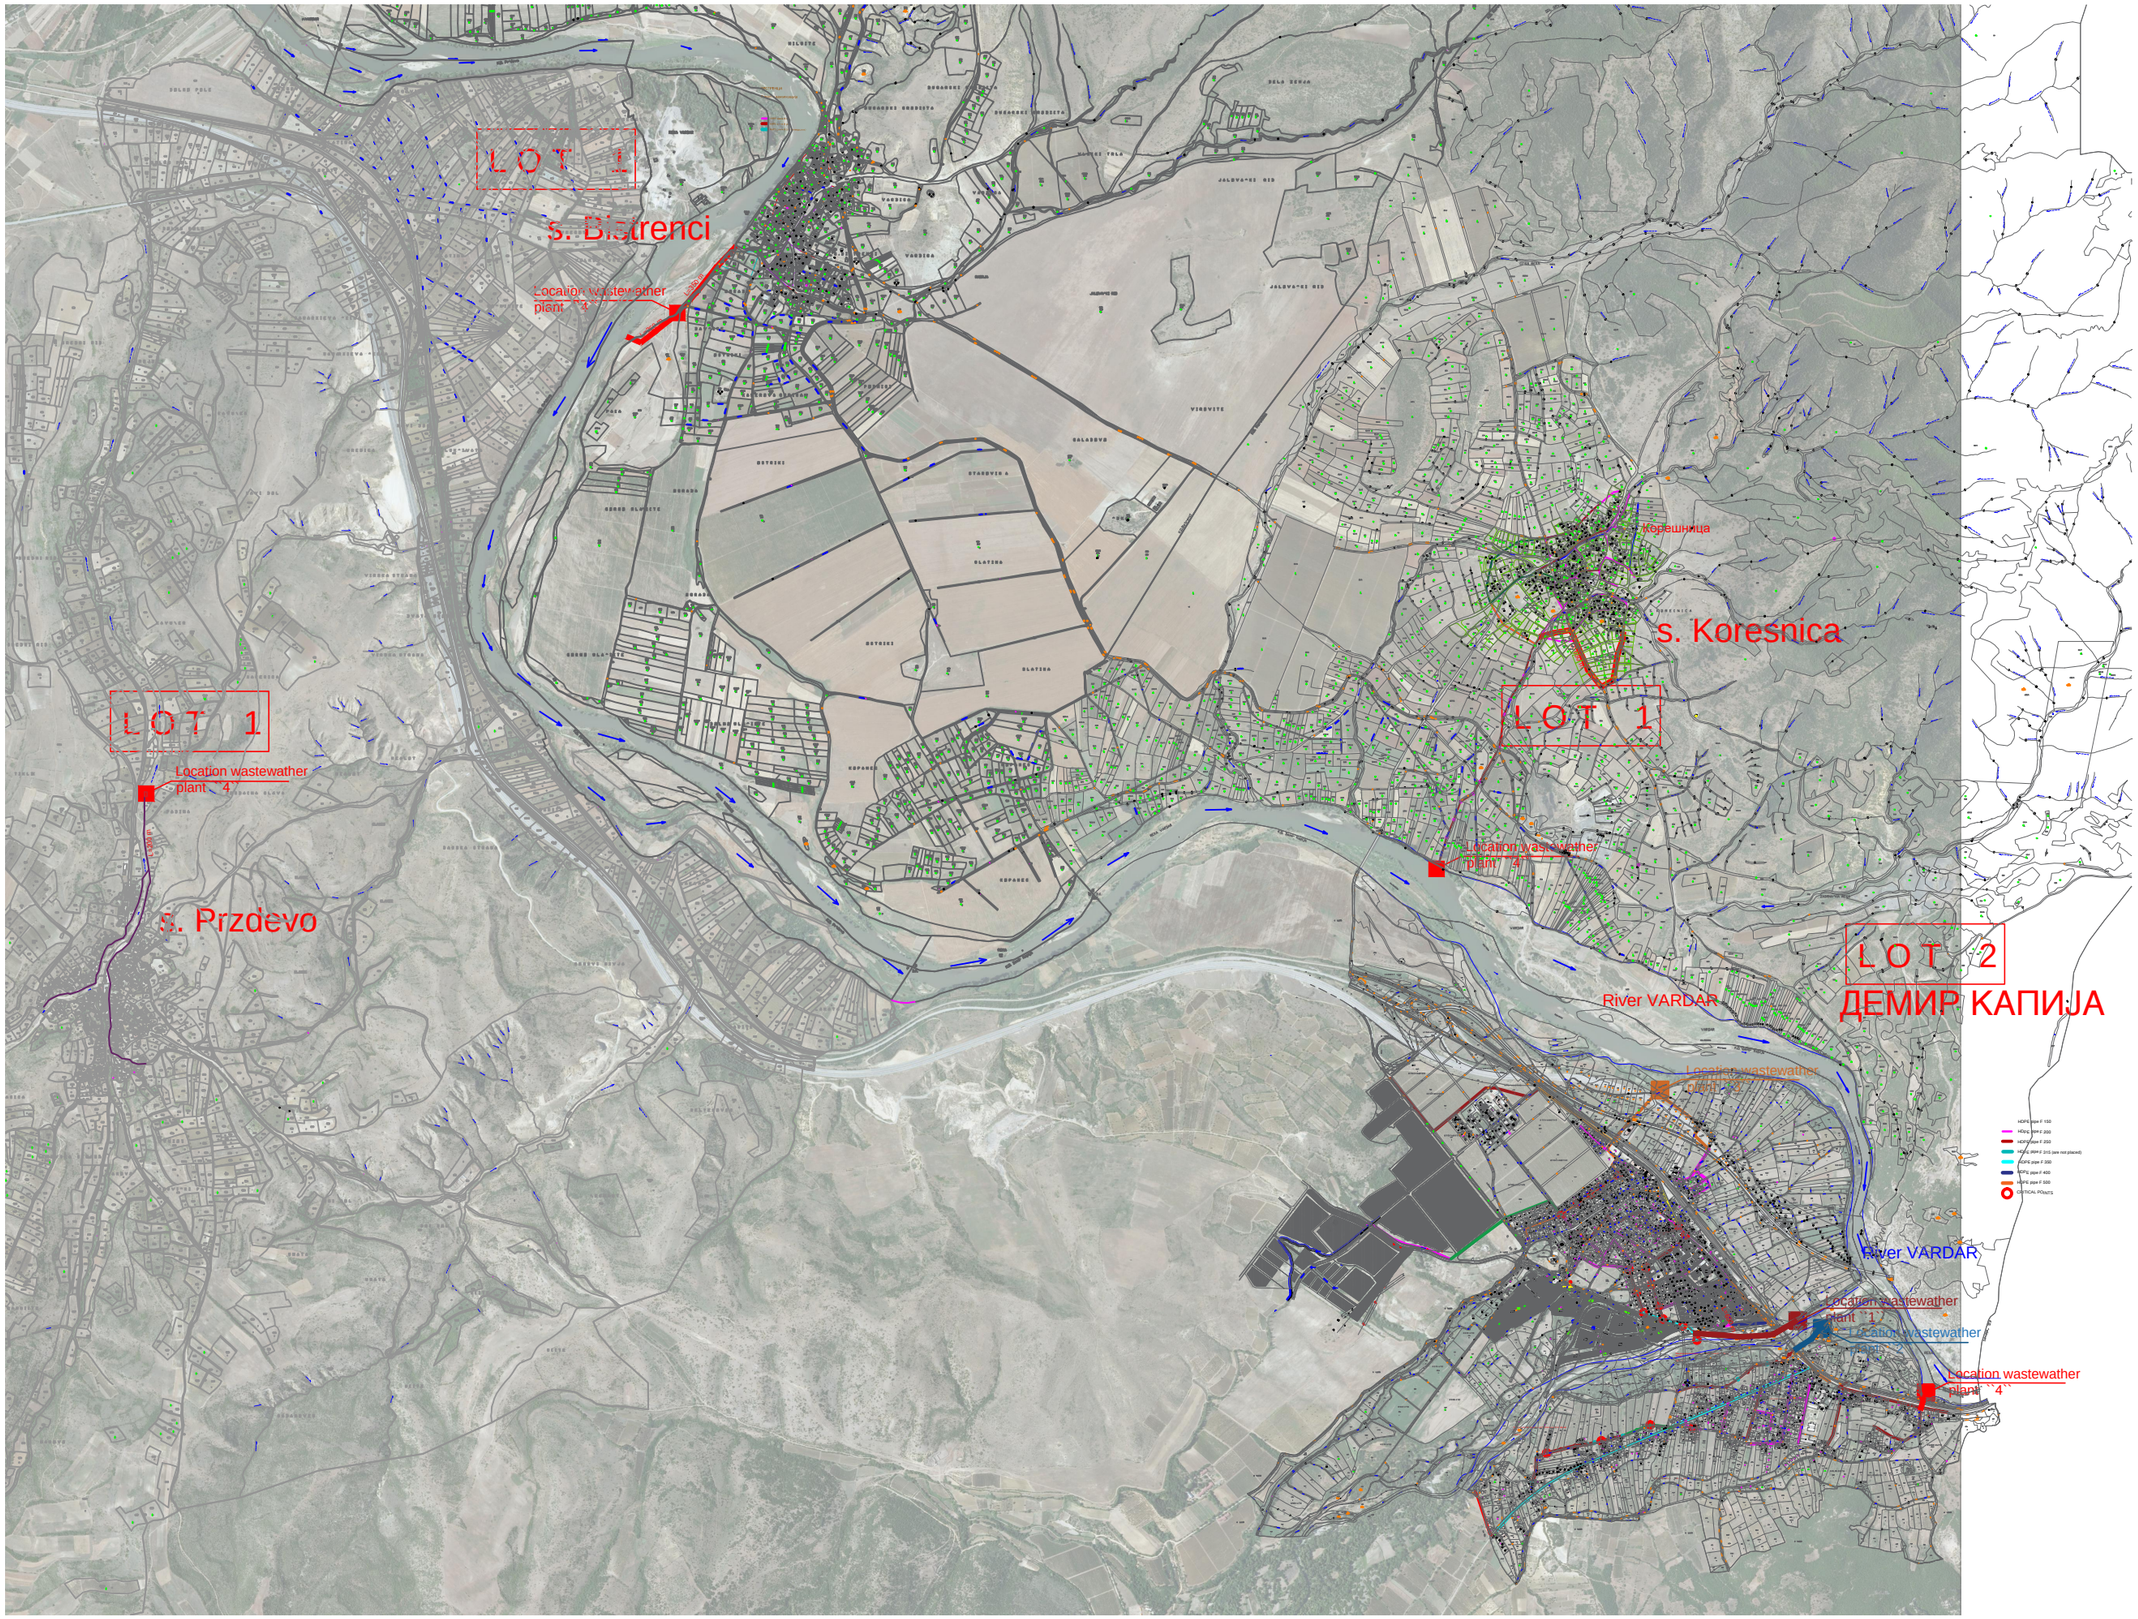

LOT 3
s. Bistrenci
Location wastewather plant 4
LOT 1
Location wastewather plant 4
s. Przdevo
Корешница
s. Koresnica
LOT 1
Location wastewather plant 4
River VARDAR
LOT 2
ДЕМИР КАПИЈА
Location wastewather plant 1
River VARDAR
Location wastewather plant 1
Location wastewather plant 4
HDPE pipe F 150
HDPE pipe F 200
HDPE pipe F 250
HDPE pipe F 315 (are not placed)
HDPE pipe F 355
HDPE pipe F 400
HDPE pipe F 500
MANHOLE POINTS