| REVİZYON NO/REVISION | AÇIKLAMA/DESCRIPTION | TARİH/DATE |
|---|---|---|
| | | |
| | | |
| | | |

İŞVEREN/EMPLOYER:

# BİRLEŞMİŞ MİLLETLER KALKINMA PROGRAMI
# UNITED NATIONS DEVELOPMENT PROGRAMME

PROJE ADI/PROJECT NAME: OSMANİYE / BAHÇE

YÖRESEL ÜRÜNLER PAZAR YERİ / LOCAL PRODUCT MAKET PLACE

## STEEL CONSTRUCTION PROJECT/ ÇELİK İMALAT PROJESİ


PROJEYİ YAPAN/PROJECT DESIGN COMPANY:

ERPRO PROJE
''DOĞRU TERCİH İDEAL YAPI''
İNŞAAT MÜHENDİSLİK VE DANIŞMANLIK LTD. ŞTİ.

MAHFESIĞMAZ MH. 79003 SK. NO:4/1 ŞAHİKA APT. K1 D1
ÇUKUROVA/ADANA
TEL: 03222342134 - FAX: 03222342134 - GSM: 05342608019
e-mail: erproproje@gmail.com-erdem@erproproje.com
web: www.erproproje.com


| KONTROL/ CONTROL | KONTROL/ CONTROL | KONTROL/ CONTROL | ONAYLAYAN/ APPROVED BY |
|---|---|---|---|
| | | | |

PAFTA ADI/DRAWING TITLE:

# KOLON DETAYLARI
# COLUMN DETAILS

| PROJE/PROJECT | | AD/SOYAD/MESLEK NAME/SURNAME/ PROFESSION | ODA NO REGISTRATION | İMZA SIGNATURE |
|---|---|---|---|---|
| | ÇİZEN DRAWN BY | SERGEN ÇOBAN | | |
| | YAPAN DESIGN BY | ERDEM FİTİL | 71599 | |
| ÇİZİM NO/DRAWING NO BCMP-STL-101 | KONTROL CONTROL | ERDEM FİTİL | 71599 | |
| REFERANS NO | TARİH/DATE 19/01/2022 | ÖLÇEK/SCALE 1/100 | REVİZYON NO | |

ONAY/APPROVAL

| OSMANİYE BAHÇE BELEDİYESİ | UNDP | |
|---|---|---|
| | Umur Sedat ÖRKMEZ<br>İnşaat Mühendisi / Civil Engineer | |

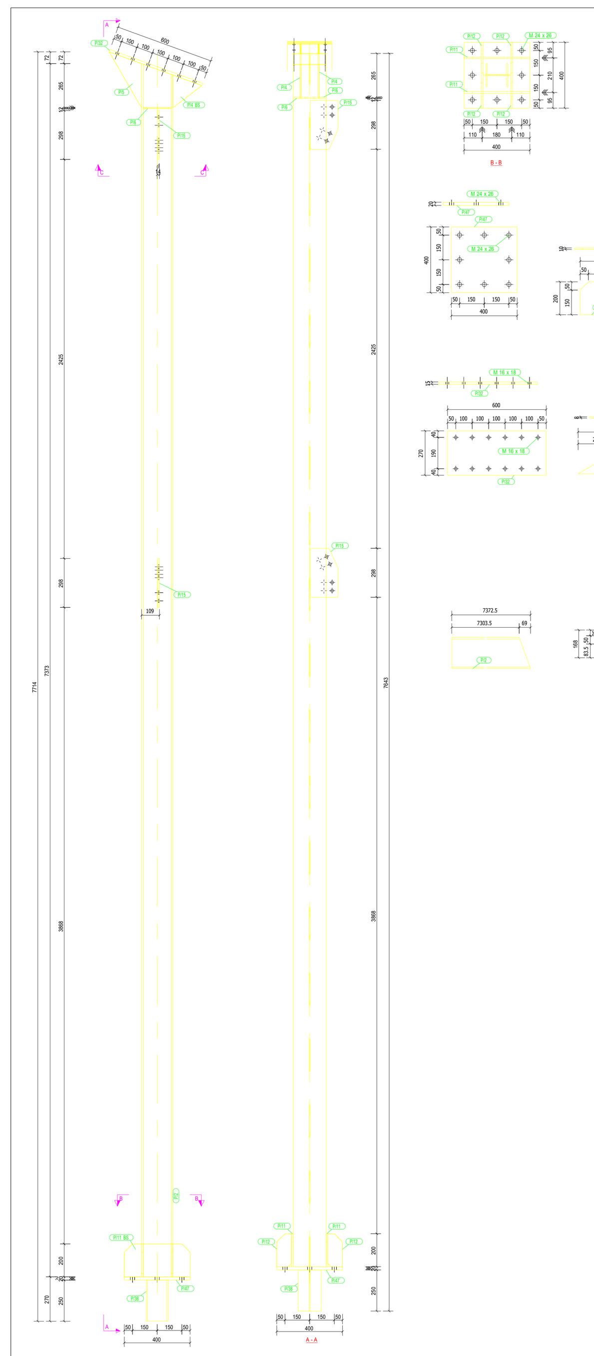
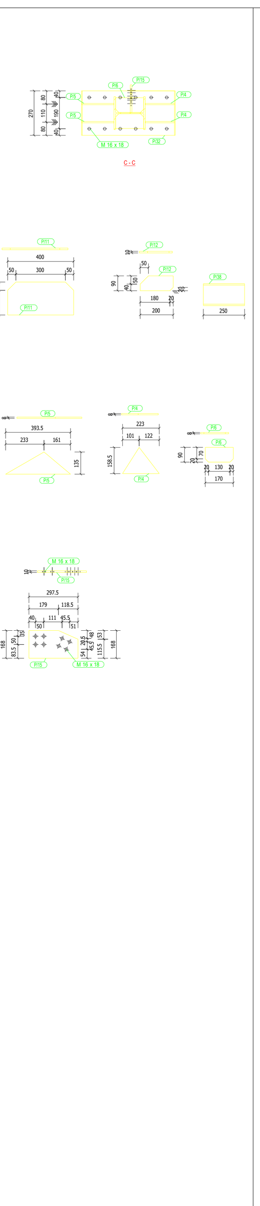

| MATERIAL LIST FOR ASSEMBLY MK'D | S/1 | | 1 | No. Required | |
|---|---|---|---|---|---|
| Mark | Profile | No. | Length | Area | Weight |
| P/2 | HEA200 | 1 | 7373 | 8.4 | 311.5 |
| P/47 | PL20*400 | 1 | 400 | 0.4 | 25.1 |
| P/32 | PL15*270 | 1 | 600 | 0.4 | 19.1 |
| P/38 | HEA140 | 1 | 250 | 0.2 | 6.2 |
| P/11 | PL10*200 | 2 | 400 | 0.2 | 6.1 |
| P/15 | PL10*168 | 2 | 298 | 0.1 | 3.7 |
| P/5 | PL8*135 | 2 | 394 | 0.1 | 1.7 |
| P/12 | PL10*90 | 4 | 200 | 0.0 | 1.3 |
| P/4 | PL8*159 | 2 | 223 | 0.0 | 1.1 |
| P/6 | PL8*90 | 2 | 170 | 0.0 | 0.9 |
| | | | Total | 10.2 | 394.1 |

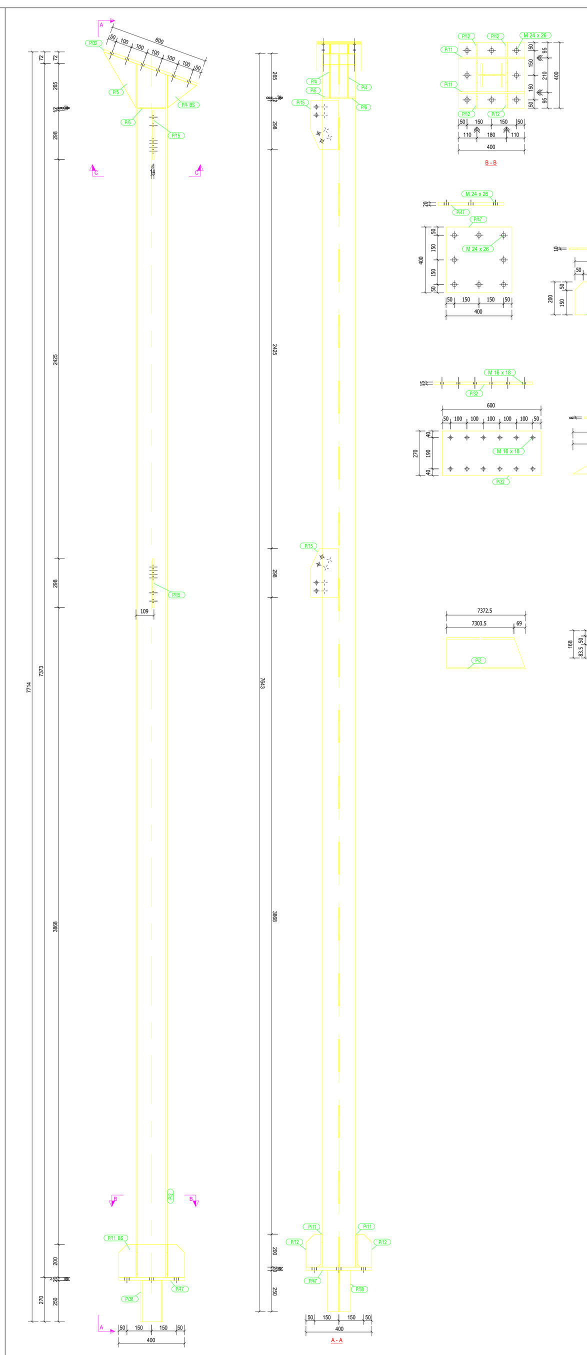
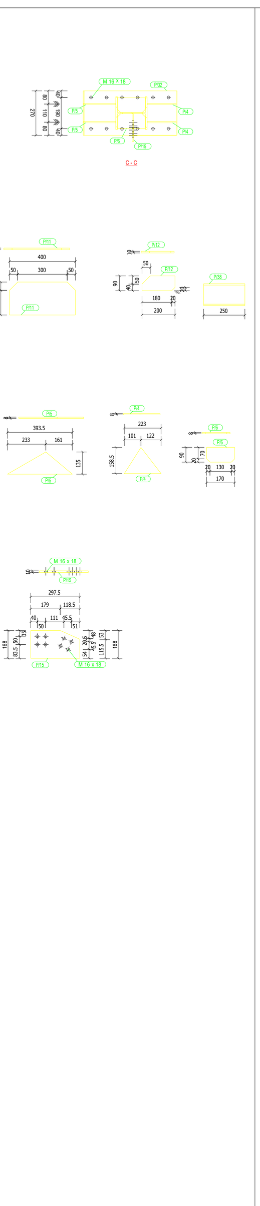

| MATERIAL LIST FOR ASSEMBLY MK'D | S/2 | | 1 | No. Required | |
|---|---|---|---|---|---|
| Mark | Profile | No. | Length | Area | Weight |
| P/2 | HEA200 | 1 | 7373 | 8.4 | 311.5 |
| P/47 | PL20*400 | 1 | 400 | 0.4 | 25.1 |
| P/32 | PL15*270 | 1 | 600 | 0.4 | 19.1 |
| P/38 | HEA140 | 1 | 250 | 0.2 | 6.2 |
| P/11 | PL10*200 | 2 | 400 | 0.2 | 6.1 |
| P/15 | PL10*168 | 2 | 298 | 0.1 | 3.7 |
| P/5 | PL8*135 | 2 | 394 | 0.1 | 1.7 |
| P/12 | PL10*90 | 4 | 200 | 0.0 | 1.3 |
| P/4 | PL8*159 | 2 | 223 | 0.0 | 1.1 |
| P/6 | PL8*90 | 2 | 170 | 0.0 | 0.9 |
| | | | Total | 10.2 | 394.1 |

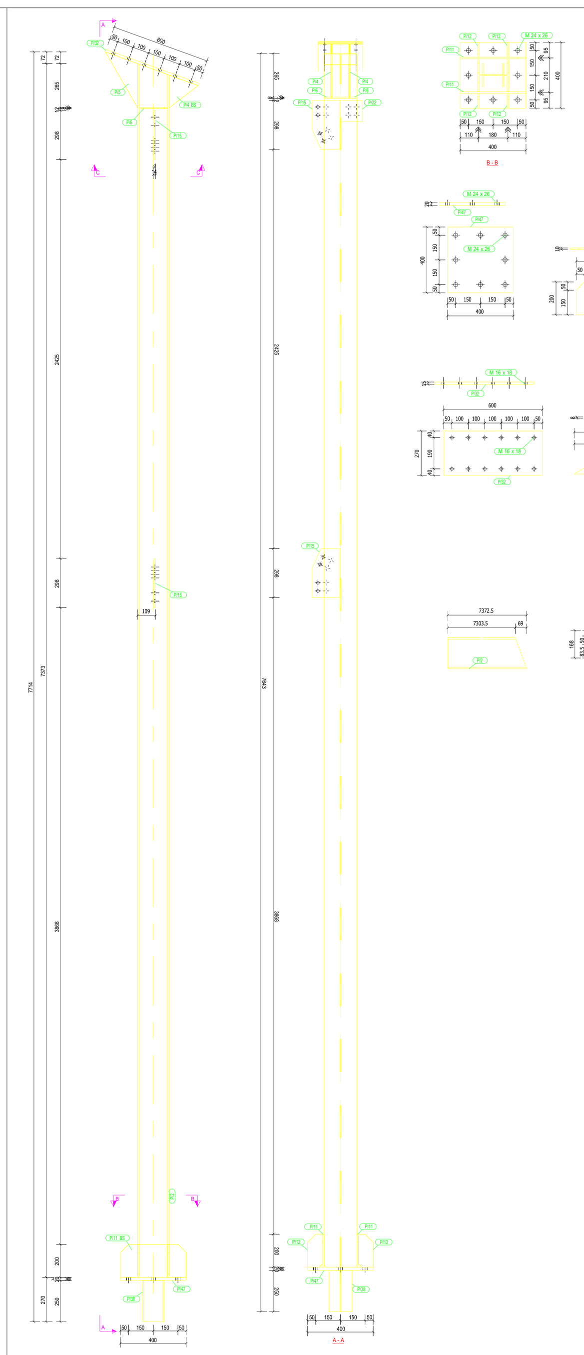
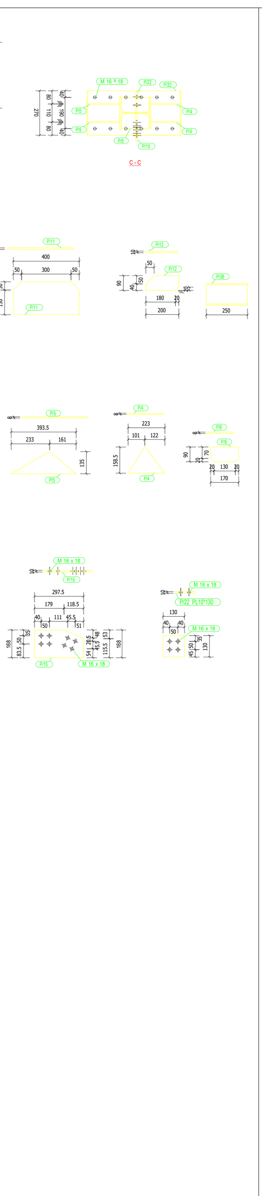

| MATERIAL LIST FOR ASSEMBLY MK'D | S/3 | | 3 | No. Required | |
|---|---|---|---|---|---|
| Mark | Profile | No. | Length | Area | Weight |
| P/2 | HEA200 | 1 | 7373 | 8.4 | 311.5 |
| P/47 | PL20*400 | 1 | 400 | 0.4 | 25.1 |
| P/32 | PL15*270 | 1 | 600 | 0.4 | 19.1 |
| P/38 | HEA140 | 1 | 250 | 0.2 | 6.2 |
| P/11 | PL10*200 | 2 | 400 | 0.2 | 6.1 |
| P/15 | PL10*168 | 2 | 298 | 0.1 | 3.7 |
| P/5 | PL8*135 | 2 | 394 | 0.1 | 1.7 |
| P/12 | PL10*90 | 4 | 200 | 0.0 | 1.3 |
| P/22 | PL10*130 | 1 | 130 | 0.0 | 1.3 |
| P/4 | PL8*159 | 2 | 223 | 0.0 | 1.1 |
| P/6 | PL8*90 | 2 | 170 | 0.0 | 0.9 |
| | | | Total | 10.3 | 395.4 |

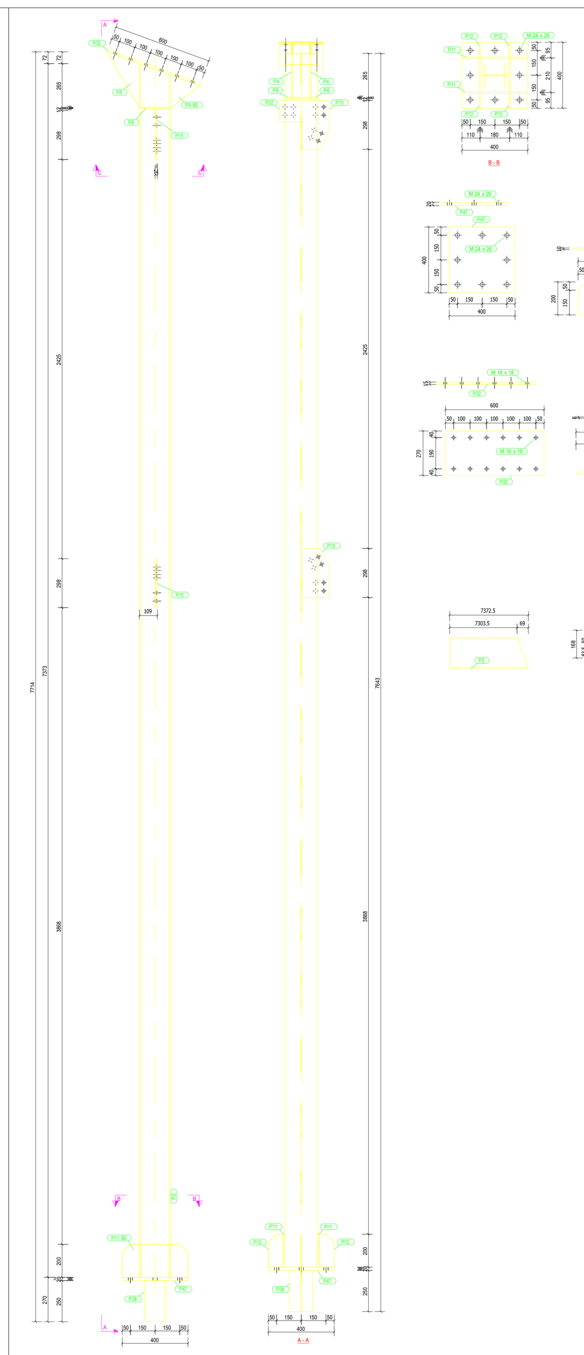
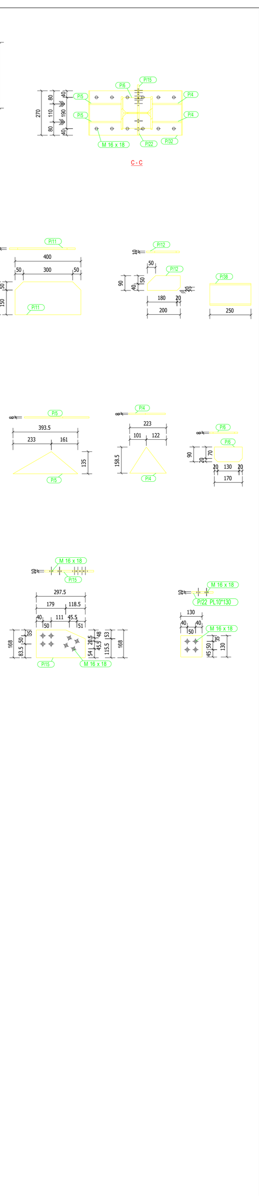

| MATERIAL LIST FOR ASSEMBLY MK'D | S/4 | | 3 | No. Required | |
|---|---|---|---|---|---|
| Mark | Profile | No. | Length | Area | Weight |
| P/2 | HEA200 | 1 | 7373 | 8.4 | 311.5 |
| P/47 | PL20*400 | 1 | 400 | 0.4 | 25.1 |
| P/32 | PL15*270 | 1 | 600 | 0.4 | 19.1 |
| P/38 | HEA140 | 1 | 250 | 0.2 | 6.2 |
| P/11 | PL10*200 | 2 | 400 | 0.2 | 6.1 |
| P/15 | PL10*168 | 2 | 298 | 0.1 | 3.7 |
| P/5 | PL8*135 | 2 | 394 | 0.1 | 1.7 |
| P/12 | PL10*90 | 4 | 200 | 0.0 | 1.3 |
| P/22 | PL10*130 | 1 | 130 | 0.0 | 1.3 |
| P/4 | PL8*159 | 2 | 223 | 0.0 | 1.1 |
| P/6 | PL8*90 | 2 | 170 | 0.0 | 0.9 |
| | | | Total | 10.3 | 395.4 |

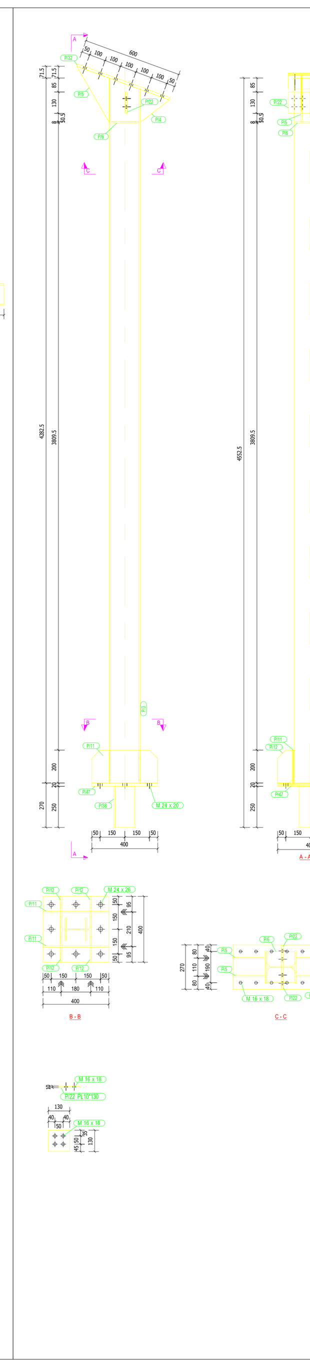
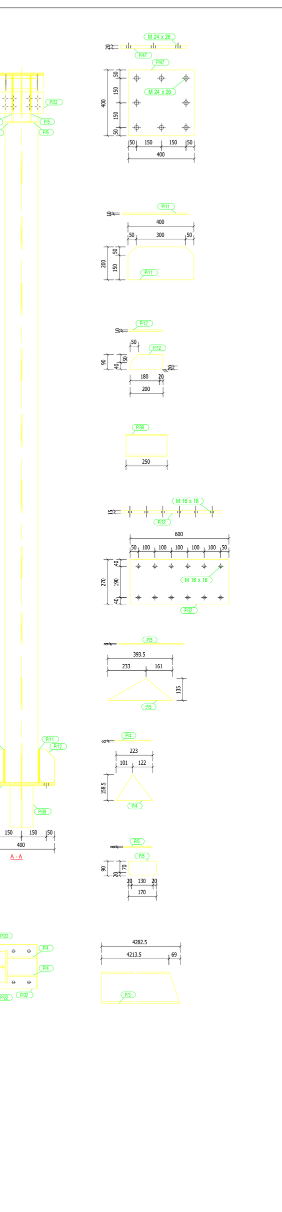

| MATERIAL LIST FOR ASSEMBLY MK'D | S/5 | | 6 | No. Required | |
|---|---|---|---|---|---|
| Mark | Profile | No. | Length | Area | Weight |
| P/3 | HEA200 | 1 | 4283 | 4.9 | 181.0 |
| P/47 | PL20*400 | 1 | 400 | 0.4 | 25.1 |
| P/32 | PL15*270 | 1 | 600 | 0.4 | 19.1 |
| P/38 | HEA140 | 1 | 250 | 0.2 | 6.2 |
| P/11 | PL10*200 | 2 | 400 | 0.2 | 6.1 |
| P/5 | PL8*135 | 2 | 394 | 0.1 | 1.7 |
| P/12 | PL10*90 | 4 | 200 | 0.0 | 1.3 |
| P/22 | PL10*130 | 2 | 130 | 0.0 | 1.3 |
| P/4 | PL8*159 | 2 | 223 | 0.0 | 1.1 |
| P/6 | PL8*90 | 2 | 170 | 0.0 | 0.9 |
| | | | Total | 6.6 | 258.8 |

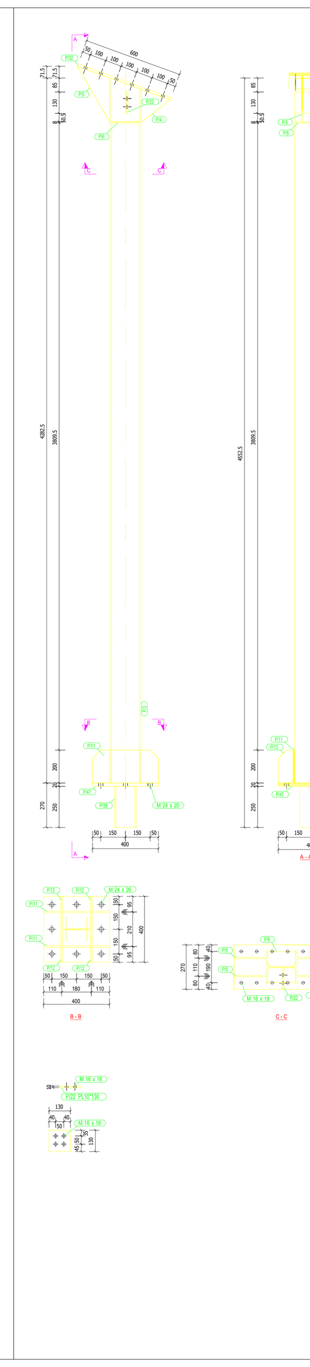
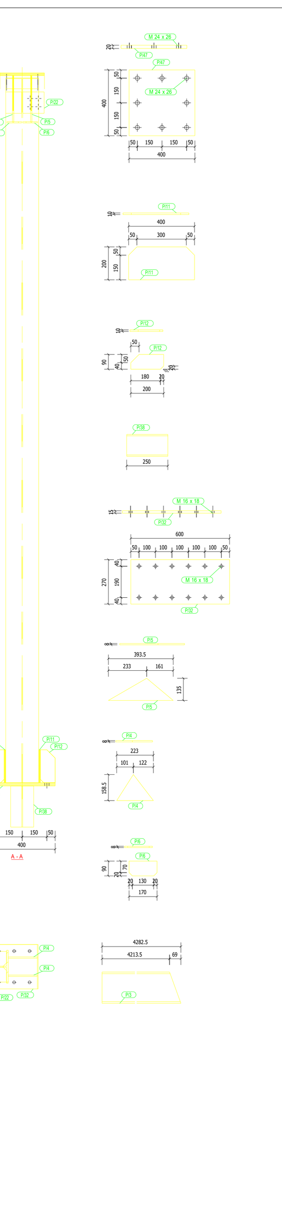

| MATERIAL LIST FOR ASSEMBLY MK'D | S/6 | | 1 | No. Required | |
|---|---|---|---|---|---|
| Mark | Profile | No. | Length | Area | Weight |
| P/3 | HEA200 | 1 | 4283 | 4.9 | 181.0 |
| P/47 | PL20*400 | 1 | 400 | 0.4 | 25.1 |
| P/32 | PL15*270 | 1 | 600 | 0.4 | 19.1 |
| P/38 | HEA140 | 1 | 250 | 0.2 | 6.2 |
| P/11 | PL10*200 | 2 | 400 | 0.2 | 6.1 |
| P/5 | PL8*135 | 2 | 394 | 0.1 | 1.7 |
| P/12 | PL10*90 | 4 | 200 | 0.0 | 1.3 |
| P/22 | PL10*130 | 1 | 130 | 0.0 | 1.3 |
| P/4 | PL8*159 | 2 | 223 | 0.0 | 1.1 |
| P/6 | PL8*90 | 2 | 170 | 0.0 | 0.9 |
| | | | Total | 6.6 | 257.4 |

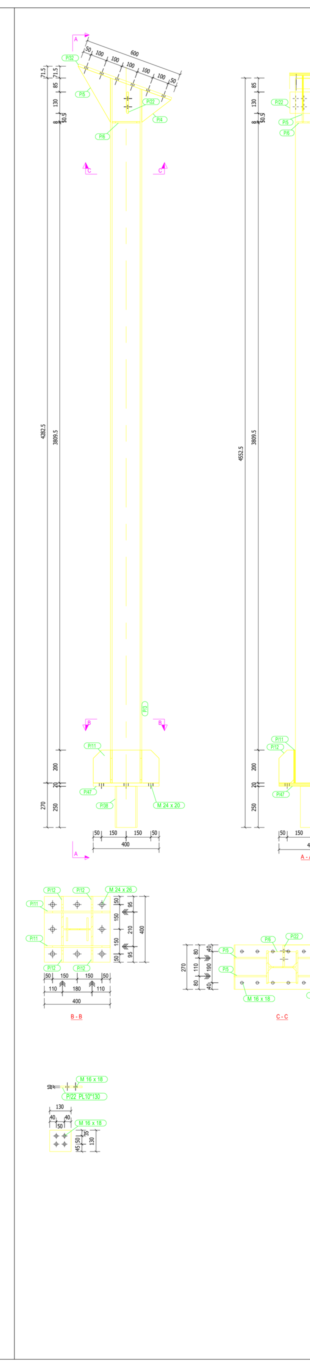
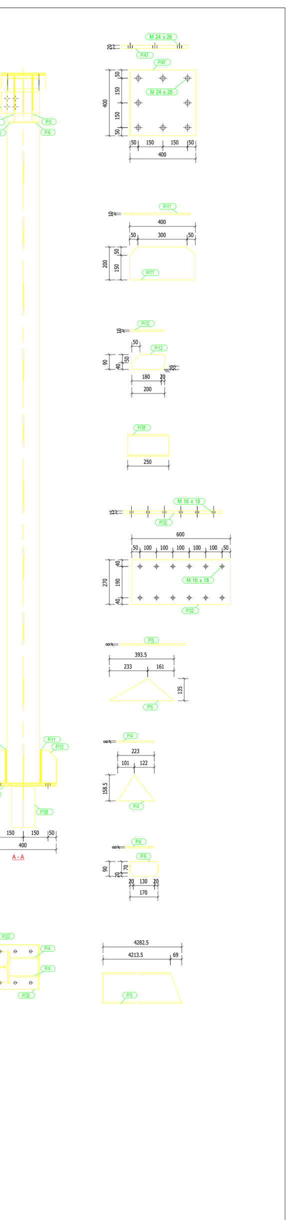

| MATERIAL LIST FOR ASSEMBLY MK'D | S/7 | | 1 | No. Required | |
|---|---|---|---|---|---|
| Mark | Profile | No. | Length | Area | Weight |
| P/3 | HEA200 | 1 | 4283 | 4.9 | 181.0 |
| P/47 | PL20*400 | 1 | 400 | 0.4 | 25.1 |
| P/32 | PL15*270 | 1 | 600 | 0.4 | 19.1 |
| P/38 | HEA140 | 1 | 250 | 0.2 | 6.2 |
| P/11 | PL10*200 | 2 | 400 | 0.2 | 6.1 |
| P/5 | PL8*135 | 2 | 394 | 0.1 | 1.7 |
| P/12 | PL10*90 | 4 | 200 | 0.0 | 1.3 |
| P/22 | PL10*130 | 1 | 130 | 0.0 | 1.3 |
| P/4 | PL8*159 | 2 | 223 | 0.0 | 1.1 |
| P/6 | PL8*90 | 2 | 170 | 0.0 | 0.9 |
| | | | Total | 6.6 | 257.4 |

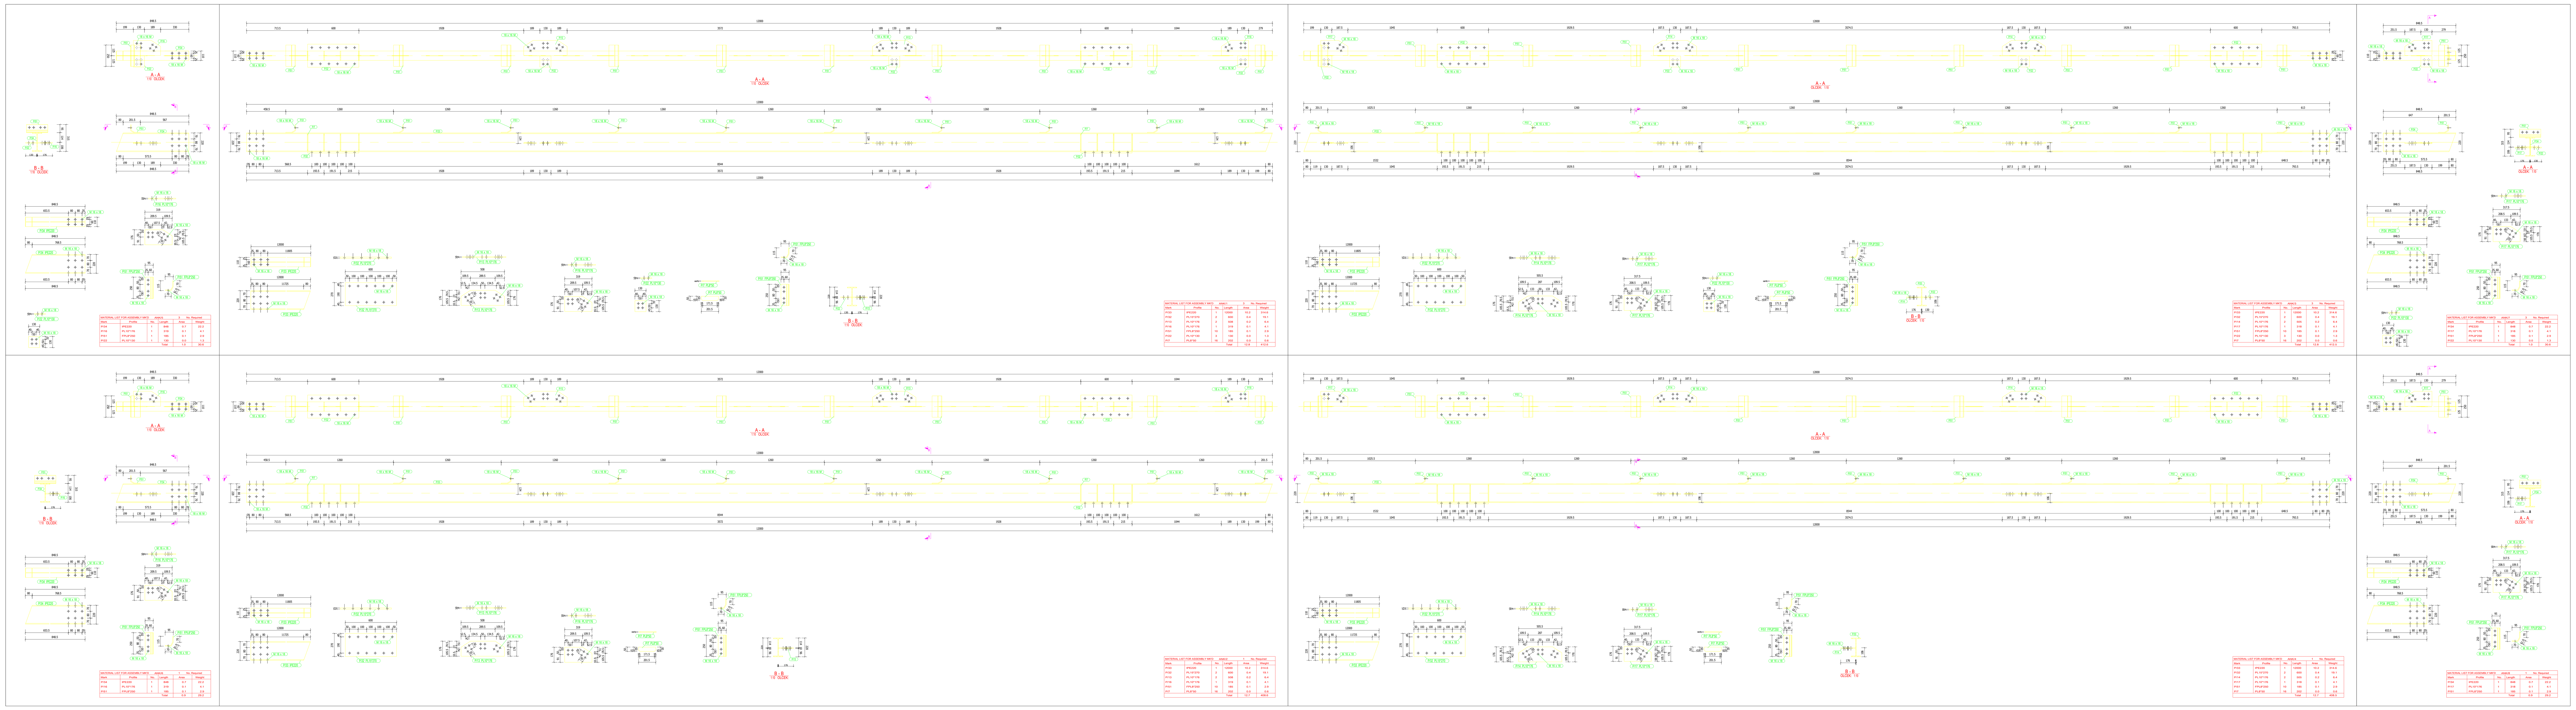

| REVİZYON NO/REVISION | AÇIKLAMA/DESCRIPTION | TARİH/DATE |
|---|---|---|
| | | |
| | | |
| | | |

İŞVEREN/EMPLOYER:

## BİRLEŞMİŞ MİLLETLER KALKINMA PROGRAMI
## UNITED NATIONS DEVELOPMENT PROGRAMME

PROJE ADI/PROJECT NAME: OSMANİYE / BAHÇE
YÖRESEL ÜRÜNLER PAZAR YERİ / LOCAL PRODUCT MAKET PLACE

## STEEL CONSTRUCTION PROJECT/ ÇELİK İMALAT PROJESİ

PROJEYİ YAPAN/PROJECT DESIGN COMPANY:

ERPRO PROJE
''DOĞRU TERCİH İDEAL YAPI''
İNŞAAT MÜHENDİSLİK VE DANIŞMANLIK LTD. ŞTİ.

MAHFESIĞMAZ MH. 79003 SK. NO:4/1 ŞAHİKA APT. K1 D1
ÇUKUROVA/ADANA
TEL: 03222342134 - FAX: 03222342134 - GSM: 05342608019
e-mail: erproproje@gmail.com-erdem@erproproje.com
web: www.erproproje.com

| KONTROL/ CONTROL | KONTROL/ CONTROL | KONTROL/ CONTROL | ONAYLAYAN/ APPROVED BY |
|---|---|---|---|
| | | | |

PAFTA ADI/DRAWING TITLE:

# KİRİŞ DETAYLARI
# BEAM DETAILS

| PROJE/PROJECT | | AD/SOYAD/MESLEK NAME/SURNAME/ PROFESSION | ODA NO REGISTRATION | İMZA SIGNATURE |
|---|---|---|---|---|
| | ÇİZEN DRAWN BY | SERGEN ÇOBAN | | |
| | YAPAN DESIGN BY | ERDEM FİTİL | 71599 | |
| ÇİZİM NO/DRAWING NO BCMP-STL-102 | KONTROL CONTROL | ERDEM FİTİL | 71599 | |

| REFERANS NO | TARİH/DATE | ÖLÇEK/SCALE | REVİZYON NO |
|---|---|---|---|
| | 19/01/2022 | 1/100 | |

ONAY/APPROVAL

| OSMANİYE BAHÇE BELEDİYESİ | UNDP | |
|---|---|---|
| | Umur Sedat ÖRKMEZ<br>İnşaat Mühendisi / Civil Engineer | |

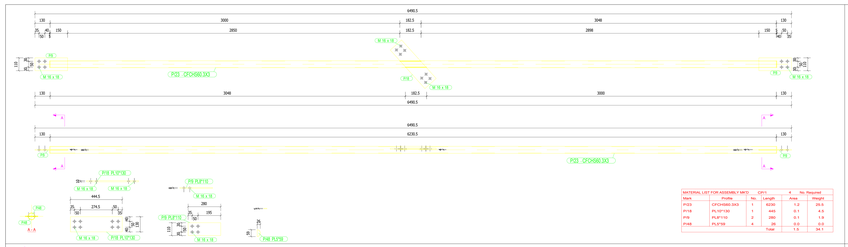


| MATERIAL LIST FOR ASSEMBLY MKD: | | CP21 | | 4 | No. Required |
|---|---|---|---|---|---|
| Mark | Profile | No. | Length | Area | Weight |
| P23 | CFO-660.3X3 | 1 | 6230 | 1.2 | 29.5 |
| P18 | PLW*150 | 1 | 445 | 0.1 | 4.5 |
| P8 | PLW*110 | 2 | 280 | 0.1 | 1.9 |
| P46 | PLP*8 | 4 | 26 | 0.0 | 0.5 |
| | | | Total | 1.5 | 36.1 |

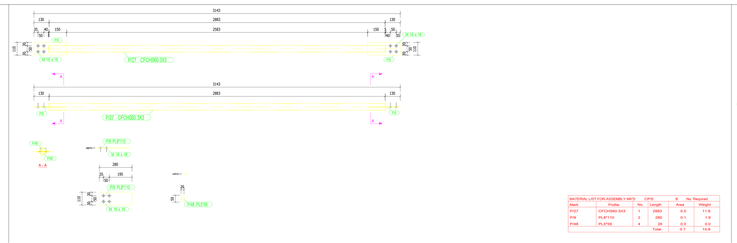


| MATERIAL LIST FOR ASSEMBLY MKD: | | CP25 | | 8 | No. Required |
|---|---|---|---|---|---|
| Mark | Profile | No. | Length | Area | Weight |
| P27 | CFO-660.3X3 | 1 | 2883 | 0.5 | 11.6 |
| P8 | PLW*110 | 2 | 280 | 0.1 | 1.9 |
| P46 | PLP*8 | 4 | 26 | 0.0 | 0.5 |
| | | | Total | 0.7 | 13.9 |

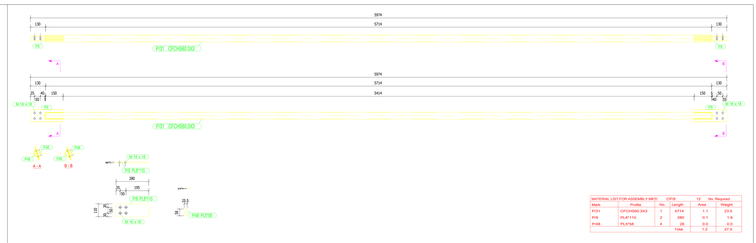


| MATERIAL LIST FOR ASSEMBLY MKD: | | CP19 | | 12 | No. Required |
|---|---|---|---|---|---|
| Mark | Profile | No. | Length | Area | Weight |
| P31 | CFO-660.3X3 | 1 | 5754 | 1.1 | 23.5 |
| P5 | PLW*110 | 2 | 280 | 0.1 | 1.9 |
| P46 | PLP*8 | 4 | 26 | 0.0 | 0.5 |
| | | | Total | 1.2 | 27.9 |

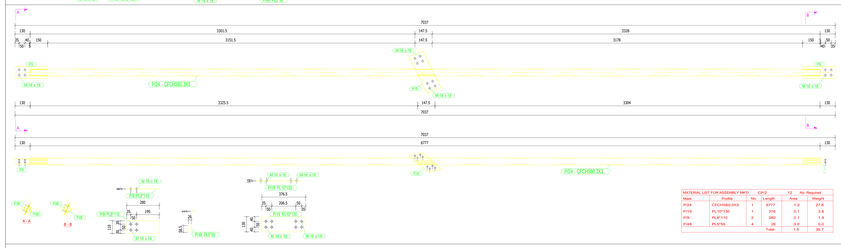


| MATERIAL LIST FOR ASSEMBLY MKD: | | CP23 | | 12 | No. Required |
|---|---|---|---|---|---|
| Mark | Profile | No. | Length | Area | Weight |
| P24 | CFO-660.3X3 | 1 | 6777 | 1.3 | 27.9 |
| P18 | PLW*150 | 1 | 370 | 0.1 | 3.8 |
| P8 | PLW*110 | 2 | 280 | 0.1 | 1.9 |
| P46 | PLP*8 | 4 | 26 | 0.0 | 0.5 |
| | | | Total | 1.6 | 34.7 |

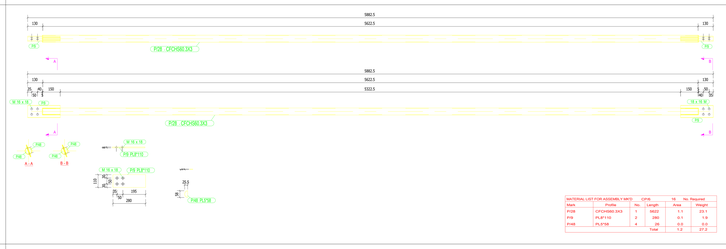


| MATERIAL LIST FOR ASSEMBLY MKD: | | CP26 | | 10 | No. Required |
|---|---|---|---|---|---|
| Mark | Profile | No. | Length | Area | Weight |
| P28 | CFO-660.3X3 | 1 | 5622 | 1.1 | 23.1 |
| P8 | PLW*110 | 2 | 280 | 0.1 | 1.9 |
| P46 | PLP*8 | 4 | 26 | 0.0 | 0.5 |
| | | | Total | 1.2 | 27.2 |

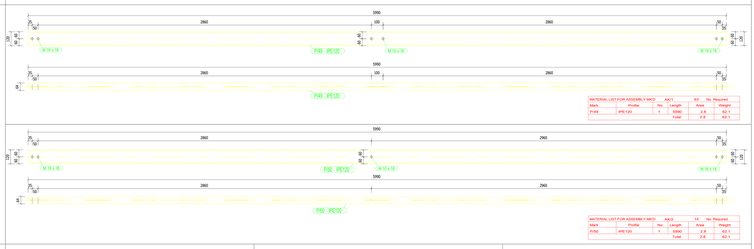


| MATERIAL LIST FOR ASSEMBLY MKD: | | AW1 | | 63 | No. Required |
|---|---|---|---|---|---|
| Mark | Profile | No. | Length | Area | Weight |
| P40 | IPE120 | 1 | 5990 | 2.8 | 82.1 |
| | | | Total | 2.8 | 82.1 |

| MATERIAL LIST FOR ASSEMBLY MKD: | | AW2 | | 14 | No. Required |
|---|---|---|---|---|---|
| Mark | Profile | No. | Length | Area | Weight |
| P42 | IPE120 | 1 | 5990 | 2.8 | 82.1 |
| | | | Total | 2.8 | 82.1 |

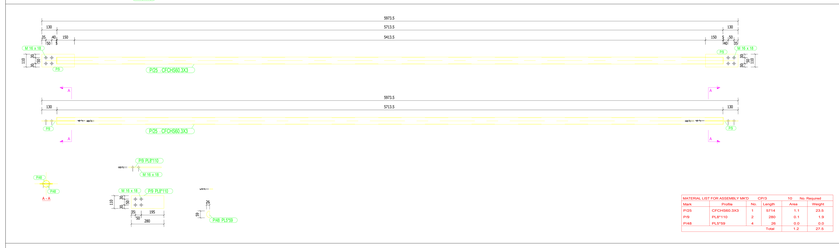


| MATERIAL LIST FOR ASSEMBLY MKD: | | CP22 | | 10 | No. Required |
|---|---|---|---|---|---|
| Mark | Profile | No. | Length | Area | Weight |
| P25 | CFO-660.3X3 | 1 | 5714 | 1.1 | 23.5 |
| P9 | PLW*110 | 2 | 280 | 0.1 | 1.9 |
| P46 | PLP*8 | 4 | 26 | 0.0 | 0.5 |
| | | | Total | 1.2 | 27.5 |

| MATERIAL LIST FOR ASSEMBLY MKD: | | CP27 | | 12 | No. Required |
|---|---|---|---|---|---|
| Mark | Profile | No. | Length | Area | Weight |
| P29 | CFO-660.3X3 | 1 | 3189 | 0.6 | 13.1 |
| P8 | PLW*110 | 2 | 280 | 0.1 | 1.9 |
| P46 | PLP*8 | 4 | 26 | 0.0 | 0.5 |
| | | | Total | 0.8 | 17.1 |

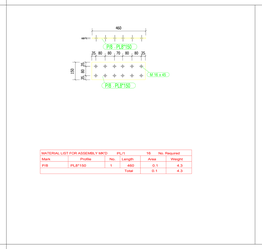


| MATERIAL LIST FOR ASSEMBLY MKD: | | PL11 | | 16 | No. Required |
|---|---|---|---|---|---|
| Mark | Profile | No. | Length | Area | Weight |
| P18 | PLB*120 | 1 | 400 | 0.1 | 4.5 |
| | | | Total | 0.1 | 4.5 |

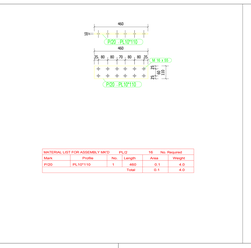


| MATERIAL LIST FOR ASSEMBLY MKD: | | PL12 | | 16 | No. Required |
|---|---|---|---|---|---|
| Mark | Profile | No. | Length | Area | Weight |
| P20 | PLTD*10 | 1 | 400 | 0.1 | 4.5 |
| | | | Total | 0.1 | 4.5 |

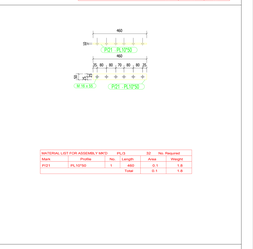


| MATERIAL LIST FOR ASSEMBLY MKD: | | PL13 | | 32 | No. Required |
|---|---|---|---|---|---|
| Mark | Profile | No. | Length | Area | Weight |
| P21 | PLTP*30 | 1 | 400 | 0.1 | 1.8 |
| | | | Total | 0.1 | 1.8 |

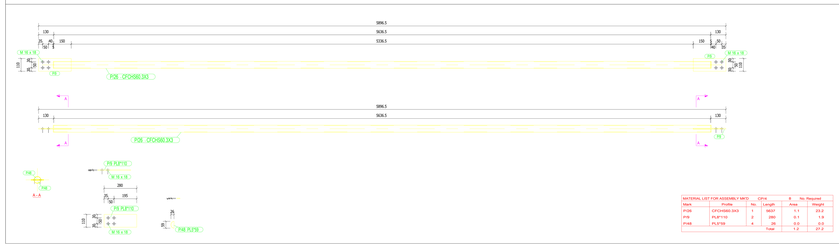


| MATERIAL LIST FOR ASSEMBLY MKD: | | CP24 | | 8 | No. Required |
|---|---|---|---|---|---|
| Mark | Profile | No. | Length | Area | Weight |
| P26 | CFO-660.3X3 | 1 | 5637 | 1.1 | 23.2 |
| P5 | PLW*110 | 2 | 280 | 0.1 | 1.9 |
| P46 | PLP*8 | 4 | 26 | 0.0 | 0.5 |
| | | | Total | 1.2 | 27.2 |

| MATERIAL LIST FOR ASSEMBLY MKD: | | CP28 | | 12 | No. Required |
|---|---|---|---|---|---|
| Mark | Profile | No. | Length | Area | Weight |
| P30 | CFO-660.3X3 | 1 | 3191 | 0.6 | 13.1 |
| P8 | PLW*110 | 2 | 280 | 0.1 | 1.9 |
| P46 | PLP*8 | 4 | 26 | 0.0 | 0.5 |
| | | | Total | 0.8 | 17.1 |

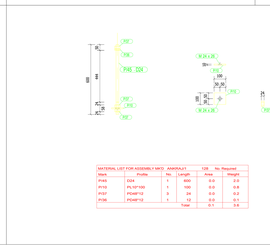


| MATERIAL LIST FOR ASSEMBLY MKD: | | ANKRAJ1 | | 128 | No. Required |
|---|---|---|---|---|---|
| Mark | Profile | No. | Length | Area | Weight |
| P45 | D24 | 1 | 900 | 0.0 | 0.0 |
| P10 | PL10*100 | 1 | 100 | 0.0 | 0.8 |
| P37 | PD48*12 | 3 | 24 | 0.0 | 0.2 |
| P38 | PD48*12 | 1 | 24 | 0.0 | 0.1 |
| | | | Total | 0.1 | 0.4 |

| MATERIAL LIST FOR ASSEMBLY MKD: | | GERIDOT | | 72 | No. Required |
|---|---|---|---|---|---|
| Mark | Profile | No. | Length | Area | Weight |
| P52 | D16 | 1 | 1360 | 0.1 | 1.8 |
| | | | Total | 0.1 | 1.8 |

| REVİZYON NO/REVISION | AÇIKLAMA/DESCRIPTION | TARİH/DATE |
|---|---|---|
| | | |
| | | |
| | | |

İŞVEREN/EMPLOYER:

BİRLEŞMİŞ MİLLETLER KALKINMA PROGRAMI
UNITED NATIONS DEVELOPMENT PROGRAMME

PROJE ADI/PROJECT NAME: OSMANİYE / BAHÇE
YÖRESEL ÜRÜNLER PAZAR YERİ / LOCAL PRODUCT MAKET PLACE

STEEL CONSTRUCTION PROJECT/ ÇELİK İMALAT PROJESİ

PROJEYİ YAPAN/PROJECT DESIGN COMPANY:

ERPRO PROJE
"SAĞLIKTAN İŞİNA, YAPI"
İNŞAAT MÜHENDİSLİK VE DANIŞMANLIK LTD. ŞTİ.


MARDİNLİLER MH. 7850 SK. NO:4/1 (ESKİ NO: 47 VE 51)
ÇANKAYA/ANKARA
TEL: 05325382126 - FAX: 05322294126 - GSM: 05346408519
e-mail: erpro.proje@gmail.com / erpro.proje@hotmail.com
web: www.erproproje.com


| KONTROL/ CONTROL | KONTROL/ CONTROL | KONTROL/ CONTROL | ONAYLAYAN/ APPROVED BY |
|---|---|---|---|
| | | | |

PAFTA ADI/DRAWING TITLE:

BİRLEŞİM DETAYLARI
ASSEMBLY DETAILS

| PROJE/PROJECT | | ADI/SOYADI/İMZA/DİLEK DERECESİ/TARİH NAME/SIGNATURE/DATE | ODA NO/ REGISTRATION | İMZA/ SIGNATURE |
|---|---|---|---|---|
| | ÇİZEN/ DRAWN BY: | SERGEN ÇOBAN | | |
| | YAPAN/ DESIGN BY: | ERDEM FİTİL | 71599 | |
| ÇİZİM NO/DRAWING NO | KONTROL/ CONTROL | ERDEM FİTİL | 71599 | |
| REFERANS NO | TARİH/DATE | ÖLÇEK/SCALE | REVİZYON NO | |
| | 19/01/2022 | 1/100 | | |
| | ONAY/APPROVAL | | | |
| OSMANİYE BAHÇE BELEDİYESİ | UNDP | | | |
| | Umur Sedat ÖRKMEZ<br>İnşaat Mühendisi / Civil Engineer | | | |